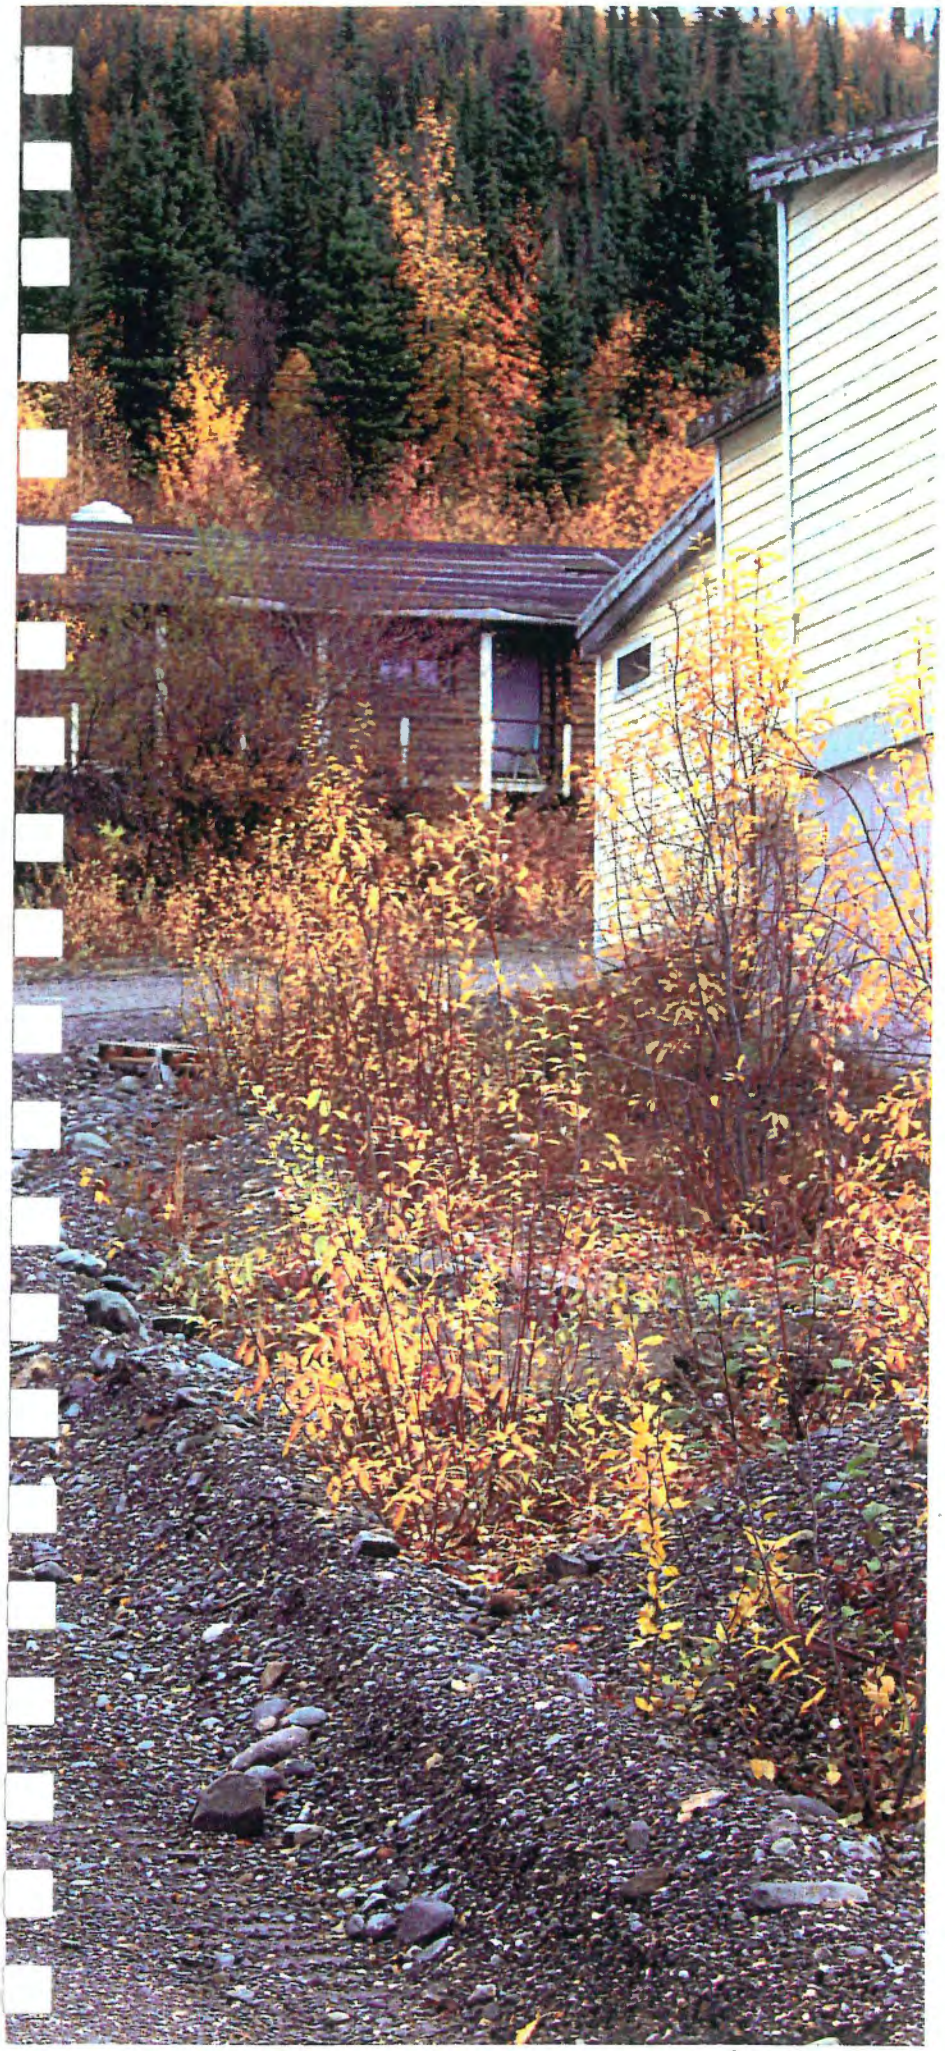


Heritage Record Report

of

ELSA

As-found Location:
700 kilometres (435 miles) to the North of Whitehorse
at Mile 60.3 of the Silver Trail, Yukon Highway 11
Yukon, Canada

for
Government of Yukon
Tourism and Culture
Corporate Services
Box 2703
Whitehorse, Yukon, Y1A 2C6

Project Contact
Barbara Hogan
Historic Sites Registrar
Historic Sites, Cultural Services Branch
Government of Yukon L-2
Box 2703
Whitehorse, Yukon Y1A 2C6
Telephone 867.667.8258 Fax 867.667.8023
E-mail Barbara.Hogan@gov.yk.ca

by

K.D. Drafting Ltd.
Heritage Recording

Project Coordinator
Kevin Dombrosky
Heritage Recorder, C.E.T.
10815 - 128 Street
Edmonton, Alberta Canada T5M 0W3
Telephone & Fax 780.454.5155
Cell 780.238.5155
E-mail kddrafting@telus.net

September 2009

Volume 1

Elsa, Yukon

"As-Found" Extant Building Locations:
700 kilometres (435 miles) to the North of Whitehorse, at Mile 60.3 of the Silver Trail, Yukon Highway 11

"AS-FOUND" EXTANT HERITAGE RECORD REPORT TABLE OF CONTENTS

Section Description

1.0 WRITTEN RECORD (Volume 1)

1.1 LOCATION MAP

1.2 SITE LOCATION

1.3 SITE MAP - OVERALL

1.4 SITE MAP - ENLARGED

1.5 SITE MAP - LEGAL LAND DESCRIPTION INFORMATION

1.6 HISTORY OF ELSA

2.0 GRAPHIC RECORD (Volume 1)

2.1 LIST OF "AS-FOUND" EXTANT HERITAGE RECORD DRAWINGS

2.2 INKED RECORD DRAWINGS (REDUCED TO 8 ½" X 11")

2.3 INKED RECORD DRAWINGS (REDUCED TO 11" x 17") **(Volume 4)**

3.0 PHOTOGRAPHIC RECORD (Volume 1 and 2)

3.1 GENERAL PHOTOGRAPHIC INFORMATION

3.2 TABLE OF CONTENTS

3.3 "AS-FOUND" EXTANT PHOTOGRAPHS

4.0 FIELD RECORD (Volume 3)

4.1 LIST OF FIELD NOTES

4.2 FIELD NOTES

Cover photograph taken in September 2009 by K.D. DRAFTING LTD.

Elsa, Yukon

"As-Found" Extant Building Locations:
700 kilometres (435 miles) to the North of Whitehorse, at Mile 60.3 of the Silver Trail, Yukon Highway 11

WRITTEN RECORD 1.0

Elsa, Yukon

"As-Found" Extant Building Locations:
700 kilometres (435 miles) to the North of Whitehorse, at Mile 60.3 of the Silver Trail, Yukon Highway 11

Written Record

1.1 LOCATION MAP


Elsa
Keno
Mayo
Dawson City
Whitehorse
Faro
Ross River
Carmacks
Pelly Crossing
Stewart Crossing
Minto
Yukon Crossing
Tagish
Carcross
Jakes Corner
Johnsons Crossing
Teslin
Watson Lake
Lower Post
Contact Creek
Coal River
Rancheria
Swift River
Atlin
Surprise
Skagway
Haines
Haines Jct.
Klukwan
Champagne
Aishihik
Burwash Landing
Destruction Bay
Beaver Creek
Snag
Tetlin Jct
Boundary
Chicken
Eagle
Eagle Village
Sixty-mile
Sulphur
Flat Creek
Granville
Dominion
Stewart River
Northway
Northway Jct
Tetlin
Koidern
Mt. Elias
Mt. Logan
Mt. Lucania
Mt. Vancouver
Mt. Augusta
Mt. Cook
Mt. Hubbard
Mt. Seattle
Mt. Churchill
Mt. Wood
Mt. Bear
Mt. Foster
Mt. Skukum
Mt. Sheldon
Mt. Joy
Mt. Hunt
Mt. Billings
Mt. Murray
Mt. Williams
Mt. Campbell
Mt. Klotz
Sheep Mtn.
Mt. Eldridge
Castle Mtn.
Keele Pk.
Macmillan Pass
Traffic Mtn.
Snowcap Mtn.
Fox Mtn.
Mt. Black
Mt. Sloan
Mt. Murphy
Mt. Lorne
Mt. Mye
Mt. Nansen
Mt. Patterson
Mt. Mackenzie
Mt. Mansfield

Elsa, Yukon

"As-Found" Extant Building Locations:
700 kilometres (435 miles) to the North of Whitehorse, at Mile 60.3 of the Silver Trail, Yukon Highway 11

Written Record

1.2 SITE LOCATION

Elsa was a privately-owned mining town (now closed) in Yukon, Canada. It is located between the valley of the Stewart River to the South and the Mackenzie Mountains to the North. Elsa is 700 kilometres (435 miles) to the North of Whitehorse, and 600 km (373 miles) East of the Alaskan border. It is located at Mile 60.3 of the Silver Trail, Yukon Highway 11.


1.3 SITE MAP - OVERALL



Elsa, Yukon

"As-Found" Extant Building Locations:
700 kilometres (435 miles) to the North of Whitehorse, at Mile 60.3 of the Silver Trail, Yukon Highway 11


1.4 SITE MAP - ENLARGED

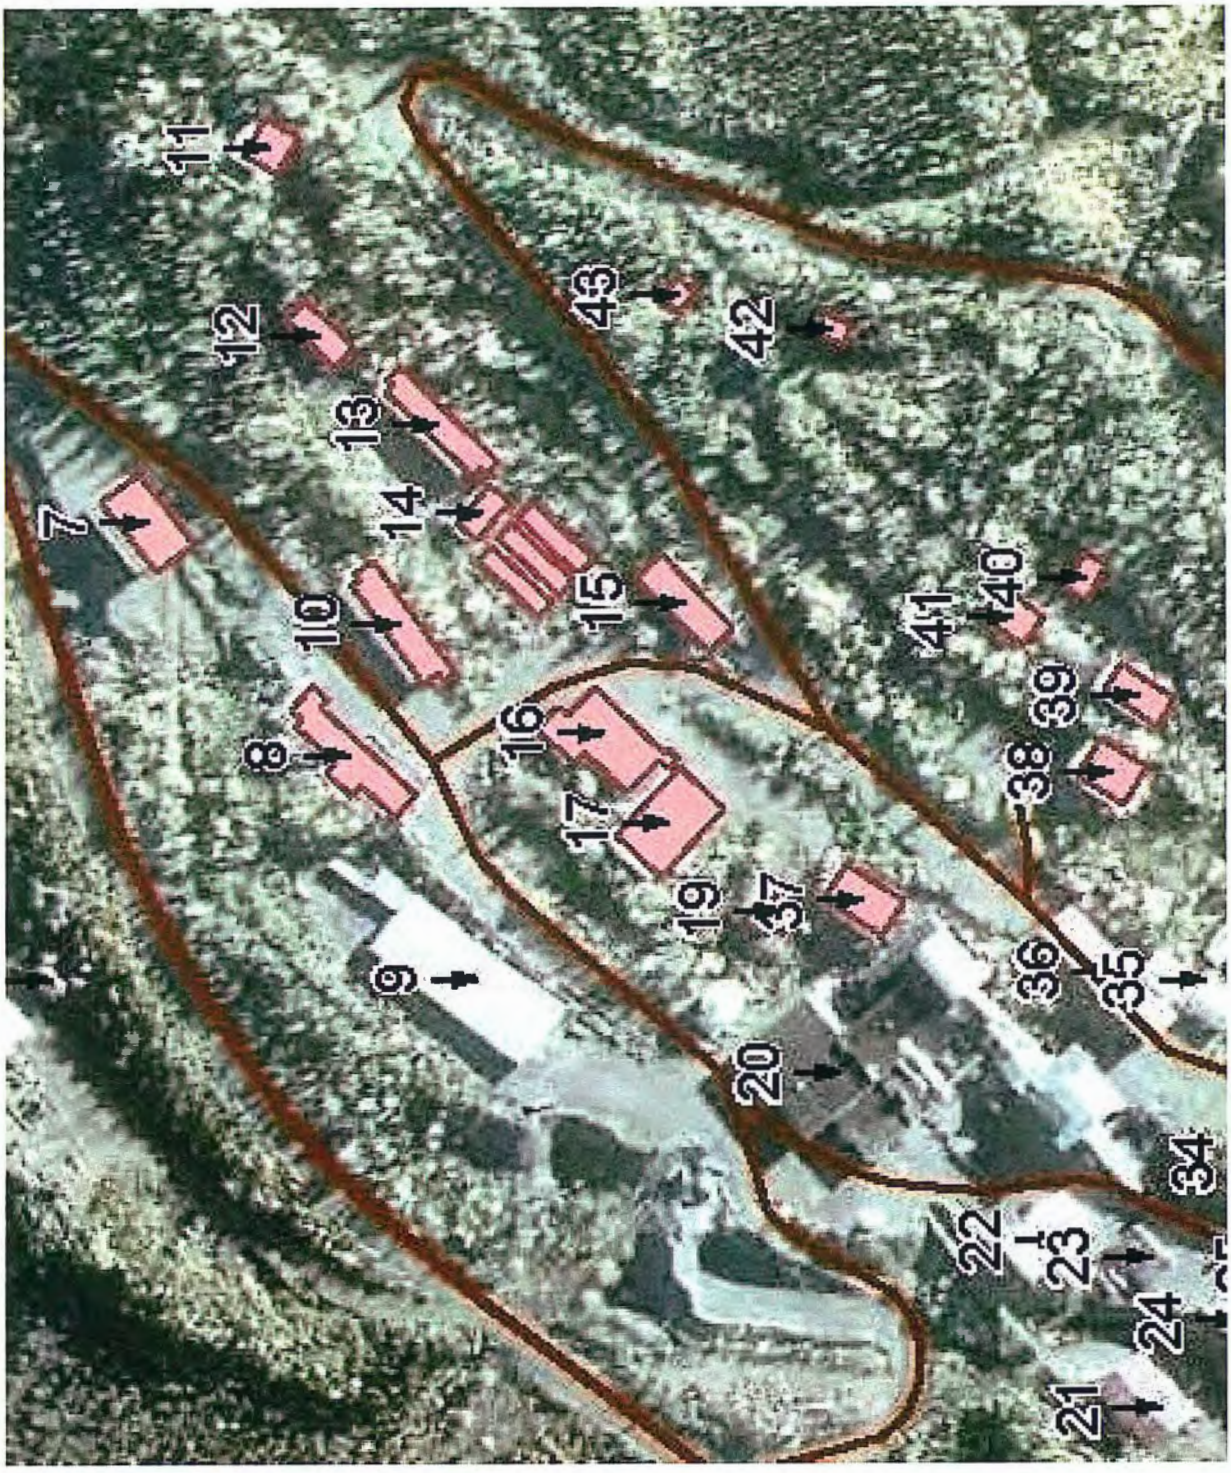

Elsa, Yukon

"As-Found" Extant Building Locations:
700 kilometres (435 miles) to the North of Whitehorse, at Mile 60.3 of the Silver Trail, Yukon Highway 11

1.5 SITE MAP - LEGAL LAND DESCRIPTION INFORMATION

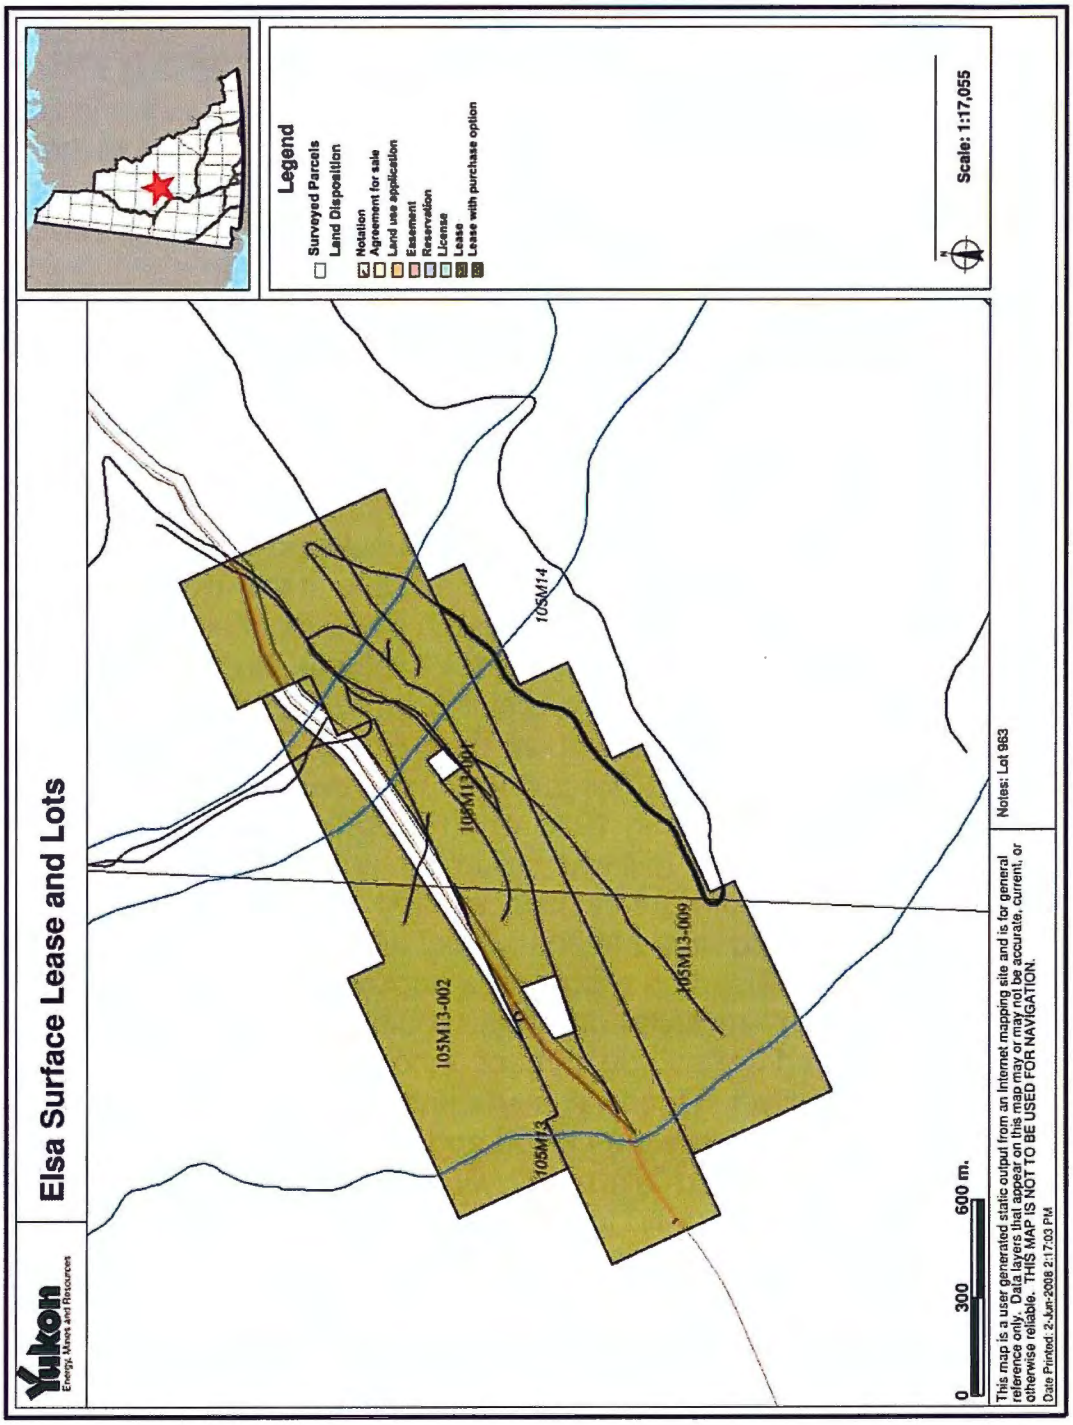

1.6 HISTORY OF ELSA

Elsa lies on the Yukon Interior Plateau, south of the Ogilvie and Wernecke Mountains. Nearby and to the north of Elsa is McQuesten Lake; to the south are Mount Haldane (6,032 feet), and Mount Hinton (6,755 feet). Elsa is situated on the slopes of the South McQuesten River Valley, 14 km north of Keno City, the site of the Keno Hill mines on the Mayo Road. Early mining activity in the region was primarily gold exploration; however, several promising silver deposits were found. Between 1913 and 1914 there was silver exploration in the Silver King area on Galena Hill, east of present day Elsa. Louis Bouvette discovered silver rich galena in 1918 on Keno Hill. In 1919 Bouvette and Pickering staked claims then partnered with Yukon Gold Co from Dawson City. Yukon Gold Co staked more claims and started a staking rush. In 1920 the subsidiary company Keno Hill Ltd. formed to direct Yukon Gold Company's operations in the Mayo mining district. Over 500 claims were staked by many prospectors and other companies in the following months. In 1921 the Treadwell Yukon Company Ltd. established itself in the district. They sent mining engineer Livingstone Wernecke to Mayo to act as their agent. The company would remain active in the area for the next 20 years. Elsa was established in 1924 when large deposits of silver lead ore were discovered in the region. September 13, 1924 Charlie Brefalt staked a silver claim on Galena Hill, naming it after his sister Elsa. In 1928 the Treadwell Yukon Company established a 30 man camp at Elsa. By 1932 deposits on Keno Hill were assumed to be exhausted. The town of Elsa developed when the mill was moved to Elsa from Wernecke in 1935 when prospects on Galena Hill looked promising. At the time that the mill was brought over there was a machine shop, bunkhouses, framing shed, staff residences and a few other buildings. Dick Major ran a store/poolroom and the first school and post office opened in 1938 and 1949 respectively. Elsa had a school, a hockey rink and a community hall by 1938, with 186 men employed on a year round basis. With the outbreak of World War II the United States government announced in 1940 that they would no longer buy foreign silver. Treadwell management decided to close their Mayo district operations. The mines were closed and the townsite abandoned. Assets of Treadwell Yukon remained idle during World War II. In 1943 these assets were purchased by the newly formed company United Keno Hill Mining Company Ltd. (UKHM) composed of three mining companies. Shareholders of Treadwell received cash for assets and shares of capital stock in the new company. This reorganization was implemented to increase cash flow, as it was very expensive to restart mining activity in the Mayo district. UKHM had 323 mineral claims. On June 11, 1949 fire destroyed the mill and assay office. Craigie Hood of Kilborn Engineering in Toronto, was dispatched to design and

erect a new 250 ton per day capacity mill with the assistance of UKHM staff. The work went well and the new mill at Elsa was in operation by October 4, 1949. The capacity of this mill was increased to 500 tons per day in 1951. However, by the middle of the 1950's, UKHM was one of the few companies still operating in the area, and by 1958 it was the only significant one still in the area. UKHM became Canada's second largest silver producer. Since 1947, it has produced revenue shipments of over 148 million ounces of silver, 488 million pounds of lead, 331 million pounds of Zinc and 4 million pounds of cadmium. Elsa's population grew significantly between 1950 and 1966, in part because the population of Calumet was moved to Elsa so that services could be consolidated. In 1982 the mill closed due to low silver prices. At the time, up to 250 employees were working at the mill and nearby mines. In 1983 the mill reopened. Population of Elsa was 325. During the early 1980's the citizens of Elsa lobbied the Yukon Government to provide financial assistance for recreational facilities. The Conservative Party insisted that since Elsa was a 'company town', it was not entitled to assistance. Following the election to power of the New Democratic Party, Elsa was granted hamlet status and thereby became eligible for government funding. On Nov. 18, 1985 Elsa became the first Yukon community to receive official hamlet status. Elsa's original hamlet council was declared elected by acclamation following the close of the nominations on October 28. The council included Claire Briand, Don Copper, Michael Janssen, Gerd (Chico) Scholz, and Christopher Thomas. The council would hold office for three years and was responsible for advising the Minister of Community and Transportation Services on matters that normally would be under the jurisdiction of a municipal council. They were also responsible for managing government funding provided for hamlet purposes. After nine straight years of losses and steady low silver prices UKHM closed down its operations in 1989. The mines have not opened since. Between 1993 and 1994, the UKHM decided to decommission the town of Elsa. [1] [2] [3]

References

1. Inventory to the records of the HAMLET OF ELSA Held at the Yukon Archives March 2001
2. Gold and Galena, (pp. 82-89)
3. YG Yukon Historic Sites Inventory

Elsa, Yukon

"As-Found" Extant Building Locations:
700 kilometres (435 miles) to the North of Whitehorse, at Mile 60.3 of the Silver Trail, Yukon Highway 11

GRAPHIC RECORD 2.0

Elsa, Yukon

"As-Found" Extant Building Locations:
700 kilometres (435 miles) to the North of Whitehorse, at Mile 60.3 of the Silver Trail, Yukon Highway 11

Graphic Record

2.1 LIST OF 21 "AS-FOUND" EXTANT HERITAGE RECORD DRAWINGS:

(Full size format is 24" x 36")

Sheet Numbering Convention:
"**A3.7**" identification: **A**= Architectural Drawing, **3**= Exterior Elevation Series, **7**= Building Number

A0 Series	**General Information**
A0.1	Photographic Cover Sheet
A0.2	List of Drawings, Symbols, Legend
A1 Series	**Site Plans**
A1.1	Key Site Plan - Aerial
A1.2	Site Plan – Enlarged
A2 Series	**Floor Plans**
A2.12	Building #12 – 1ST Floor
A3 Series	**Exterior Elevations - Photographically Illustrated**
A3.7	Building #7 - New Bunkhouse
A3.8	Building #8 - Geology Office
A3.10	Building #10 - No.5 Bunkhouse
A3.11	Building #11 - Utility Building
A3.12	Building #12 - Bunkhouse
A3.13	Building #13 - No. 1 Bunkhouse
A3.14	Building #14 - Union Shop
A3.15	Building #15 - Snack Bar
A3.16	Building #16 - Dining Hall
A3.17	Building #17 - Dry/Change Building
A3.19	Building #19 - Fire Assay Office
A3.37	Building #37 - Assay Lab
A3.38	Building #38 - Administration
A3.39	Building #39 - Staff House
A3.40	Building #40 - Garage
A3.41	Building #41 - Apartment Building
A3.42	Building #42 - Garage
A3.43	Building #43 - Church

23 Sheets **TOTAL NUMBER OF SHEETS OF DRAWINGS**

2.2 "AS-FOUND" EXTANT HERITAGE RECORD DRAWINGS
(REDUCED TO 8 ½" X 11")

ELSA, YUKON

Volume 4


HERITAGE RECORD

As-found Location: 700 kilometres (435 miles) to the North of Whitehorse, at Mile 60.3 of the Silver Trail, Yukon Highway 11

September 28, 2009



NOTES/REFERENCE DRAWINGS

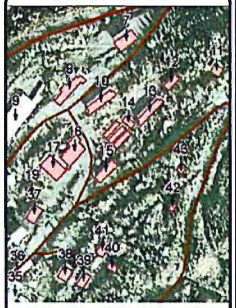

SITE LAYOUT - KEY

K.D. Drafting Ltd.
HERITAGE RECORDING
10815 - 125 STREET
EDMONTON ALBERTA CANADA
T5M 0W3
PHONE/FAX: 780 454 5155 C 238 5155
E-MAIL: kddrafting@telus.net

REVISIONS & ISSUES

NO.	DATE	DESCRIPTION	BY
01	09/24/09	ISSUED FOR REVIEW	KD

FIELD NOTES TAKEN: September 2009

DRAWN: K. Dombrosky

CHK'D: B. Hagan

SCALE: HOR. VER.

Yukon
Tourism and Culture
Historic Sites Unit

ELSA

GENERAL INFORMATION SHEET

PHOTOGRAPHIC COVER SHEET

Sheet of

Consultant Dwg No.: A0.1

Y.T.G. Drawing No.: REV.

ELSA, YUKON

HERITAGE RECORD

As-found Location: *700 kilometres (435 miles) to the North of Whitehorse, at Mile 60.3 of the Silver Trail, Yukon Highway 11*

September 28, 2009

LIST OF DRAWINGS

NUMBER OF SHEETS	DRAWING NUMBER	DESCRIPTION
	A0 Series	General Information
1	A0.1	PHOTOGRAPHIC COVER SHEET
2	A0.2	LIST OF DRAWINGS, SYMBOLS, LEGEND
	A1 Series	Site Plans
3	A1.1	SITE PLAN – KEY – AERIAL
4	A1.2	SITE PLAN – ENLARGED
	A2 Series	Floor Plans
5	A2.12	BUILDING #12 – 1st FLOOR PLAN
	A3 Series	Exterior Elevations
6	A3.7	BUILDING #7 – NEW BUNKHOUSE
7	A3.8	BUILDING #8 – GEOLOGY OFFICE
8	A3.10	BUILDING #10 – NO. 5 BUNKHOUSE
9	A3.11	BUILDING #11 – UTILITY BUILDING
10	A3.12	BUILDING #12 – BUNKHOUSE
11	A3.13	BUILDING #13 – NO. 1 BUNKHOUSE
12	A3.14	BUILDING #14 – UNION SHOP
13	A3.15	BUILDING #15 – SNACK BAR
14	A3.16	BUILDING #16 – DINING HALL
15	A3.17	BUILDING #17 – DRY / CHANGE BUILDING
16	A3.19	BUILDING #19 – FIRE ASSAY OFFICE
17	A3.37	BUILDING #37 – ASSAY LAB
18	A3.38	BUILDING #38 – ADMINISTRATION
19	A3.39	BUILDING #39 – STAFF OFFICE
20	A3.40	BUILDING #40 – GARAGE
21	A3.41	BUILDING #41 – APARTMENT
22	A3.42	BUILDING #42 – GARAGE
23	A3.43	BUILDING #43 – CHURCH
23		TOTAL NUMBER OF HERITAGE RECORD DRAWINGS

LEGEND

GENERAL

ALL DIMENSIONS ARE IMPERIAL AND METRIC MEASUREMENTS

——— OBJECT LINE

– – – – HIDDEN, ASSUMED OR INTERPRETED LINE

PLAN NORTH

NOTE REFERENCE SYMBOL

1 GENERAL NOTE REFERENCE

1 IF THE NOTE REFERS TO A SPECIFIC POINT THEN THE CORNER IS BLACKENED IN

REFERENCE SYMBOLS

A / B C DESCRIPTION / SCALE:

A / B C

A – SECTION NUMBER
B – SHEET NUMBER WHERE DETAIL IS REFERENCED FROM
C – SHEET NUMBER WHERE DETAIL IS DRAWN

ROOM 101 ROOM REFERENCE SYMBOL
- ROOM NUMBER
- FLOOR NUMBER
- ROOM NAME

W101 WINDOW REFERENCE SYMBOL
- WINDOW NUMBER
- FLOOR NUMBER
- WINDOW

D101 DOOR REFERENCE SYMBOL
- DOOR NUMBER
- FLOOR NUMBER
- DOOR

FLOOR DESIGNATIONS
- B– LOWER FLOOR
- 1– MAIN FLOOR
- 2– UPPER FLOOR
- A– ATTIC

MATERIALS

EARTH

WOOD SHINGLES

ORIGINAL LUMBER

FINISHED WOOD

MODERN LUMBER

PHOTO SYMBOLS

35mm PHOTOGRAPHY

PHOTOGRAPH NUMBER

CAMERA LOOKING UP

DIRECTION PHOTO TAKEN


CAMERA LOOKING DOWN

CAMERA HORIZONTAL

CAMERA LOOKING STRAIGHT DOWN

CAMERA LOOKING STRAIGHT UP

NOTES/REFERENCE DRAWINGS

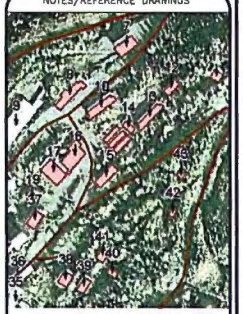

SITE LAYOUT - KEY

K.D. Drafting Ltd.
HERITAGE RECORDING
10815 – 128 STREET
EDMONTON ALBERTA CANADA
T5M 0H3
PHONE/FAX 780 454 5155 C 338 5155
E-MAIL kddrafting@telus.net

REVISIONS & ISSUES

NO.	DATE	DESCRIPTION	BY
01	09/24/09	ISSUED FOR REVIEW	KD

FIELD NOTES TAKEN: September 2009

DRAWN: K. Dombrosky

CHK'D: B. Hogan

SCALE: HOR. VER.

Yukon
Tourism and Culture
Historic Sites Unit

ELSA

GENERAL INFORMATION SHEET

LIST OF DRAWINGS SYMBOLS, LEGEND

Sheet of

Consultant Dwg No.: A0.2

Y.T.G. Drawing No.: REV.

AREA OF SCOPE OF WORK (A1.2)



Building Identification

1	Green Shack	30	Exploration Building
2	Shack # 2	31	Medical Building
4	Sawmill	32	Elsa Market
5	Carpentry Shop	33	Fire Hall
6	Wood Storage	34	Butler Building
7	New Bunkhouse	35	Generator Building
8	Geology Office	36	Heavy Equipment Warehouse
9	Main Shop	37	Assay Lab
10	No. 5 Bunkhouse	39	Administration
11	Utility Building	39	Staffhouse
12	Bunkhouse	40	Garage
13	No.1 Bunkhouse	41	Appartment Building
14	Union Shop	42	Garage
15	Snack Bar	43	Church
16	Dining Hall	44	Residence
17	Dry/Change Building	45	Residence
19	Fire Assay Office	46	Residence
20	Mill/Crusher House	47	Residence
21	Boiler Plant	48	Residence
22	Truck Garage	52	Storage shed
23	Garage	53	Pump House
24	Machine Shop	54	Public School
25	Light Vehicle Shop	55	Pump House
26	Rescue Building	56	Residence
27	Recreation Centre	57	Residence
29	Swimming Pool		


1:5,600

0 62.5 125 250 375 500 625 Meters

Physical Hazard Reduction - 2009

SITE PLAN - KEY (A1.1)
SCALE: NTS

NOTES/REFERENCE DRAWINGS

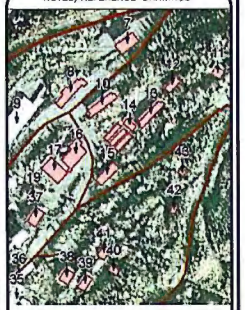

SITE LAYOUT - KEY

K.D. Drafting Ltd.
HERITAGE RECORDING
10815 - 126 STREET
EDMONTON ALBERTA CANADA
T5M 0M3
PHONE/FAX: 780 454 5155 C 238 5155
E-MAIL: kddraft@telus.net

REVISIONS & ISSUES

NO.	DATE	DESCRIPTION	BY
01	09/24/09	ISSUED FOR REVIEW	KD

FIELD NOTES TAKEN: September 2009
DRAWN: K. Dombrosky
CHK'D: B. Hagan
SCALE: HOR. VER.

Yukon
Tourism and Culture
Historic Sites Unit

ELSA
BUILDING LOCATIONS

SITE PLAN

ELSA PHYSICAL HAZARD REDUCTION PLAN
FIGURE 2
BUILDING LOCATION

Drawn By: MD	Checked by: KN	July 2009

D:\Project\All\Projects\ALEX-05-01\gis\mxd\UHHM\Physical_Hazard_Reduction\2009\Figure_2_Building_Locations.mxd

Sheet of
Consultant Dwg No.: A1.1
Y.T.G. Drawing No.: REV.

BUILDING IDENTIFICATION


BUILDING # - BUILDING NAME

BUILDING #7 - NEW BUNKHOUSE
BUILDING #8 - GEOLOGY OFFICE
BUILDING #10 - NO. 5 BUNKHOUSE
BUILDING #11 - UTILITY BUILDING
BUILDING #12 - BUNKHOUSE
BUILDING #13 - NO. 1 BUNKHOUSE
BUILDING #14 - UNION SHOP
BUILDING #15 - SNACK BAR
BUILDING #16 - DINING HALL
BUILDING #17 - DRY / CHANGE BUILDING
BUILDING #19 - FIRE ASSAY OFFICE
BUILDING #37 - ASSAY LAB
BUILDING #38 - ADMINISTRATION
BUILDING #39 - STAFF OFFICE
BUILDING #40 - GARAGE
BUILDING #41 - APARTMENT
BUILDING #42 - GARAGE
BUILDING #43 - CHURCH

LEGEND

16

BUILDING LOCATION AND BUILDING NUMBER

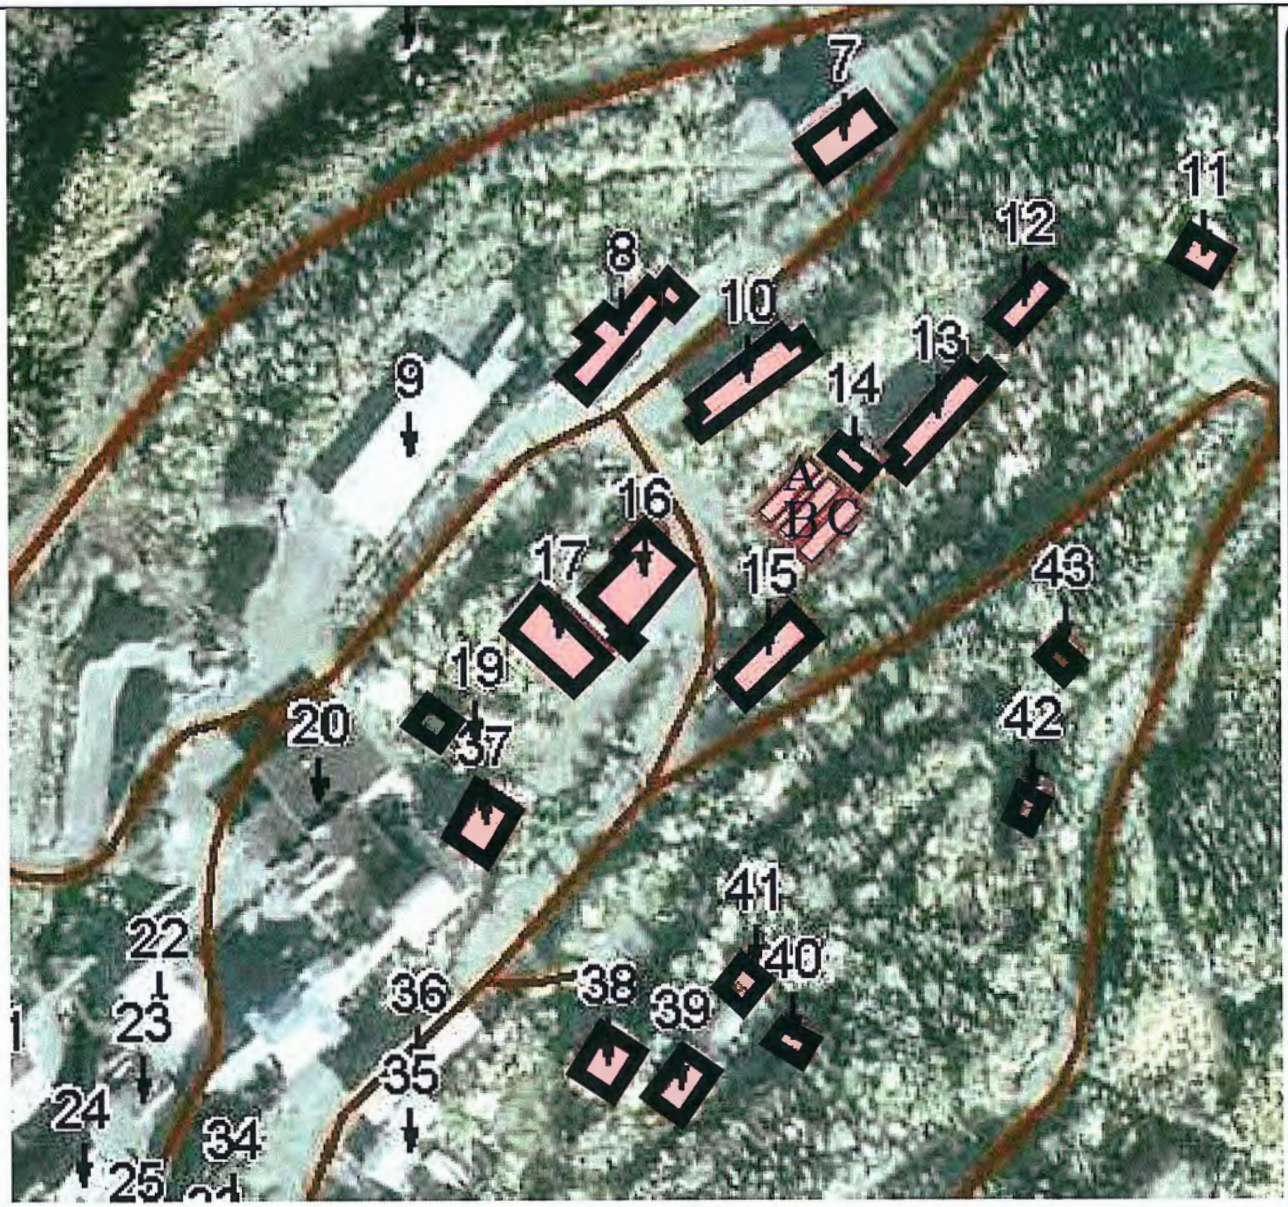

SITE PLAN - ENLARGEMENT
SCALE: NTS

NOTES/REFERENCE DRAWINGS



SITE LAYOUT - KEY

K.D. Drafting Ltd.
HERITAGE RECORDING
10815 - 125 STREET
EDMONTON ALBERTA CANADA
T5M 0W3
PHONE/FAX: 780 454 5155 C: 238 5155
E-MAIL: kddrafting@shaw.ca

REVISIONS & ISSUES

NO.	DATE	DESCRIPTION	BY
01	09/24/09	ISSUED FOR REVIEW	KD

FIELD NOTES TAKEN: September 2009
DRAWN: K. Dombrosky
CHK'D: B. Hogan
SCALE: HOR. VER.


Yukon
Tourism and Culture
Historic Sites Unit

ELSA


BUILDING LOCATIONS

SITE PLAN ENLARGEMENT

Sheet of
Consultant Dwg No.: A1.2
Y.T.G. Drawing No.: REV.

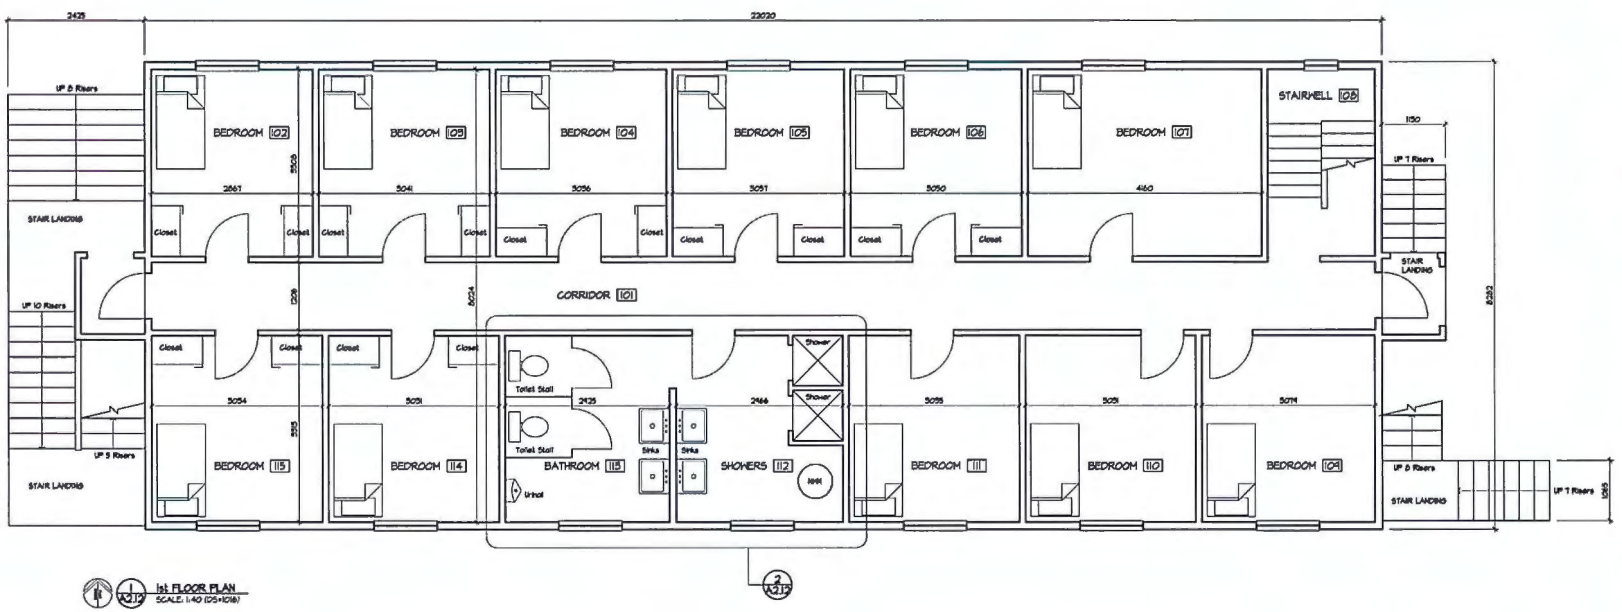

1st FLOOR PLAN
SCALE: 1:40 (D5+1018)

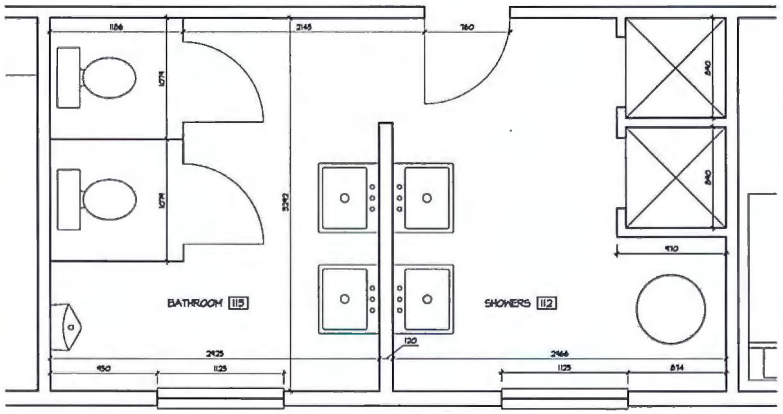


ENLARGED BATHROOM LAYOUT
SCALE: 1:20



NORTH EXTERIOR ELEVATION
SCALE: NTS

NOTES/REFERENCE DRAWINGS

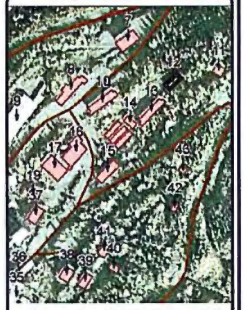

SITE LAYOUT - KEY

K.D. Drafting Ltd.
HERITAGE RECORDING
10815 - 125 STREET
EDMONTON ALBERTA CANADA
T5M 0W3
PHONE/FAX: 780 454 5155 C 238 5155
E-MAIL: kddrafting@telus.net

REVISIONS & ISSUES

NO.	DATE	DESCRIPTION	BY
01	05/24/09	ISSUED FOR REVIEW	KD

FIELD NOTES TAKEN: September 2009
DRAWN: K. Dombrosky
CHK'D: B. Hagan
SCALE: HOR. VER.

Yukon
Tourism and Culture
Historic Sites Unit

ELSA

BUILDING #12
BUNKHOUSE
(11 Bedrooms)

1st FLOOR PLAN

Sheet
of
Consultant Dwg No.: A2.12
Y.T.G. Drawing No.:
REV.



SOUTH EXTERIOR ELEVATION

SCALE BAR (Meters)



WEST EXTERIOR ELEVATION

SCALE BAR (Meters)




EAST EXTERIOR ELEVATION

SCALE BAR (Meters)



SCALE BAR (Meters)

WEST ELEVATION OF NORTH ENTRY

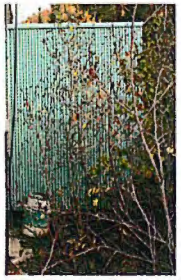

SCALE BAR (Meters)

WEST ELEVATION OF SOUTH ENTRY



SCALE BAR (Meters)


EAST ELEVATION OF SOUTH ENTRY



SCALE BAR (Meters)

EAST ELEVATION OF NORTH ENTRY

NOTES/REFERENCE DRAWINGS

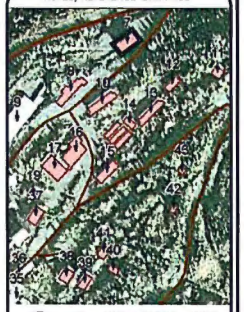

SITE LAYOUT - KEY

K.D. Drafting Ltd.
HERITAGE RECORDING
10815 - 125 STREET
EDMONTON ALBERTA CANADA
T5M 0K3
PHONE/FAX 780.454.5155 C 238.5155
E-MAIL kddrafting@telus.net

REVISIONS & ISSUES

NO.	DATE	DESCRIPTION	BY
01	09/24/09	ISSUED FOR REVIEW	KD

FIELD NOTES TAKEN: September 2009

DRAWN: K. Dombrosky

CHK'D: B. Hogan

SCALE: HOR. VER.

Yukon
Tourism and Culture
Historic Sites Unit

ELSA

BUILDING #7
NEW BUNKHOUSE

EXTERIOR
ELEVATIONS

Sheet
of

Consultant Dwg No.: A3.7

Y.T.G. Drawing No.: REV.



SOUTH EXTERIOR ELEVATION

0 1 2 3
SCALE BAR (Meters)



EAST EXTERIOR ELEVATION

0 1 2 3
SCALE BAR (Meters)



WEST EXTERIOR ELEVATION

0 1 2 3
SCALE BAR (Meters)

NOTES/REFERENCE DRAWINGS



SITE LAYOUT - KEY

K.D. Drafting Ltd.
HERITAGE RECORDING
10815 - 126 STREET
EDMONTON ALBERTA CANADA
T5M 0K1
PHONE/FAX 780 454 5155 C 338 5155
E-MAIL kddrafting@shaw.ca

REVISIONS & ISSUES

NO.	DATE	DESCRIPTION	BY
01	09/24/09	ISSUED FOR REVIEW	KD

FIELD NOTES TAKEN: September 2009
DRAWN: K. Dambrosky
CHK'D: B. Hagan
SCALE: HOR. VER.

Yukon
Tourism and Culture
Historic Sites Unit

ELSA

BUILDING #8
GEOLOGY OFFICE

EXTERIOR
ELEVATIONS

Sheet
of
Consultant Dwg No.: A3.8
Y.T.G. Drawing No.:
REV.



NORTH EXTERIOR ELEVATION

0 1 2 3 4
SCALE BAR (Meters)



EAST EXTERIOR ELEVATION


0 1 2 3 4
SCALE BAR (Meters)



WEST EXTERIOR ELEVATION

0 1 2 3 4
SCALE BAR (Meters)

NOTES/REFERENCE DRAWINGS

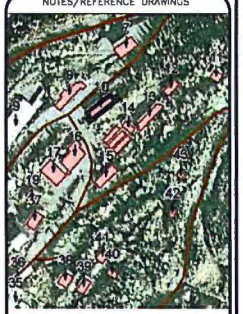

SITE LAYOUT - KEY

K.D. Drafting Ltd.
HERITAGE RECORDING
10515 - 128 STREET
EDMONTON ALBERTA CANADA
T5H 0W3
PHONE/FAX: 780 454 5155 C 238 5155
E-MAIL: kddrafting@telus.net

REVISIONS & ISSUES

NO.	DATE	DESCRIPTION	BY
01	09/24/09	ISSUED FOR REVIEW	KD

FIELD NOTES TAKEN
September 2009

DRAWN
K. Dambrosky

CHK'D
B. Hogan

SCALE:
HOR.
VER.

Yukon
Tourism and Culture
Historic Sites Unit

ELSA

BUILDING #10
#5 BUNKHOUSE

EXTERIOR
ELEVATIONS

Sheet
of

Consultant Dwg No.: A3.10

Y.T.G. Drawing No.:

REV.



NORTH EXTERIOR ELEVATION

SCALE BAR (Meters) 0 1 2 5



EAST EXTERIOR ELEVATION

SCALE BAR (Meters) 0 1 2 3



WEST EXTERIOR ELEVATION

SCALE BAR (Meters) 0 1 2 3

NOTES/REFERENCE DRAWINGS



SITE LAYOUT - KEY

K.D. Drafting Ltd.
HERITAGE RECORDING
10815 - 126 STREET
EDMONTON ALBERTA CANADA
T5M 0W3
PHONE/FAX 780 454 5155 C 238 5155
E-MAIL: kddrafting@telus.net

REVISIONS & ISSUES

NO.	DATE	DESCRIPTION	BY
01	09/24/09	ISSUED FOR REVIEW	KD

FIELD NOTES TAKEN: September 2009

DRAWN: K. Dombrosky

CHK'D: B. Hagan

SCALE: HOR. VER.

Yukon
Tourism and Culture
Historic Sites Unit

ELSA

BUILDING #12
BUNKHOUSE

EXTERIOR
ELEVATIONS

Sheet of

Consultant Dwg No.: A3.12

Y.T.G. Drawing No.: REV.




NORTH EXTERIOR ELEVATION - LEFT SIDE



NORTH EXTERIOR ELEVATION - RIGHT SIDE



WEST EXTERIOR ELEVATION

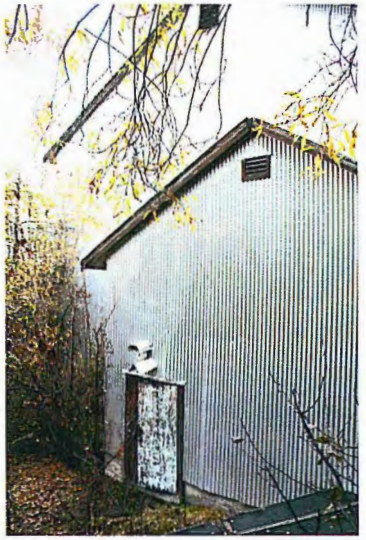

WEST EXTERIOR ELEVATION



EAST EXTERIOR ELEVATION



EAST EXTERIOR ELEVATION




SOUTH EXTERIOR ELEVATION



SOUTH EXTERIOR ELEVATION

NOTES/REFERENCE DRAWINGS

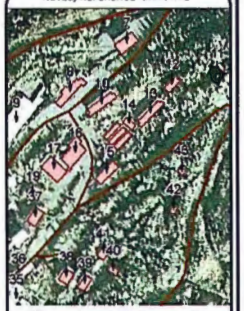

SITE LAYOUT - KEY

K.D. Drafting Ltd.
HERITAGE RECORDING
10815 - 126 STREET
EDMONTON ALBERTA CANADA
T5M 0M3
PHONE/FAX 780 454 5133 C 238 5133
E-MAIL kddraft@telus.net

REVISIONS & ISSUES

NO.	DATE	DESCRIPTION	BY
01	09/24/09	ISSUED FOR REVIEW	KD

FIELD NOTES TAKEN: September 2009

DRAWN: K. Dambrosky

CHK'D: B. Hogan

SCALE:
HOR.
VER.

Yukon
Tourism and Culture
Historic Sites Unit

ELSA

BUILDING #11
UTILITY BUILDING

EXTERIOR
ELEVATIONS

Sheet
of

Consultant Dwg No.: A3.11

Y.T.G. Drawing No.: REV.



NORTH EXTERIOR ELEVATION

SCALE BAR (Meters)



EAST EXTERIOR ELEVATION


SCALE BAR (Meters)



WEST EXTERIOR ELEVATION

SCALE BAR (Meters)

NOTES/REFERENCE DRAWINGS

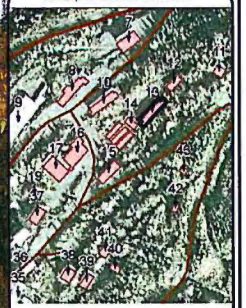

SITE LAYOUT - KEY

K.D. Drafting Ltd.
HERITAGE RECORDING
10615 - 128 STREET
EDMONTON ALBERTA CANADA
T5M 0K3
PHONE/FAX 780 454 5155 C 338 5155
E-MAIL: kddrafting@shaw.ca

REVISIONS & ISSUES

NO.	DATE	DESCRIPTION	BY
01	09/24/09	ISSUED FOR REVIEW	KD

FIELD NOTES TAKEN: September 2009
DRAWN: K. Dombrosky
CHK'D: B. Hogan
SCALE:
HOR.
VER.

Yukon
Tourism and Culture
Historic Sites Unit

ELSA

BUILDING #13
NO. 1 BUNKHOUSE

EXTERIOR ELEVATIONS

Sheet
of
Consultant Dwg No.: A3.13
Y.T.G. Drawing No.:
REV.



WEST EXTERIOR ELEVATION

SCALE BAR (Metres) 0 1 2 3



NORTH EXTERIOR ELEVATION

SCALE BAR (Metres) 0 1 2 3



SOUTH EXTERIOR ELEVATION



EAST EXTERIOR ELEVATION

NOTES/REFERENCE DRAWINGS



SITE LAYOUT - KEY

K.D. Drafting Ltd.
HERITAGE RECORDING
10815 - 128 STREET
EDMONTON ALBERTA CANADA
T5M 0M3
PHONE/FAX 780.454.5155 C 238.5155
E-MAIL kddrafting@shaw.net

REVISIONS & ISSUES

NO.	DATE	DESCRIPTION	BY
01	09/24/09	ISSUED FOR REVIEW	KD

FIELD NOTES TAKEN: September 2009

DRAWN: K. Dambrosky

CHK'D: B. Hagan

SCALE: HOR. VER.

Yukon
Tourism and Culture
Historic Sites Unit

ELSA

BUILDING #14
UNION SHOP

EXTERIOR
ELEVATIONS

Sheet of

Consultant Dwg No.: A3.14

Y.T.G. Drawing No.: REV.



NORTH EXTERIOR ELEVATION

SCALE BAR (Meters) 0 1 2 3



WEST EXTERIOR ELEVATION


SCALE BAR (Meters) 0 1 2 3



EAST EXTERIOR ELEVATION

SCALE BAR (Meters) 0 1 2 3

NOTES/REFERENCE DRAWINGS

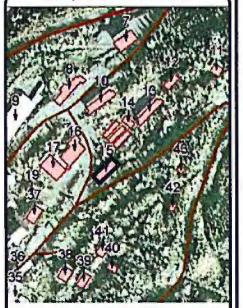

SITE LAYOUT - KEY

K.D. Drafting Ltd.
HERITAGE RECORDING
10815 - 128 STREET
EDMONTON ALBERTA CANADA
T5M 0M3
PHONE/FAX 780 454 5155 C 238 5155
E-MAIL kdarchy@telus.net

REVISIONS & ISSUES

NO.	DATE	DESCRIPTION	BY
01	09/24/09	ISSUED FOR REVIEW	KD

FIELD NOTES TAKEN: September 2009

DRAWN: K. Dombrosky

CHK'D: B. Hogan

SCALE: HOR. VER.

Yukon
Tourism and Culture
Historic Sites Unit

ELSA

BUILDING #15
SNACK BAR

EXTERIOR
ELEVATIONS

Sheet
of

Consultant Dwg No.: A3.15

Y.T.G. Drawing No.: REV.



SOUTH EXTERIOR ELEVATION

0 1 2 3
SCALE BAR (Meters)



EAST EXTERIOR ELEVATION

0 1 2 3
SCALE BAR (Meters)



NORTH EXTERIOR ELEVATION


0 1 2 3
SCALE BAR (Meters)



NORTH EXTERIOR ELEVATION

0 1 2 3
SCALE BAR (Meters)

NOTES/REFERENCE DRAWINGS

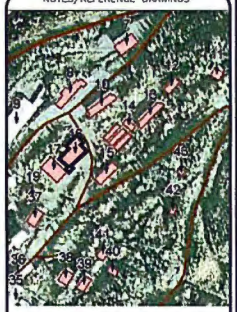

SITE LAYOUT - KEY

K.D. Drafting Ltd.
HERITAGE RECORDING
10815 - 125 STREET
EDMONTON ALBERTA CANADA
T5M 0K3
PHONE/FAX: 780 454 5155 C 238 5155
E-MAIL: kddrafting@telus.net

REVISIONS & ISSUES

NO.	DATE	DESCRIPTION	BY
01	09/24/09	ISSUED FOR REVIEW	KD

FIELD NOTES TAKEN: September 2009

DRAWN: K. Dombrosky

CHK'D: B. Hogan

SCALE:
HOR.
VER.

Yukon
Tourism and Culture
Historic Sites Unit

ELSA

BUILDING #16
DINING HALL

EXTERIOR
ELEVATIONS

Sheet
OF

Consultant Dwg No.: A3.16

Y.T.G. Drawing No.:

REV.



SOUTH EXTERIOR ELEVATION

SCALE BAR (Meters) 0 1 2 3

NOTES/REFERENCE DRAWINGS



SITE LAYOUT - KEY

K.D. Drafting Ltd.
HERITAGE RECORDING
10815 - 178 STREET
EDMONTON ALBERTA CANADA
T5W 0W3
PHONE/FAX 780 454 5155 C 238 5155
E-MAIL kddrafting@shaw.ca

REVISIONS & ISSUES

NO.	DATE	DESCRIPTION	BY
01	09/24/09	ISSUED FOR REVIEW	KD

FIELD NOTES TAKEN: September 2009

DRAWN: K. Dombrosky

CHK'D: B. Hagan

SCALE: HOR. VER.

Yukon
Tourism and Culture
Historic Sites Unit

ELSA

BUILDING #17
DRY/CHANGE BLDG

EXTERIOR
ELEVATIONS

Sheet of

Consultant Dwg No.: A3.17

Y.T.G. Drawing No.: REV.



SOUTH EXTERIOR ELEVATION

SCALE BAR (Meters) 0 1 2 3



EAST EXTERIOR ELEVATION

SCALE BAR (Meters) 0 1 2 3

NOTES/REFERENCE DRAWINGS



SITE LAYOUT - KEY

K.D. Drafting Ltd.
HERITAGE RECORDING
10815 - 126 STREET
EDMONTON ALBERTA CANADA
T5M 0M3
PHONE/FAX: 780 454 5155 C 238 5155
E-MAIL: kddrfting@shaw.net

REVISIONS & ISSUES

NO.	DATE	DESCRIPTION	BY
01	09/24/09	ISSUED FOR REVIEW	KD

FIELD NOTES TAKEN: September 2009

DRAWN: K. Dombrosky

CHK'D: B. Hagan

SCALE: HOR. VER.

Yukon
Tourism and Culture
Historic Sites Unit

ELSA

BUILDING #19
FIRE ASSAY OFFICE

EXTERIOR
ELEVATIONS

Sheet of

Consultant Dwg No.: A3.19

Y.T.G. Drawing No.: REV.



EAST EXTERIOR ELEVATION

SCALE BAR (Meters) 0 1 2 3



WEST EXTERIOR ELEVATION

SCALE BAR (Meters) 0 1 2 3

NOTES/REFERENCE DRAWINGS



SITE LAYOUT - KEY

K.D. Drafting Ltd.
HERITAGE RECORDING
10815 - 124 STREET
EDMONTON ALBERTA CANADA
T5M 0W3
PHONE/FAX: 780 454 5155 C 238 5155
E-MAIL: kddrafting@telus.net

REVISIONS & ISSUES

NO.	DATE	DESCRIPTION	BY
01	09/24/09	ISSUED FOR REVIEW	KD

FIELD NOTES TAKEN: September 2009

DRAWN: K. Dombrosky

CHK'D: B. Hogan

SCALE: HOR. VER.

Yukon
Tourism and Culture
Historic Sites Unit

ELSA

BUILDING #37
ASSAY LAB

EXTERIOR
ELEVATIONS

Sheet of

Consultant Dwg No.: A3.37

Y.T.G. Drawing No.: REV.




NORTH EXTERIOR ELEVATION

SCALE BAR (Meters) 0 1 2 5



EAST EXTERIOR ELEVATION

SCALE BAR (Meters) 0 1 2 5

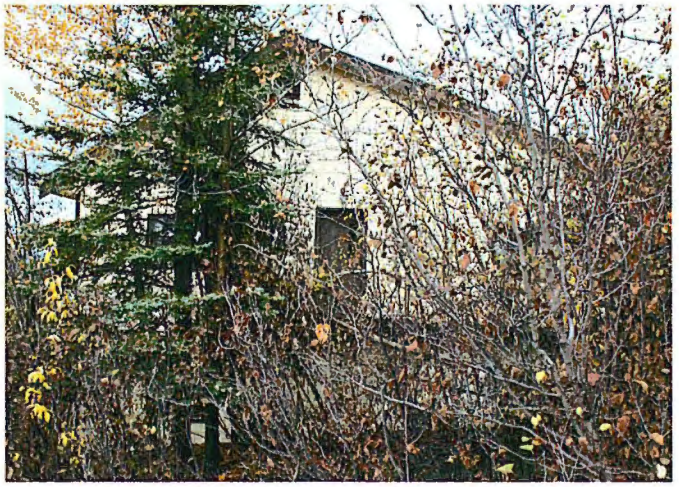

WEST EXTERIOR ELEVATION

NOTES/REFERENCE DRAWINGS



SITE LAYOUT - KEY

K.D. Drafting Ltd.
HERITAGE RECORDING
10815 - 125 STREET
EDMONTON ALBERTA CANADA
T5M 0M3
PHONE/FAX: 780 454 5155 C 238 5155
E-MAIL: kddrafting@telus.net

REVISIONS & ISSUES

NO.	DATE	DESCRIPTION	BY
01	09/24/09	ISSUED FOR REVIEW	KD

FIELD NOTES TAKEN: September 2009

DRAWN: K. Dombrosky

CHK'D: B. Hogan

SCALE: HOR. VER.

Yukon
Tourism and Culture
Historic Sites Unit

ELSA

BUILDING #38
ADMINISTRATION BLDG

EXTERIOR
ELEVATIONS

Sheet of


Consultant Dwg No.: A3.38

Y.T.G. Drawing No.: REV.




EAST EXTERIOR ELEVATION

SCALE BAR (Meters)

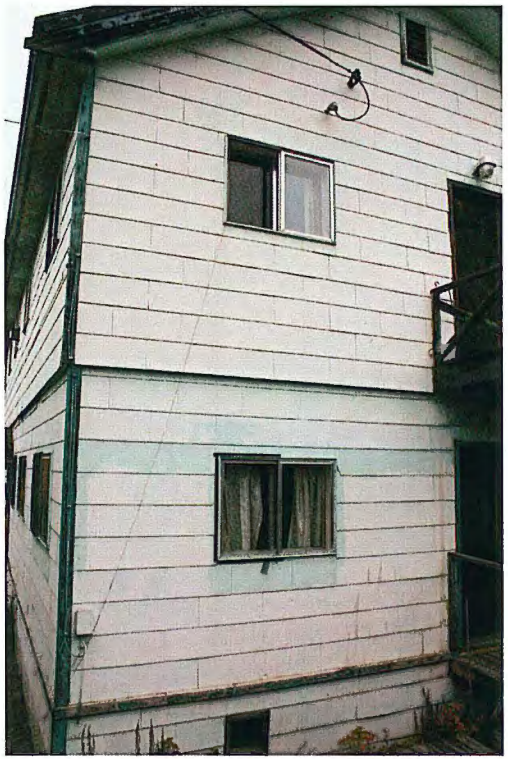

WEST EXTERIOR ELEVATION

NOTES/REFERENCE DRAWINGS

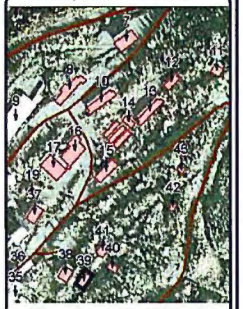

SITE LAYOUT - KEY

K.D. Drafting Ltd.
HERITAGE RECORDING
10815 - 128 STREET
EDMONTON ALBERTA CANADA
T5M 0H3
PHONE/FAX 780.454.5155 C 238.5155
E-MAIL kdsketch@telus.net

REVISIONS & ISSUES

NO.	DATE	DESCRIPTION	BY
01	09/24/09	ISSUED FOR REVIEW	KD

FIELD NOTES TAKEN: September 2009

DRAWN: K. Dombrosky

CHK'D: B. Hogan

SCALE: HOR. VER.

Yukon
Tourism and Culture
Historic Sites Unit

ELSA


BUILDING #39
STAFF OFFICE

EXTERIOR
ELEVATIONS

Sheet of

Consultant Dwg No.: A3.39

Y.T.G. Drawing No.: REV.

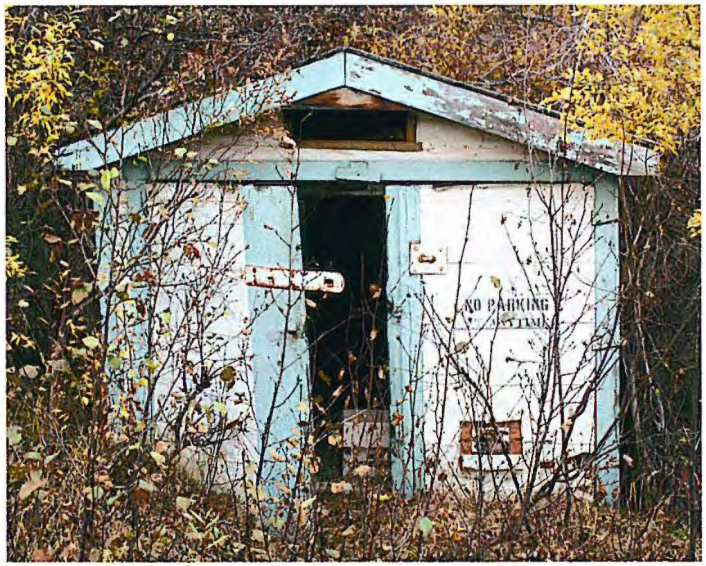

NORTH EXTERIOR ELEVATION



WEST EXTERIOR ELEVATION

0 1 2 3

SCALE BAR (Meters)

NOTES/REFERENCE DRAWINGS



SITE LAYOUT - KEY

K.D. Drafting Ltd.
HERITAGE RECORDING
10815 - 126 STREET
EDMONTON ALBERTA CANADA
T5M 0M3
PHONE/FAX: 780.454.5155 C 238.5155
E-MAIL: kddrafting@telus.net

REVISIONS & ISSUES

NO.	DATE	DESCRIPTION	BY
01	09/24/09	ISSUED FOR REVIEW	KD

FIELD NOTES TAKEN: September 2009

DRAWN: K. Dombrasky

CHK'D: B. Hagan

SCALE: HOR. VER.

Yukon
Tourism and Culture
Historic Sites Unit

ELSA

BUILDING #40
GARAGE

EXTERIOR
ELEVATIONS

Sheet
of


Consultant Dwg No.: A3.40

Y.T.G. Drawing No.: REV.



SOUTH EXTERIOR ELEVATION

SCALE BAR (Meters) 0 1 2 3

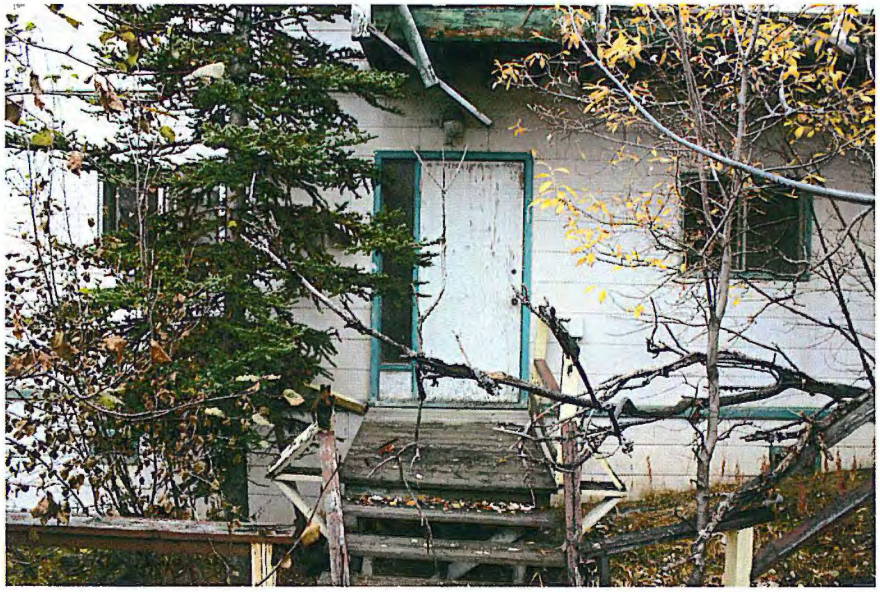

WEST EXTERIOR ELEVATION

SCALE BAR (Meters) 0 1 2 3



WEST EXTERIOR ELEVATION

SCALE BAR (Meters) 0 1 2 3

NOTES/REFERENCE DRAWINGS



SITE LAYOUT - KEY

K.D. Drafting Ltd.
HERITAGE RECORDING
10815 - 126 STREET
EDMONTON ALBERTA CANADA
T5M 0W3
PHONE/FAX 780 454 5155 C 238 5155
E-MAIL: kddraft@telus.net

REVISIONS & ISSUES

NO.	DATE	DESCRIPTION	BY
01	09/24/09	ISSUED FOR REVIEW	KD

FIELD NOTES TAKEN: September 2009

DRAWN: K. Dombrosky

CHK'D: B. Hogan

SCALE: HOR. VER.

Yukon
Tourism and Culture
Historic Sites Unit

ELSA

BUILDING #41
APARTMENT BLDG

EXTERIOR ELEVATIONS

Sheet of

Consultant Dwg No.: A3.41

Y.T.G. Drawing No.: REV.



EAST EXTERIOR ELEVATION


SCALE BAR (Meters) 0 1 2 3



NORTH EXTERIOR ELEVATION

SCALE BAR (Meters) 0 1 2 3

NOTES/REFERENCE DRAWINGS

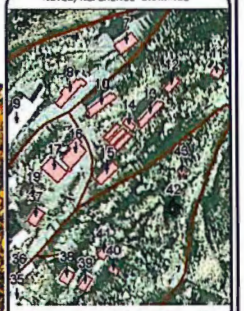

SITE LAYOUT - KEY

K.D. Drafting Ltd.
HERITAGE RECORDING
10515 - 128 STREET
EDMONTON ALBERTA CANADA
T5M 0M3
PHONE/FAX 780 454 5155 C 238 5155
E-MAIL kddrafting@telus.net

REVISIONS & ISSUES

NO.	DATE	DESCRIPTION	BY
01	09/24/09	ISSUED FOR REVIEW	KD

FIELD NOTES TAKEN
September 2009

DRAWN: K. Dombrosky
CHK'D: B. Hagan
SCALE:
HOR.
VER.


Yukon
Tourism and Culture
Historic Sites Unit

ELSA

BUILDING #42
GARAGE

EXTERIOR
ELEVATIONS

Sheet
of
Consultant Dwg No.: A3.42
Y.T.G. Drawing No.:
REV.

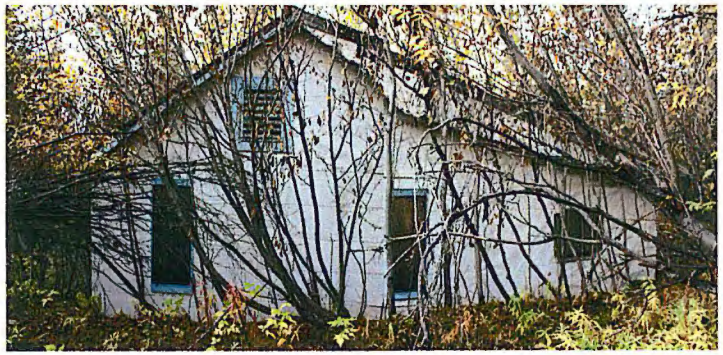

SOUTH EXTERIOR ELEVATION





EAST EXTERIOR ELEVATION




NORTH EXTERIOR ELEVATION



WEST EXTERIOR ELEVATION

NOTES/REFERENCE DRAWINGS

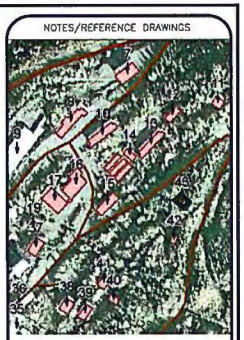

SITE LAYOUT - KEY

K.D. Drafting Ltd.
HERITAGE RECORDING
10815 - 125 STREET
EDMONTON ALBERTA CANADA
T5M 0W3
PHONE/FAX 780.454.5155 C 338.5155
E-MAIL: kddrafting@telus.net

REVISIONS & ISSUES

NO.	DATE	DESCRIPTION	BY
01	09/24/09	ISSUED FOR REVIEW	KD

FIELD NOTES TAKEN
September 2009

DRAWN
K. Dombrosky

CHK'D
B. Hogan

SCALE:
HOR.
VER.

Yukon
Tourism and Culture
Historic Sites Unit

ELSA

BUILDING #43
CHURCH

EXTERIOR
ELEVATIONS

Sheet
of

Consultant Dwg No.: A3.43

Y.T.C. Drawing No.:

REV.

Elsa, Yukon

"As-Found" Extant Building Locations:
700 kilometres (435 miles) to the North of Whitehorse, at Mile 60.3 of the Silver Trail, Yukon Highway 11

PHOTOGRAPHIC RECORD 3.0

3.1 GENERAL PHOTOGRAPHIC INFORMATION

This is an "As-Found" Photographic Report for Elsa, Yukon.

The photographs in this report were taken in September of 2009.

All photographs were taken using a EF-S 18-55mm 1:3.5-5.6 IS Zoom lens. Natural lighting was used on all exterior shots. A flash was used for all interior shots where there was excessive shadows. The camera was hand held for all photographs.

PHOTOGRAPY

PHOTOGRAPHED BY:

Kevin Dombrosky, K.D. DRAFTING LTD, Edrnonton, Alberta

CAMERA:

Canon E0S Digital Rebel XSi / EOS 450D Single-lens reflex

3.2 TABLE OF CONTENTS

Description — Photograph Number

COLOR PHOTOGRAPHS

	BUILDING IDENTIFICATION	Exterior	Interior
	Building #7 - New Bunkhouse	001 - 013	101 - 111
	Building #8 - Geology Office	001 - 015	101 - 140
	Building #10 - No.5 Bunkhouse	001 - 008	101 - 127
	Building #11 - Utility Building	001 - 009	101 - 120
	Building #12 - Bunkhouse	001 - 008	101 - 115
	Building #13 - No. 1 Bunkhouse	001 - 015	101 - 120
	Building #14 - Union Shop	001 - 008	101 - 114
	Building #15 - Snack Bar	001 - 013	101 - 131
	Building #16 - Dining Hall	001 - 013	101 - 141
	Building #17 - Dry/Change Building	001 - 013	101 - 154
	Building #19 - Fire Assay Office	001 - 008	101 - 106
	Building #37 - Assay Lab	001 - 014	101 - 157
	Building #38 - Administration	001 - 015	101 - 140
	Building #39 - Staff House	001 - 011	101 - 135
	Building #40 - Garage	001 - 009	101 - 103
	Building #41 - Apartment Building	001 - 019	101 - 136
	Building #42 - Garage	001 - 008	101 - 104
	Building #43 - Church	001 - 019	101 - 104
	Collapsed Building A	A-101 to 105	
	Collapsed Building B	B-101 to 103	
	Collapsed Building C	C-101 to 105	

3.3 "AS-FOUND" EXTANT PHOTOGRAPHS

Building #7
New Bunkhouse

Building #7 - New Bunkhouse

Photographic Record

As-found Location: Elsa, Yukon

Photo ID Number: 07-001.JPG	**Photo 07-001**	Extant Record Photographic Key Sheet Page Number:

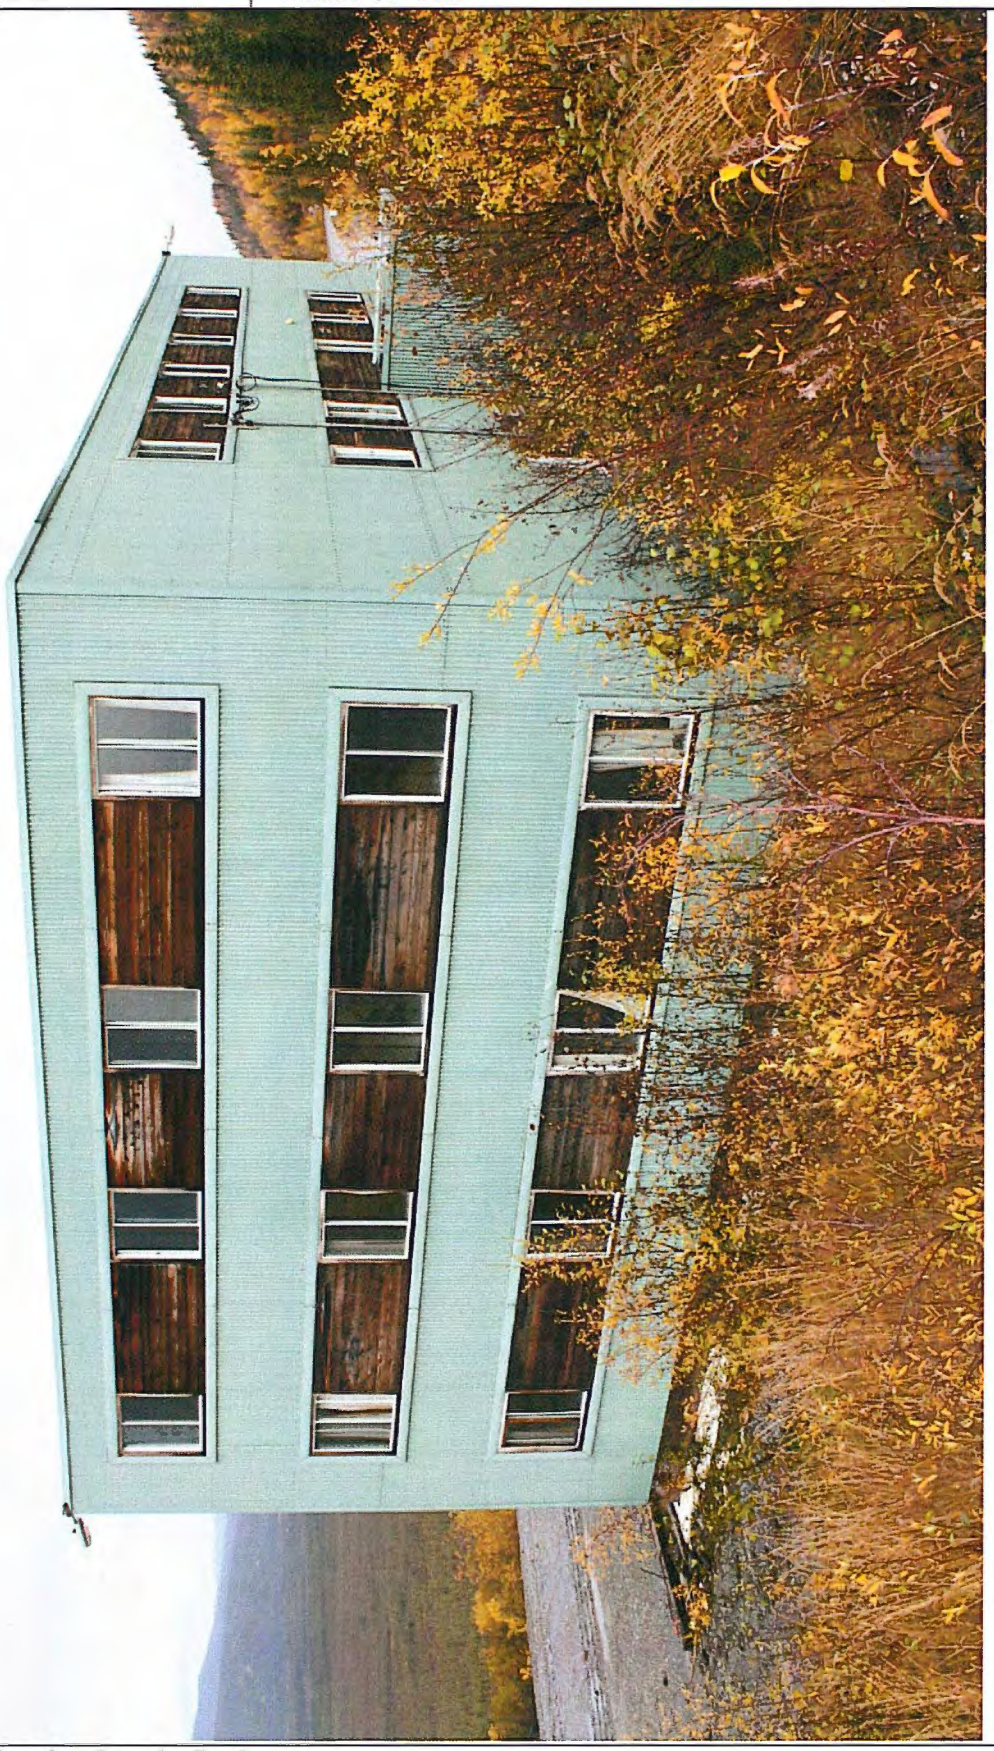


Photo Description	**Exterior view** from the Southwest.

Building #7 - New Bunkhouse

Photographic Record

As-found Location: Elsa, Yukon

Photo ID Number: 07-002.JPG	**Photo 07-002**	Extant Record Photographic Key Sheet Page Number:



Photo Description	**Exterior view.** South elevation.

Building #7 - New Bunkhouse

Photographic Record

As-found Location: Elsa, Yukon

Photo ID Number: 07-003.JPG	**Photo 07-003**	Extant Record Photographic Key Sheet Page Number:



Photo Description	**Exterior view** from the Southeast.

Building #7 - New Bunkhouse

Photographic Record

As-found Location: Elsa, Yukon

Photo ID Number: 07-004.JPG	**Photo 07-004**	Extant Record Photographic Key Sheet Page Number:

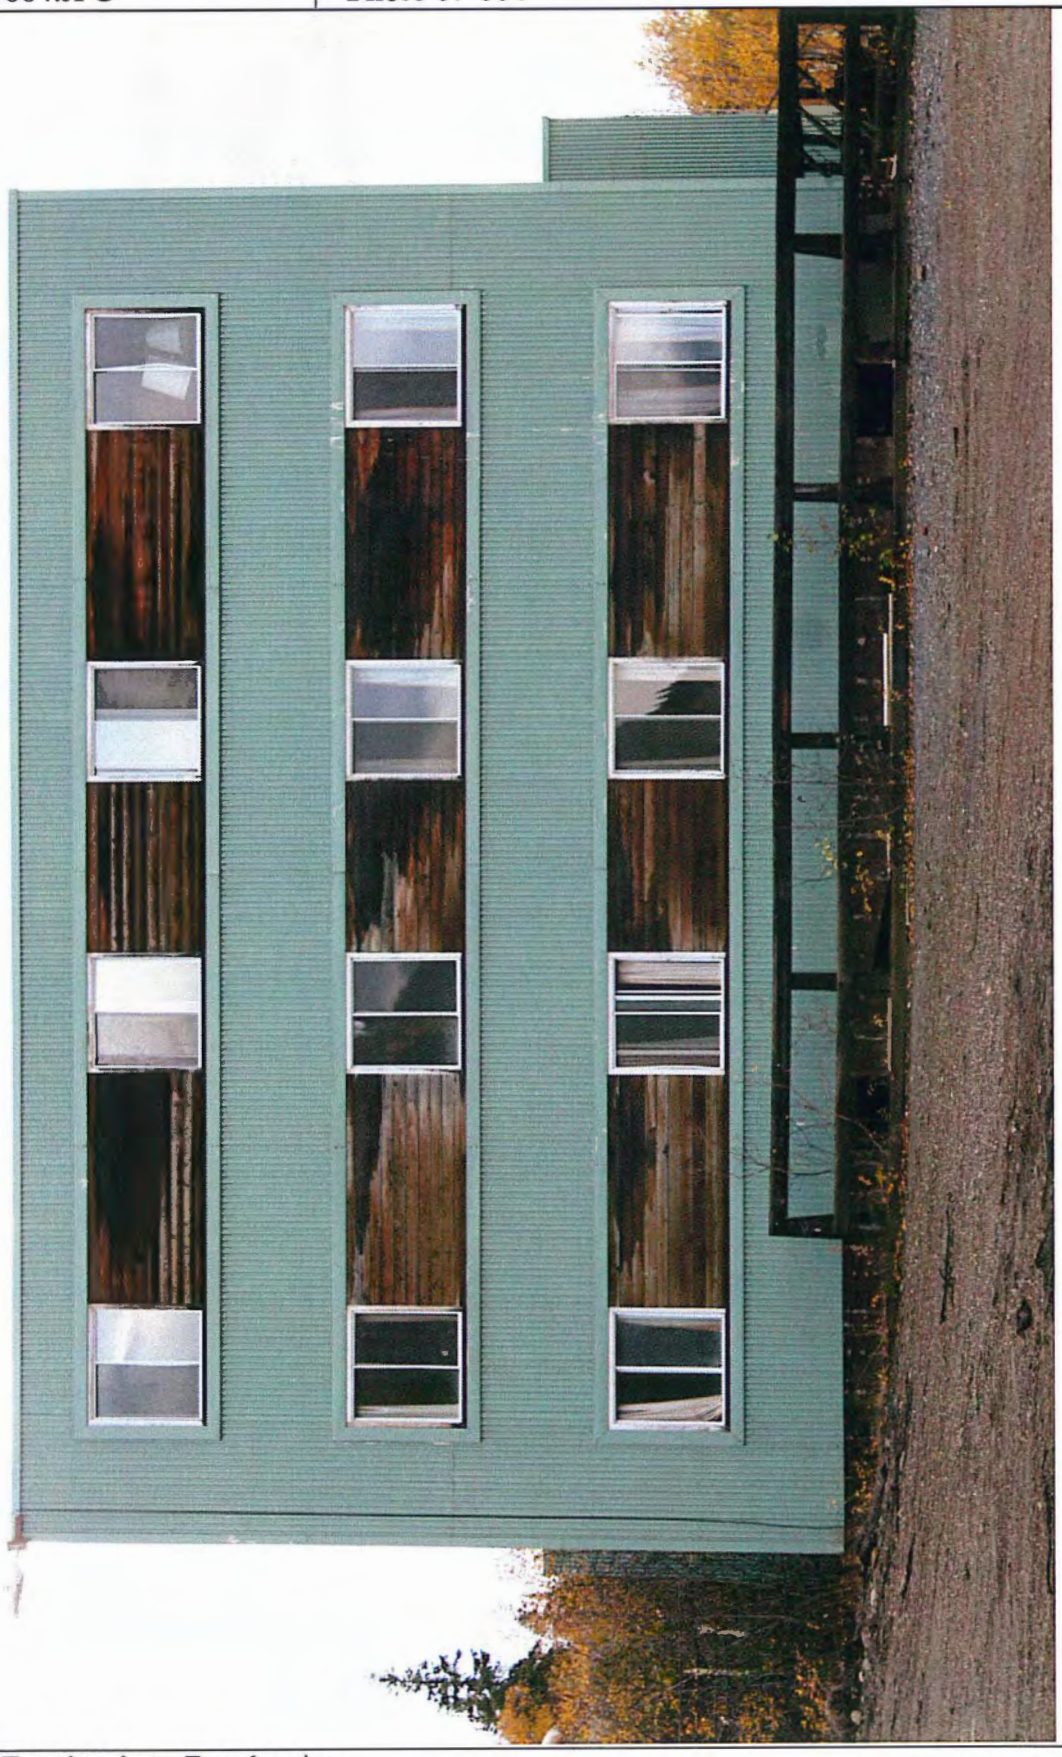


Photo Description	**Exterior view.** East elevation.

Building #7 - New Bunkhouse

Photographic Record

As-found Location: Elsa, Yukon

Photo ID Number: 07-005.JPG	**Photo 07-005**	Extant Record Photographic Key Sheet Page Number:



Photo Description	**Exterior view** from the Northeast.

Building #7 - New Bunkhouse

Photographic Record

As-found Location: Elsa, Yukon

Photo ID Number: 07-006.JPG	**Photo 07-006**	Extant Record Photographic Key Sheet Page Number:

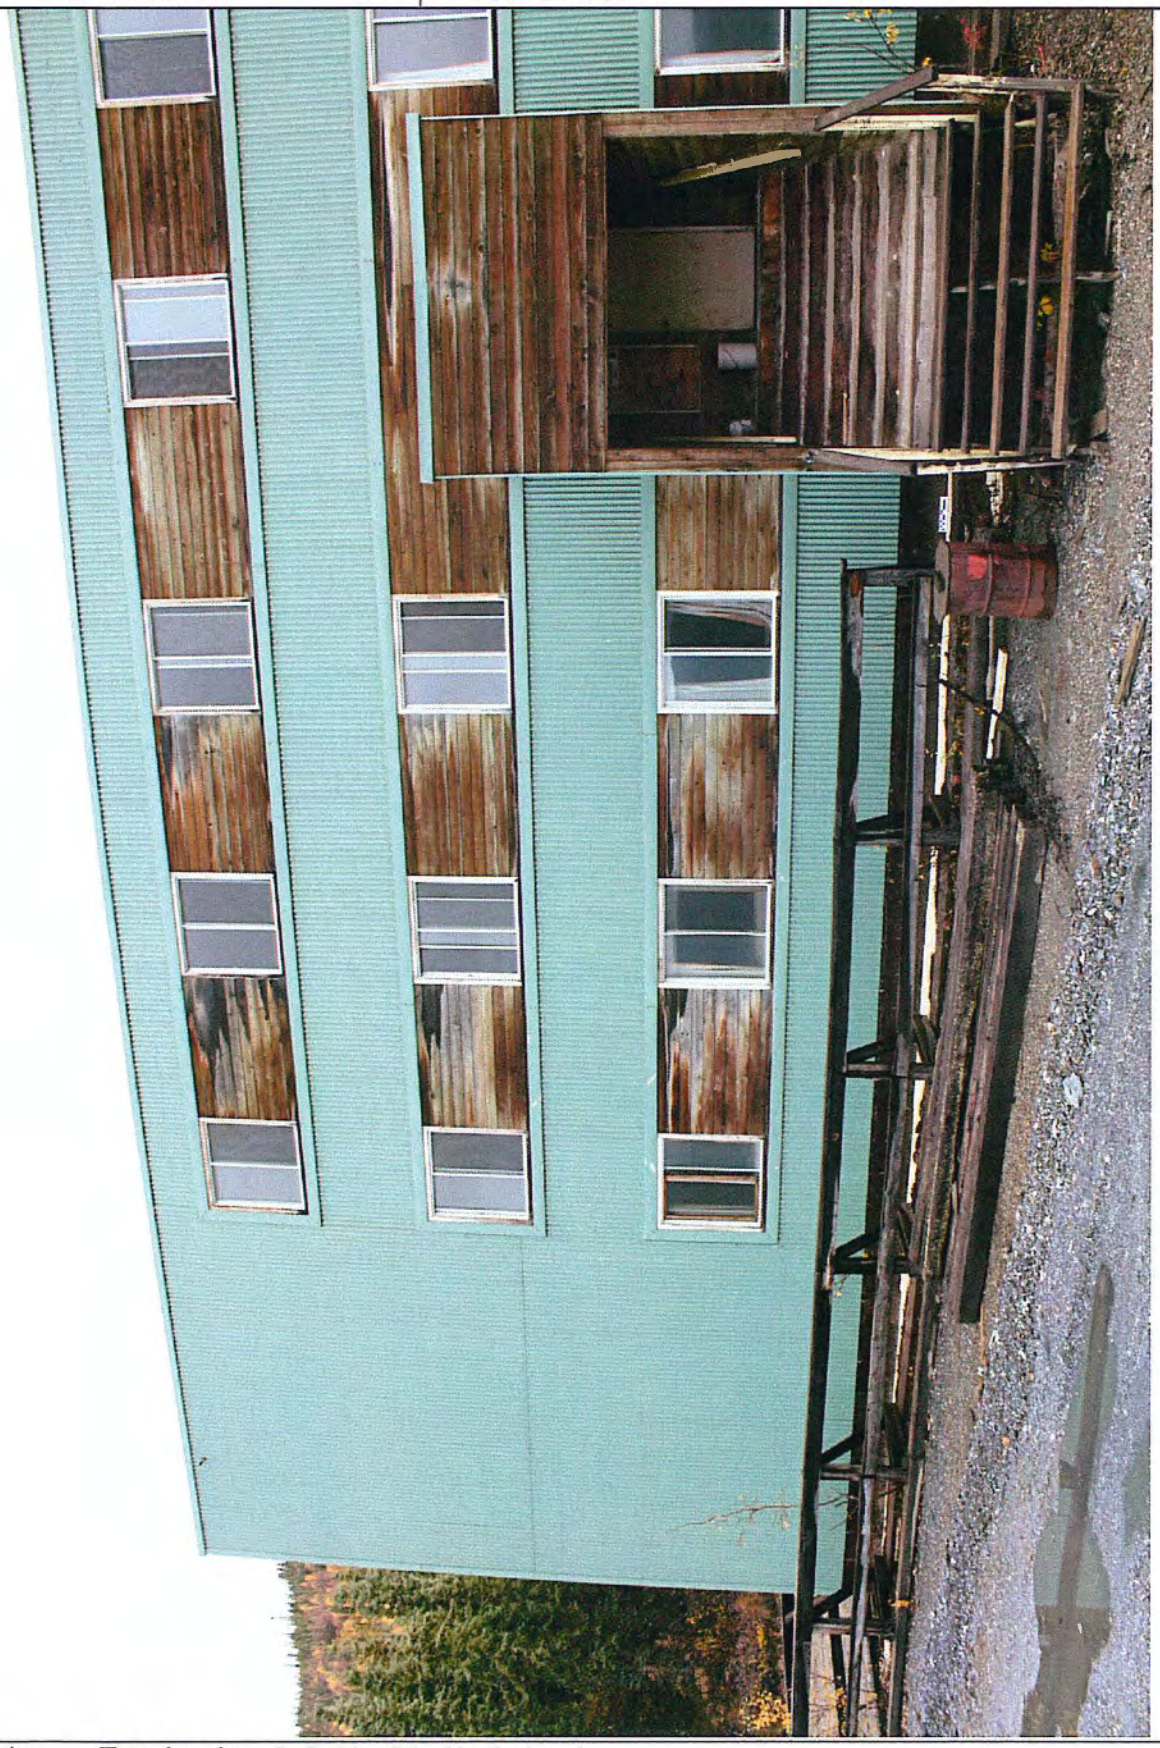


Photo Description	**Exterior view.** Left side of the North elevation.

Building #7 - New Bunkhouse

Photographic Record

As-found Location: Elsa, Yukon

Photo ID Number: 07-007.JPG	**Photo 07-007**	Extant Record Photographic Key Sheet Page Number:

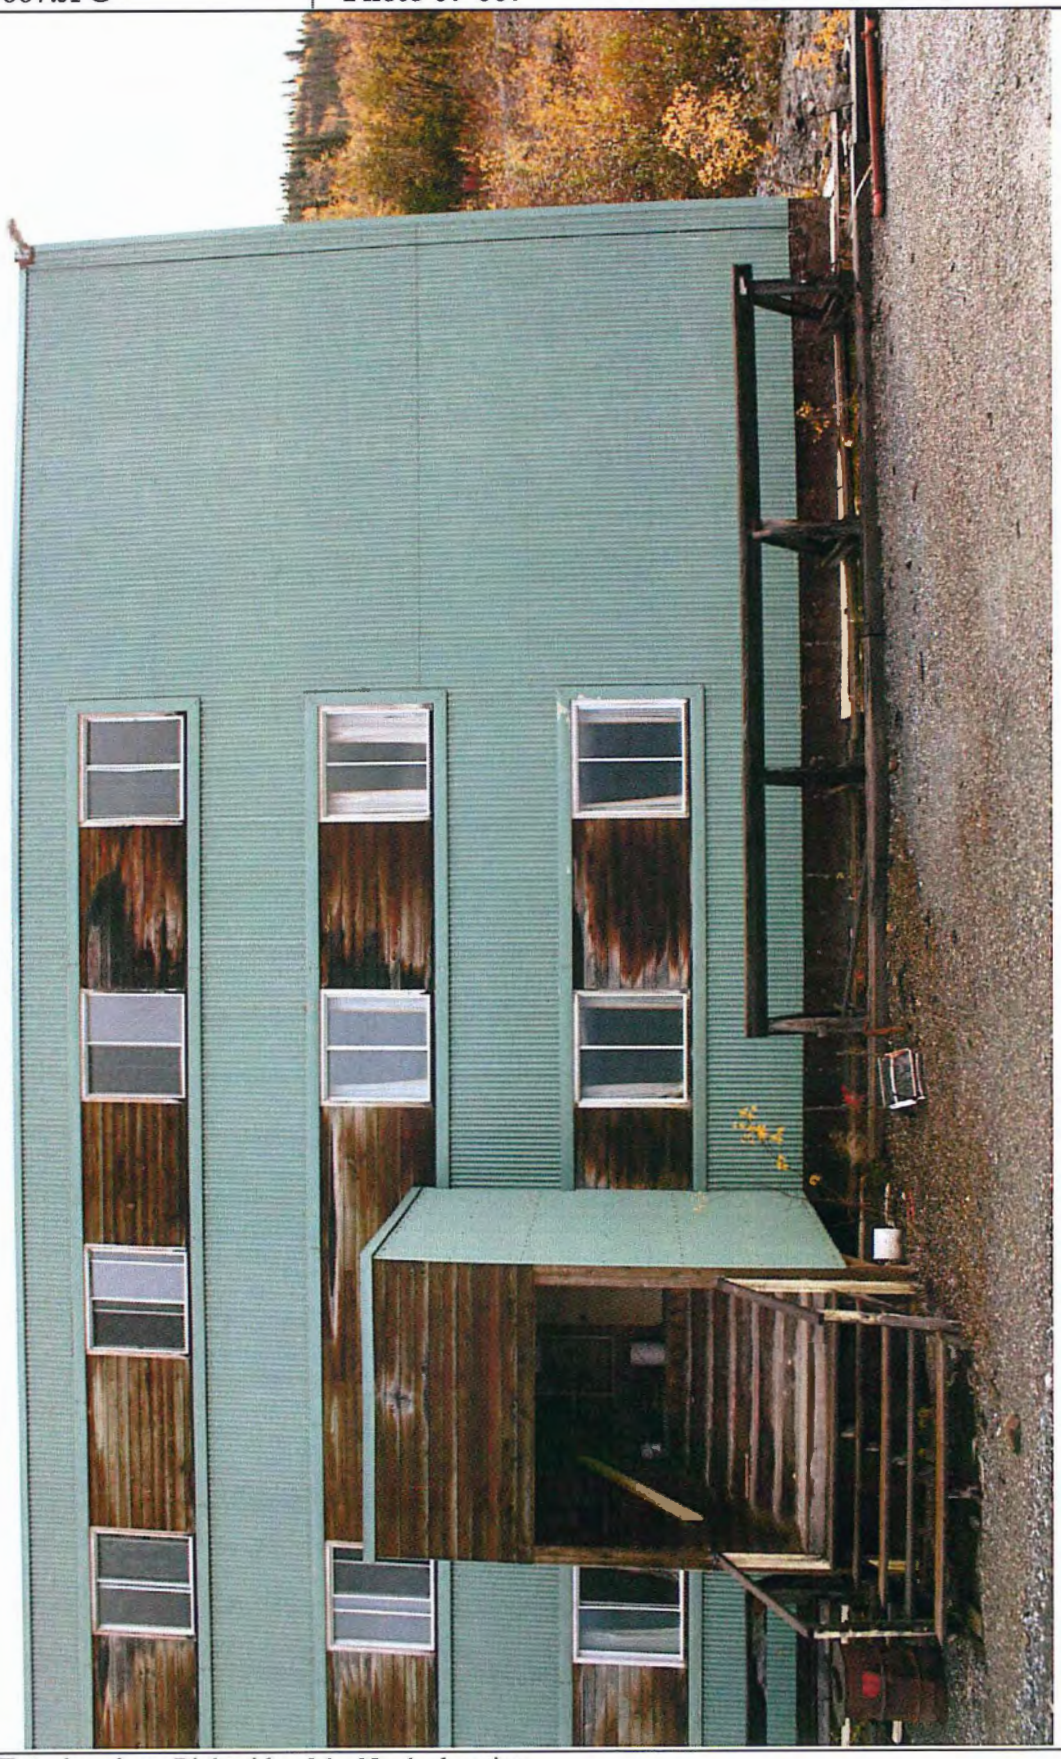


Photo Description	**Exterior view.** Right side of the North elevation.

Building #7 - New Bunkhouse

Photographic Record

As-found Location: Elsa, Yukon

Photo ID Number: 07-008.JPG	**Photo 07-008**	Extant Record Photographic Key Sheet Page Number:



Photo Description **Exterior view** from the Northwest.

Building #7 - New Bunkhouse

Photographic Record

As-found Location: Elsa, Yukon

Photo ID Number: 07-009.JPG	**Photo 07-009**	Extant Record Photographic Key Sheet Page Number:



Photo Description **Exterior view.** West elevation.

Building #7 - New Bunkhouse

Photographic Record

As-found Location: Elsa, Yukon

Photo ID Number: 07-010.JPG	**Photo 07-010**	Extant Record Photographic Key Sheet Page Number:



Photo Description **Exterior view.** East side of the South entry.

Building #7 - New Bunkhouse

Photographic Record

As-found Location: Elsa, Yukon

Photo ID Number: 07-011.JPG	**Photo 07-011**	Extant Record Photographic Key Sheet Page Number:

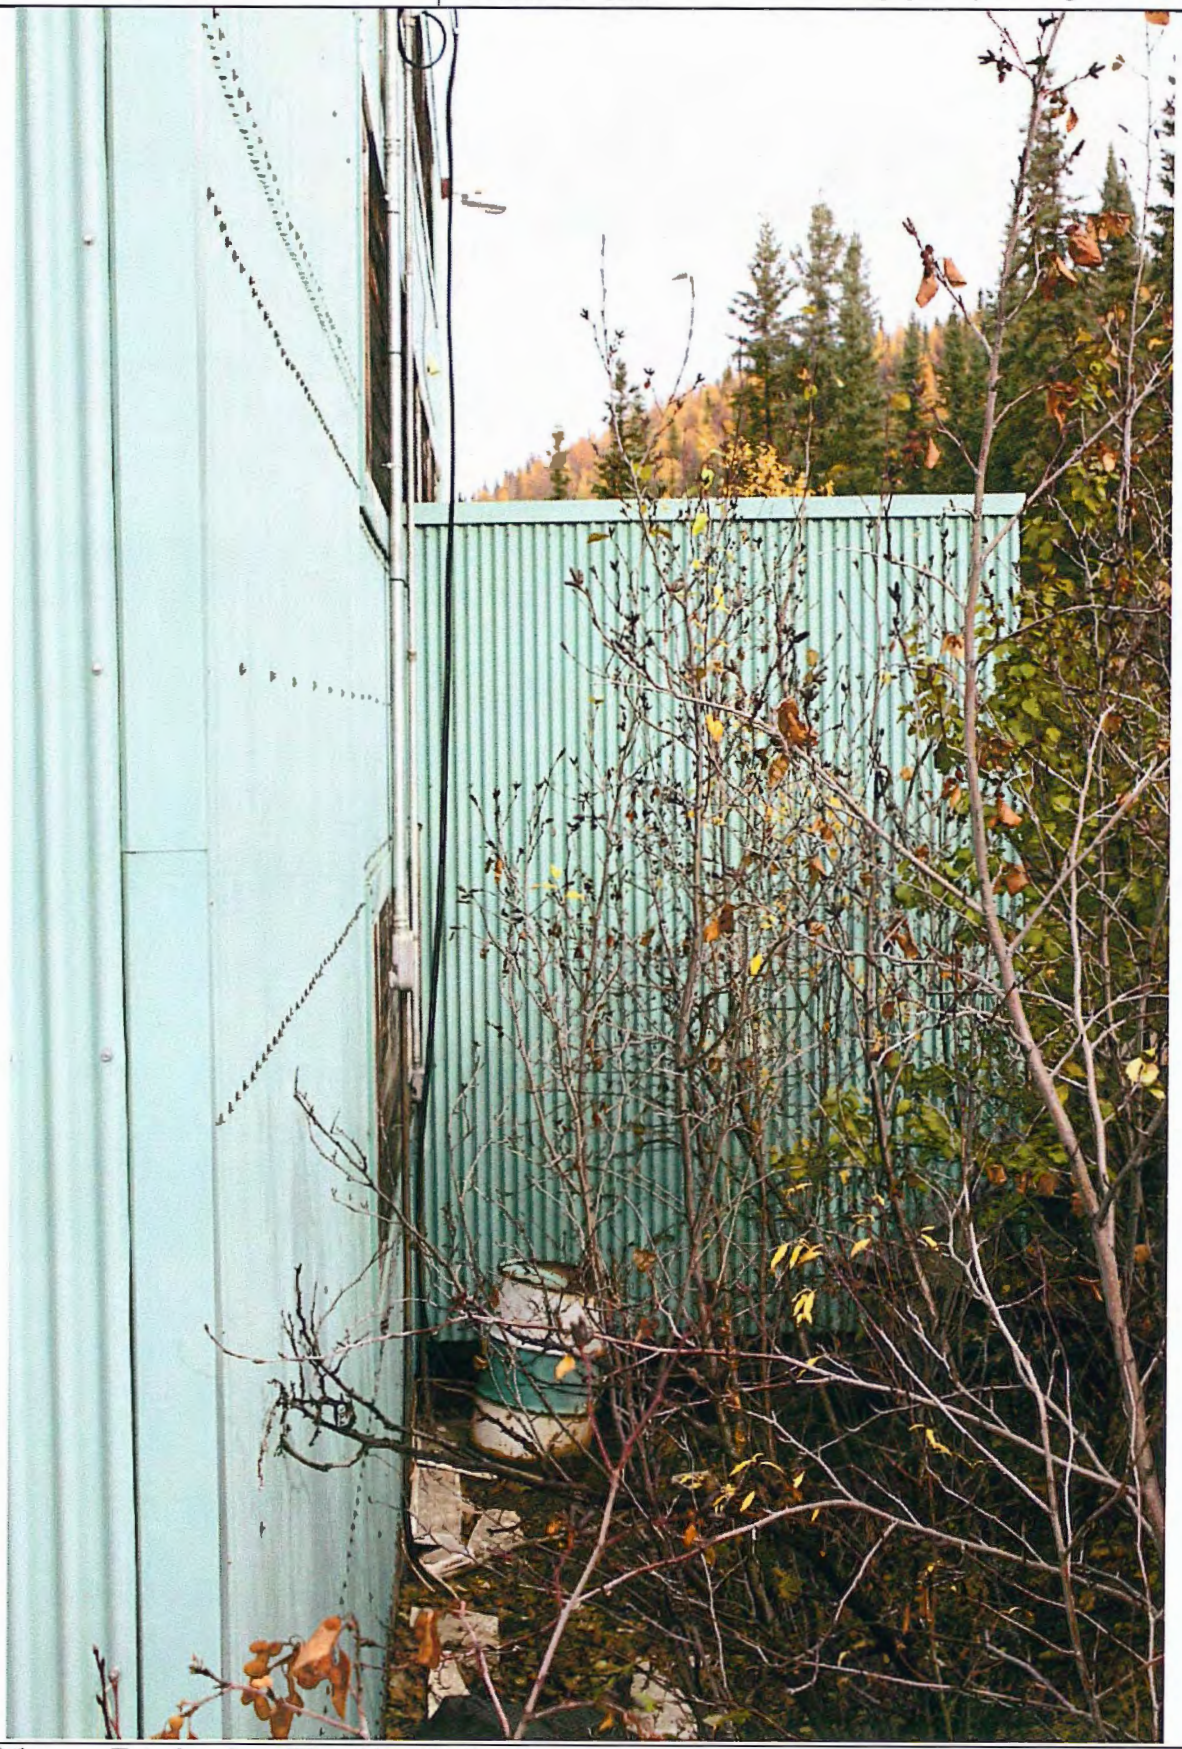


Photo Description **Exterior view.** West side of the South entry.

Building #7 - New Bunkhouse

Photographic Record

As-found Location: Elsa, Yukon

Photo ID Number: 07-012.JPG	**Photo 07-012**	Extant Record Photographic Key Sheet Page Number:

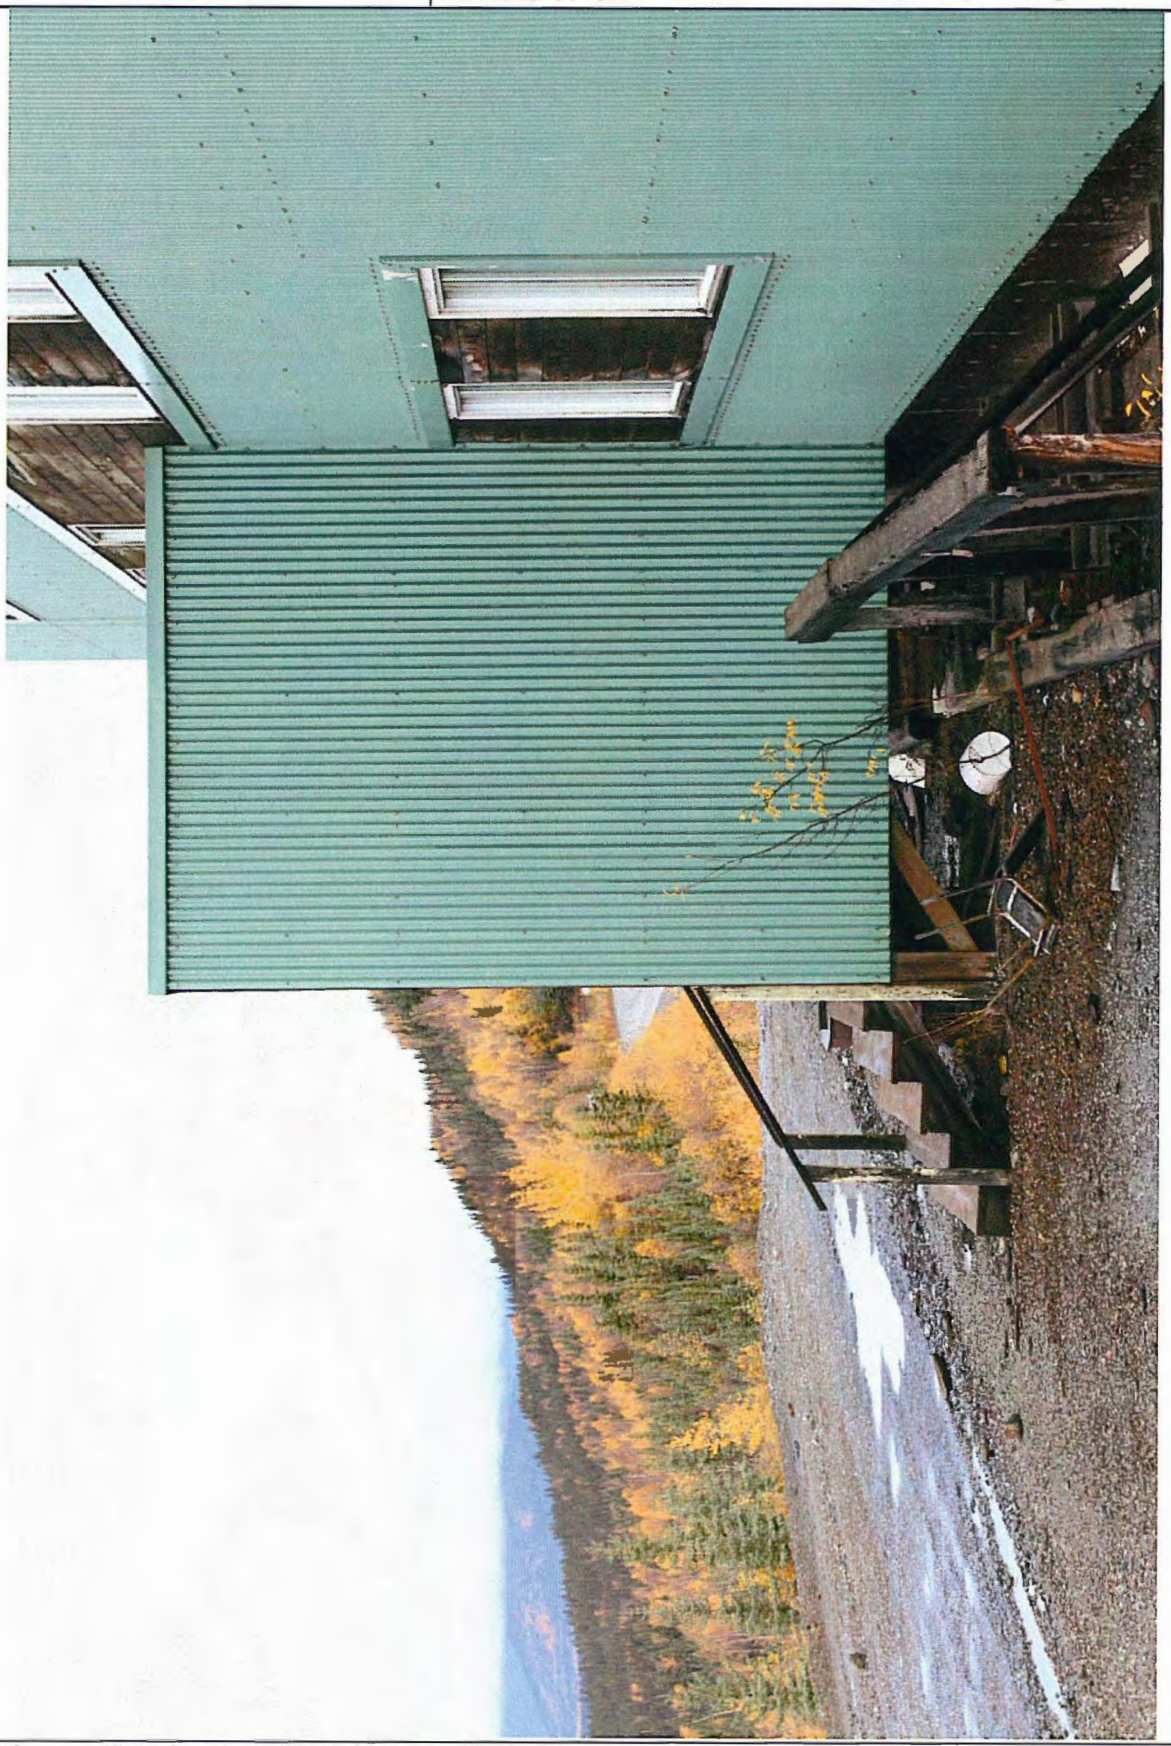


Photo Description **Exterior view.** West side of the North entry.

Building #7 - New Bunkhouse

Photographic Record

As-found Location: Elsa, Yukon

Photo ID Number: 07-013.JPG	**Photo 07-013**	Extant Record Photographic Key Sheet Page Number:



Photo Description **Exterior view.** East side of the North entry.

Building #7 - New Bunkhouse

Photographic Record

As-found Location: Elsa, Yukon

Photo ID Number: 07-101.JPG	**Photo 07-101**	Extant Record Photographic Key Sheet Page Number:



Photo Description	**Interior view.** Entry Stairwell 101. View looking South.

Building #7 - New Bunkhouse

Photographic Record

As-found Location: Elsa, Yukon

Photo ID Number: 07-102.JPG	**Photo 07-102**	Extant Record Photographic Key Sheet Page Number:



Photo Description **Interior view.** Bedroom 102. View looking South.

Building #7 - New Bunkhouse

Photographic Record

As-found Location: Elsa, Yukon

Photo ID Number: 07-103.JPG	**Photo 07-103**	Extant Record Photographic Key Sheet Page Number:



Photo Description **Interior view.** Bedroom 102. View looking North.

Building #7 - New Bunkhouse

Photographic Record

As-found Location: Elsa, Yukon

Photo ID Number: 07-104.JPG	**Photo 07-104**	Extant Record Photographic Key Sheet Page Number:



Photo Description	**Interior view.** Bathroom 108. View looking Northwest.

Building #7 - New Bunkhouse

Photographic Record

As-found Location: Elsa, Yukon

Photo ID Number: 07-105.JPG	**Photo 07-105**	Extant Record Photographic Key Sheet Page Number:



Photo Description **Interior view.** Bathroom 108. View looking East.

Building #7 - New Bunkhouse

Photographic Record

As-found Location: Elsa, Yukon

Photo ID Number: 07-106.JPG	**Photo 07-106**	Extant Record Photographic Key Sheet Page Number:



Photo Description	**Interior view.** Utility Room 109. View looking East.

Building #7 - New Bunkhouse

Photographic Record

As-found Location: Elsa, Yukon

Photo ID Number: 07-107.JPG	**Photo 07-107**	Extant Record Photographic Key Sheet Page Number:



Photo Description **Interior view.** Entry 118. View looking North.

Building #7 - New Bunkhouse

Photographic Record

As-found Location: Elsa, Yukon

Photo ID Number: 07-108.JPG	**Photo 07-108**	Extant Record Photographic Key Sheet Page Number:



Photo Description **Interior view.** Mechanical Room 129. View looking Southeast.

Building #7 - New Bunkhouse

Photographic Record

As-found Location: Elsa, Yukon

Photo ID Number: 07-109.JPG	**Photo 07-109**	Extant Record Photographic Key Sheet Page Number:

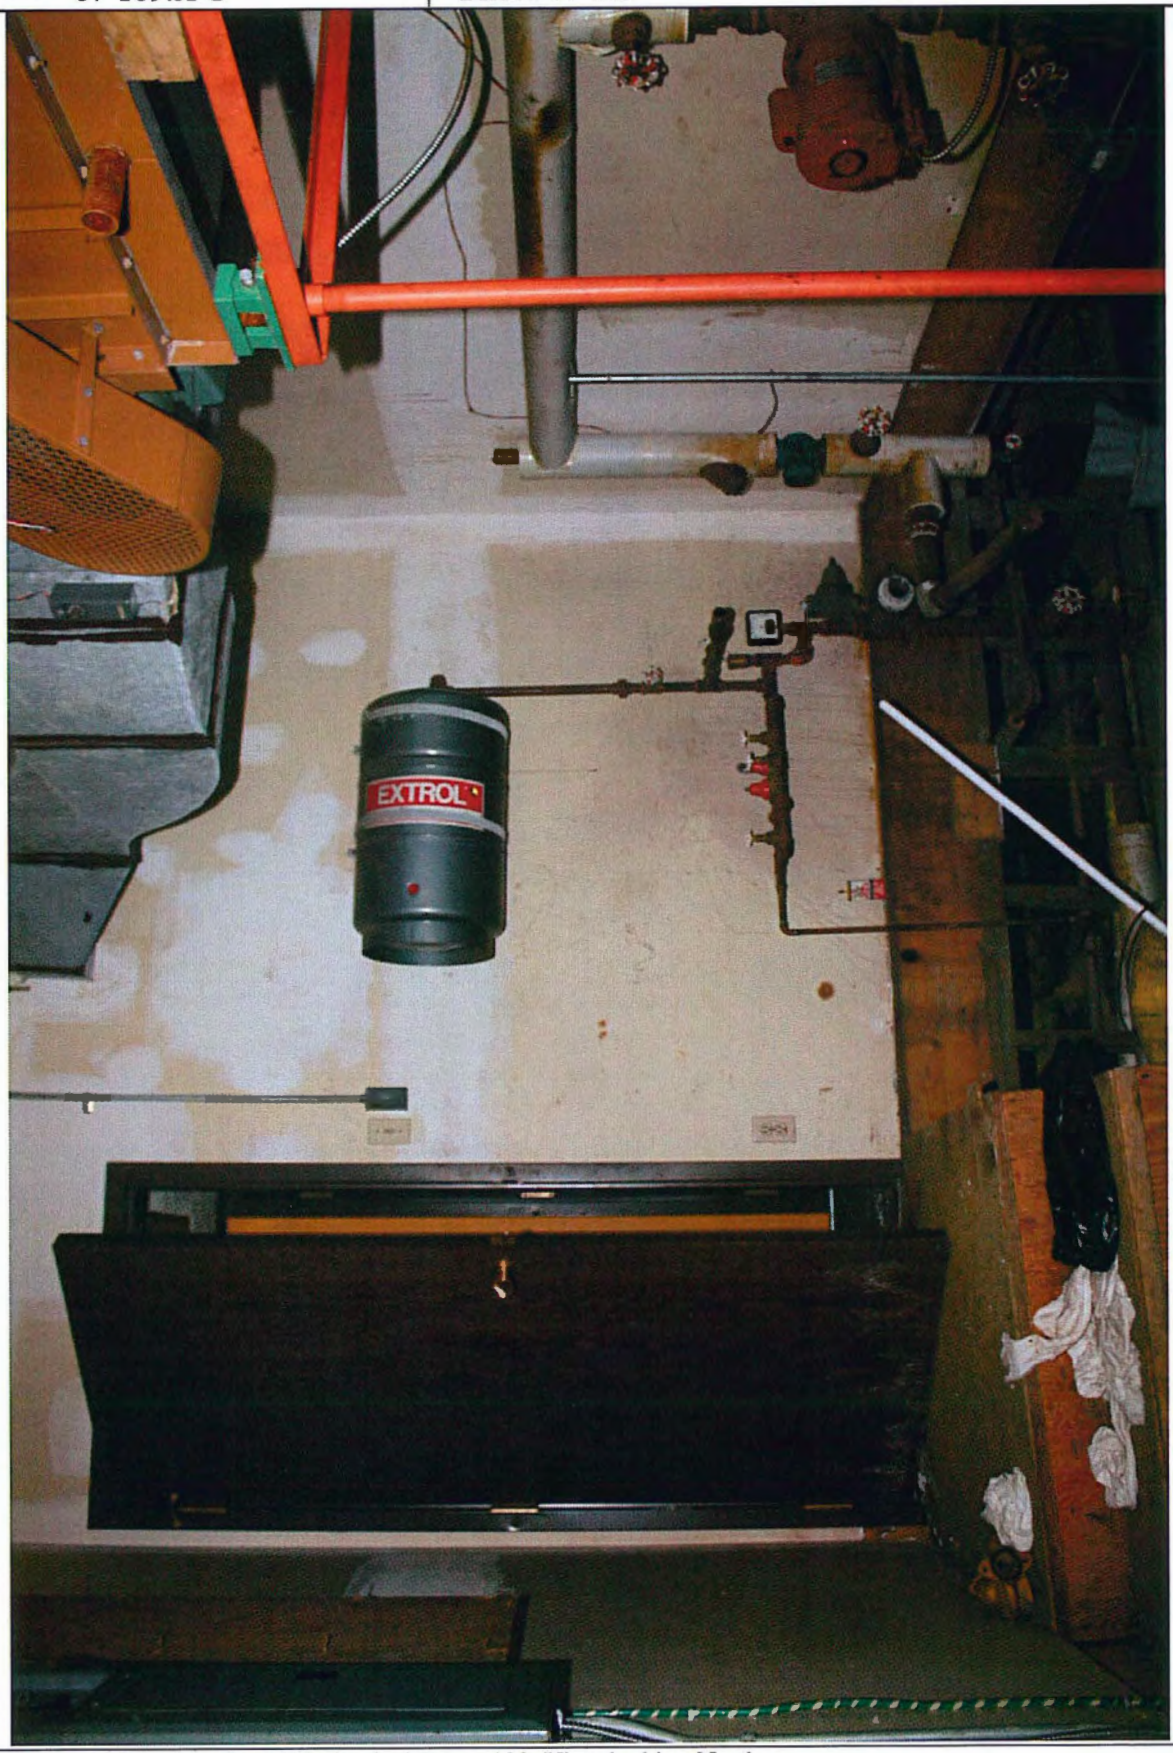


Photo Description **Interior view.** Mechanical Room 129. View looking North.

Building #7 - New Bunkhouse

Photographic Record

As-found Location: Elsa, Yukon

Photo ID Number: 07-110.JPG	**Photo 07-110**	Extant Record Photographic Key Sheet Page Number:



Photo Description **Interior view.** Common Room 130. View looking Northeast.

Building #7 - New Bunkhouse

Photographic Record

As-found Location: Elsa, Yukon

Photo ID Number: 07-111.JPG	**Photo 07-111**	Extant Record Photographic Key Sheet Page Number:



Photo Description **Interior view.** Common Room 130. View looking Southwest.

Building #8
Geology Office

Building #8 - Geology Office

Photographic Record

As-found Location: Elsa, Yukon

Photo ID Number: 08-001.JPG	**Photo 08-001**	Extant Record Photographic Key Sheet Page Number:



Photo Description **Exterior view** from the Southwest.

Building #8 - Geology Office

Photographic Record

As-found Location: Elsa, Yukon

Photo ID Number: 08-002.JPG	**Photo 08-002**	Extant Record Photographic Key Sheet Page Number:

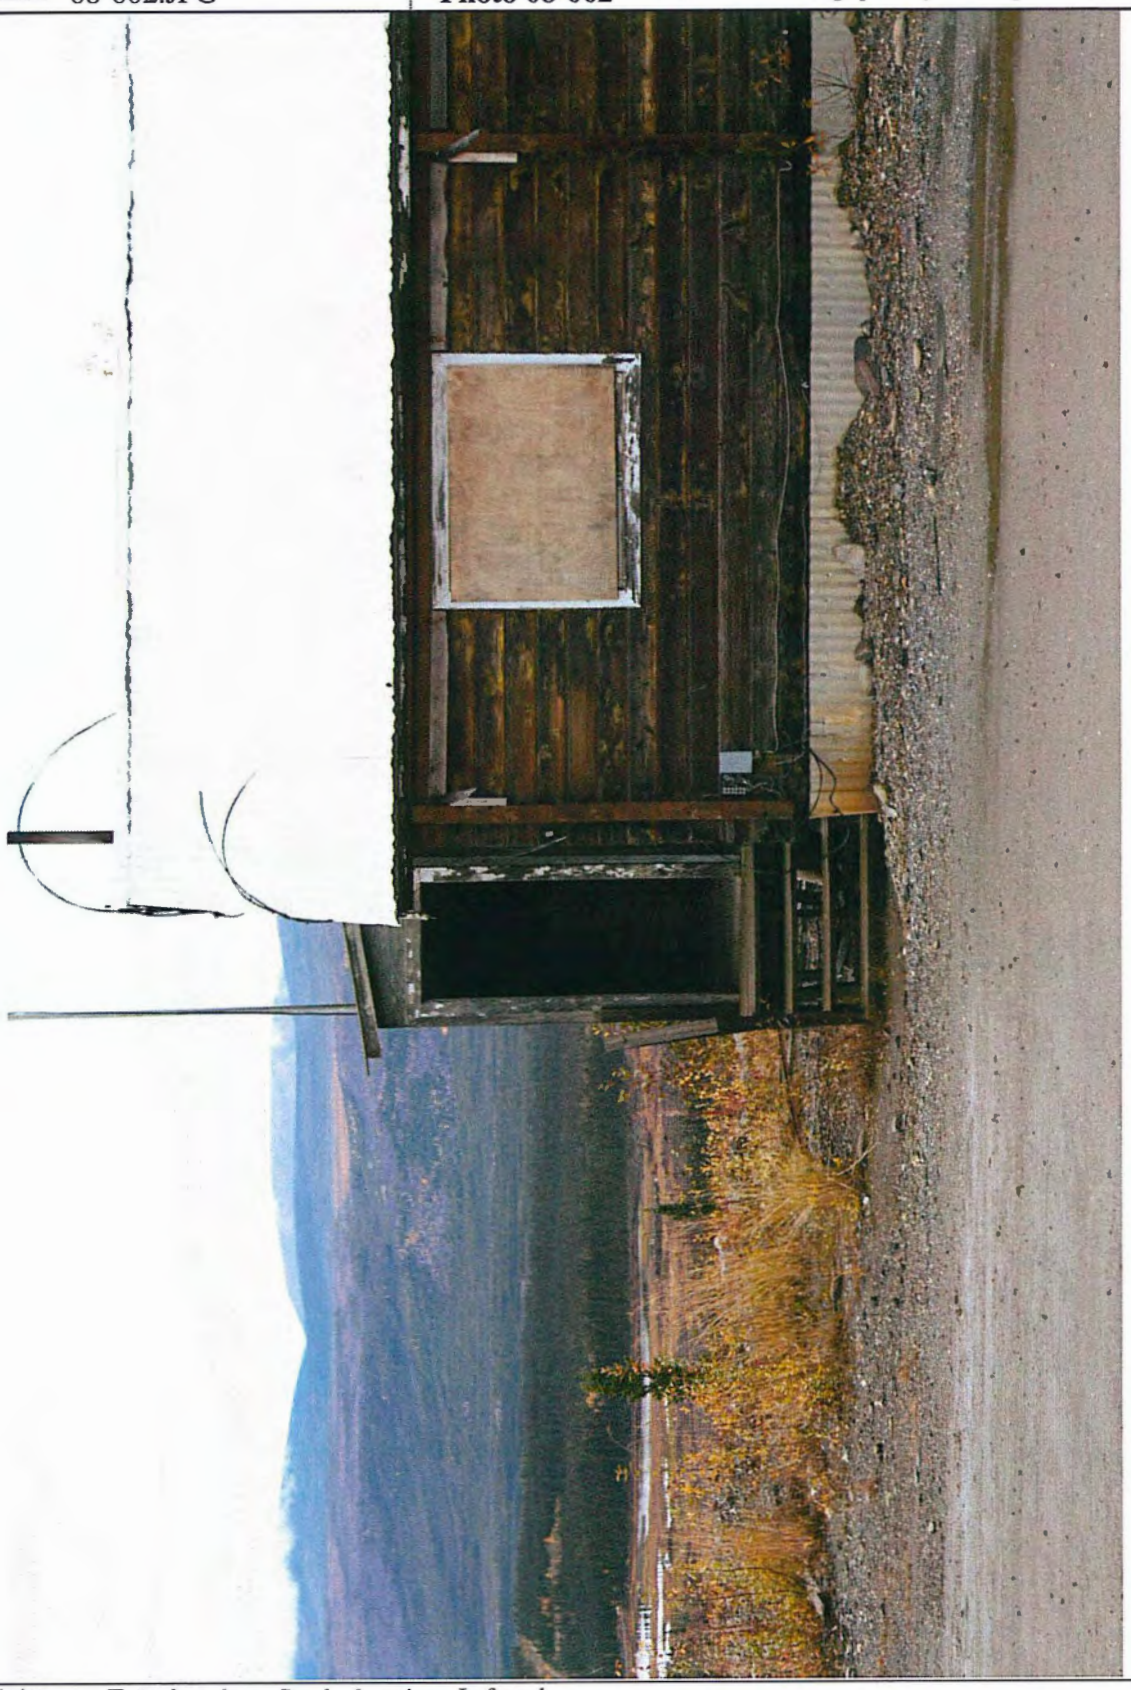


Photo Description	**Exterior view.** South elevation. Left end.

Building #8 - Geology Office

Photographic Record

As-found Location: Elsa, Yukon

Photo ID Number: 08-003.JPG	**Photo 08-003**	Extant Record Photographic Key Sheet Page Number:



Photo Description	**Exterior view.** South elevation.

Building #8 - Geology Office

As-found Location: Elsa, Yukon

Photographic Record

Photo ID Number: 08-004.JPG	**Photo 08-004**	Extant Record Photographic Key Sheet Page Number:



Photo Description	**Exterior view.** South elevation.

Building #8 - Geology Office

Photographic Record

As-found Location: Elsa, Yukon

Photo ID Number: 08-007.JPG	**Photo 08-007**	Extant Record Photographic Key Sheet Page Number:



Photo Description	**Exterior view.** South elevation. Left side of garage.

Building #8 - Geology Office

Photographic Record

As-found Location: Elsa, Yukon

Photo ID Number: 08-008.JPG	**Photo 08-008**	Extant Record Photographic Key Sheet Page Number:



Photo Description **Exterior view.** South elevation. Right end. Garage.

Building #8 - Geology Office

Photographic Record

As-found Location: Elsa, Yukon

Photo ID Number: 08-009.JPG	**Photo 08-009**	Extant Record Photographic Key Sheet Page Number:

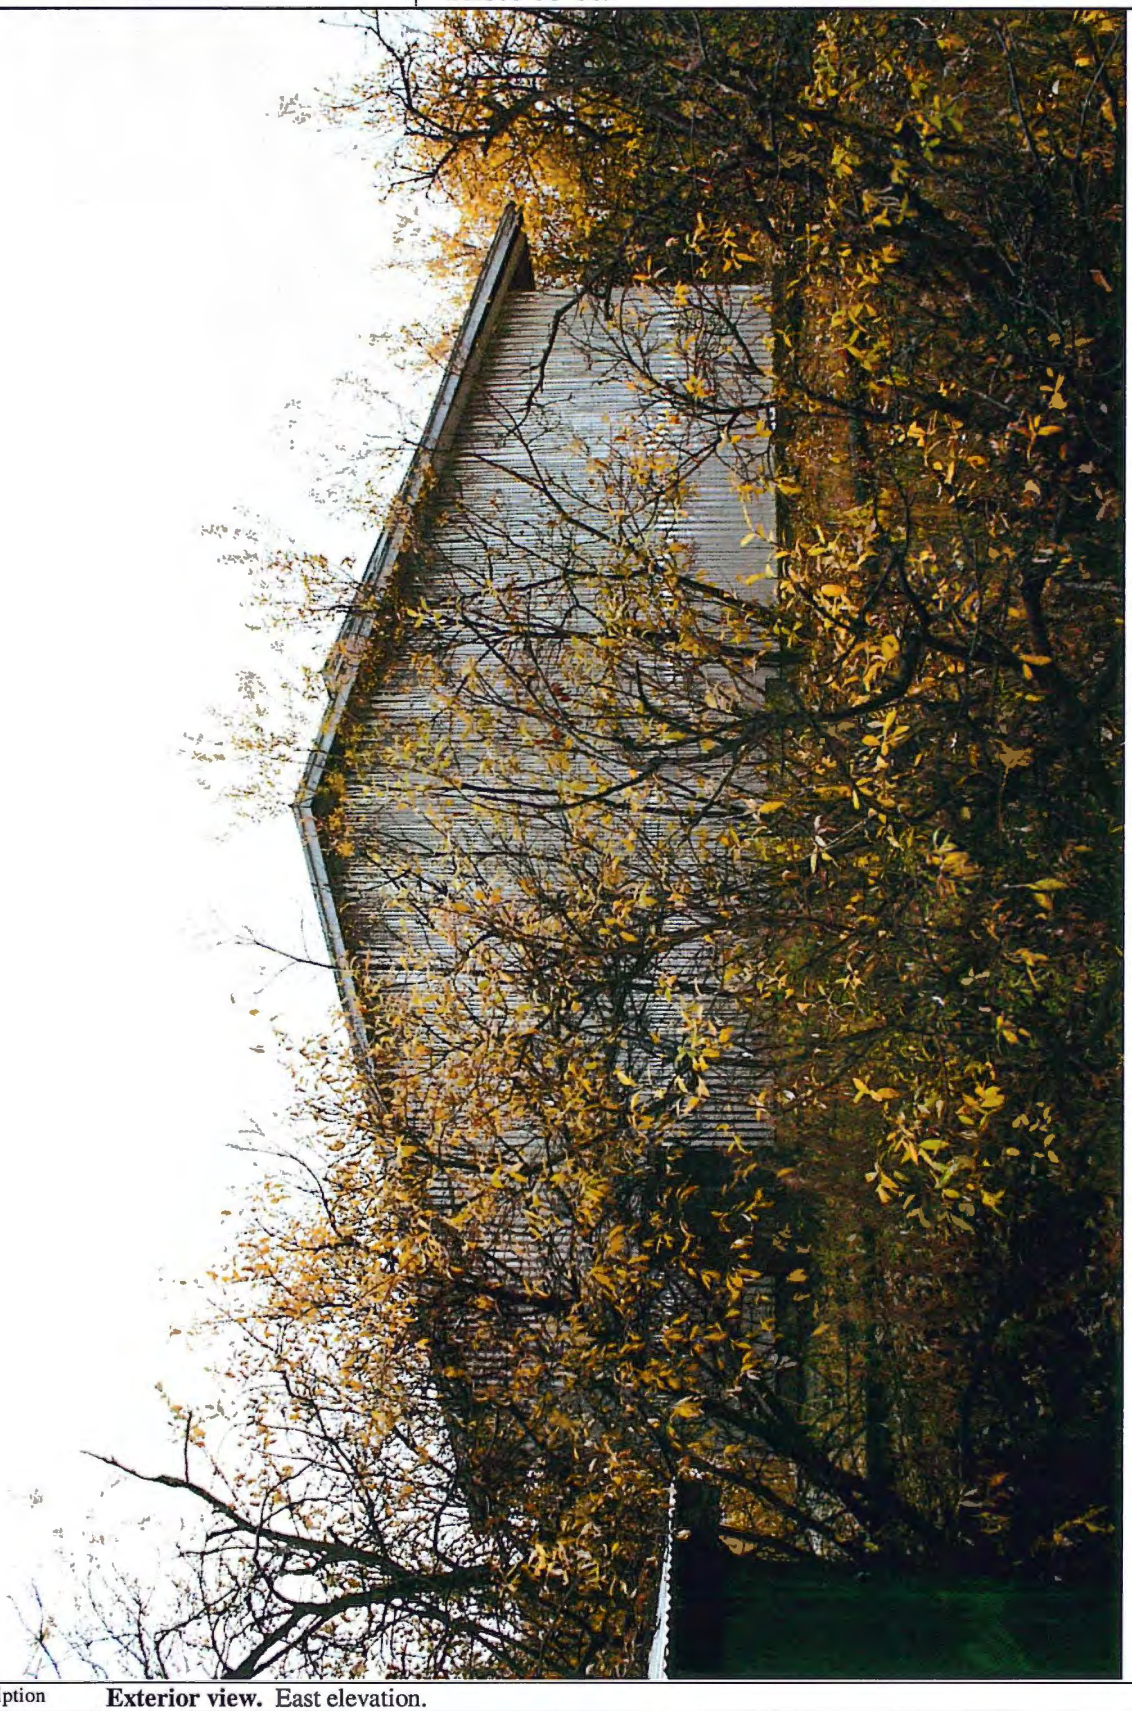


Photo Description **Exterior view.** East elevation.

Building #8 - Geology Office

Photographic Record

As-found Location: Elsa, Yukon

Photo ID Number: 08-010.JPG	**Photo 08-010**	Extant Record Photographic Key Sheet Page Number:

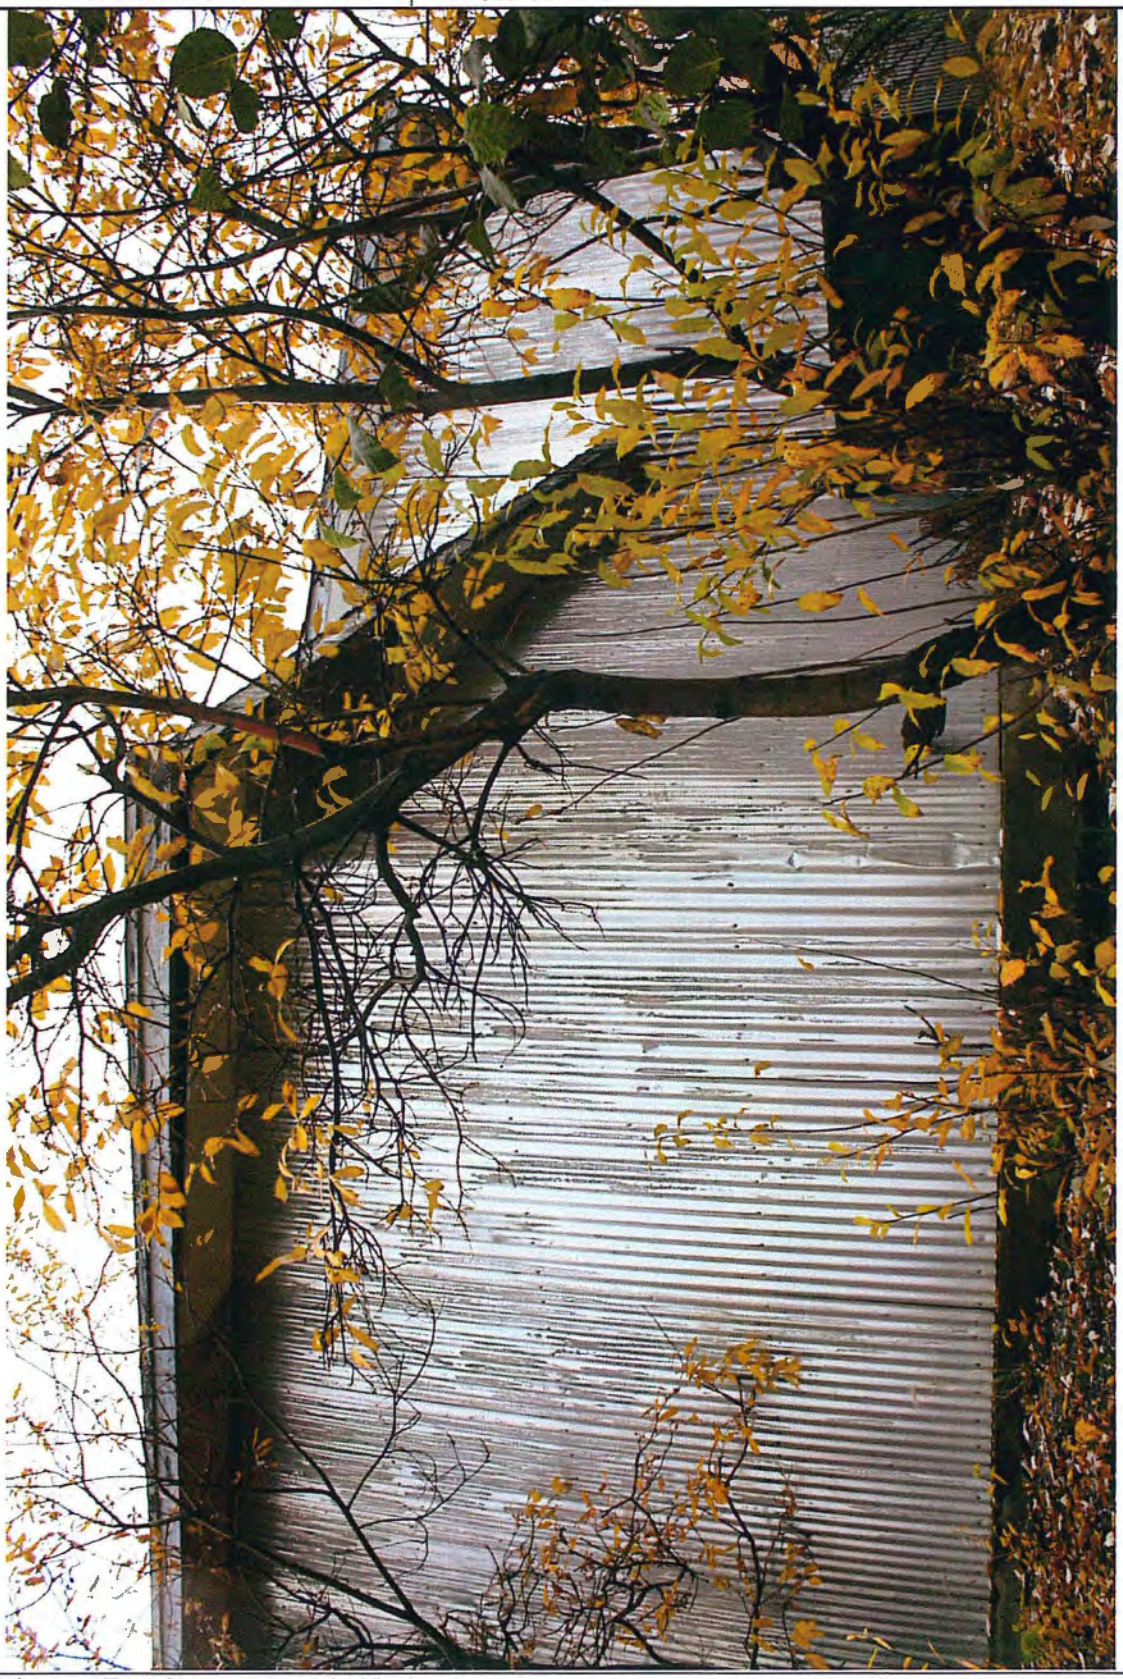


Photo Description **Exterior view** from the Northeast.

Building #8 - Geology Office

Photographic Record

As-found Location: Elsa, Yukon

Photo ID Number: 08-011.JPG	**Photo 08-011**	Extant Record Photographic Key Sheet Page Number:

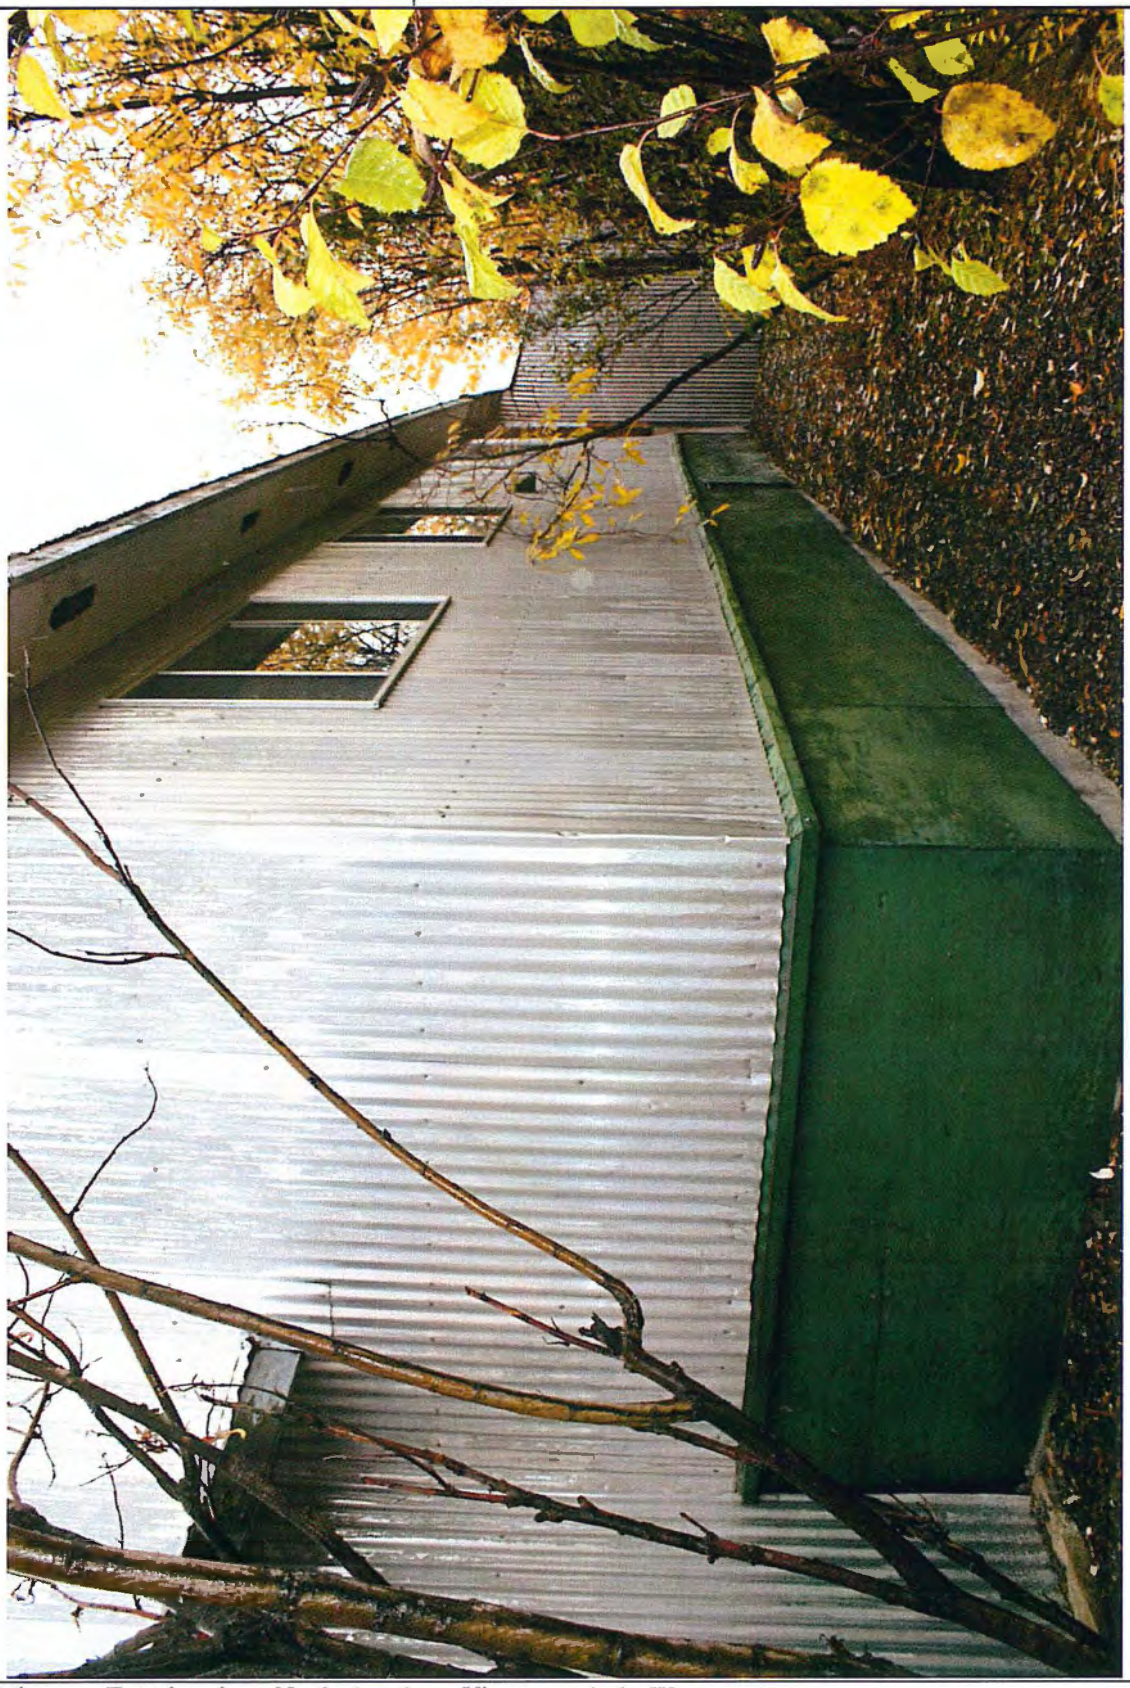


Photo Description	**Exterior view.** North elevation. View towards the West.

Building #8 - Geology Office

Photographic Record

As-found Location: Elsa, Yukon

Photo ID Number: 08-012.JPG	**Photo 08-012**	Extant Record Photographic Key Sheet Page Number:



Photo Description **Exterior view.** North elevation. View towards the West.

Building #8 - Geology Office

Photographic Record

As-found Location: Elsa, Yukon

Photo ID Number: 08-013.JPG	**Photo 08-013**	Extant Record Photographic Key Sheet Page Number:



Photo Description **Exterior view** at the Northwest corner.

Building #8 - Geology Office

Photographic Record

As-found Location: Elsa, Yukon

Photo ID Number: 08-014.JPG	**Photo 08-014**	Extant Record Photographic Key Sheet Page Number:



Photo Description **Exterior view** at the Northwest corner.

Building #8 - Geology Office

Photographic Record

As-found Location: Elsa, Yukon

Photo ID Number: 08-015.JPG	**Photo 08-015**	Extant Record Photographic Key Sheet Page Number:



Photo Description **Exterior view.** West elevation.

Building #8 - Geology Office

Photographic Record

As-found Location: Elsa, Yukon

Photo ID Number: 08-101.JPG	**Photo 08-101**	Extant Record Photographic Key Sheet Page Number:

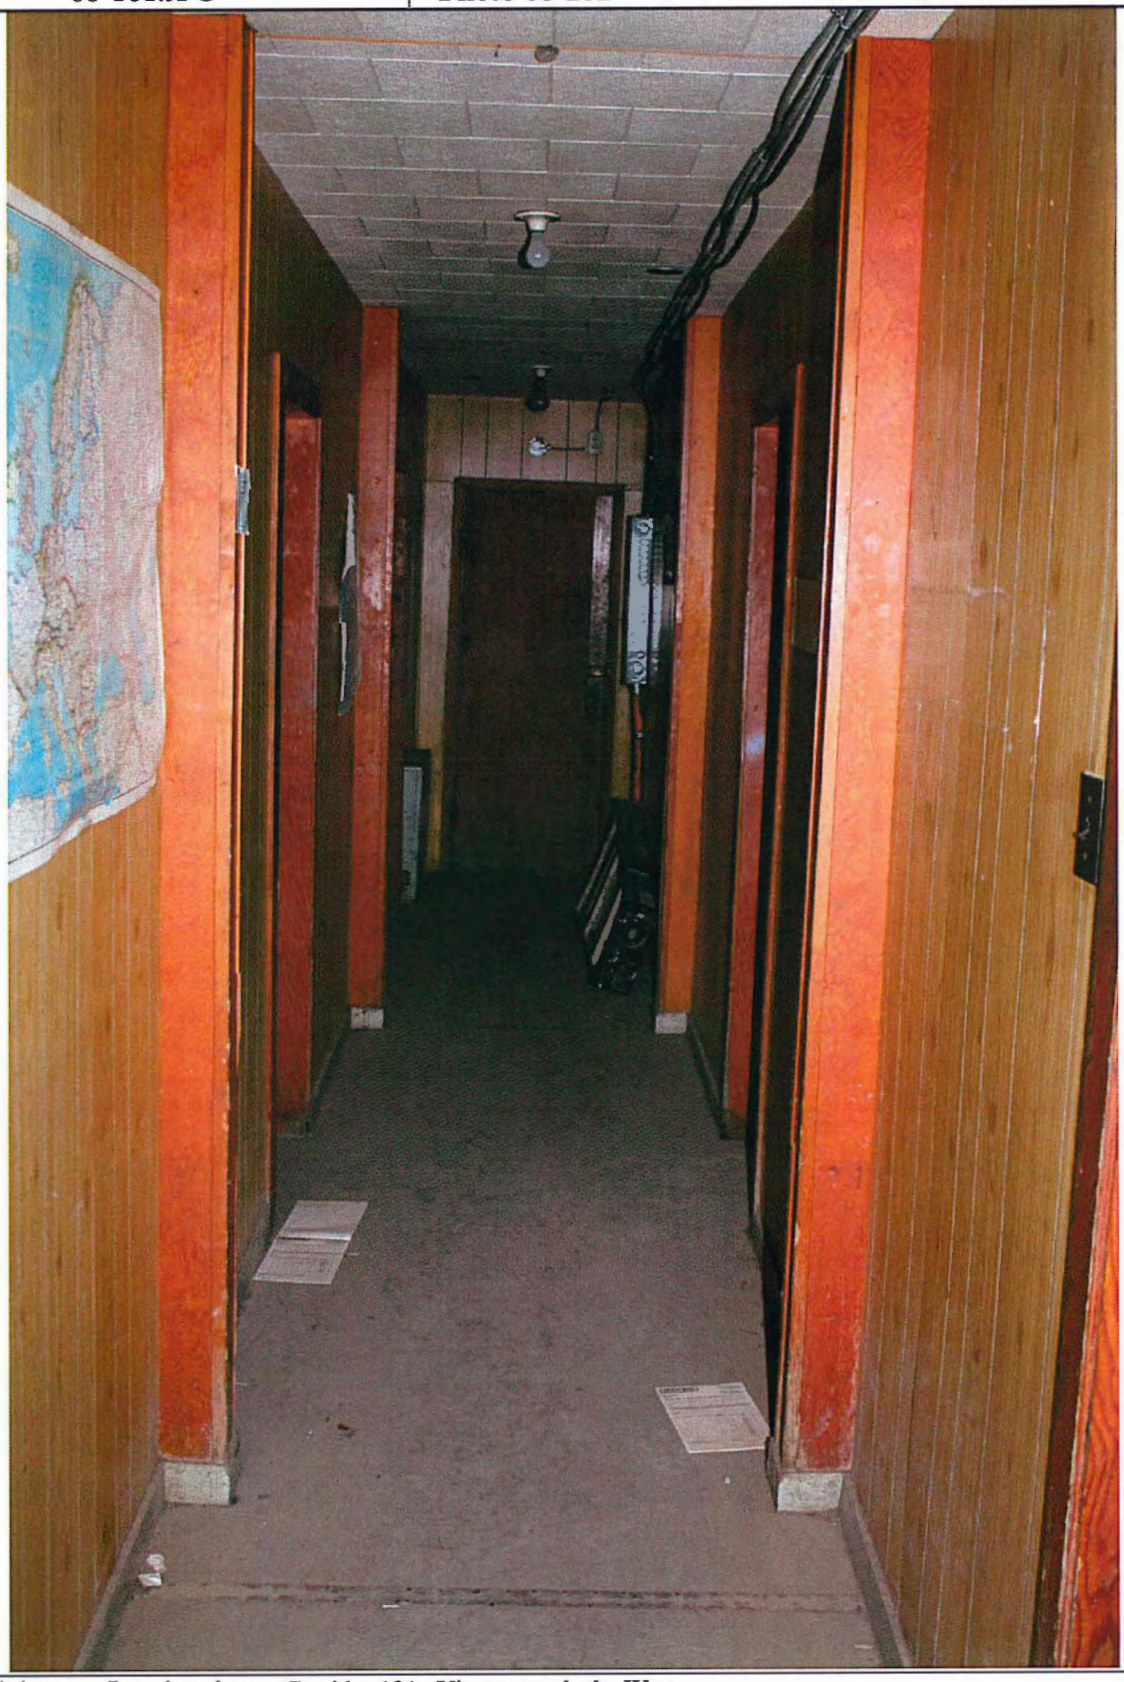


Photo Description **Interior view.** Corridor 101. View towards the West.

Building #8 - Geology Office

Photographic Record

As-found Location: Elsa, Yukon

Photo ID Number: 08-102.JPG	**Photo 08-102**	Extant Record Photographic Key Sheet Page Number:



Photo Description **Interior view.** Corridor 101. View towards the East.

Building #8 - Geology Office

Photographic Record

As-found Location: Elsa, Yukon

Photo ID Number: 08-103.JPG	**Photo 08-103**	Extant Record Photographic Key Sheet Page Number:



Photo Description **Interior view.** Office 102. View towards the South.

Building #8 - Geology Office

Photographic Record

As-found Location: Elsa, Yukon

Photo ID Number: 08-104.JPG	**Photo 08-104**	Extant Record Photographic Key Sheet Page Number:

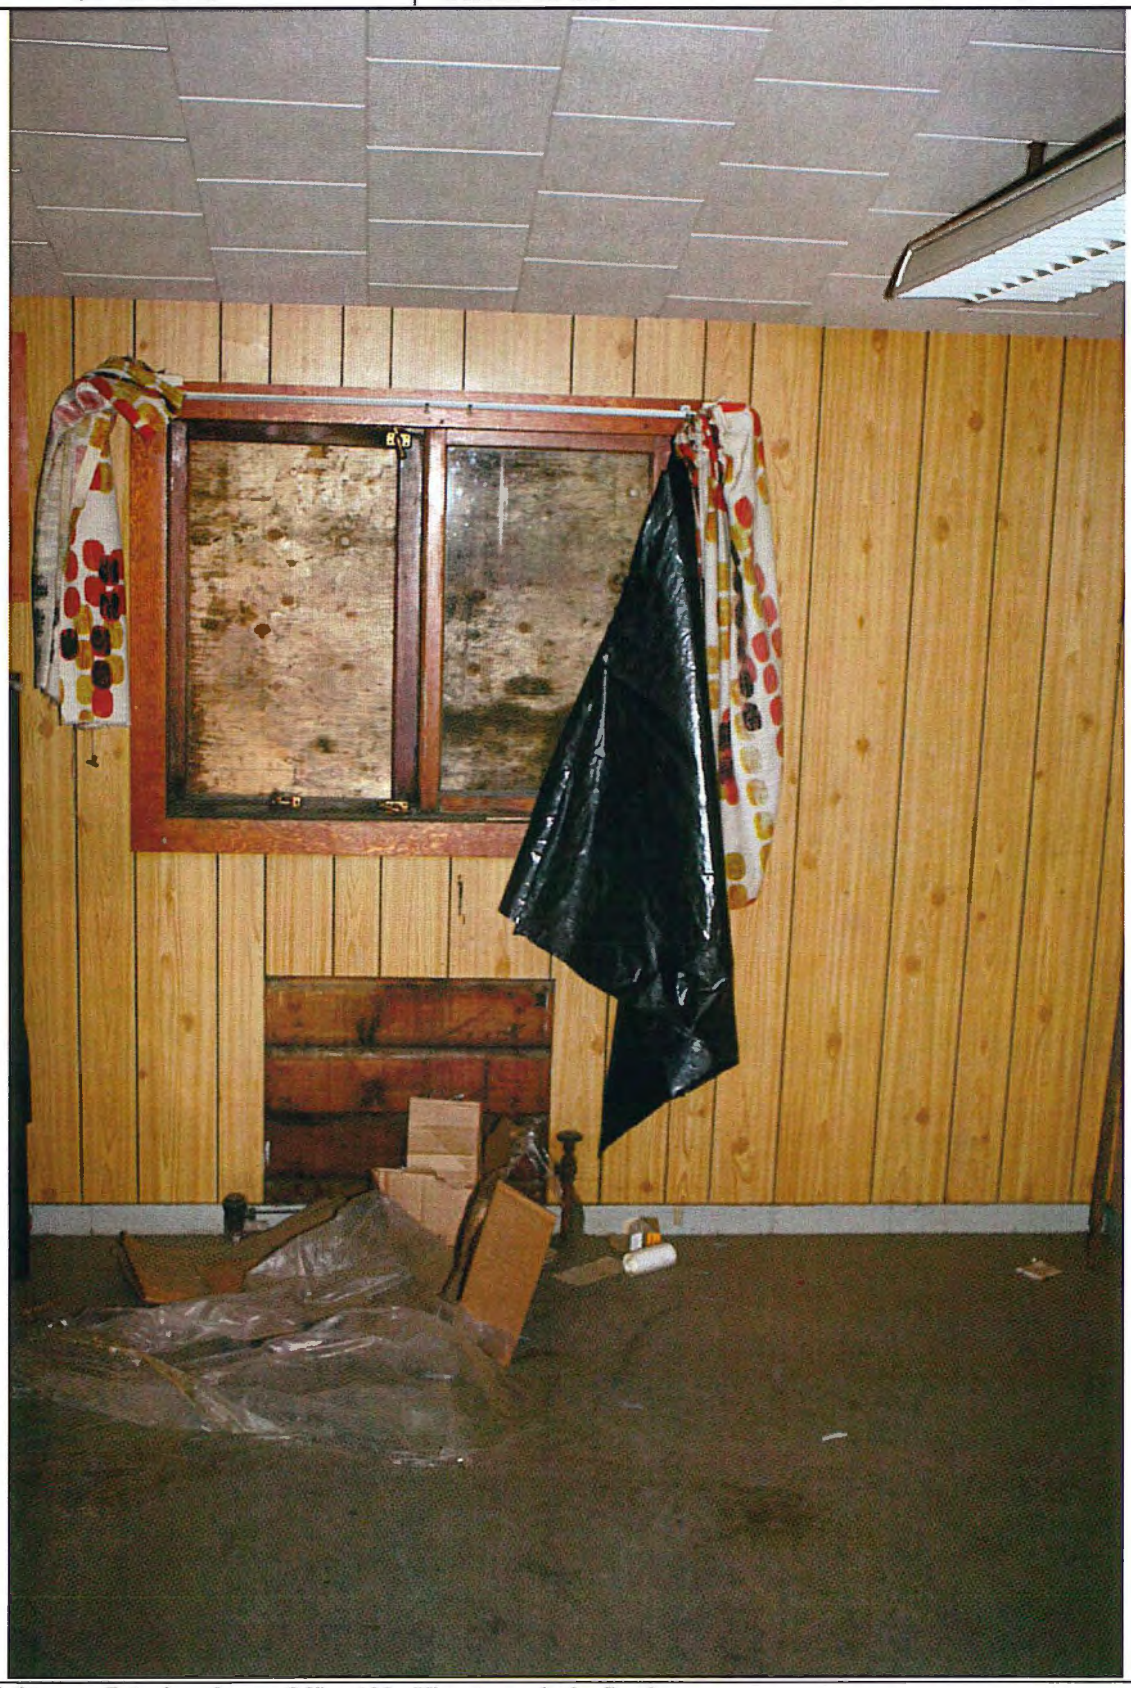


Photo Description **Interior view.** Office 103. View towards the South.

Building #8 - Geology Office

Photographic Record

As-found Location: Elsa, Yukon

Photo ID Number: 08-105.JPG	**Photo 08-105**	Extant Record Photographic Key Sheet Page Number:



Photo Description	**Interior view.** Office 103. View towards the North.

Building #8 - Geology Office

Photographic Record

As-found Location: Elsa, Yukon

Photo ID Number: 08-106.JPG	**Photo 08-106**	Extant Record Photographic Key Sheet Page Number:

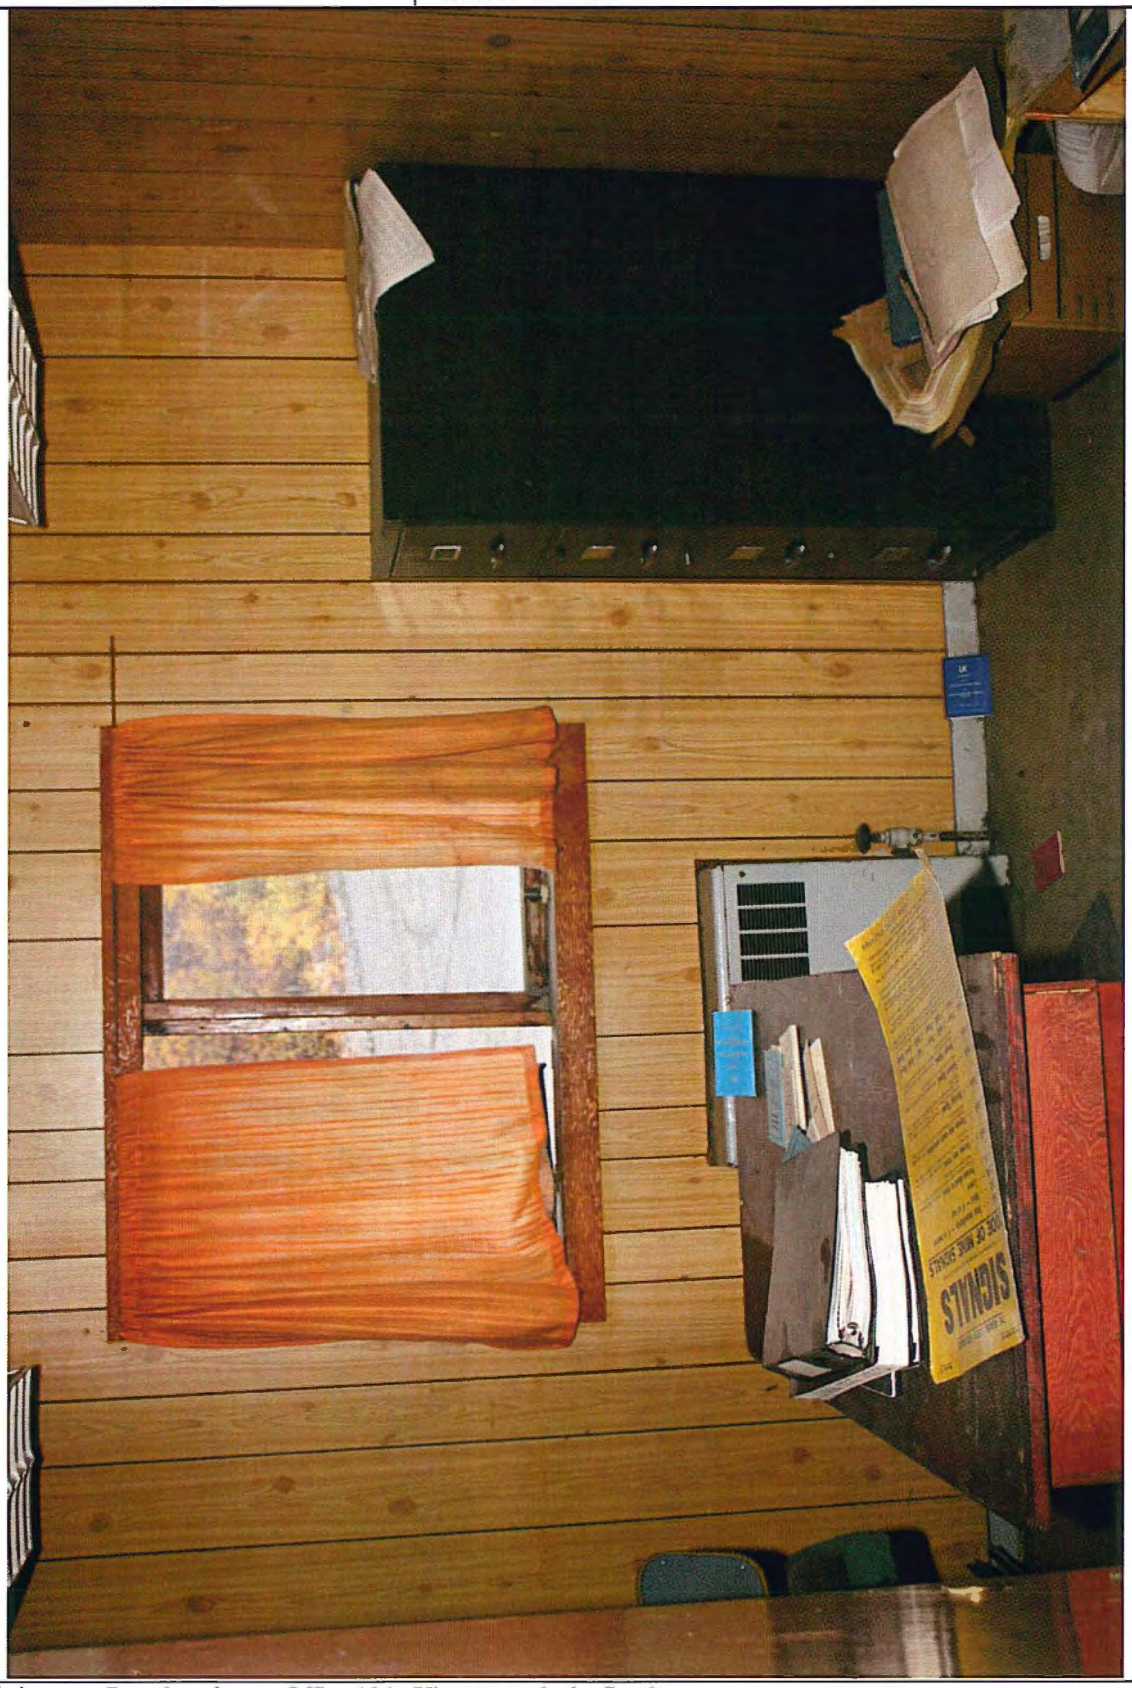


Photo Description **Interior view.** Office 104. View towards the South.

Building #8 - Geology Office

Photographic Record

As-found Location: Elsa, Yukon

Photo ID Number: 08-107.JPG	**Photo 08-107**	Extant Record Photographic Key Sheet Page Number:

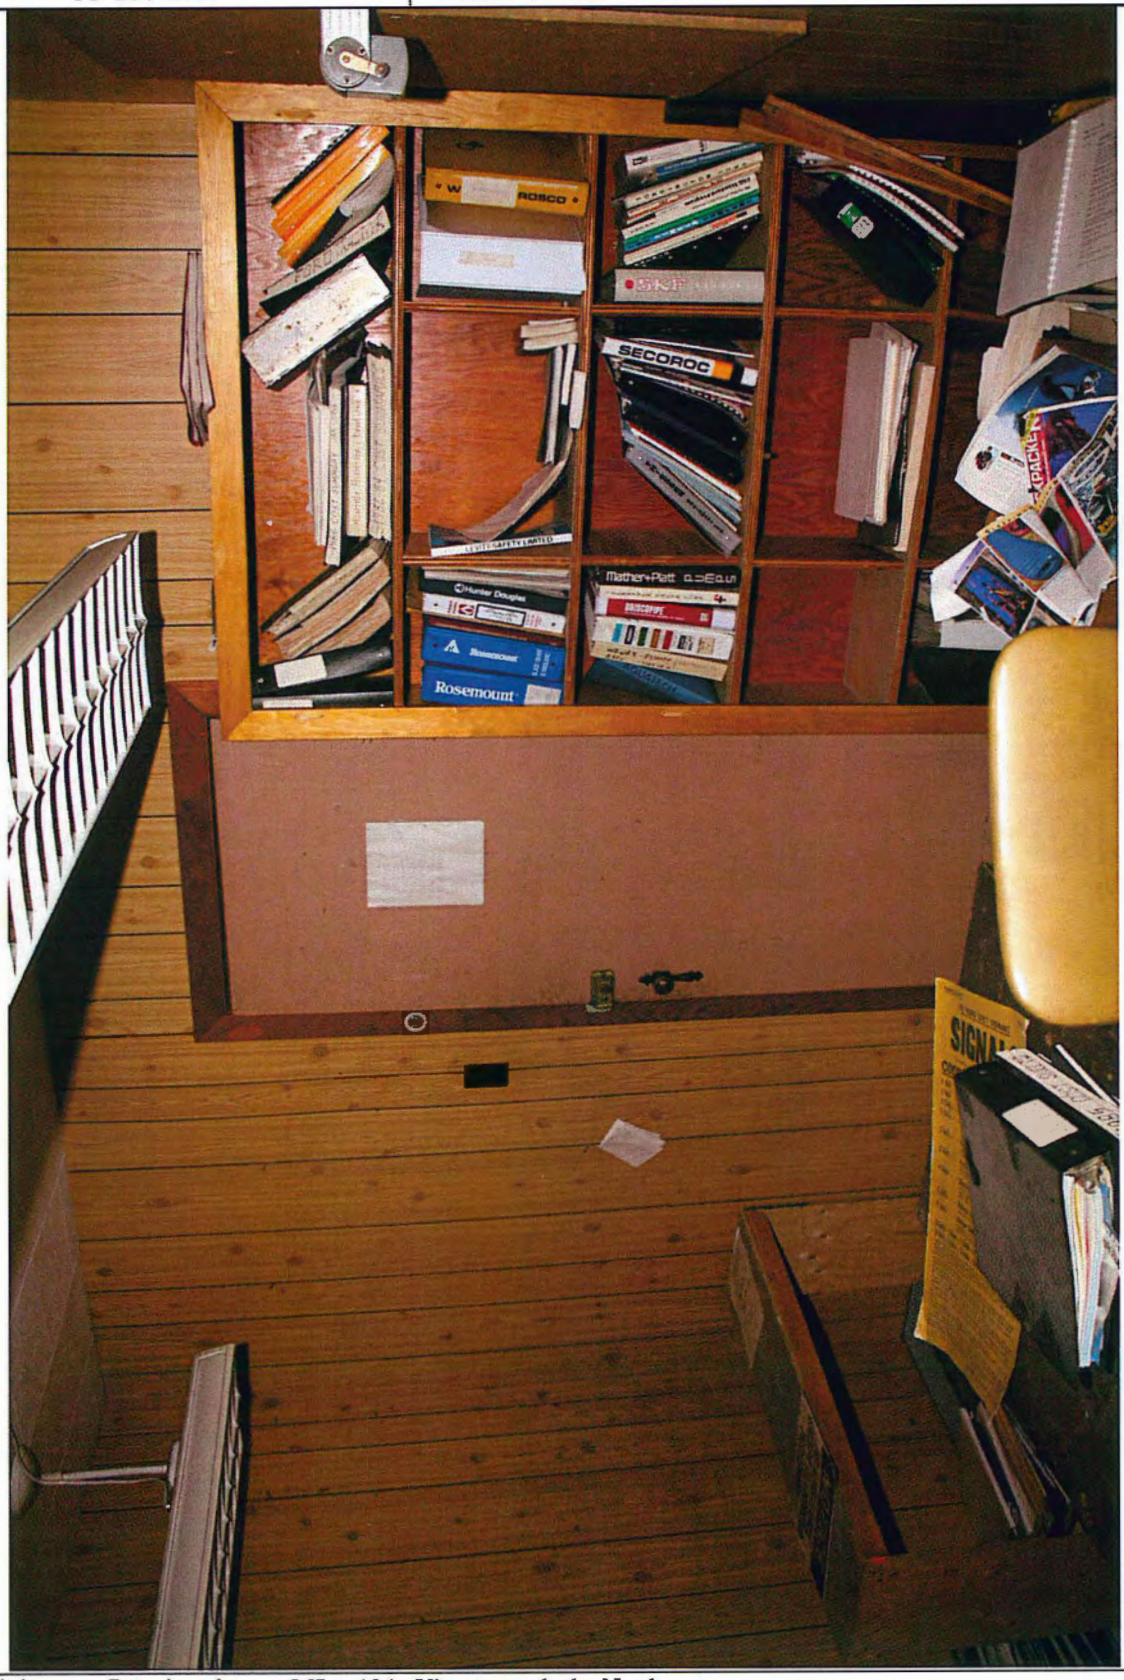


Photo Description **Interior view.** Office 104. View towards the North.

Building #8 - Geology Office

Photographic Record

As-found Location: Elsa, Yukon

Photo ID Number: 08-108.JPG	**Photo 08-108**	Extant Record Photographic Key Sheet Page Number:



Photo Description **Interior view.** Drafting Room 105. View towards the Southeast corner.

Building #8 - Geology Office

Photographic Record

As-found Location: Elsa, Yukon

Photo ID Number: 08-109.JPG	**Photo 08-109**	Extant Record Photographic Key Sheet Page Number:



Photo Description **Interior view.** Drafting Room 105. View towards the Southwest corner.

Building #8 - Geology Office

Photographic Record

As-found Location: Elsa, Yukon

Photo ID Number: 08-110.JPG	**Photo 08-110**	Extant Record Photographic Key Sheet Page Number:



Photo Description **Interior view.** Office 106. View towards the South.

Building #8 - Geology Office

Photographic Record

As-found Location: Elsa, Yukon

Photo ID Number: 08-111.JPG	**Photo 08-111**	Extant Record Photographic Key Sheet Page Number:



Photo Description **Interior view.** Office 106. View towards the North.

Building #8 - Geology Office

Photographic Record

As-found Location: Elsa, Yukon

Photo ID Number: 08-112.JPG	**Photo 08-112**	Extant Record Photographic Key Sheet Page Number:



Photo Description **Interior view.** Office 107. View towards the South.

Building #8 - Geology Office

Photographic Record

As-found Location: Elsa, Yukon

Photo ID Number: 08-113.JPG	**Photo 08-113**	Extant Record Photographic Key Sheet Page Number:



Photo Description **Interior view.** Office 107. View towards the North.

Building #8 - Geology Office

Photographic Record

As-found Location: Elsa, Yukon

Photo ID Number: 08-114.JPG	**Photo 08-**	Extant Record Photographic Key Sheet Page Number: A9.1



Photo Description **Interior view.** Open area 108. View towards the South.

Building #8 - Geology Office

Photographic Record

As-found Location: Elsa, Yukon

Photo ID Number: 08-115.JPG	**Photo 08-115**	Extant Record Photographic Key Sheet Page Number:



Photo Description	**Interior view.** Corridor 109. View towards the South.

Building #8 - Geology Office

Photographic Record

As-found Location: Elsa, Yukon

Photo ID Number: 08-116.JPG	**Photo 08-116**	Extant Record Photographic Key Sheet Page Number:



Photo Description **Interior view.** Corridor 109. View towards the North.

Building #8 - Geology Office

As-found Location: Elsa, Yukon

Photographic Record

Photo ID Number: 08-117.JPG	**Photo 08-117**	Extant Record Photographic Key Sheet Page Number:



Photo Description **Interior view.** Bathroom 110. View towards the South.

Building #8 - Geology Office

Photographic Record

As-found Location: Elsa, Yukon

Photo ID Number: 08-118.JPG	**Photo 08-118**	Extant Record Photographic Key Sheet Page Number:



Photo Description **Interior view.** Storage Room 111. View towards the South.

Building #8 - Geology Office

Photographic Record

As-found Location: Elsa, Yukon

Photo ID Number: 08-119.JPG	**Photo 08-119**	Extant Record Photographic Key Sheet Page Number:

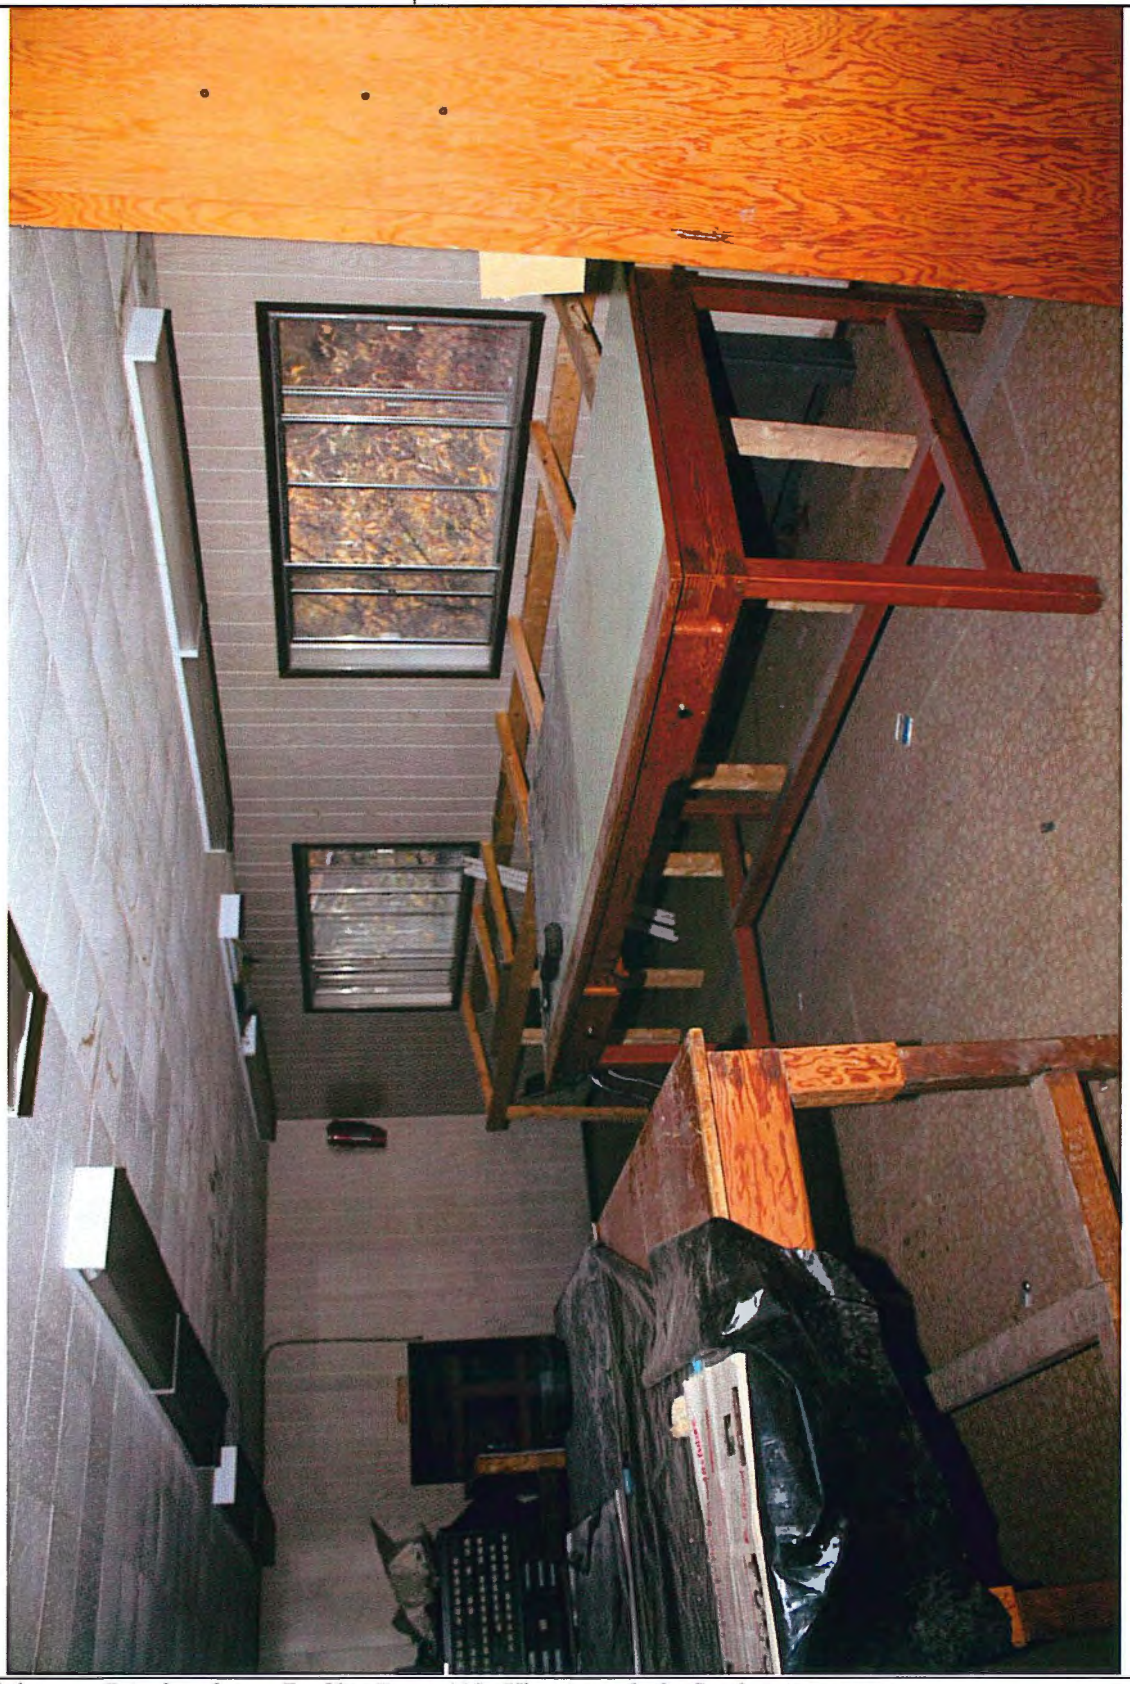


Photo Description **Interior view.** Drafting Room 112. View towards the Southeast corner.

Building #8 - Geology Office

Photographic Record

As-found Location: Elsa, Yukon

Photo ID Number: 08-120.JPG	**Photo 08-120**	Extant Record Photographic Key Sheet Page Number:



Photo Description **Interior view.** Drafting Room 112. View towards the East.

Building #8 - Geology Office

Photographic Record

As-found Location: Elsa, Yukon

Photo ID Number: 08-121.JPG	**Photo 08-121**	Extant Record Photographic Key Sheet Page Number:



Photo Description **Interior view.** Drafting Room 112. View towards the Northwest corner.

Building #8 - Geology Office

Photographic Record

As-found Location: Elsa, Yukon

Photo ID Number: 08-122.JPG	**Photo 08-122**	Extant Record Photographic Key Sheet Page Number:



Photo Description	**Interior view.** Garage. View towards the East.

Building #8 - Geology Office

Photographic Record

As-found Location: Elsa, Yukon

Photo ID Number: 08-123.JPG	**Photo 08-123**	Extant Record Photographic Key Sheet Page Number:



Photo Description **Interior view.** Garage. View towards the North.

Building #8 - Geology Office

Photographic Record

As-found Location: Elsa, Yukon

Photo ID Number: 08-124.JPG	**Photo 08-124**	Extant Record Photographic Key Sheet Page Number:

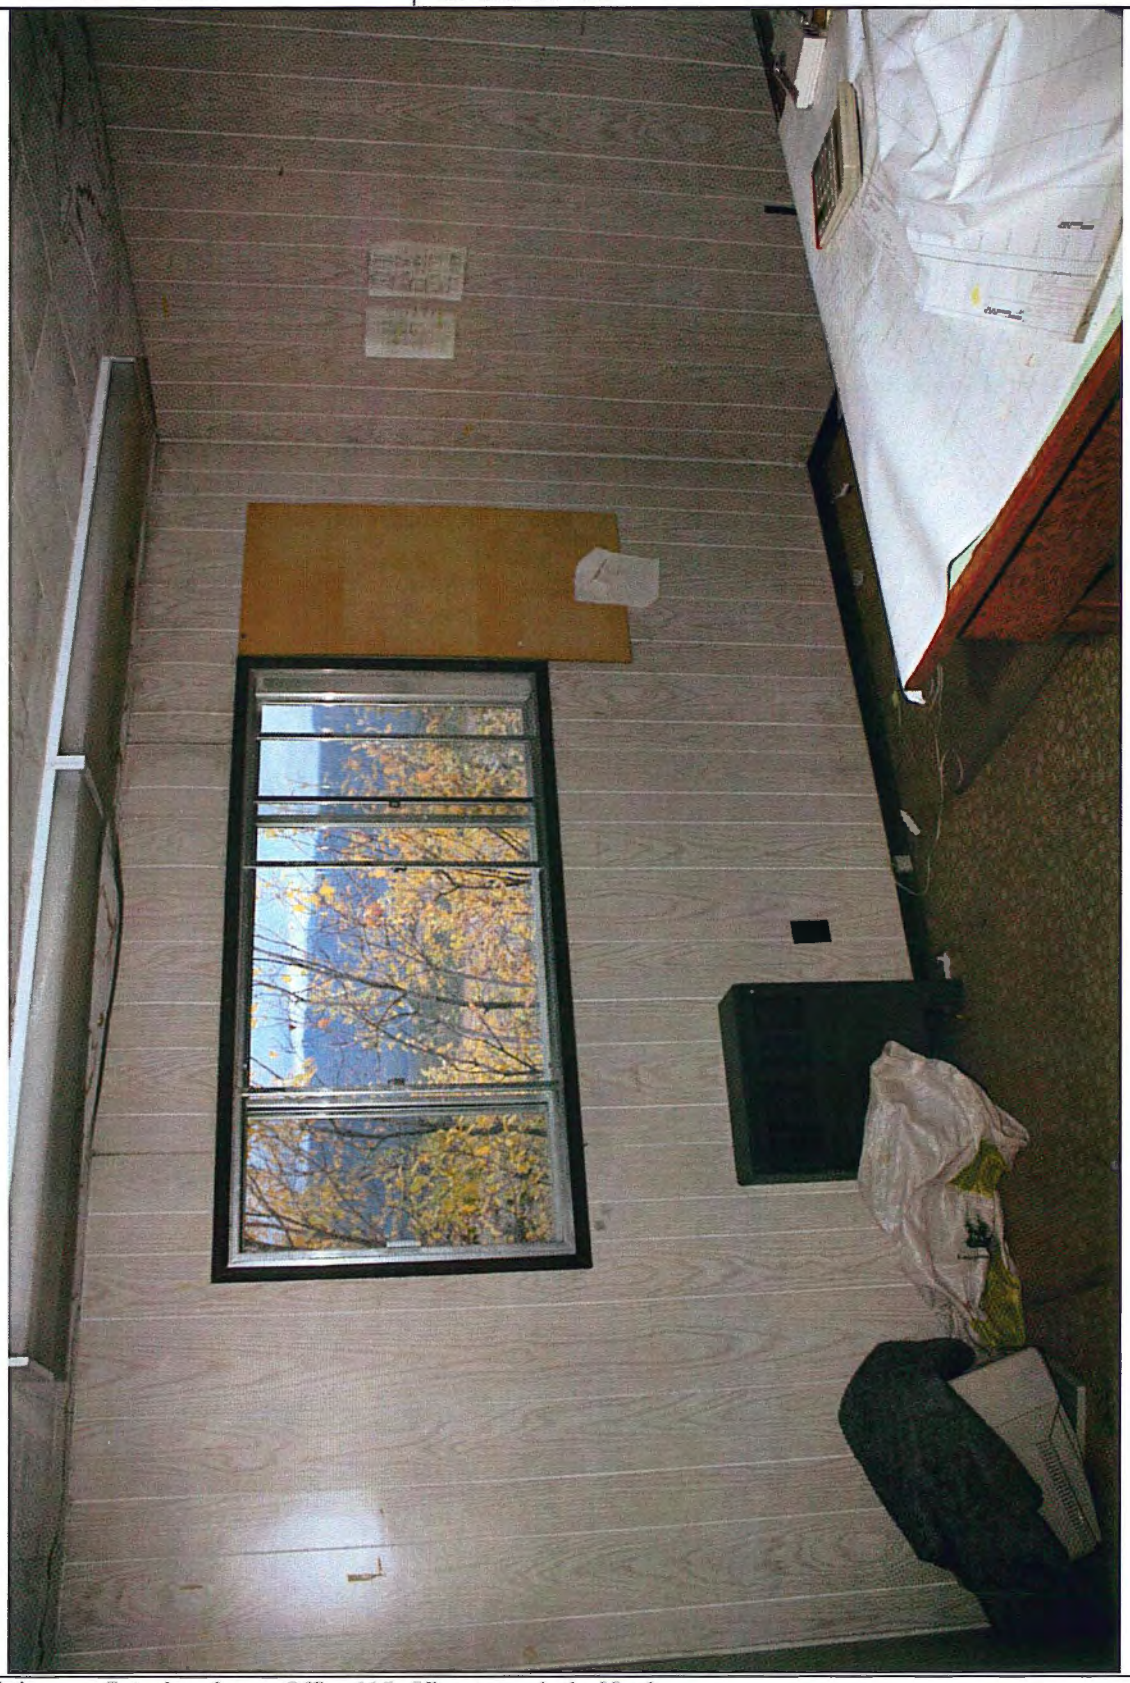


Photo Description **Interior view.** Office 115. View towards the North.

Building #8 - Geology Office

Photographic Record

As-found Location: Elsa, Yukon

Photo ID Number: 08-125.JPG	**Photo 08-125**	Extant Record Photographic Key Sheet Page Number: .



Photo Description	**Interior view.** Office 115. View towards the South.

Building #8 - Geology Office

Photographic Record

As-found Location: Elsa, Yukon

Photo ID Number: 08-126.JPG	**Photo 08-126**	Extant Record Photographic Key Sheet Page Number:



Photo Description **Interior view.** Office 116.5. View towards the West.

Building #8 - Geology Office

Photographic Record

As-found Location: Elsa, Yukon

Photo ID Number: 08-127.JPG	**Photo 08-127**	Extant Record Photographic Key Sheet Page Number: .



Photo Description	**Interior view.** Print Room 117. View towards the Northeast.

Building #8 - Geology Office

Photographic Record

As-found Location: Elsa, Yukon

Photo ID Number: 08-128.JPG	**Photo 08-128**	Extant Record Photographic Key Sheet Page Number:



Photo Description **Interior view.** Office 118. View towards the Northwest corner.

Building #8 - Geology Office

Photographic Record

As-found Location: Elsa, Yukon

Photo ID Number: 08-129.JPG	**Photo 08-129**	Extant Record Photographic Key Sheet Page Number:



Photo Description	**Interior view.** Office 118. View towards the Southeast corner.

Building #8 - Geology Office

Photographic Record

As-found Location: Elsa, Yukon

Photo ID Number: 08-130.JPG	**Photo 08-130**	Extant Record Photographic Key Sheet Page Number:



Photo Description **Interior view.** Drafting Room 119. View towards the North.

Building #8 - Geology Office

Photographic Record

As-found Location: Elsa, Yukon

Photo ID Number: 08-131.JPG	**Photo 08-131**	Extant Record Photographic Key Sheet Page Number:



Photo Description **Interior view.** Drafting Room 119. View towards the West.

Building #8 - Geology Office

Photographic Record

As-found Location: Elsa, Yukon

Photo ID Number: 08-132.JPG	**Photo 08-132**	Extant Record Photographic Key Sheet Page Number:



Photo Description **Interior view.** Printing Room 120. View towards the North.

Building #8 - Geology Office

Photographic Record

As-found Location: Elsa, Yukon

Photo ID Number: 08-133.JPG	**Photo 08-133**	Extant Record Photographic Key Sheet Page Number:

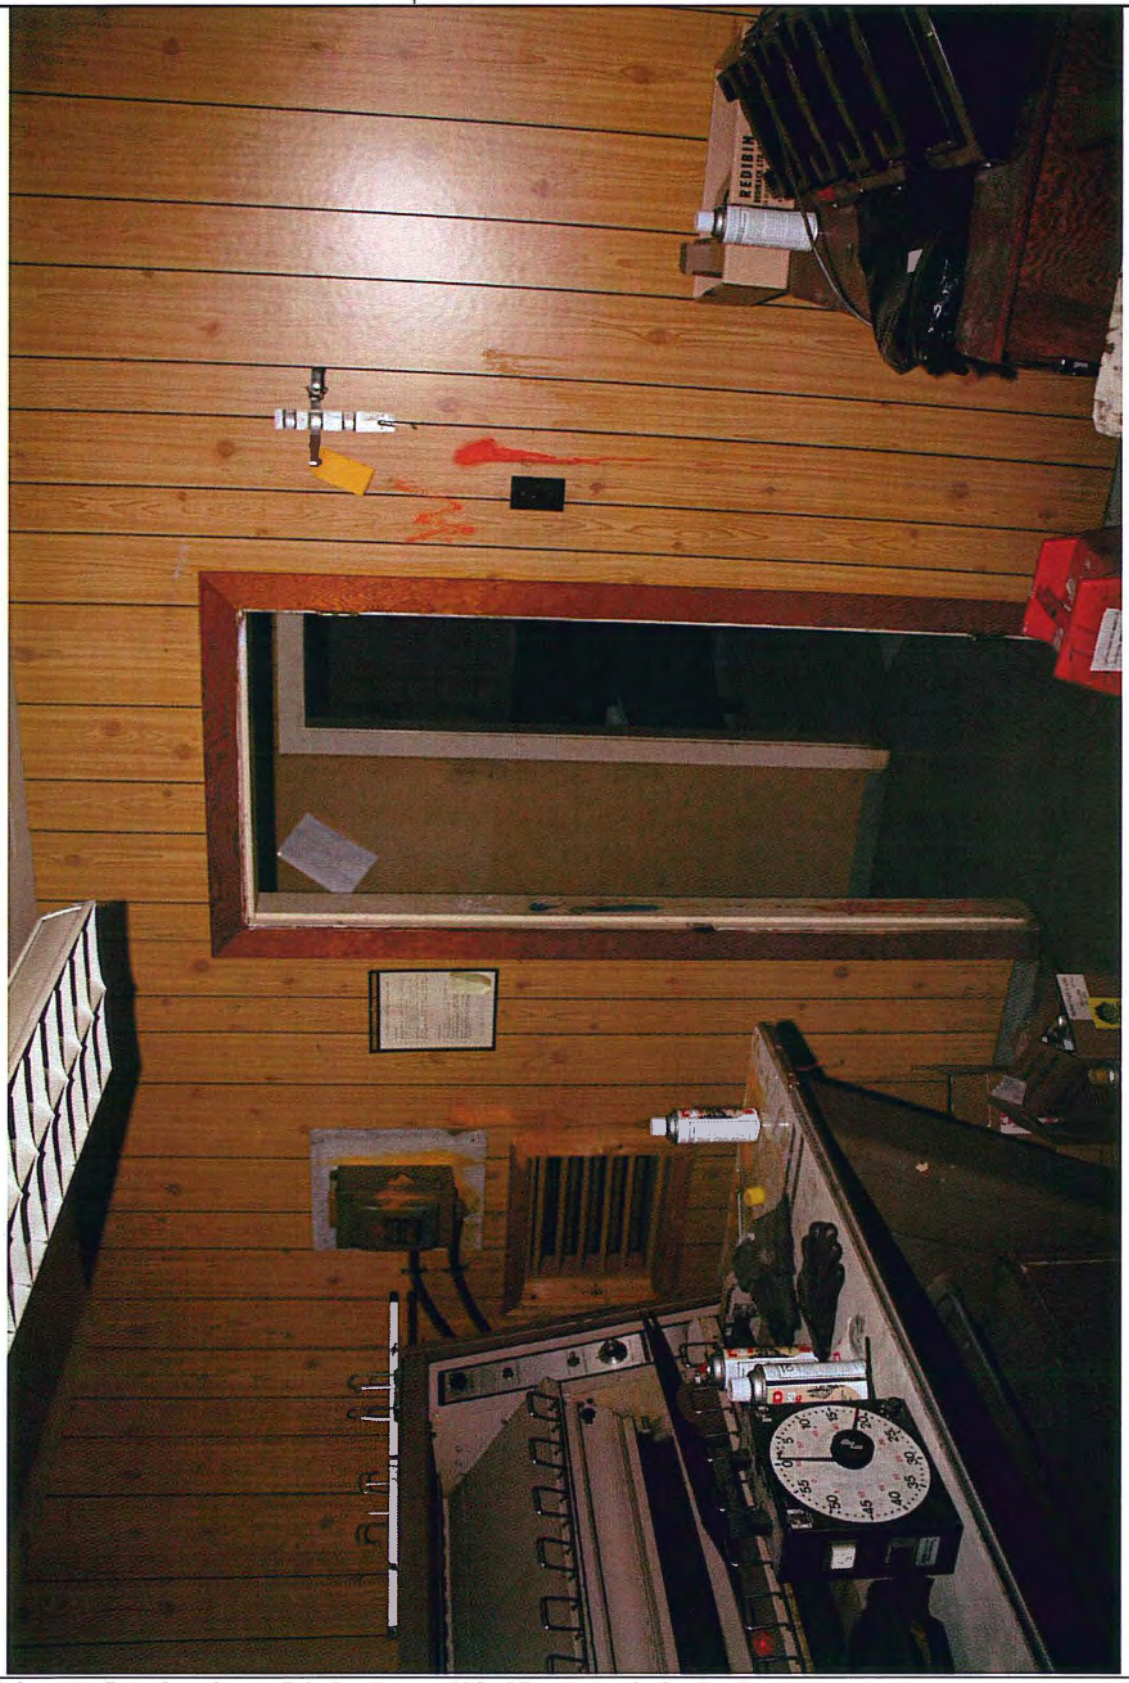


Photo Description **Interior view.** Printing Room 120. View towards the South.

Building #8 - Geology Office

Photographic Record

As-found Location: Elsa, Yukon

Photo ID Number: 08-134.JPG	**Photo 08-134**	Extant Record Photographic Key Sheet Page Number:



Photo Description **Interior view.** Drafting Room 121. View towards the Northwest corner.

Building #8 - Geology Office

Photographic Record

As-found Location: Elsa, Yukon

Photo ID Number: 08-135.JPG	**Photo 08-135**	Extant Record Photographic Key Sheet Page Number:



Photo Description **Interior view.** Drafting Room 121. View Northward down the stairwell to the lower level vault.

Building #8 - Geology Office

Photographic Record

As-found Location: Elsa, Yukon

Photo ID Number: 08-136.JPG	**Photo 08-136**	Extant Record Photographic Key Sheet Page Number:



Photo Description **Interior view.** Drafting Room 121. View towards the East.

Building #8 - Geology Office

Photographic Record

As-found Location: Elsa, Yukon

Photo ID Number: 08-137.JPG	**Photo 08-137**	Extant Record Photographic Key Sheet Page Number:



Photo Description	**Interior view.** Washroom 123. View towards the West.

Building #8 - Geology Office

Photographic Record

As-found Location: Elsa, Yukon

Photo ID Number: 08-138.JPG	**Photo 08-138**	Extant Record Photographic Key Sheet Page Number:



Photo Description **Interior view.** Washroom 123. View towards the East.

Building #8 - Geology Office

Photographic Record

As-found Location: Elsa, Yukon

Photo ID Number: 08-139.JPG	**Photo 08-139**	Extant Record Photographic Key Sheet Page Number:



Photo Description **Interior view.** Office 124. View towards the West.

Building #8 - Geology Office

Photographic Record

As-found Location: Elsa, Yukon

Photo ID Number: 08-140.JPG	**Photo 08-140**	Extant Record Photographic Key Sheet Page Number:



Photo Description	**Interior view.** Office 124. View towards the East.

Building #10 - No. 5 Bunkhouse

Photographic Record

As-found Location: Elsa, Yukon

Photo ID Number: 10-001.JPG	**Photo 10-001**	Extant Record Photographic Key Sheet Page Number:



Photo Description **Exterior view** from Northwest.

Building #10 - No. 5 Bunkhouse

Photographic Record

As-found Location: Elsa, Yukon

Photo ID Number: 10-002.JPG	**Photo 10-002**	Extant Record Photographic Key Sheet Page Number:



Photo Description **Exterior view.** West elevation.

Building #10 - No. 5 Bunkhouse

Photographic Record

As-found Location: Elsa, Yukon

Photo ID Number: 10-003.JPG	**Photo 10-003**	Extant Record Photographic Key Sheet Page Number:

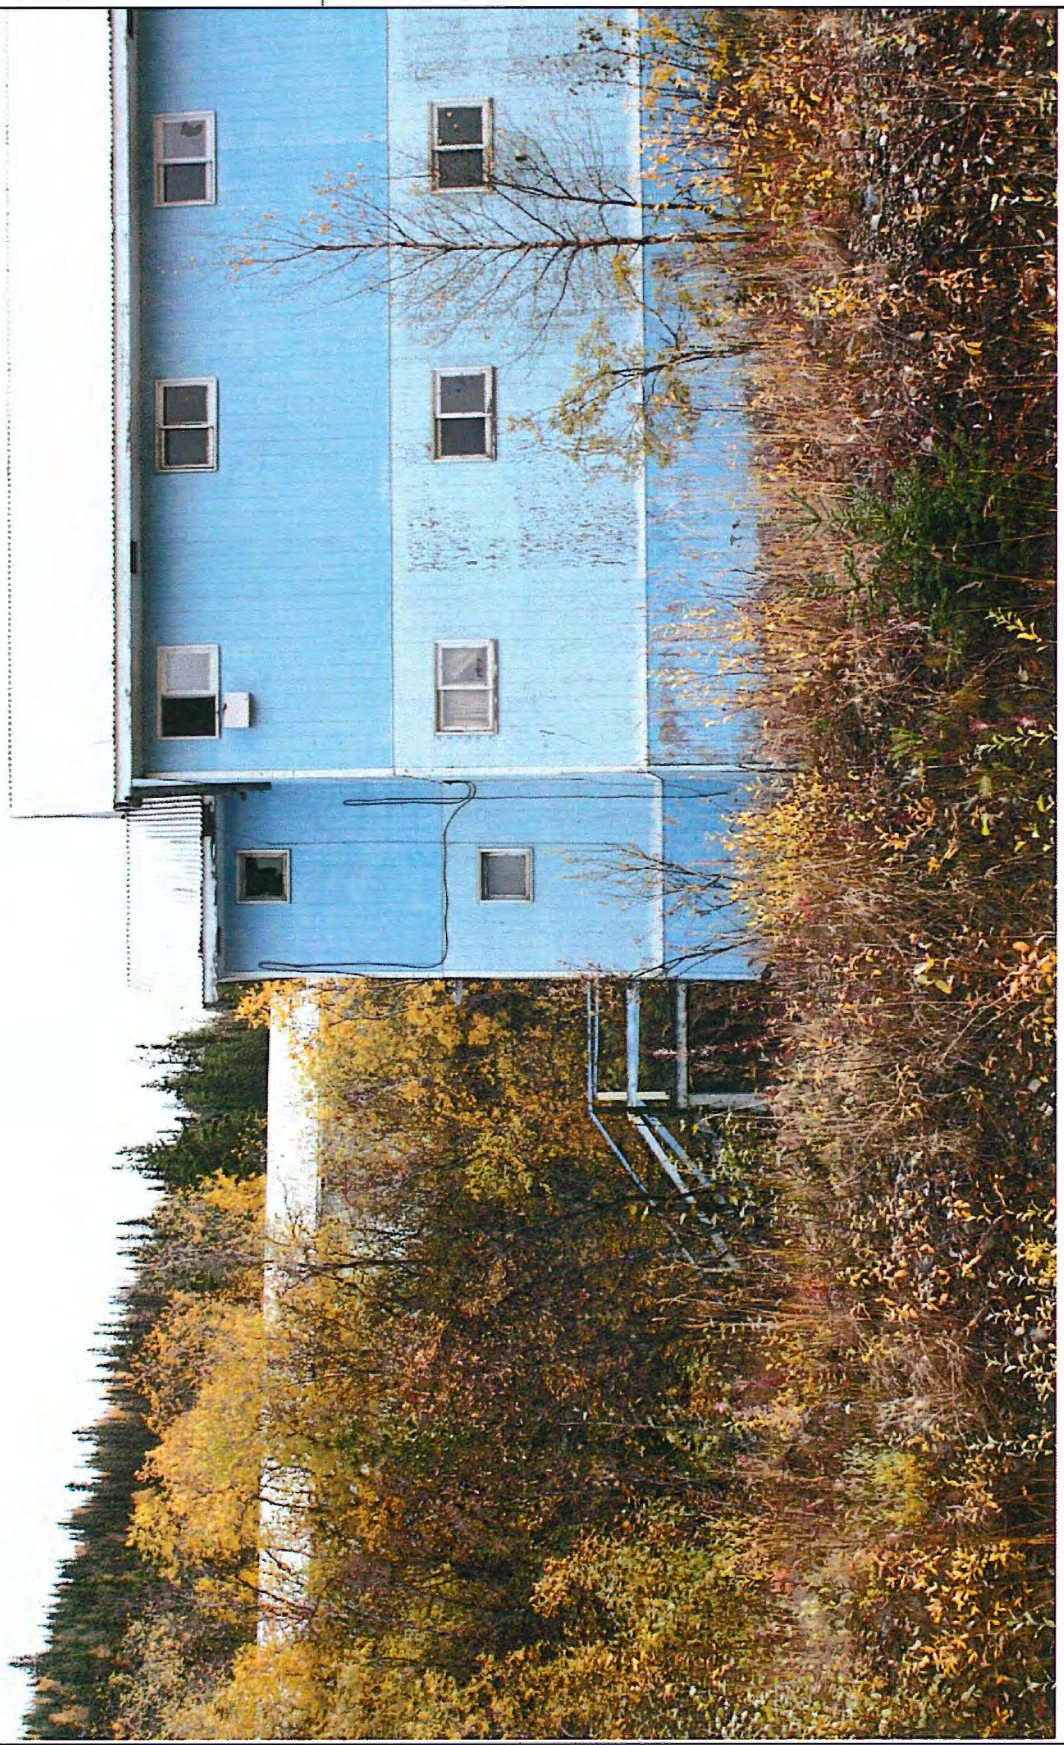


Photo Description	**Exterior view.** North elevation. Left end.

Building #10 - No. 5 Bunkhouse

Photographic Record

As-found Location: Elsa, Yukon

Photo ID Number: 10-004.JPG	**Photo 10-004**	Extant Record Photographic Key Sheet Page Number:



Photo Description **Exterior view.** North elevation. Center.

Building #10 - No. 5 Bunkhouse

Photographic Record

As-found Location: Elsa, Yukon

Photo ID Number: 10-005.JPG	**Photo 10-005**	Extant Record Photographic Key Sheet Page Number:

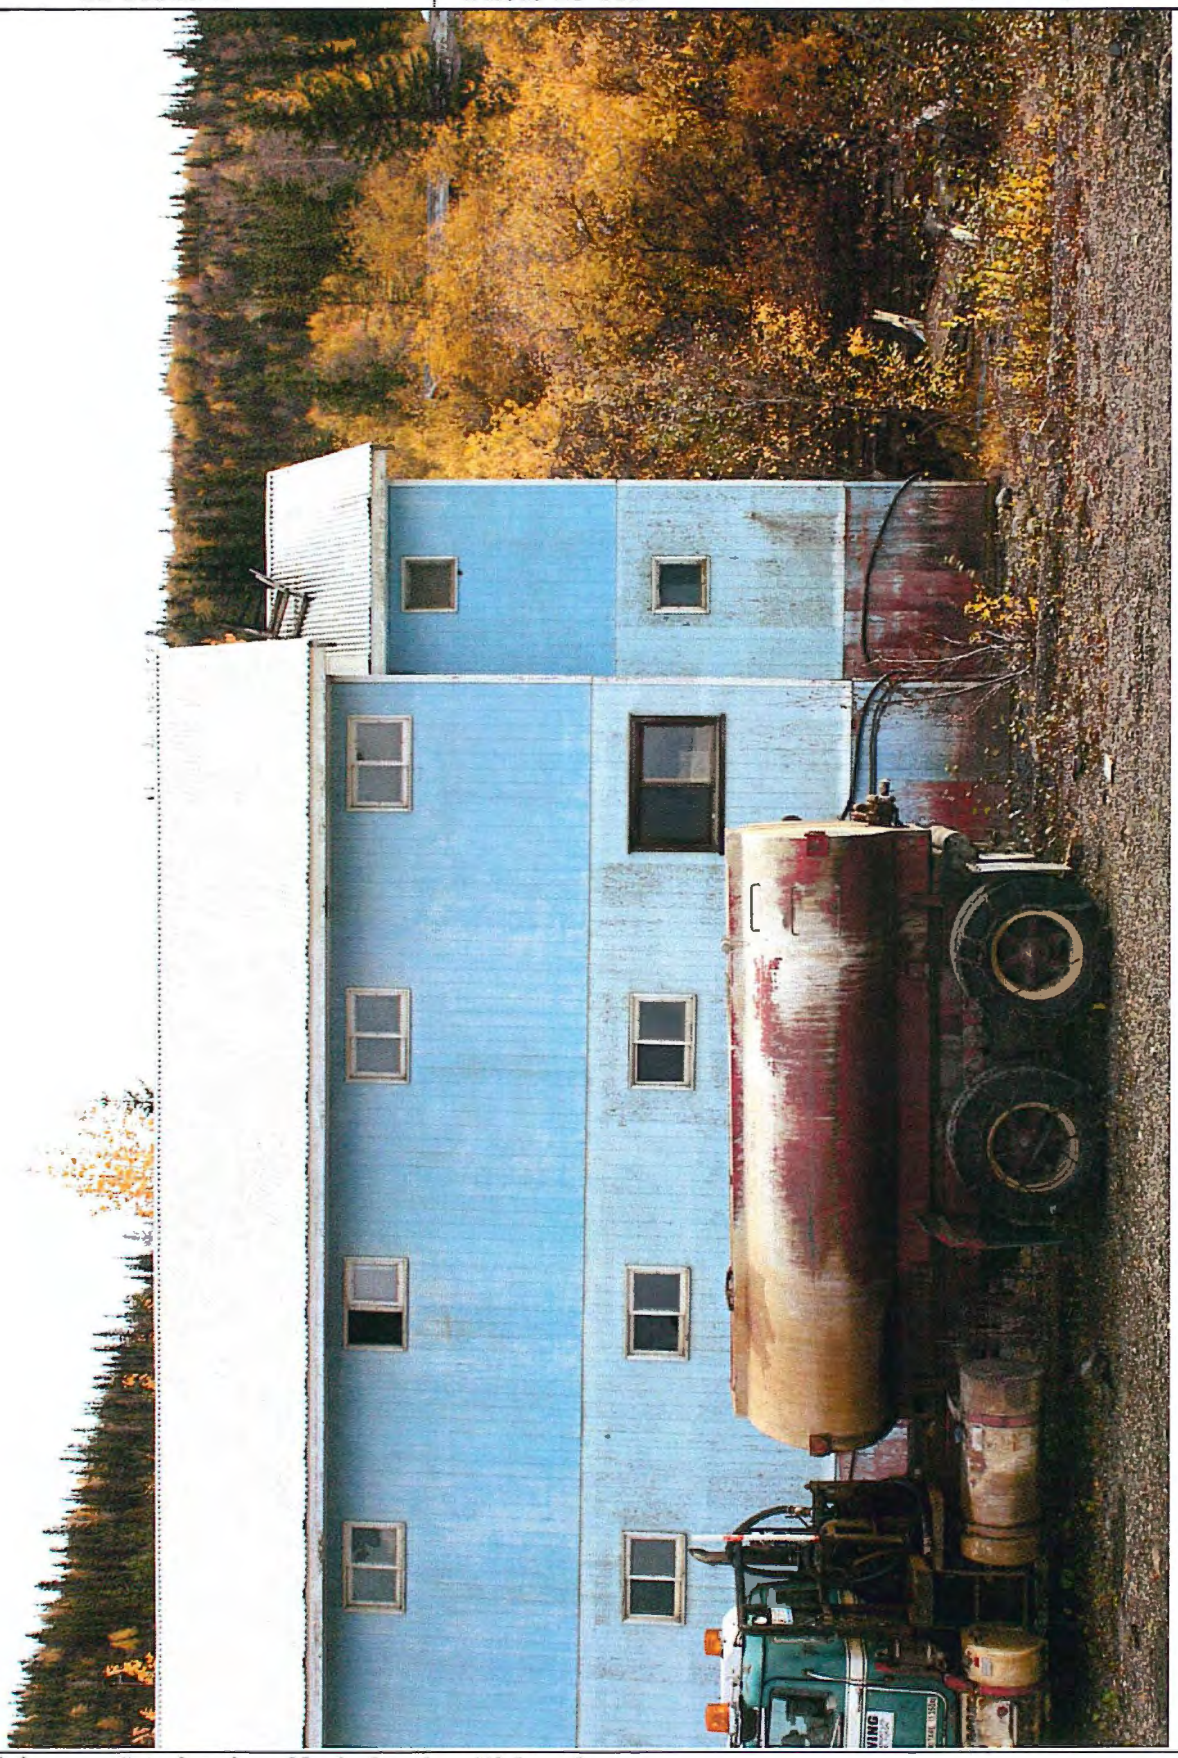


Photo Description **Exterior view.** North elevation. Right end.

Building #10 - No. 5 Bunkhouse

Photographic Record

As-found Location: Elsa, Yukon

Photo ID Number: 10-006.JPG	**Photo 10-006**	Extant Record Photographic Key Sheet Page Number:



Photo Description **Exterior view** from Northeast.

Building #10 - No. 5 Bunkhouse

Photographic Record

As-found Location: Elsa, Yukon

Photo ID Number: 10-007.JPG	**Photo 10-007**	Extant Record Photographic Key Sheet Page Number:



Photo Description **Exterior view .** East elevation.

Building #10 - No. 5 Bunkhouse

Photographic Record

As-found Location: Elsa, Yukon

Photo ID Number: 10-008.JPG	**Photo 10-008**	Extant Record Photographic Key Sheet Page Number:



Photo Description **Exterior view** from Southeast.

Building #10 - No. 5 Bunkhouse

Photographic Record

As-found Location: Elsa, Yukon

Photo ID Number: 10-101.JPG	**Photo 10-101**	Extant Record Photographic Key Sheet Page Number:



Photo Description **Interior view. 1st floor.** Stairwell 108. View looking Southwest.

Building #10 - No. 5 Bunkhouse

Photographic Record

As-found Location: Elsa, Yukon

Photo ID Number: 10-102.JPG	**Photo 10-102**	Extant Record Photographic Key Sheet Page Number:



Photo Description **Interior view. 1st floor.** Common Room 101. View looking Northwest.

Building #10 - No. 5 Bunkhouse

Photographic Record

As-found Location: Elsa, Yukon

Photo ID Number: 10-103.JPG	**Photo 10-103**	Extant Record Photographic Key Sheet Page Number:

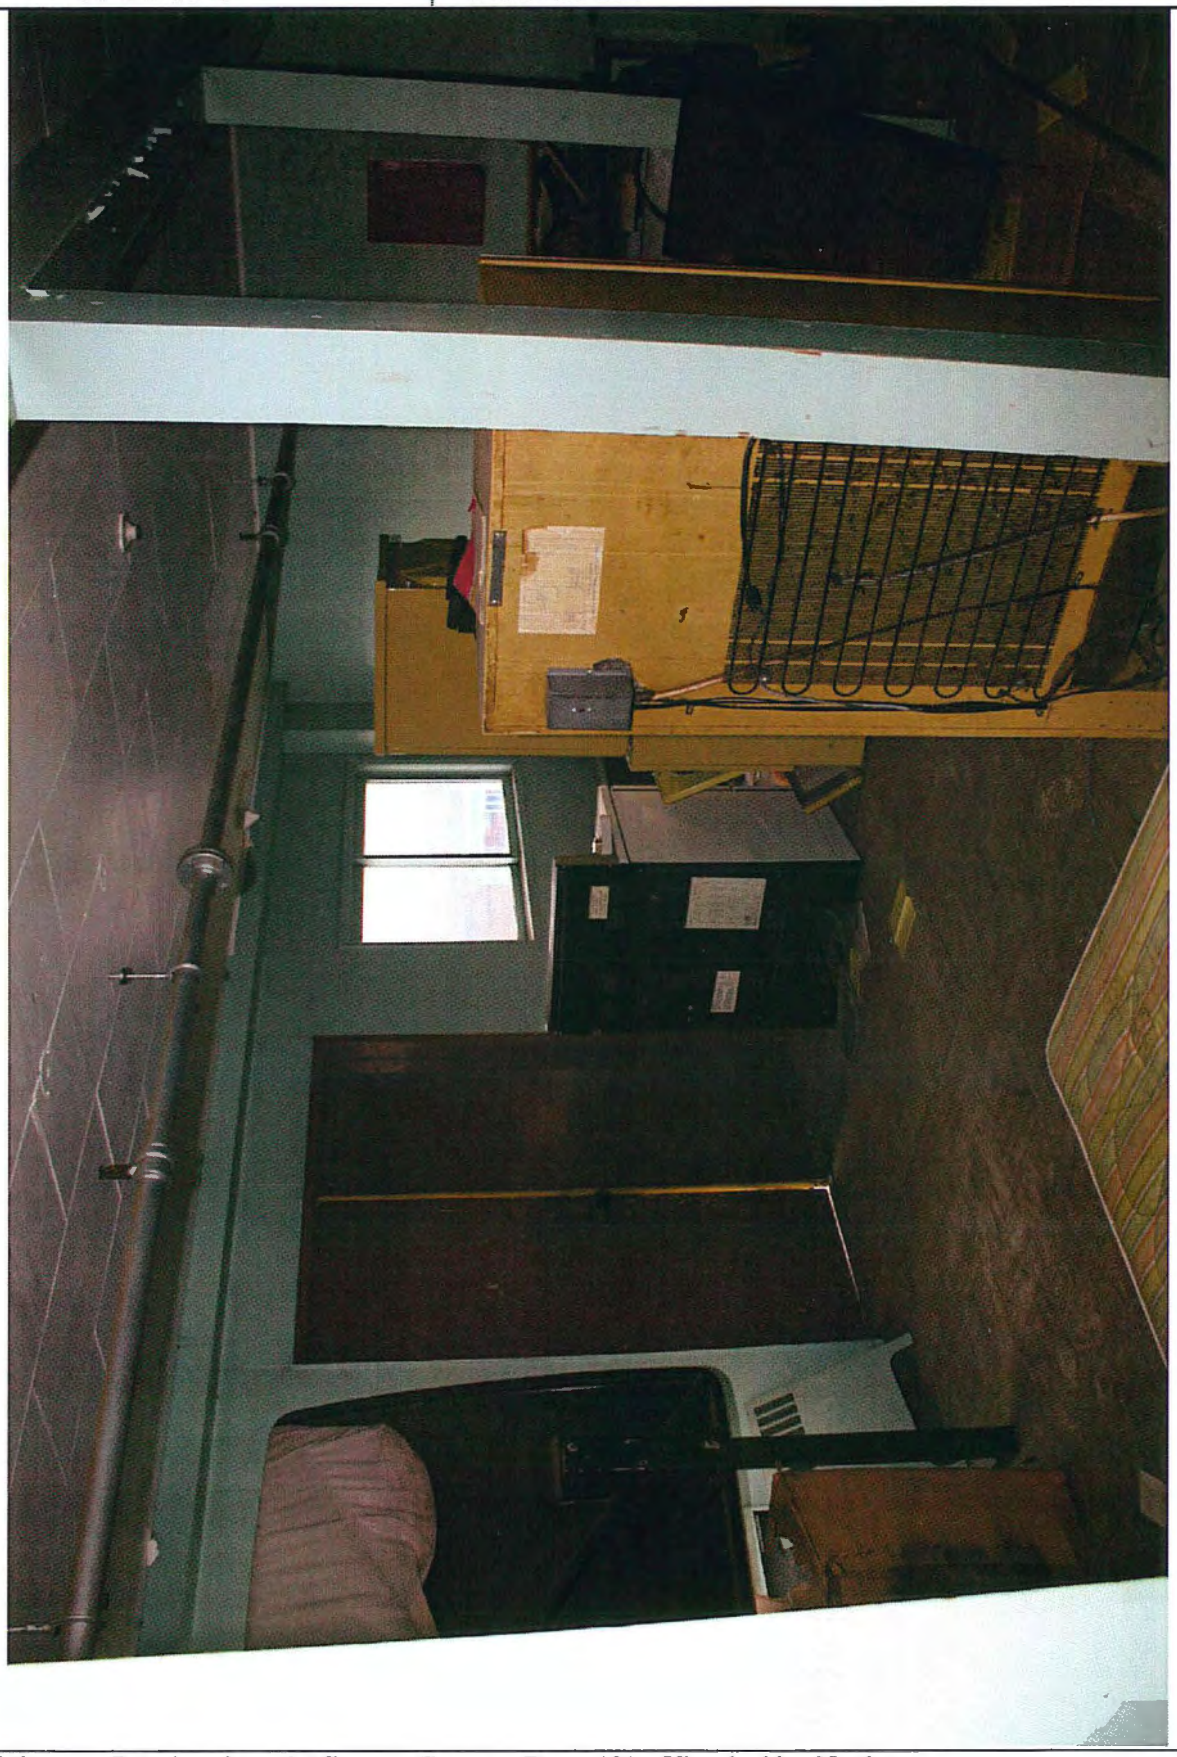


Photo Description	**Interior view. 1st floor.** Common Room 101. View looking Northeast.

Building #10 - No. 5 Bunkhouse

Photographic Record

As-found Location: Elsa, Yukon

Photo ID Number: 10-104.JPG	**Photo 10-104**	Extant Record Photographic Key Sheet Page Number:



Photo Description **Interior view. 1st floor.** Stairwell 124. View looking West.

Building #10 - No. 5 Bunkhouse

Photographic Record

As-found Location: Elsa, Yukon

Photo ID Number: 10-105.JPG	**Photo 10-105**	Extant Record Photographic Key Sheet Page Number:



Photo Description **Interior view. 1st floor.** Bedroom 126. View looking Northeast.

Building #10 - No. 5 Bunkhouse

Photographic Record

As-found Location: Elsa, Yukon

Photo ID Number: 10-106.JPG	**Photo 10-106**	Extant Record Photographic Key Sheet Page Number:

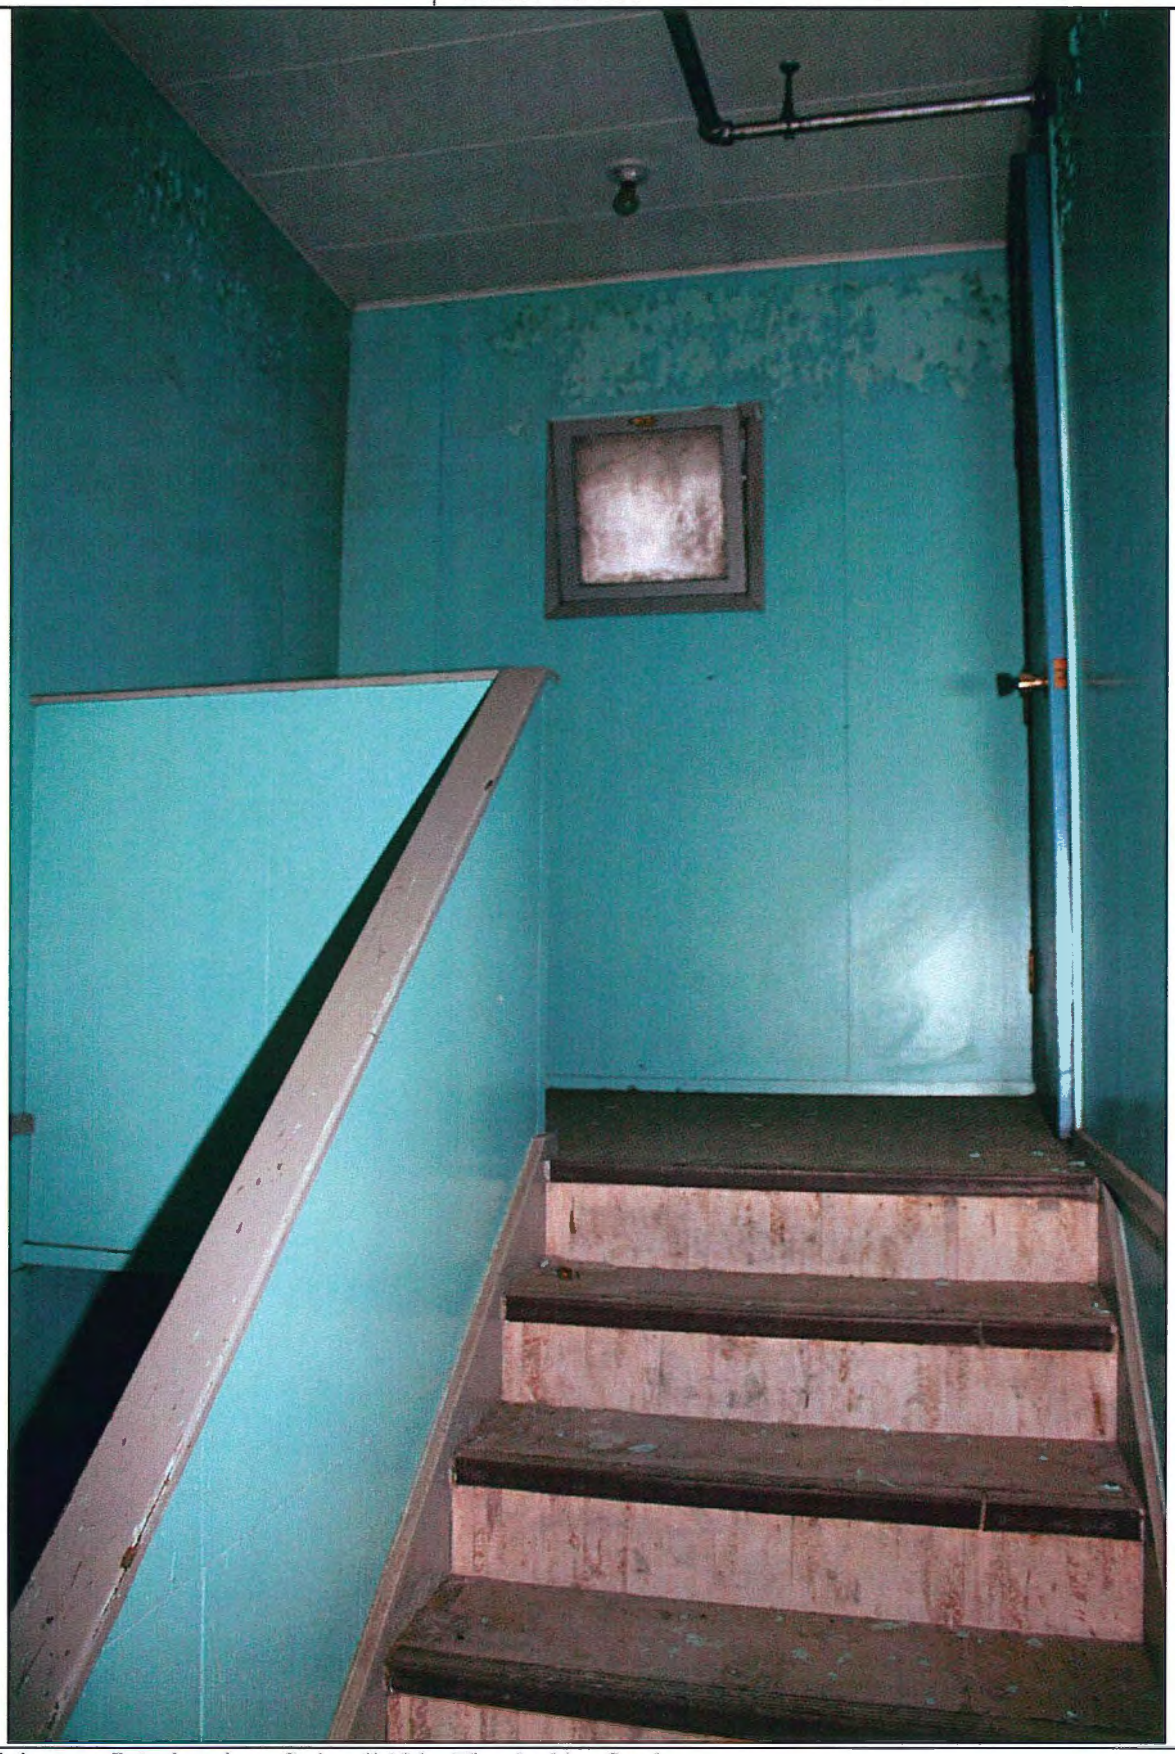


Photo Description **Interior view.** Stairwell 124. View looking South.

Building #10 - No. 5 Bunkhouse

Photographic Record

As-found Location: Elsa, Yukon

Photo ID Number: 10-107.JPG	**Photo 10-107**	Extant Record Photographic Key Sheet Page Number:



Photo Description **Interior view. 1st floor.** Laundry 123. View looking to the Southeast corner.

Building #10 - No. 5 Bunkhouse

Photographic Record

As-found Location: Elsa, Yukon

Photo ID Number: 10-108.JPG	**Photo 10-108**	Extant Record Photographic Key Sheet Page Number:



Photo Description **Interior view. 1st floor.** Laundry 123. View looking to the Southwest corner.

Building #10 - No. 5 Bunkhouse

Photographic Record

As-found Location: Elsa, Yukon

Photo ID Number: 10-110.JPG	**Photo 10-110**	Extant Record Photographic Key Sheet Page Number:



Photo Description **Interior view. 1st floor.** Laundry 121. View looking to the West.

Building #10 - No. 5 Bunkhouse

Photographic Record

As-found Location: Elsa, Yukon

Photo ID Number: 10-109.JPG	**Photo 10-109**	Extant Record Photographic Key Sheet Page Number:



Photo Description **Interior view. 1st floor.** Laundry 122. View looking to the East.

Building #10 - No. 5 Bunkhouse

Photographic Record

As-found Location: Elsa, Yukon

Photo ID Number: 10-111.JPG	**Photo 10-111**	Extant Record Photographic Key Sheet Page Number:



Photo Description **Interior view. 1st floor.** Laundry 120. View looking to the Southeast corner.

Building #10 - No. 5 Bunkhouse

Photographic Record

As-found Location: Elsa, Yukon

Photo ID Number: 10-112.JPG	**Photo 10-112**	Extant Record Photographic Key Sheet Page Number:



Photo Description **Interior view. 1st floor.** Corridor 125. View looking West.

Building #10 - No. 5 Bunkhouse

Photographic Record

As-found Location: Elsa, Yukon

Photo ID Number: 10-113.JPG	**Photo 10-113**	Extant Record Photographic Key Sheet Page Number:



Photo Description **Interior view. 1st floor.** Corridor 125. View looking West.

Building #10 - No. 5 Bunkhouse

Photographic Record

As-found Location: Elsa, Yukon

Photo ID Number: 10-114.JPG	**Photo 10-114**	Extant Record Photographic Key Sheet Page Number:



Photo Description **Interior view. 1st floor.** Washroom 117. View looking West.

Building #10 - No. 5 Bunkhouse

Photographic Record

As-found Location: Elsa, Yukon

Photo ID Number: 10-115.JPG	**Photo 10-115**	Extant Record Photographic Key Sheet Page Number:



Photo Description **Interior view. 1st floor.** Washroom 117. View looking East.

Building #10 - No. 5 Bunkhouse

Photographic Record

As-found Location: Elsa, Yukon

Photo ID Number: 10-116.JPG	**Photo 10-116**	Extant Record Photographic Key Sheet Page Number:



Photo Description **Interior view. 1st floor.** Stairwell 116. View looking South.

Building #10 - No. 5 Bunkhouse

Photographic Record

As-found Location: Elsa, Yukon

Photo ID Number: 10-117.JPG	**Photo 10-117**	Extant Record Photographic Key Sheet Page Number:



Photo Description **Interior view. 1st floor.** Common Room 101. View towards the Southeast.

Building #10 - No. 5 Bunkhouse

Photographic Record

As-found Location: Elsa, Yukon

Photo ID Number: 10-118.JPG	**Photo 10-118**	Extant Record Photographic Key Sheet Page Number:



Photo Description **Interior view. 2nd floor.** Stairwell 208. View looking Southeast.

Building #10 - No. 5 Bunkhouse

Photographic Record

As-found Location: Elsa, Yukon

Photo ID Number: 10-119.JPG	**Photo 10-119**	Extant Record Photographic Key Sheet Page Number:



Photo Description **Interior view. 2nd floor.** Bedroom 209. View towards the South.

Building #10 - No. 5 Bunkhouse

Photographic Record

As-found Location: Elsa, Yukon

Photo ID Number: 10-120.JPG	**Photo 10-120**	Extant Record Photographic Key Sheet Page Number:



Photo Description **Interior view. 2nd floor.** Bedroom 209. View towards the North.

Building #10 - No. 5 Bunkhouse

Photographic Record

As-found Location: Elsa, Yukon

Photo ID Number: 10-121.JPG	**Photo 10-121**	Extant Record Photographic Key Sheet Page Number:

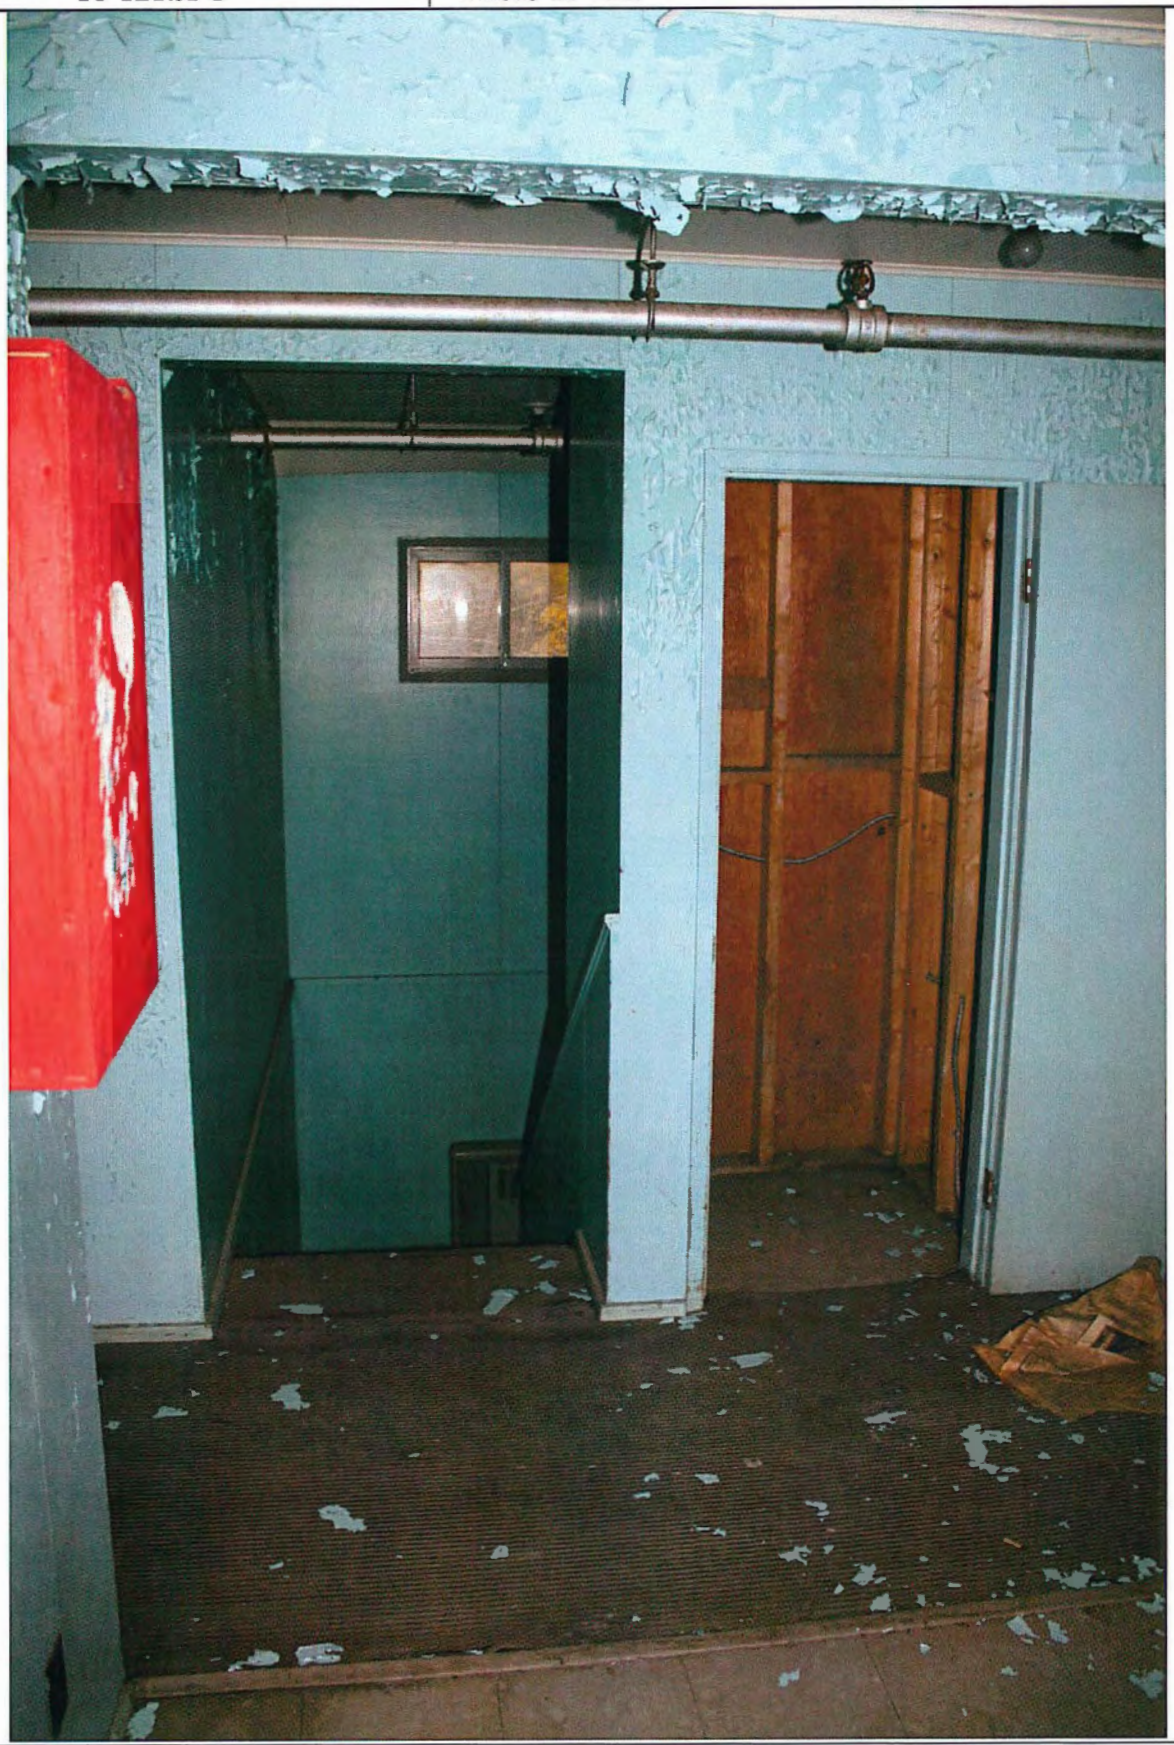


Photo Description	**Interior view. 2nd floor.** Common Room 201. View towards the South at Stairwell 216.

Building #10 - No. 5 Bunkhouse

Photographic Record

As-found Location: Elsa, Yukon

Photo ID Number: 10-122.JPG	**Photo 10-122**	Extant Record Photographic Key Sheet Page Number:

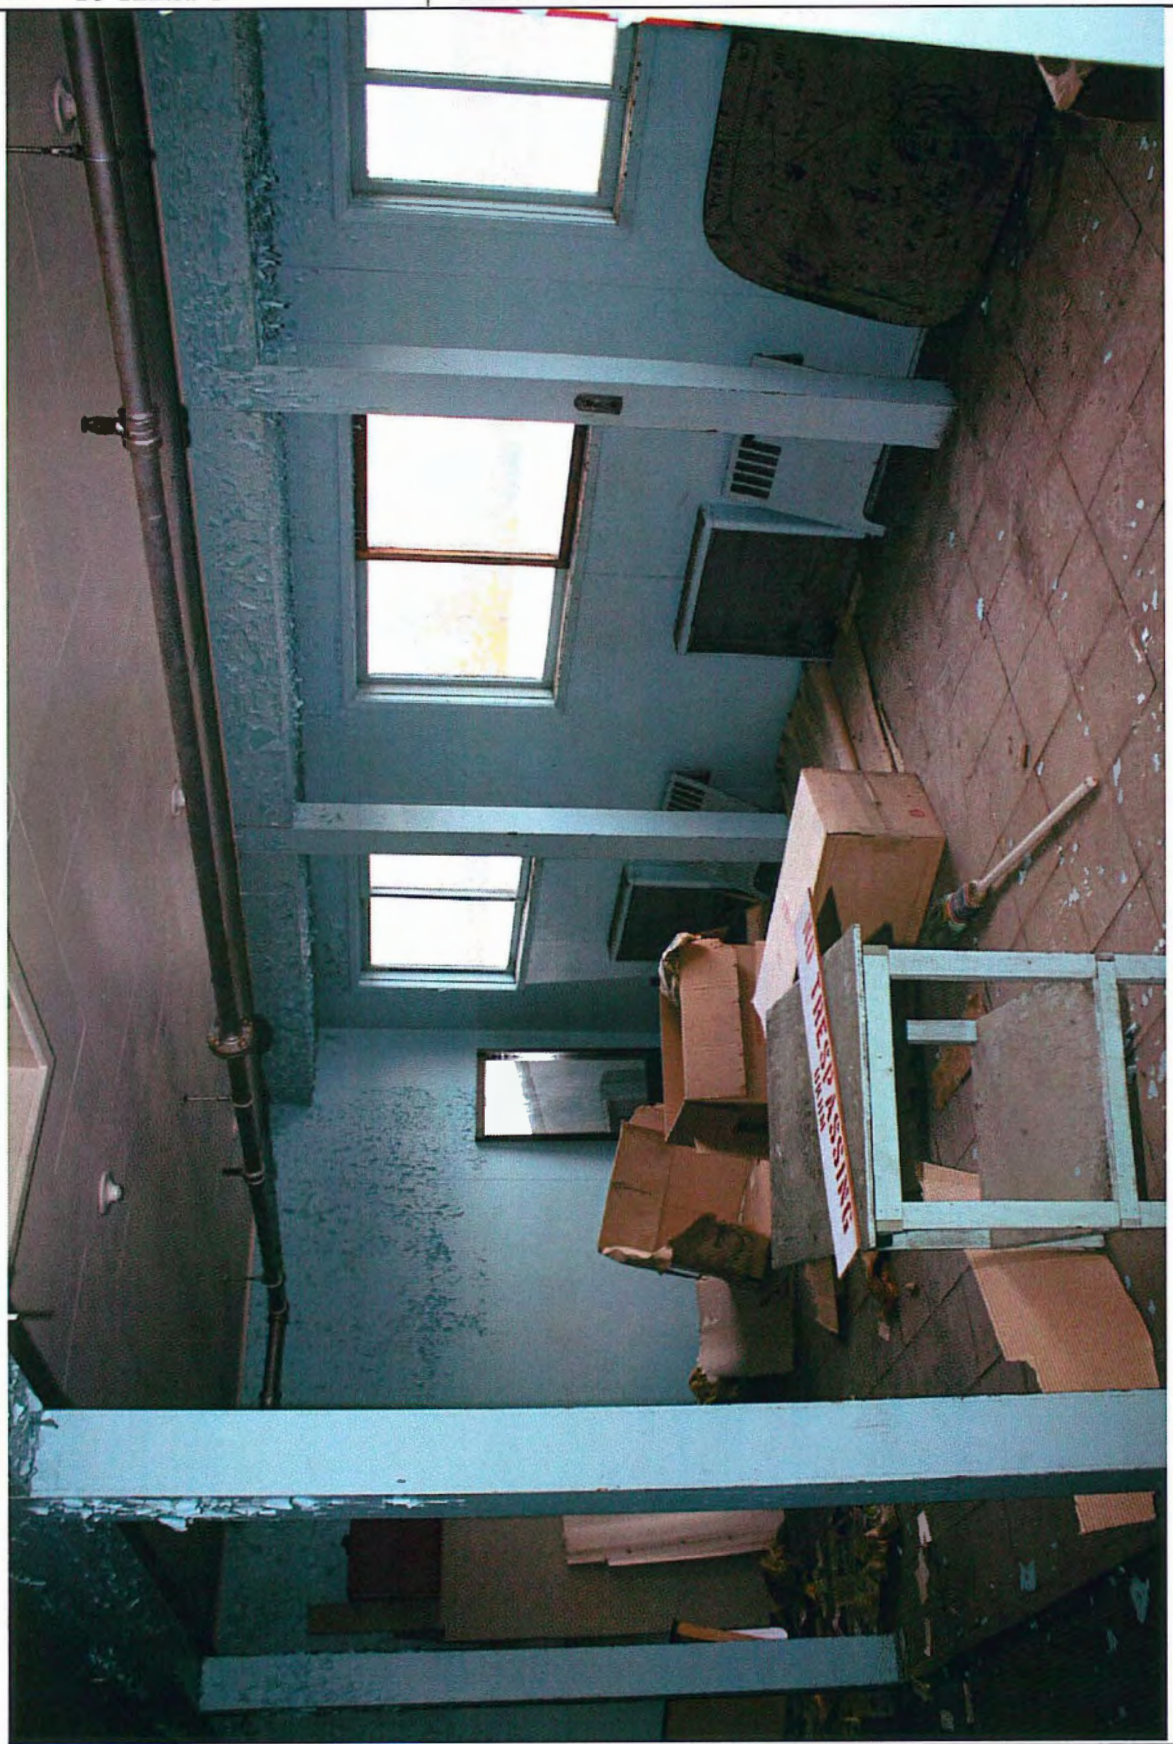


Photo Description **Interior view. 2nd floor.** Common Room 201. View towards the Northwest.

Building #10 - No. 5 Bunkhouse

Photographic Record

As-found Location: Elsa, Yukon

Photo ID Number: 10-123.JPG	**Photo 10-123**	Extant Record Photographic Key Sheet Page Number:



Photo Description **Interior view. 2nd floor.** Common Room 201. View towards the Northeast.

Building #10 - No. 5 Bunkhouse

Photographic Record

As-found Location: Elsa, Yukon

Photo ID Number: 10-124.JPG	**Photo 10-124**	Extant Record Photographic Key Sheet Page Number:



Photo Description **Interior view. 2nd floor.** Stairwell 224. View towards the Southwest.

Building #10 - No. 5 Bunkhouse

Photographic Record

As-found Location: Elsa, Yukon

Photo ID Number: 10-125.JPG	**Photo 10-125**	Extant Record Photographic Key Sheet Page Number:

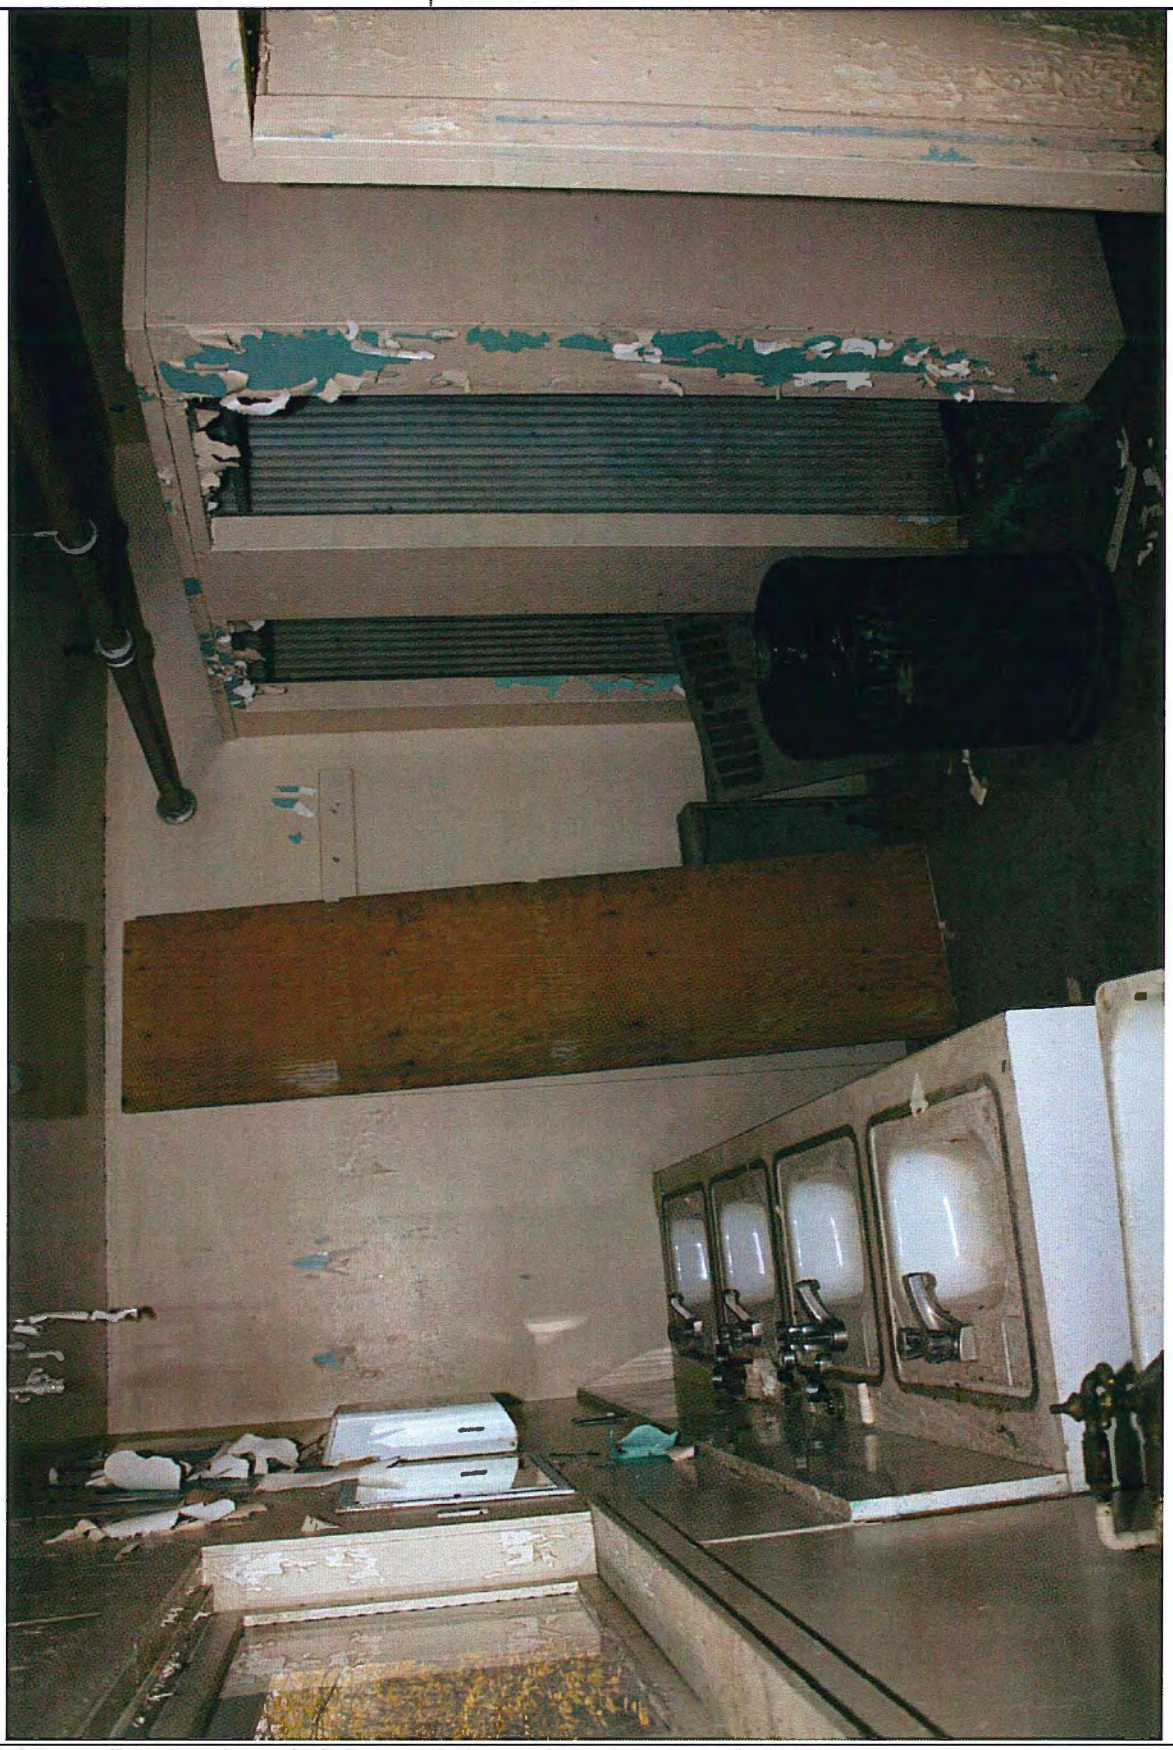


Photo Description **Interior view. 2nd floor.** Washroom 217. View towards the West.

Building #10 - No. 5 Bunkhouse

Photographic Record

As-found Location: Elsa, Yukon

Photo ID Number: 10-126.JPG	**Photo 10-126**	Extant Record Photographic Key Sheet Page Number:

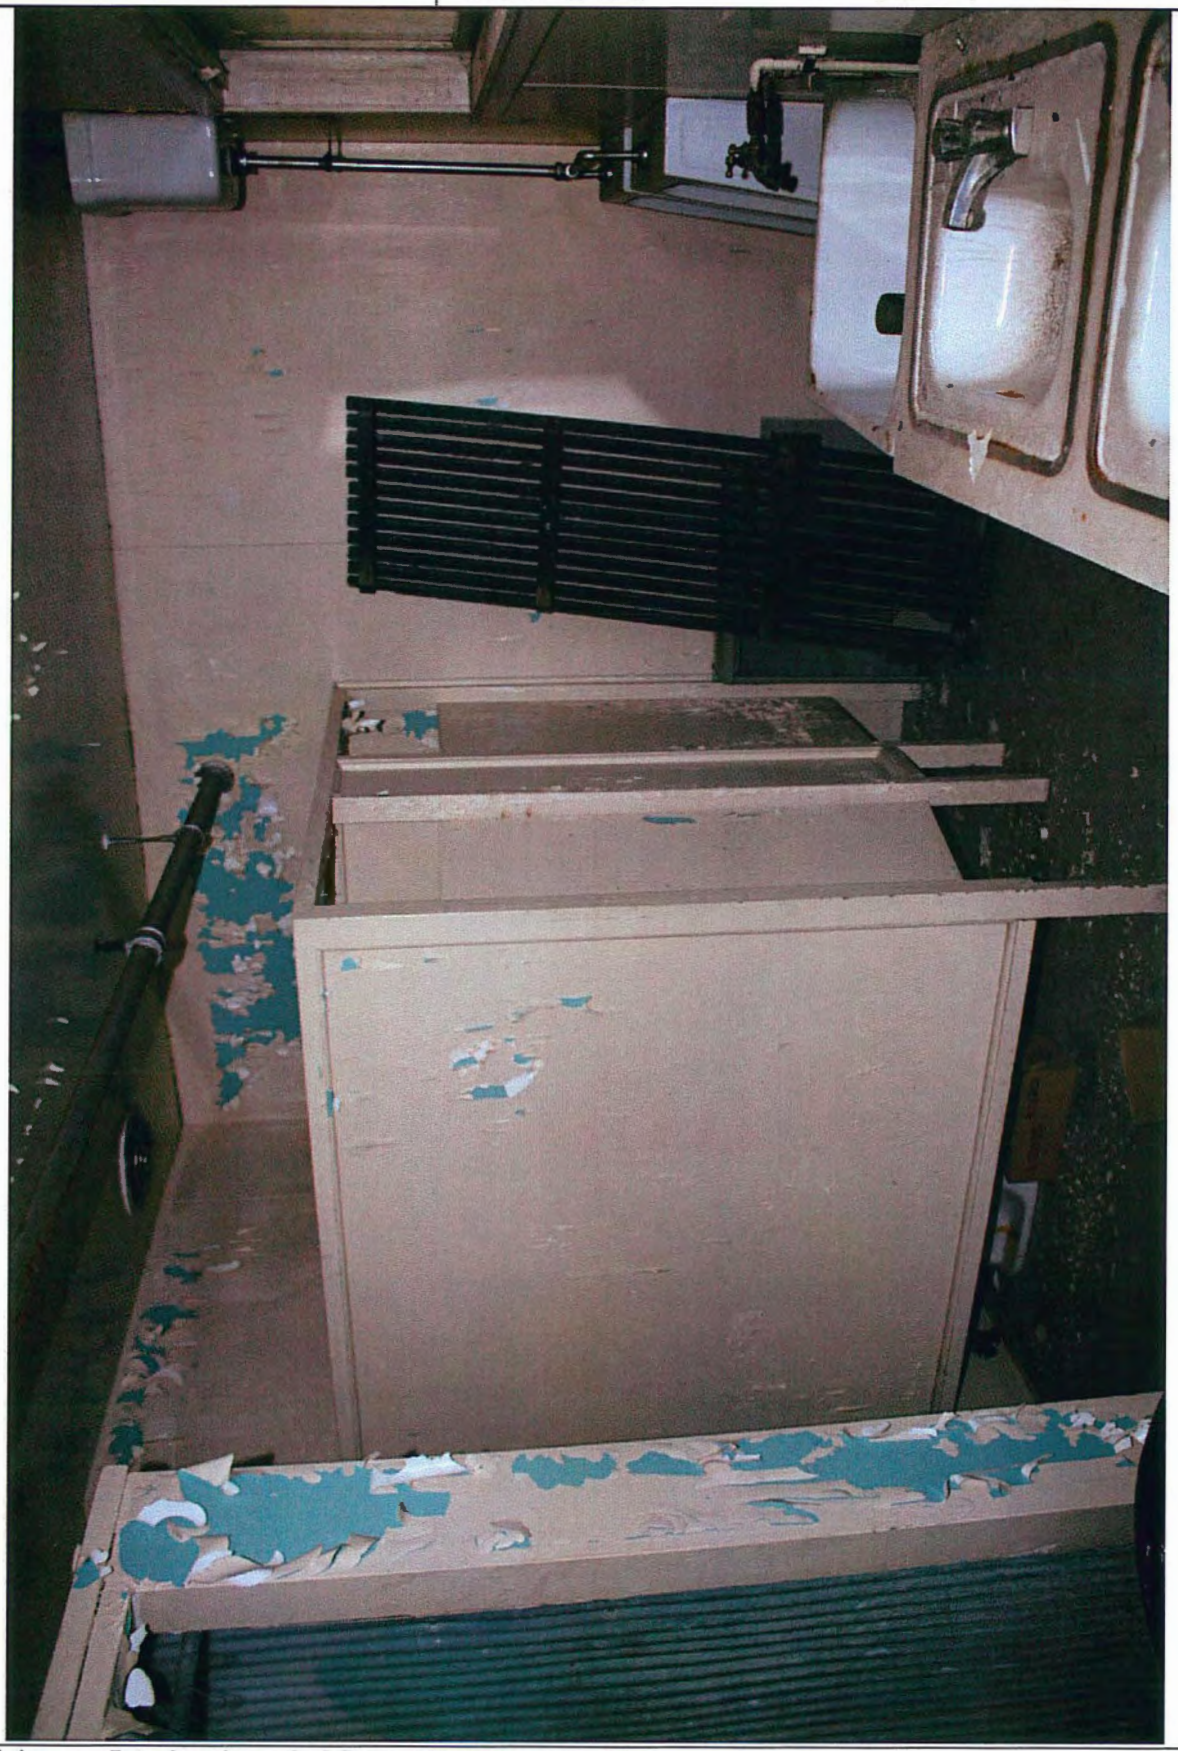


Photo Description **Interior view. 2nd floor.** Washroom 217. View towards the East.

Building #10 - No. 5 Bunkhouse

Photographic Record

As-found Location: Elsa, Yukon

Photo ID Number: 10-127.JPG	**Photo 10-127**	Extant Record Photographic Key Sheet Page Number:



Photo Description **Interior view. 2nd floor.** Stairwell 216. View towards the South.

Building #11 - Utility Building

Photographic Record

As-found Location: Elsa, Yukon

Photo ID Number: 11-001.JPG	**Photo 11-001**	Extant Record Photographic Key Sheet Page Number:



Photo Description **Exterior view** from Northwest.

Building #11 - Utility Building

Photographic Record

As-found Location: Elsa, Yukon

Photo ID Number: 11-002.JPG	**Photo 11-002**	Extant Record Photographic Key Sheet Page Number:

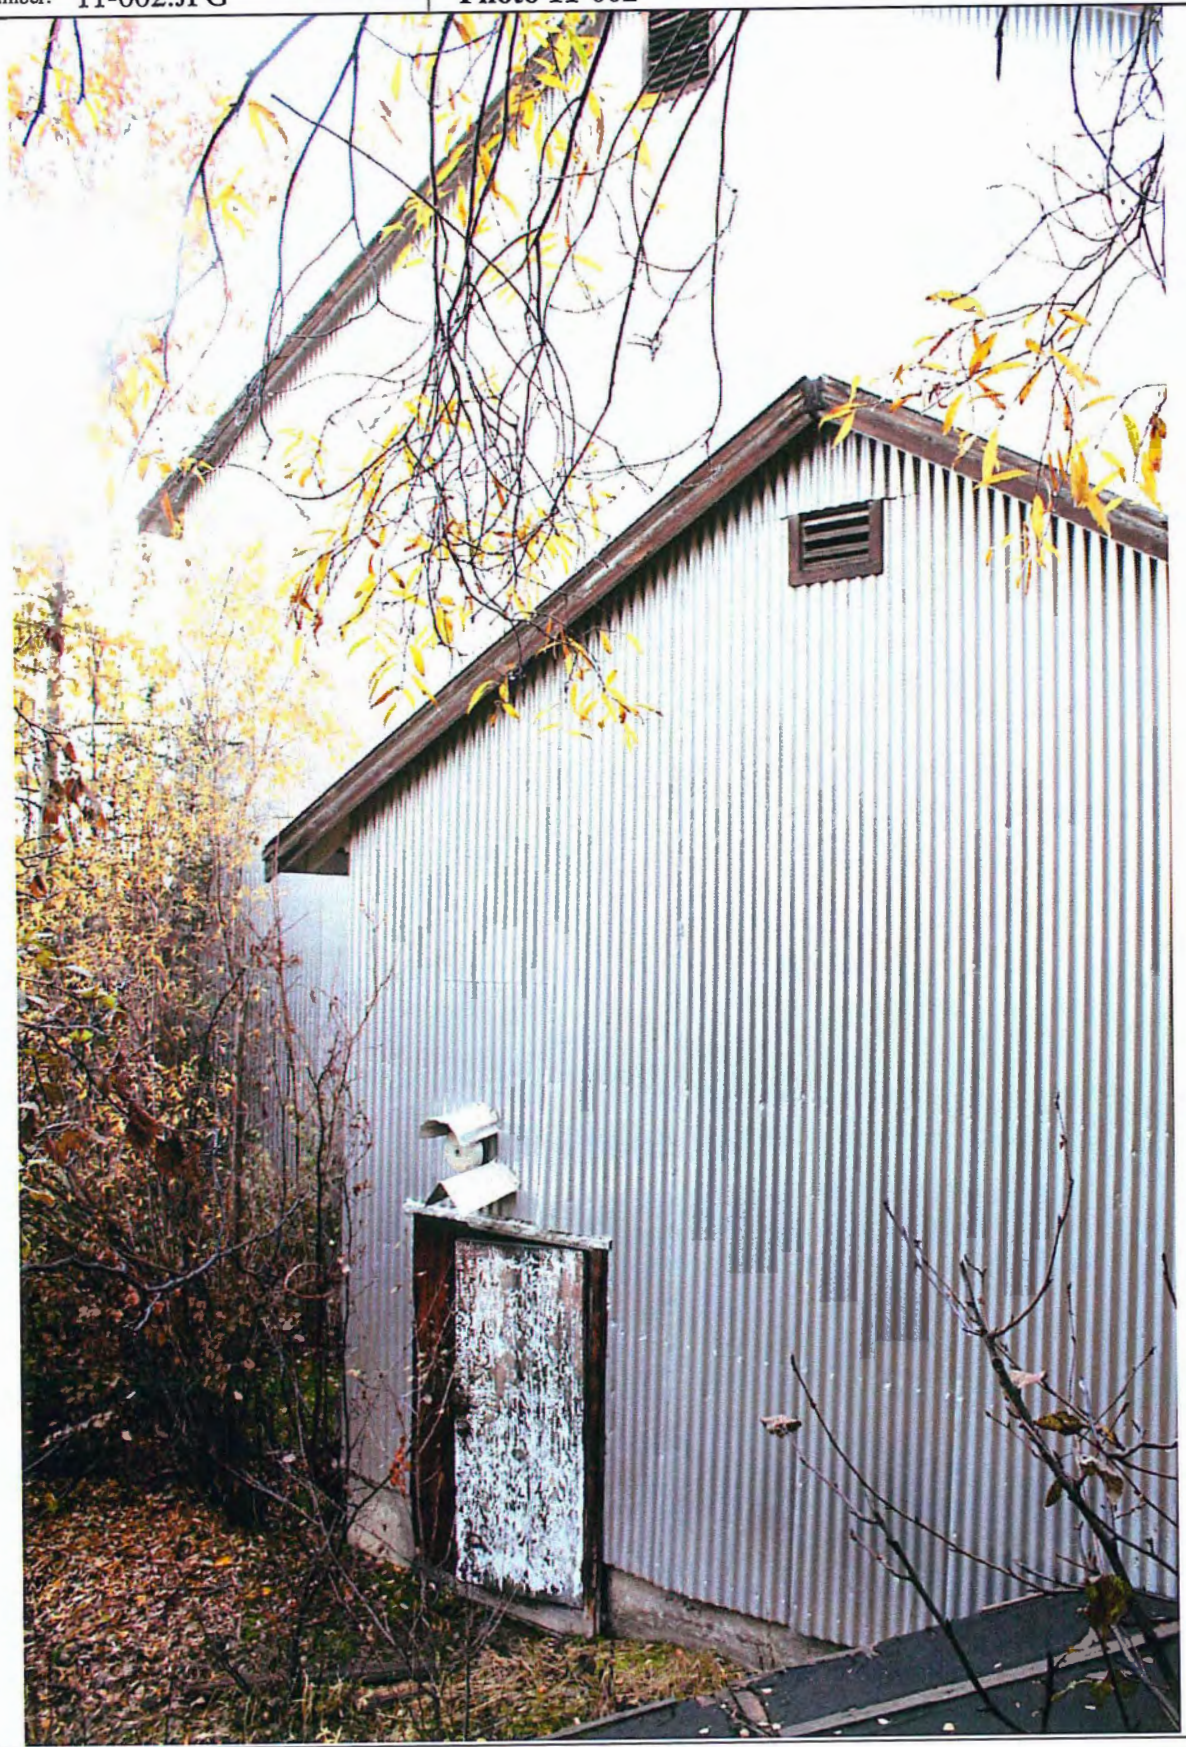


Photo Description **Exterior view** from Southwest towards the North.

Building #11 - Utility Building

Photographic Record

As-found Location: Elsa, Yukon

Photo ID Number: 11-003.JPG	**Photo 11-003**	Extant Record Photographic Key Sheet Page Number:



Photo Description **Exterior view** from Southwest towards the East.

Building #11 - Utility Building

Photographic Record

As-found Location: Elsa, Yukon

Photo ID Number: 11-004.JPG	**Photo 11-004**	Extant Record Photographic Key Sheet Page Number:



Photo Description **Exterior view.** Right side of North elevation.

Building #11 - Utility Building

Photographic Record

As-found Location: Elsa, Yukon

Photo ID Number: 11-005.JPG	**Photo 11-005**	Extant Record Photographic Key Sheet Page Number:

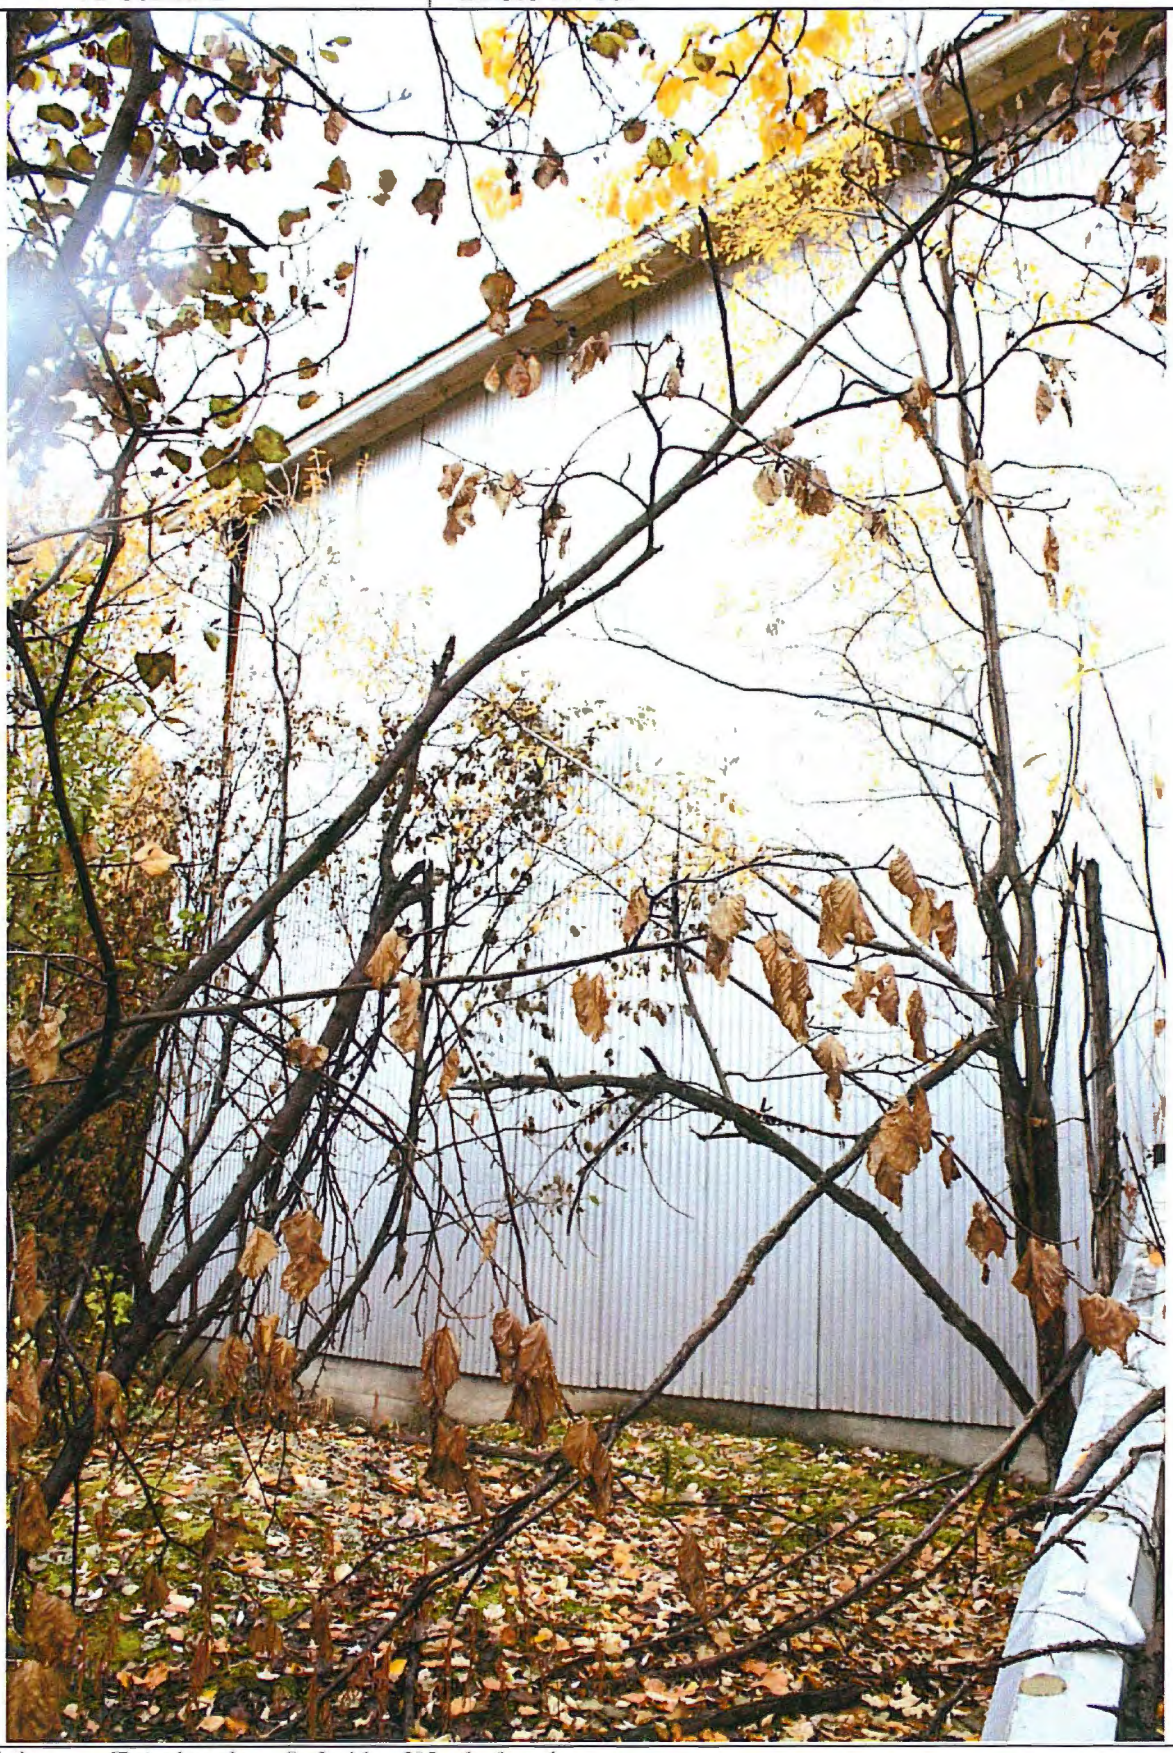


Photo Description **Exterior view.** Left side of North elevation.

Building #11 - Utility Building

Photographic Record

As-found Location: Elsa, Yukon

Photo ID Number: 11-006.JPG	**Photo 11-006**	Extant Record Photographic Key Sheet Page Number:

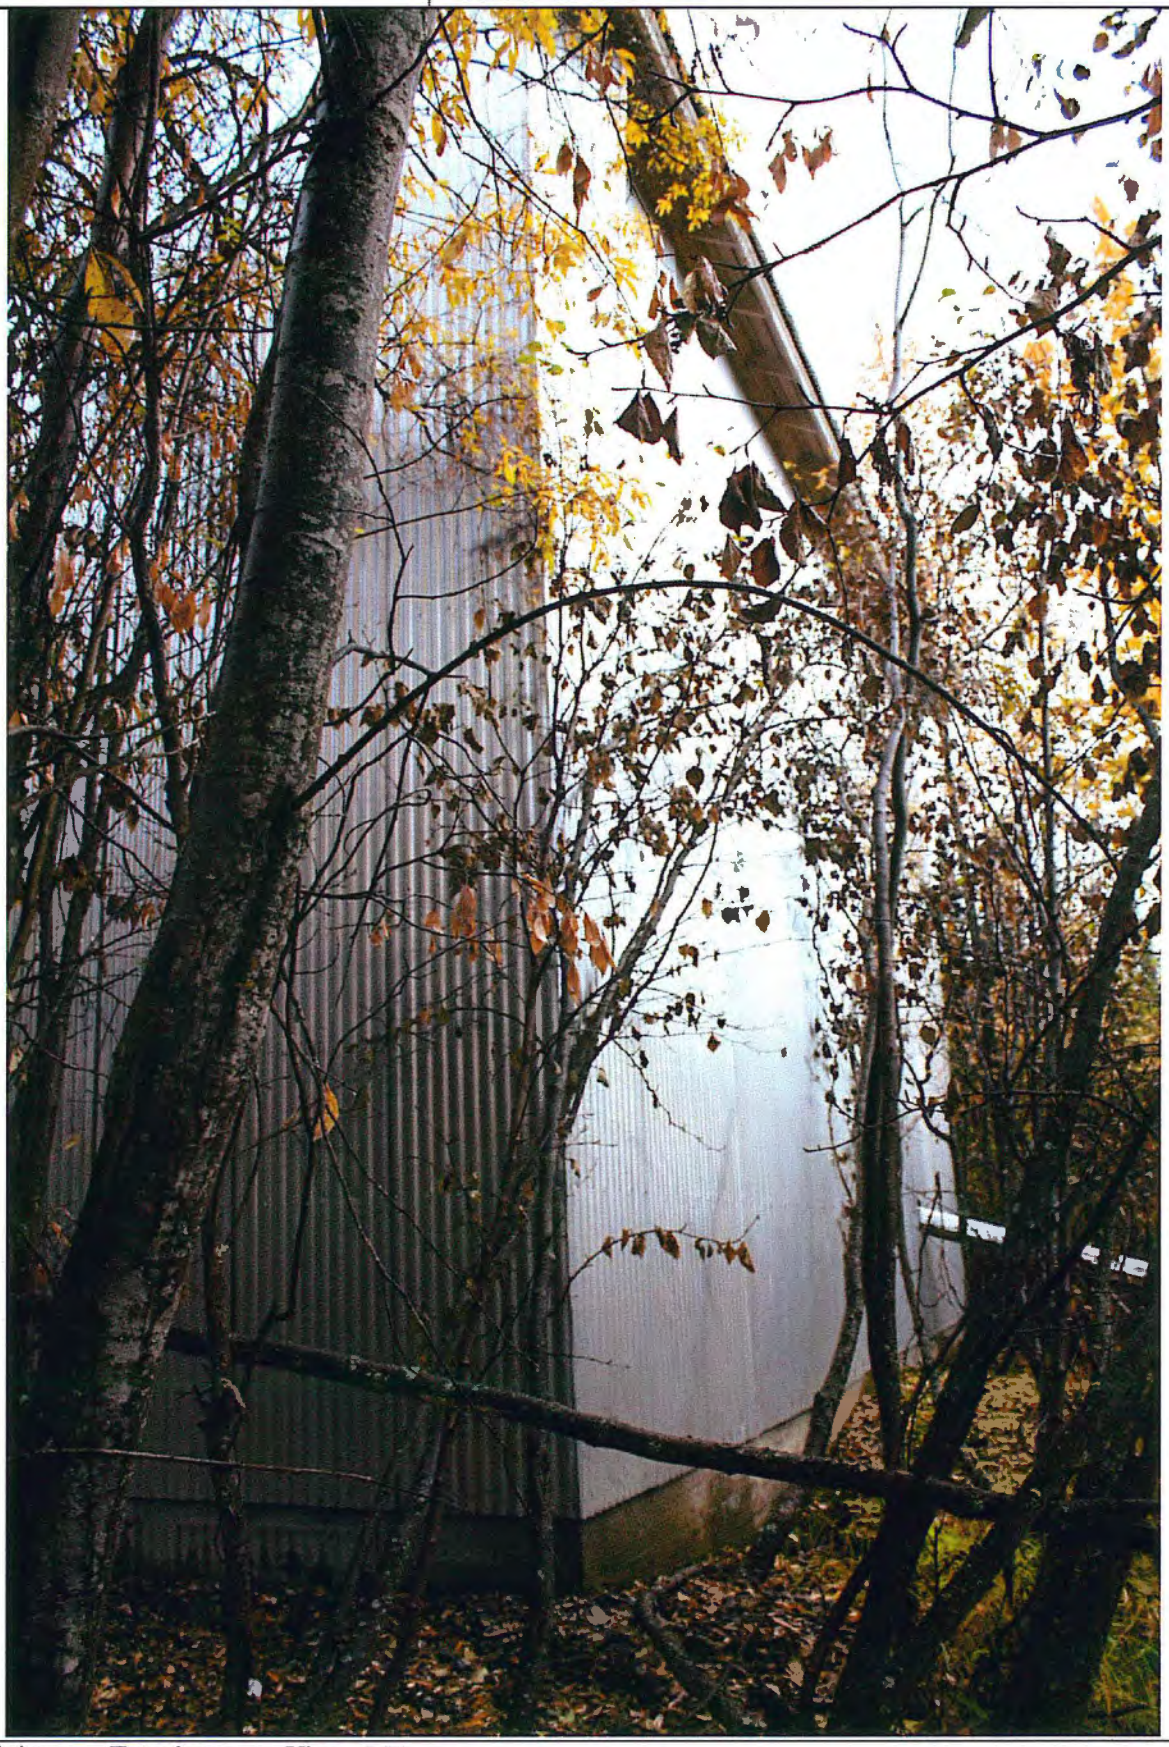


Photo Description **Exterior view.** View of Northeast corner.

Building #11 - Utility Building

Photographic Record

As-found Location: Elsa, Yukon

Photo ID Number: 11-007.JPG	**Photo 11-007**	Extant Record Photographic Key Sheet Page Number:

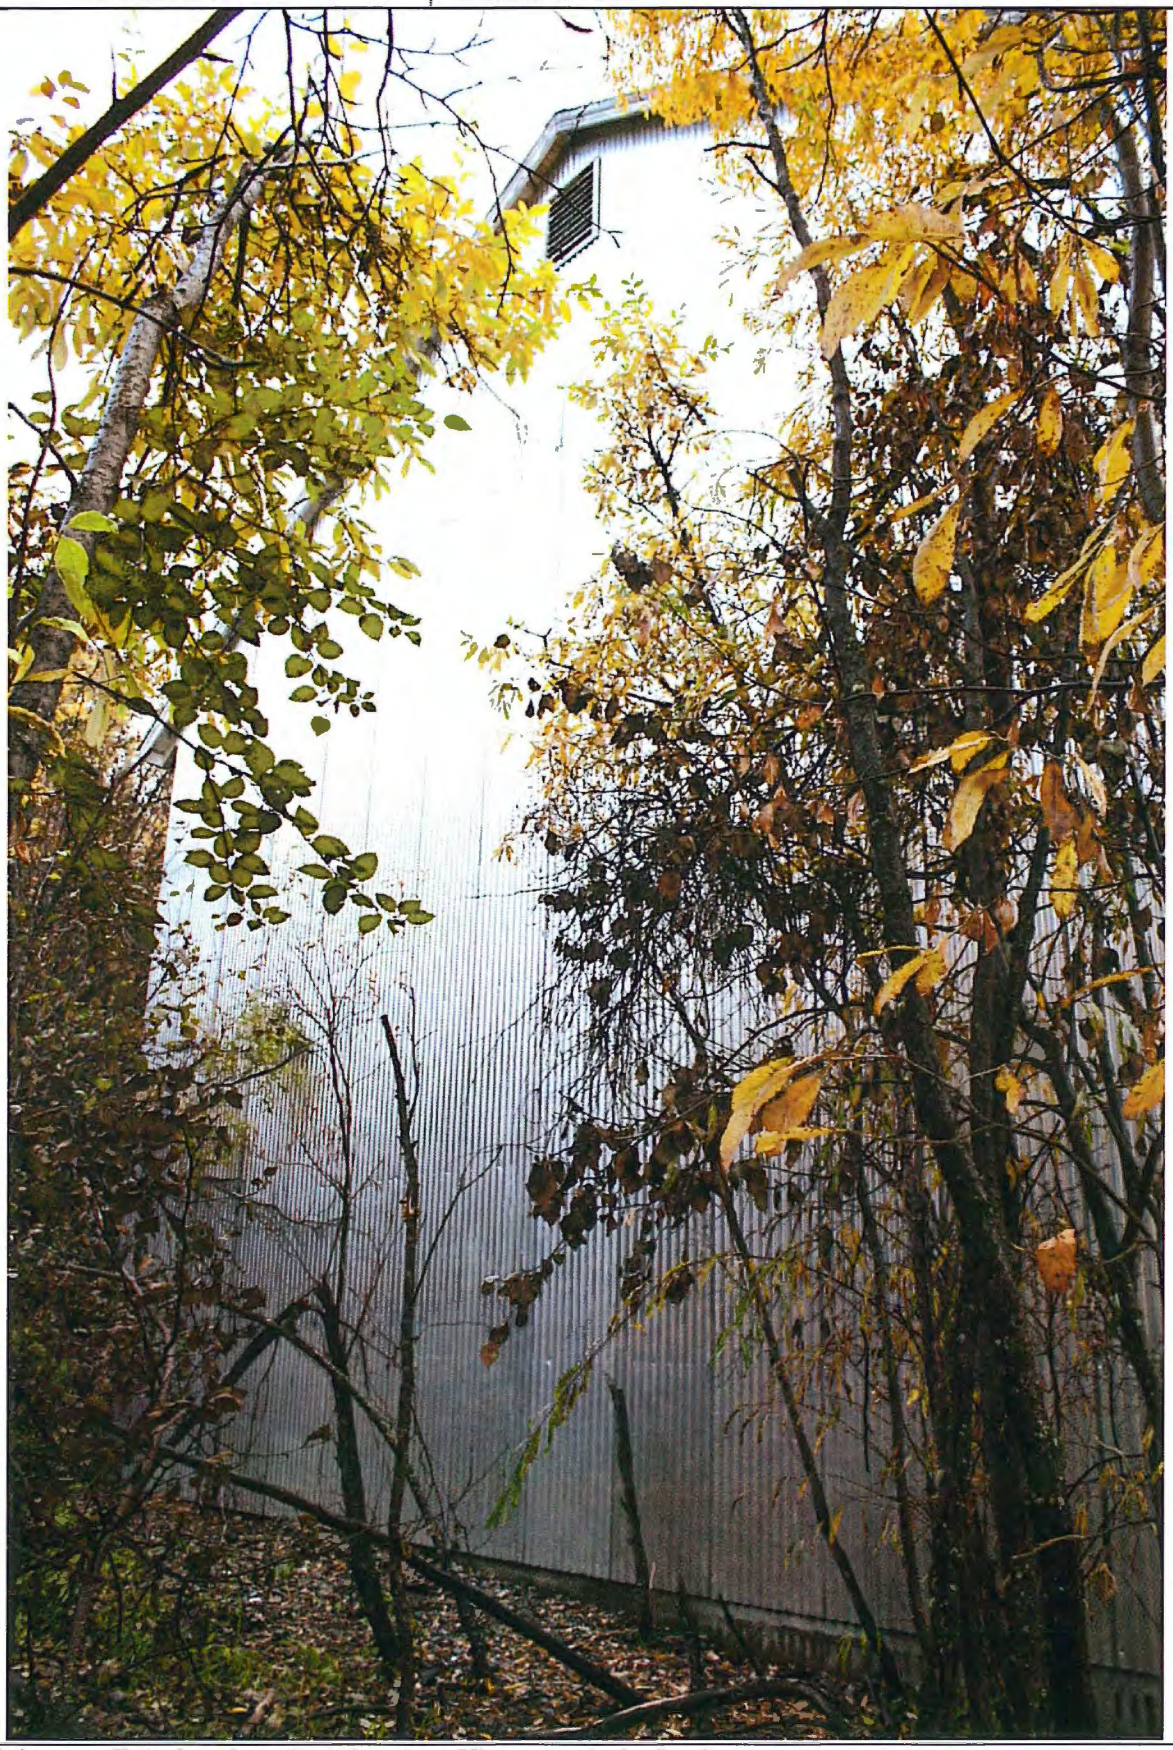


Photo Description	**Exterior view.** East elevation. View towards the South.

Building #11 - Utility Building

Photographic Record

As-found Location: Elsa, Yukon

Photo ID Number: 11-008.JPG	**Photo 11-008**	Extant Record Photographic Key Sheet Page Number:



Photo Description **Exterior view.** East elevation.

Building #11 - Utility Building

Photographic Record

As-found Location: Elsa, Yukon

Photo ID Number: 11-009.JPG	**Photo 11-009**	Extant Record Photographic Key Sheet Page Number:

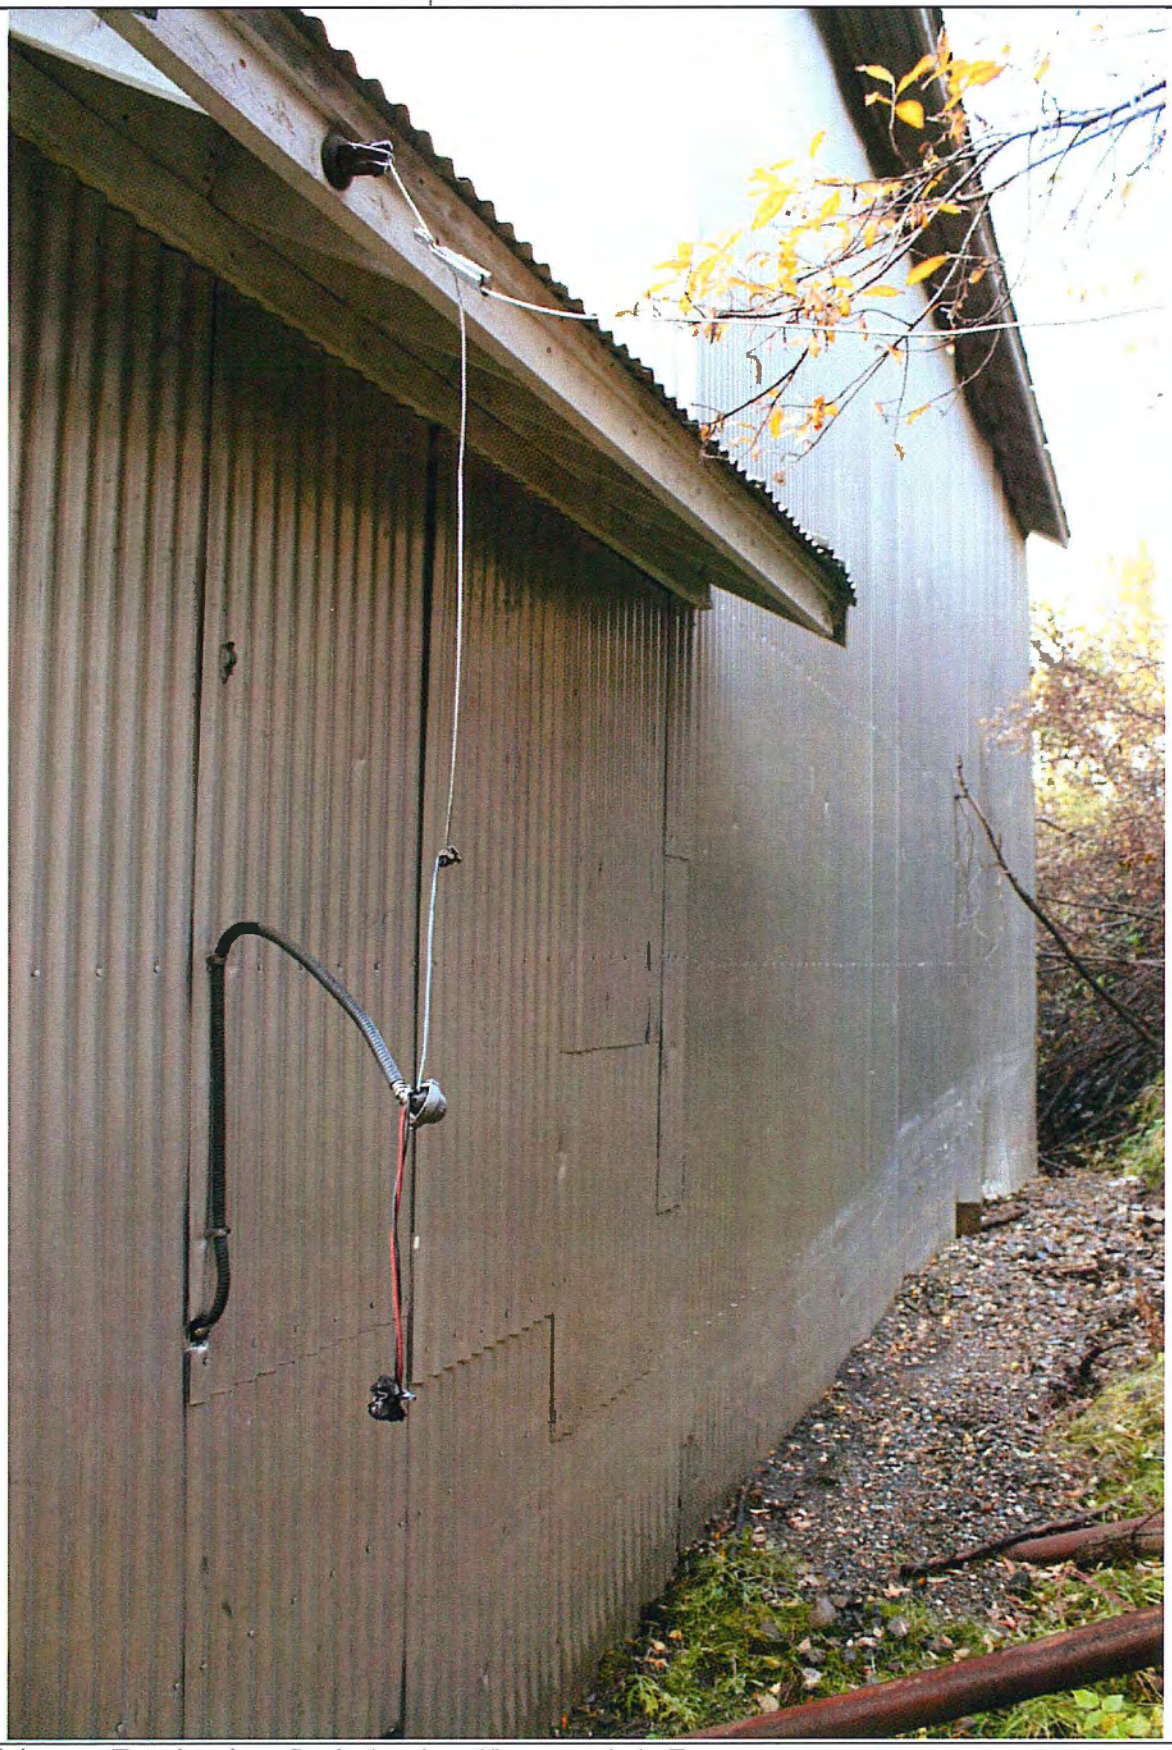


Photo Description **Exterior view.** South elevation. View towards the East.

Building #11 - Utility Building

Photographic Record

As-found Location: Elsa, Yukon

Photo ID Number: 11-101.JPG	**Photo 11-101**	Extant Record Photographic Key Sheet Page Number:

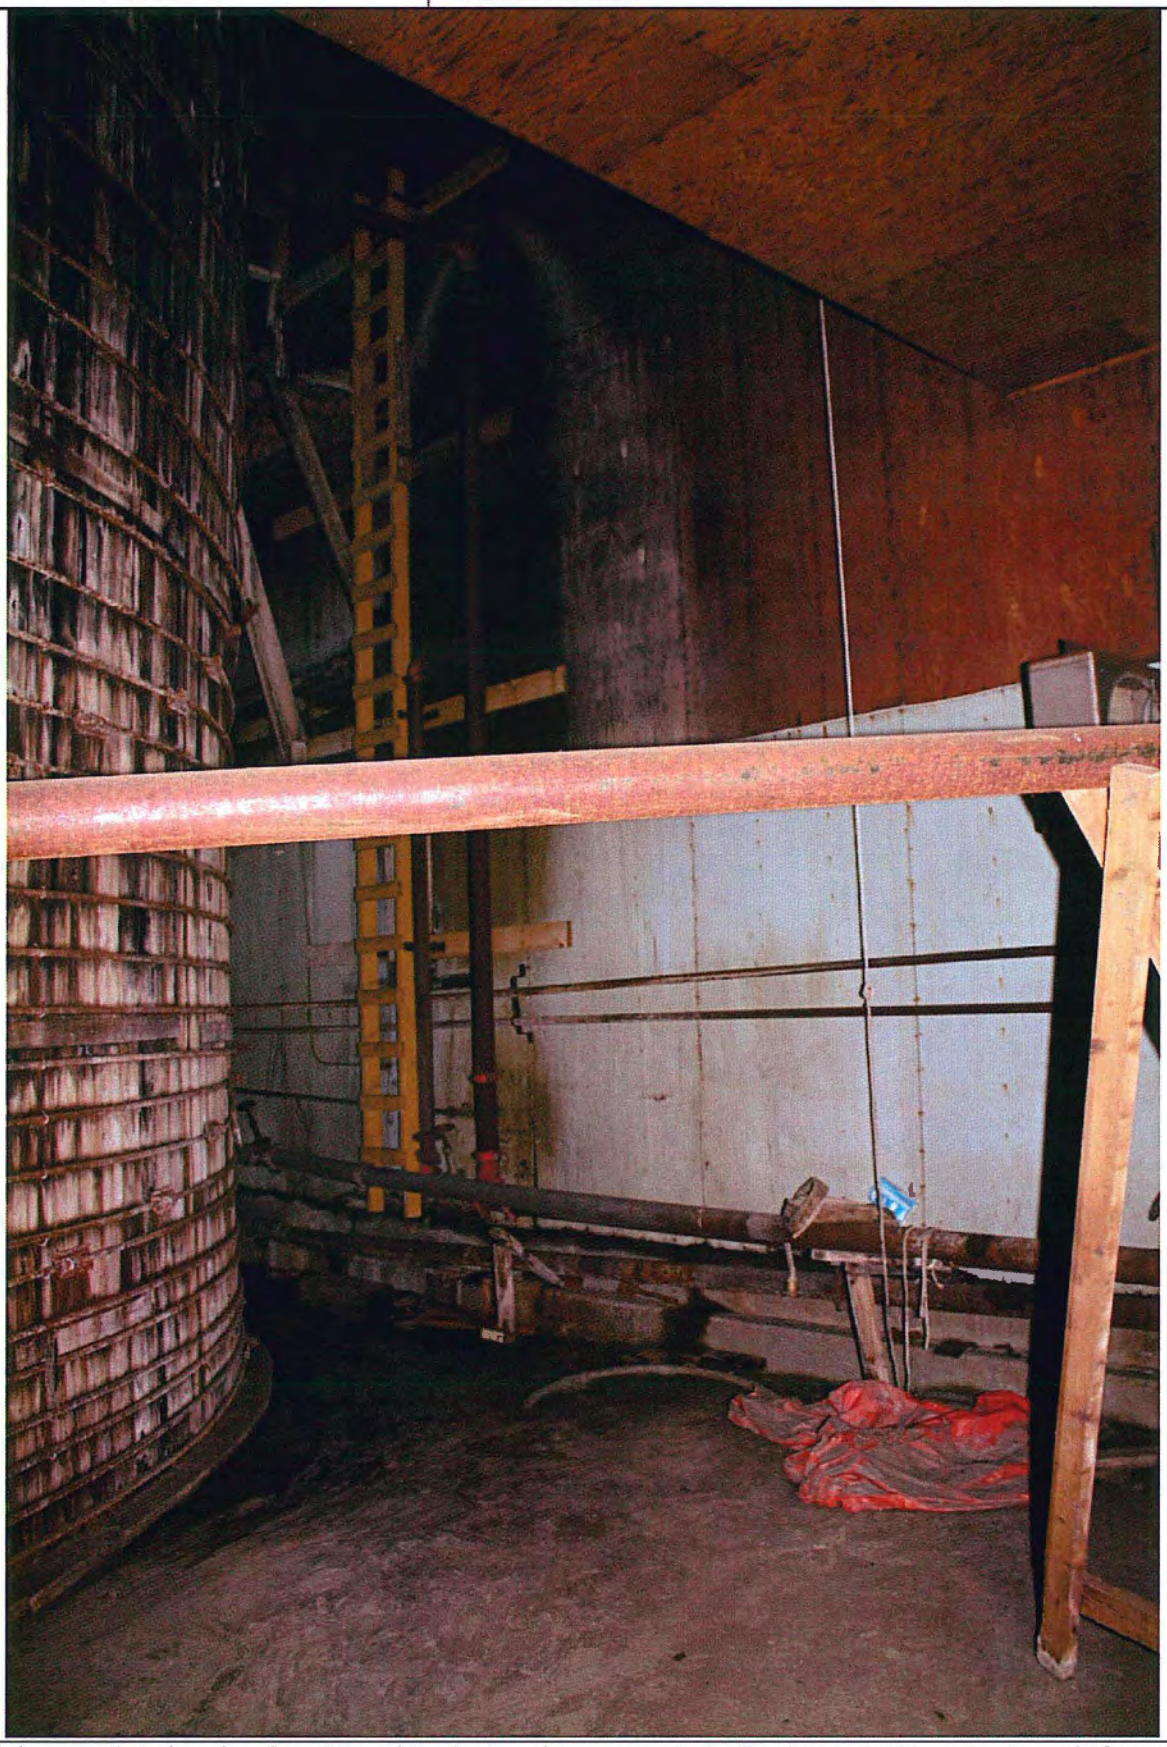


Photo Description **Interior view** from West side of water cistern towards the Southeast. Ladder extends to platform A.

Building #11 - Utility Building

Photographic Record

As-found Location: Elsa, Yukon

Photo ID Number: 11-102.JPG	**Photo 11-102**	Extant Record Photographic Key Sheet Page Number:

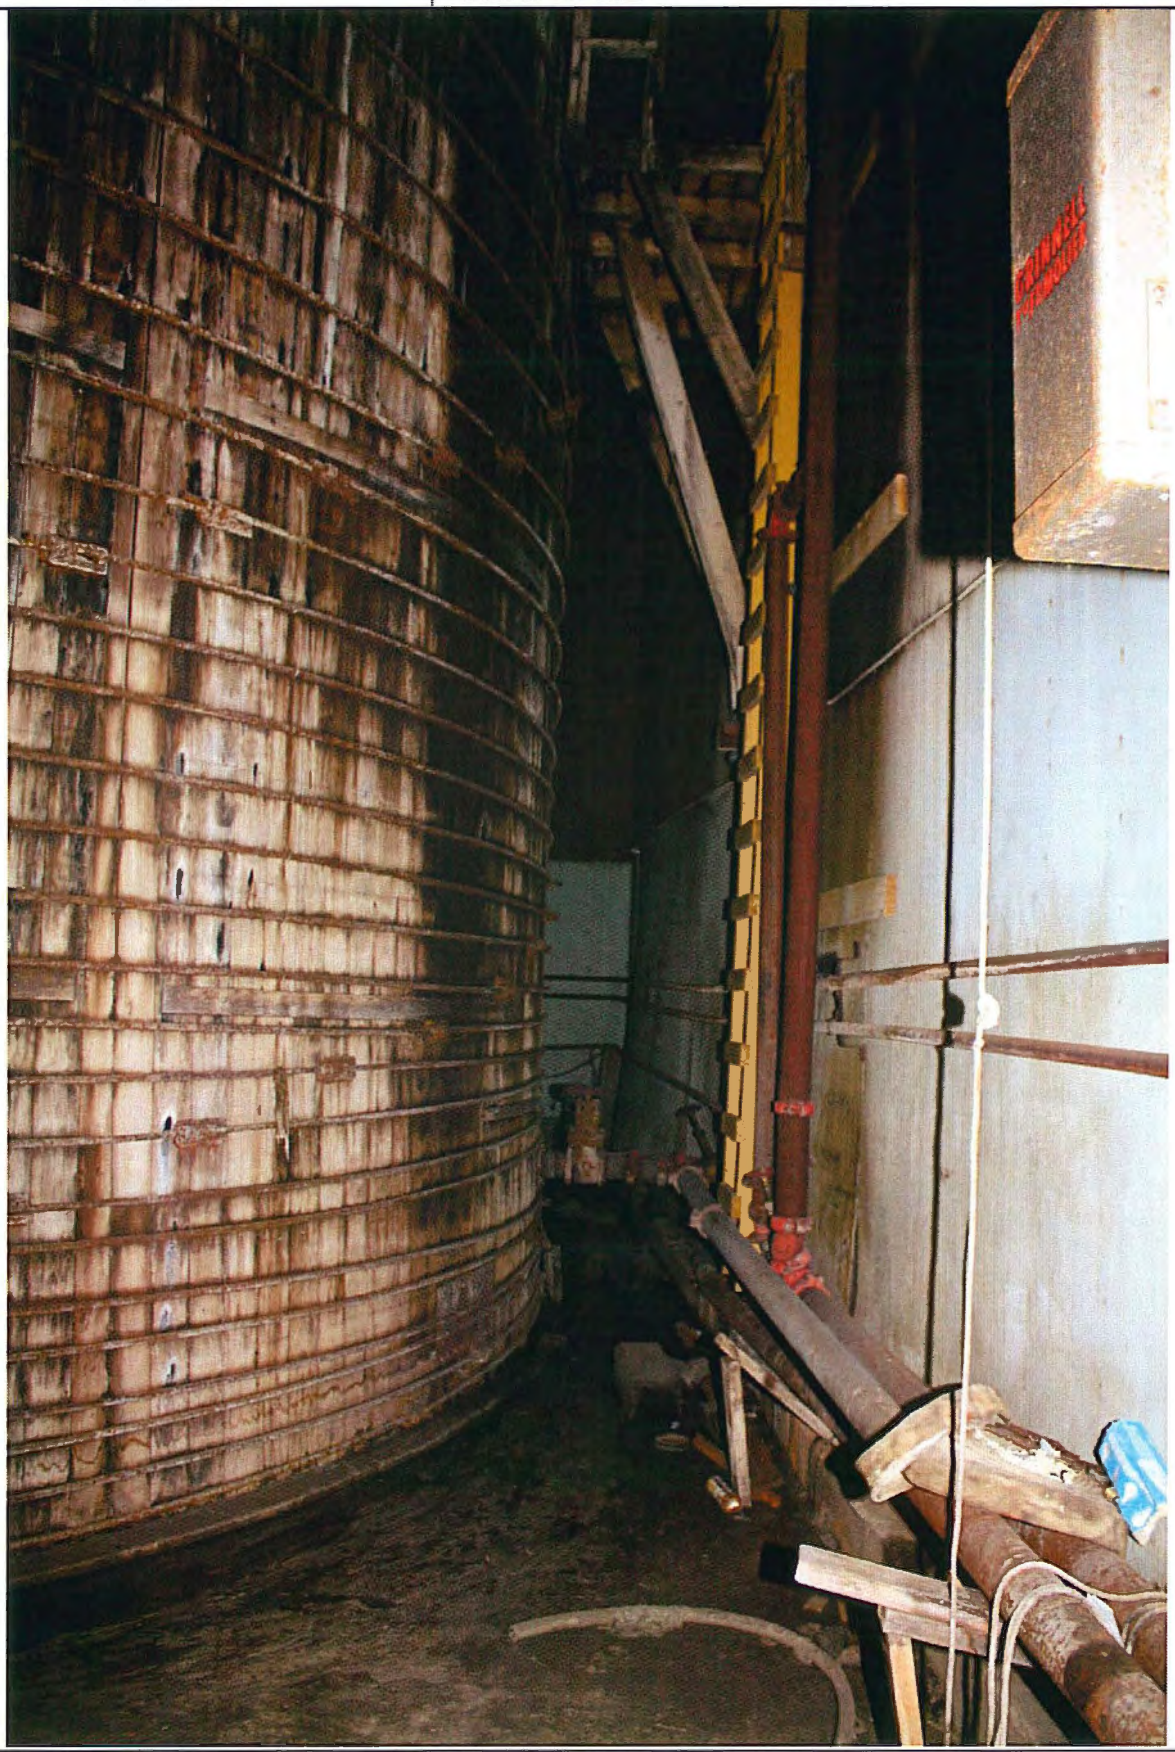


Photo Description	**Interior view** from West side of water cistern towards the East. Ladder extends to platform A.

Building #11 - Utility Building

Photographic Record

As-found Location: Elsa, Yukon

Photo ID Number: 11-103.JPG	**Photo 11-103**	Extant Record Photographic Key Sheet Page Number:

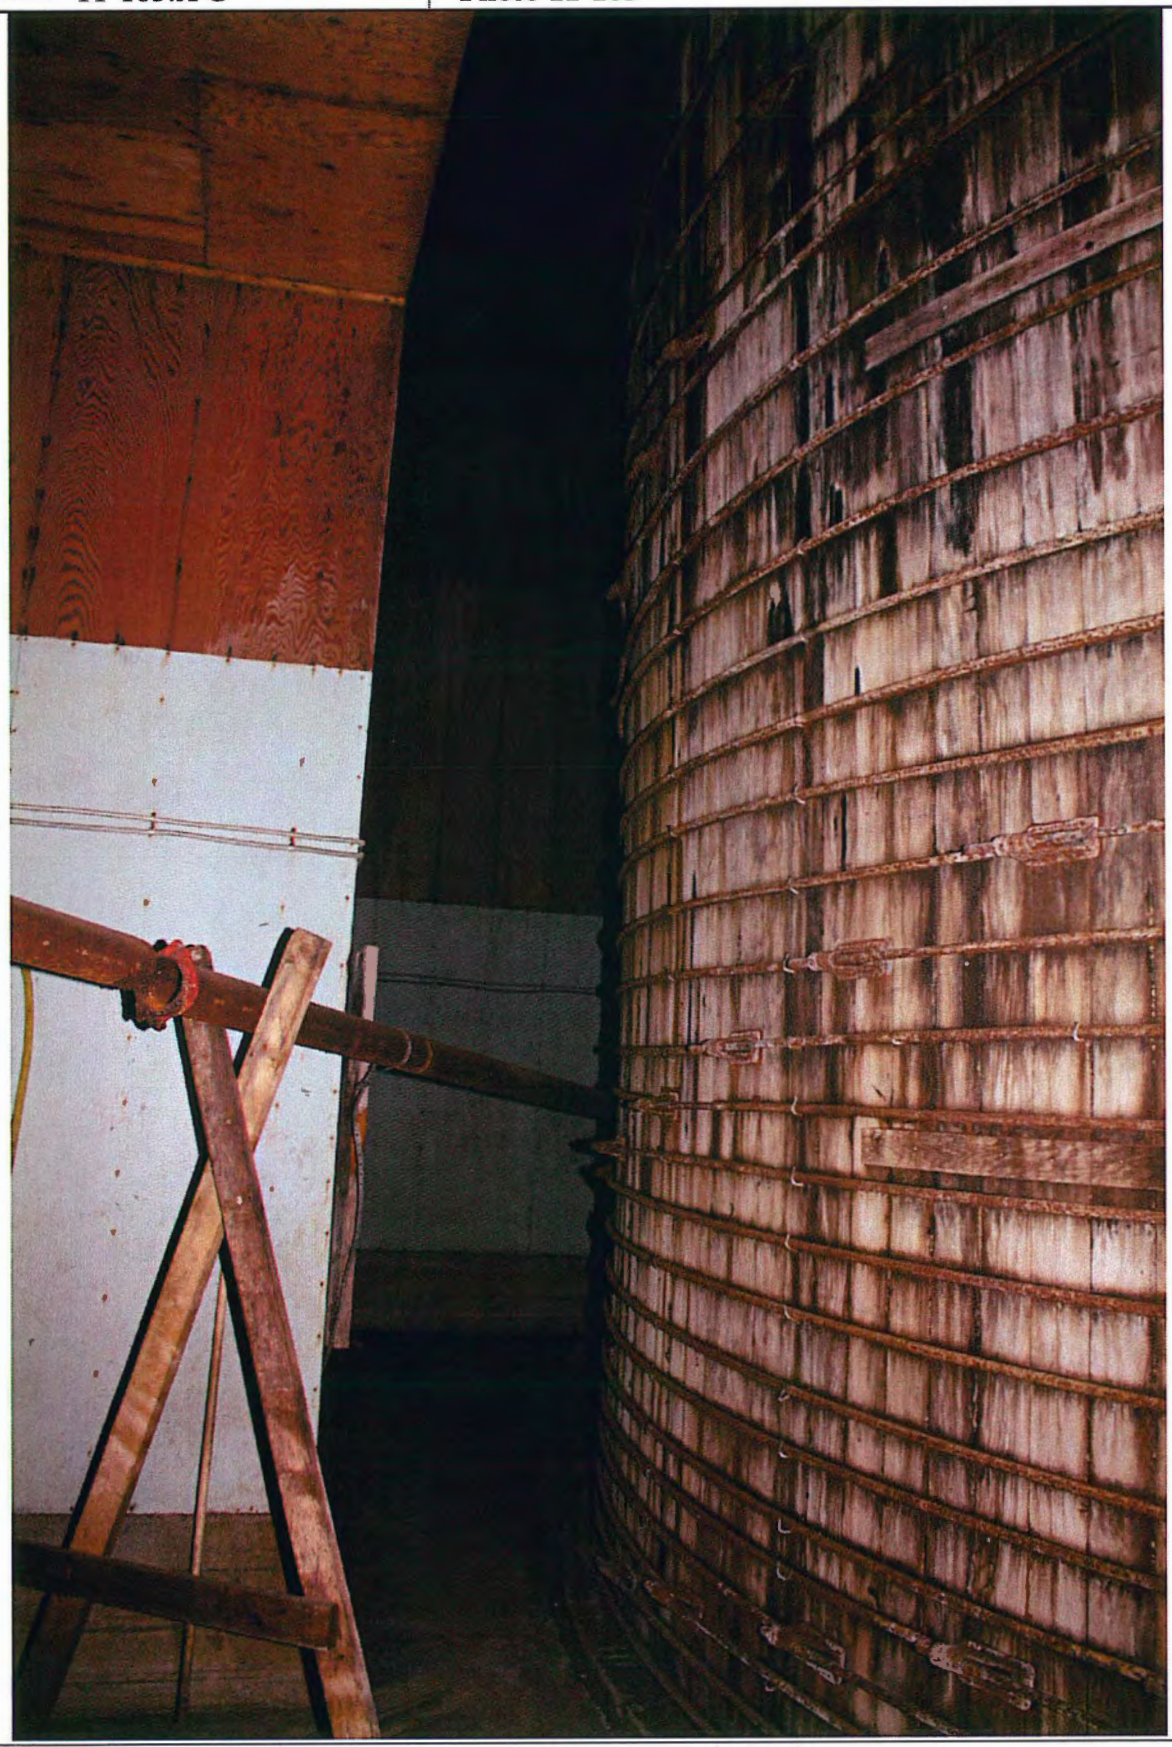


Photo Description **Interior view** from West side of water cistern towards the North.

Building #11 - Utility Building

Photographic Record

As-found Location: Elsa, Yukon

Photo ID Number: 11-104.JPG	**Photo 11-104**	Extant Record Photographic Key Sheet Page Number:



Photo Description **Interior view** from North side of water cistern towards the East. Ladder extends to platform B.

Building #11 - Utility Building

Photographic Record

As-found Location: Elsa, Yukon

Photo ID Number: 11-105.JPG	**Photo 11-105**	Extant Record Photographic Key Sheet Page Number:



Photo Description **Interior view** from North side of water cistern towards the East. Access hole through concrete slab.

Building #11 - Utility Building

Photographic Record

As-found Location: Elsa, Yukon

Photo ID Number: 11-106.JPG	**Photo 11-106**	Extant Record Photographic Key Sheet Page Number:

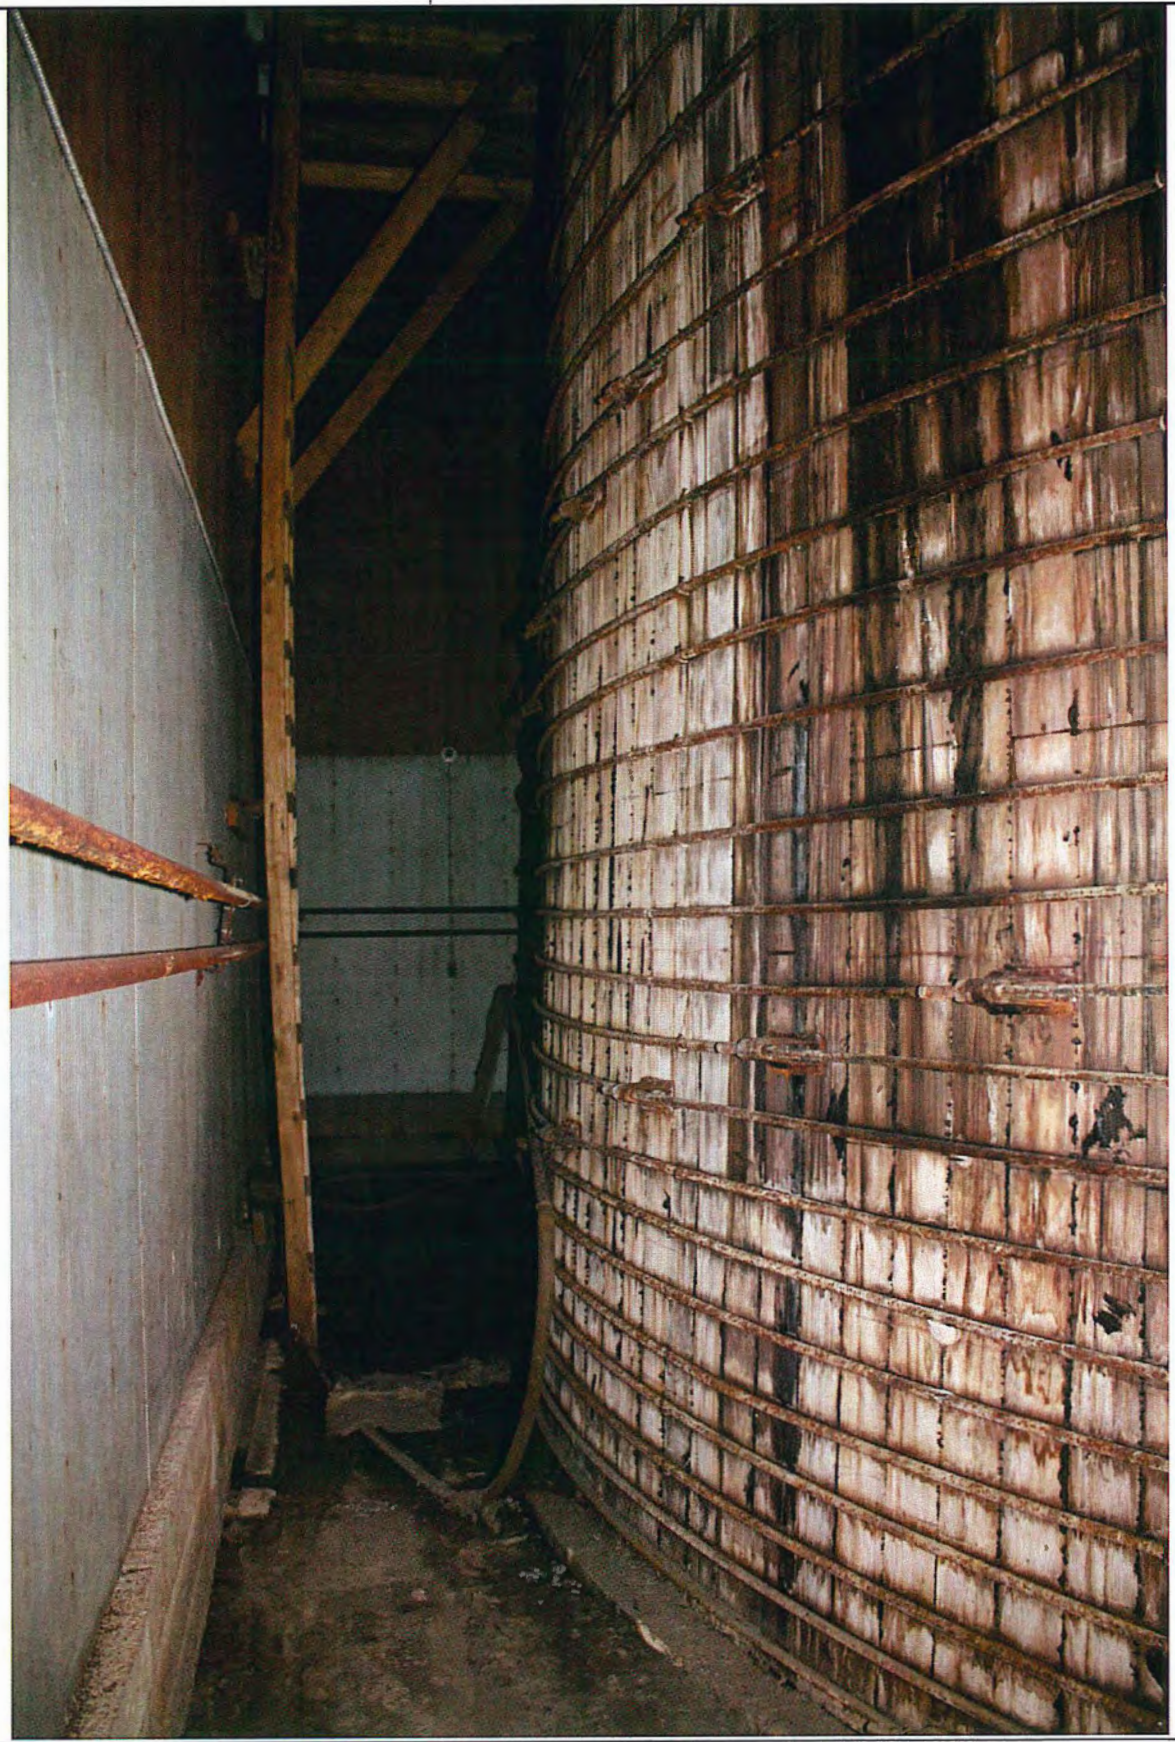


Photo Description **Interior view** from East side of water cistern towards the South. Ladder extends to platform C.

Building #11 - Utility Building

Photographic Record

As-found Location: Elsa, Yukon

Photo ID Number: 11-107.JPG	**Photo 11-107**	Extant Record Photographic Key Sheet Page Number:



Photo Description **Interior view** from South side of water cistern towards the West. Ladder extends to platform A.

Building #11 - Utility Building

Photographic Record

As-found Location: Elsa, Yukon

Photo ID Number: 11-108.JPG	**Photo 11-108**	Extant Record Photographic Key Sheet Page Number:



Photo Description	**Interior view** of water cistern. Steel horizontal rods and clamps. Vertical wood boards of cistern.

Building #11 - Utility Building

Photographic Record

As-found Location: Elsa, Yukon

Photo ID Number: 11-109.JPG	**Photo 11-109**	Extant Record Photographic Key Sheet Page Number:



Photo Description **Interior view** from South side of water cistern towards the West. Piping extends through exterior wall.

Building #11 - Utility Building

Photographic Record

As-found Location: Elsa, Yukon

Photo ID Number: 11-110.JPG	**Photo 11-110**	Extant Record Photographic Key Sheet Page Number:



Photo Description **Interior view at platform level** from Platform A towards platform C. Ladder inside cistern.

Building #11 - Utility Building

Photographic Record

As-found Location: Elsa, Yukon

Photo ID Number: 11-111.JPG	**Photo 11-111**	Extant Record Photographic Key Sheet Page Number:



Photo Description **Interior view at platform level.** Banding around top exposed edge of wood cistern both sides.

Building #11 - Utility Building

Photographic Record

As-found Location: Elsa, Yukon

Photo ID Number: 11-112.JPG	**Photo 11-112**	Extant Record Photographic Key Sheet Page Number:

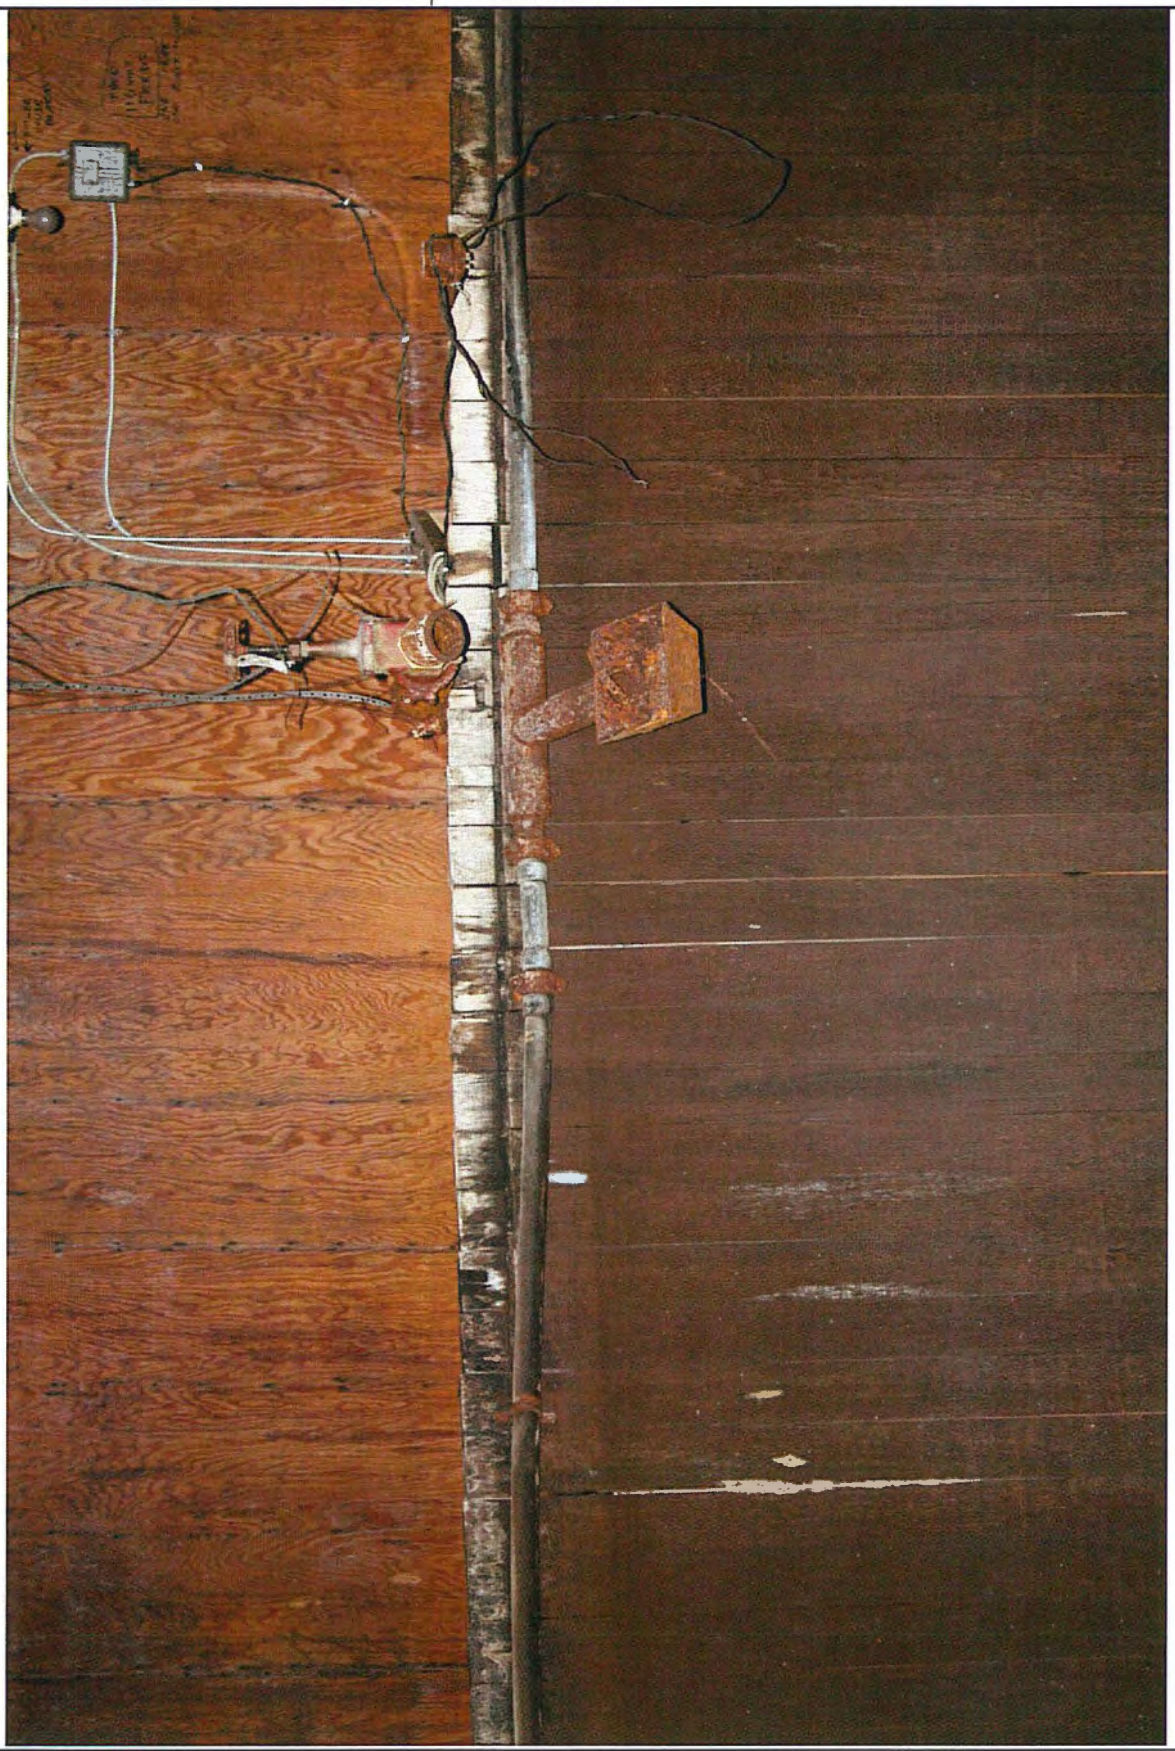


Photo Description **Interior view at platform level** from Platform A towards platform B. Overflow scupper at opposite side.

Building #11 - Utility Building

Photographic Record

As-found Location: Elsa, Yukon

Photo ID Number: 11-113.JPG	**Photo 11-113**	Extant Record Photographic Key Sheet Page Number:

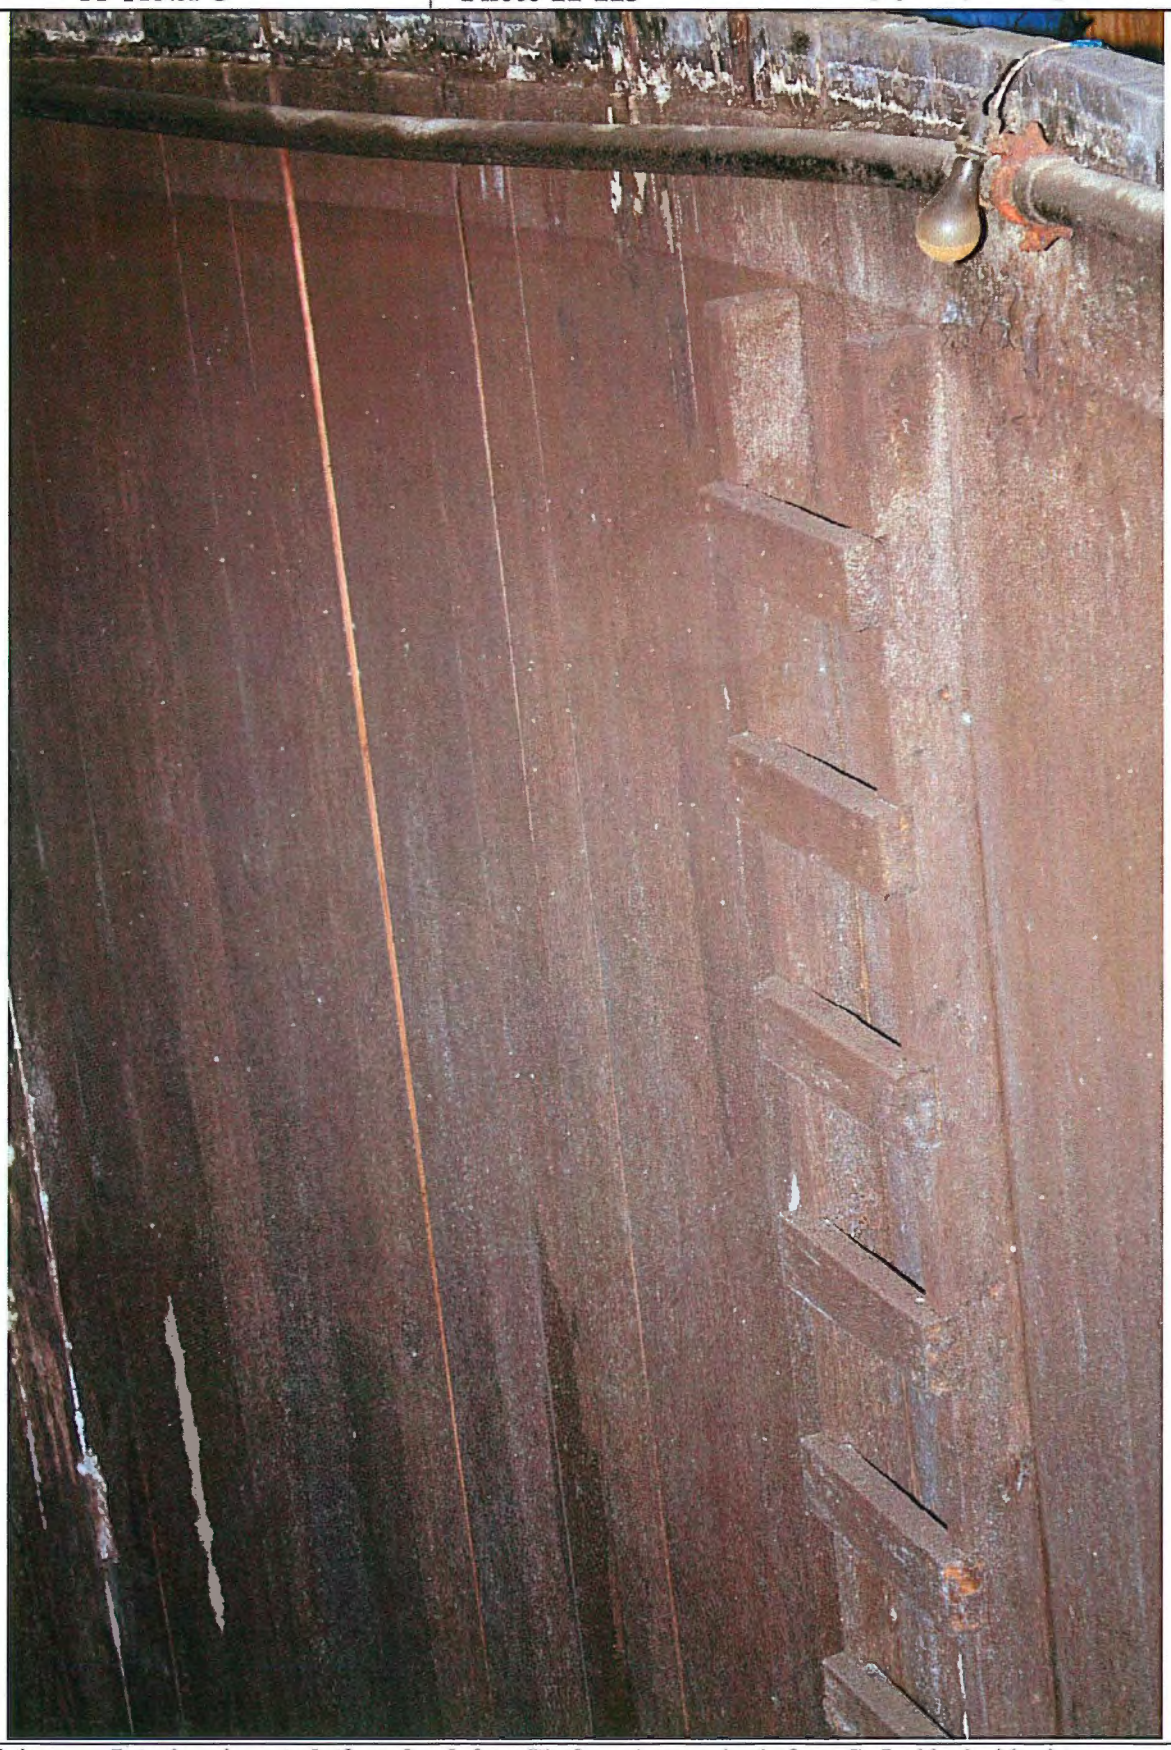


Photo Description **Interior view at platform level** from Platform A towards platform C. Ladder inside cistern.

Building #11 - Utility Building

Photographic Record

As-found Location: Elsa, Yukon

Photo ID Number: 11-114.JPG	**Photo 11-114**	Extant Record Photographic Key Sheet Page Number:



Photo Description **Interior view at platform level** from Platform A towards platform C. Ladder inside cistern and to attic.

Building #11 - Utility Building

Photographic Record

As-found Location: Elsa, Yukon

Photo ID Number: 11-115.JPG	**Photo 11-115**	Extant Record Photographic Key Sheet Page Number:



Photo Description **Interior view** towards Platform A above.

Building #11 - Utility Building

Photographic Record

As-found Location: Elsa, Yukon

Photo ID Number: 11-116.JPG	**Photo 11-116**	Extant Record Photographic Key Sheet Page Number:



Photo Description **Interior view** towards Platform A from the West.

Building #11 - Utility Building

Photographic Record

As-found Location: Elsa, Yukon

Photo ID Number: 11-117.JPG	**Photo 11-117**	Extant Record Photographic Key Sheet Page Number:



Photo Description **Interior view** towards Platform B above.

Building #11 - Utility Building

Photographic Record

As-found Location: Elsa, Yukon

Photo ID Number: 11-118.JPG	**Photo 11-118**	Extant Record Photographic Key Sheet Page Number:



Photo Description **Interior view** towards Platform B from the East.

Building #11 - Utility Building

Photographic Record

As-found Location: Elsa, Yukon

Photo ID Number: 11-119.JPG	**Photo 11-119**	Extant Record Photographic Key Sheet Page Number:



Photo Description **Interior view** towards Platform C above.

Building #11 - Utility Building

Photographic Record

As-found Location: Elsa, Yukon

Photo ID Number: 11-120.JPG	**Photo 11-120**	Extant Record Photographic Key Sheet Page Number:



Photo Description **Interior view** towards Platform B from the North.

Building #12 - Bunkhouse

Photographic Record

As-found Location: Elsa, Yukon

Photo ID Number: 12-001.JPG	**Photo 12-001**	Extant Record Photographic Key Sheet Page Number:



Photo Description **Exterior view.** West elevation.

Building #12 - Bunkhouse

As-found Location: Elsa, Yukon

Photographic Record

Photo ID Number: 12-002.JPG	**Photo 12-002**	Extant Record Photographic Key Sheet Page Number:



Photo Description **Exterior view** from Northwest corner.

Building #12 - Bunkhouse

Photographic Record

As-found Location: Elsa, Yukon

Photo ID Number: 12-003.JPG	**Photo 12-003**	Extant Record Photographic Key Sheet Page Number:

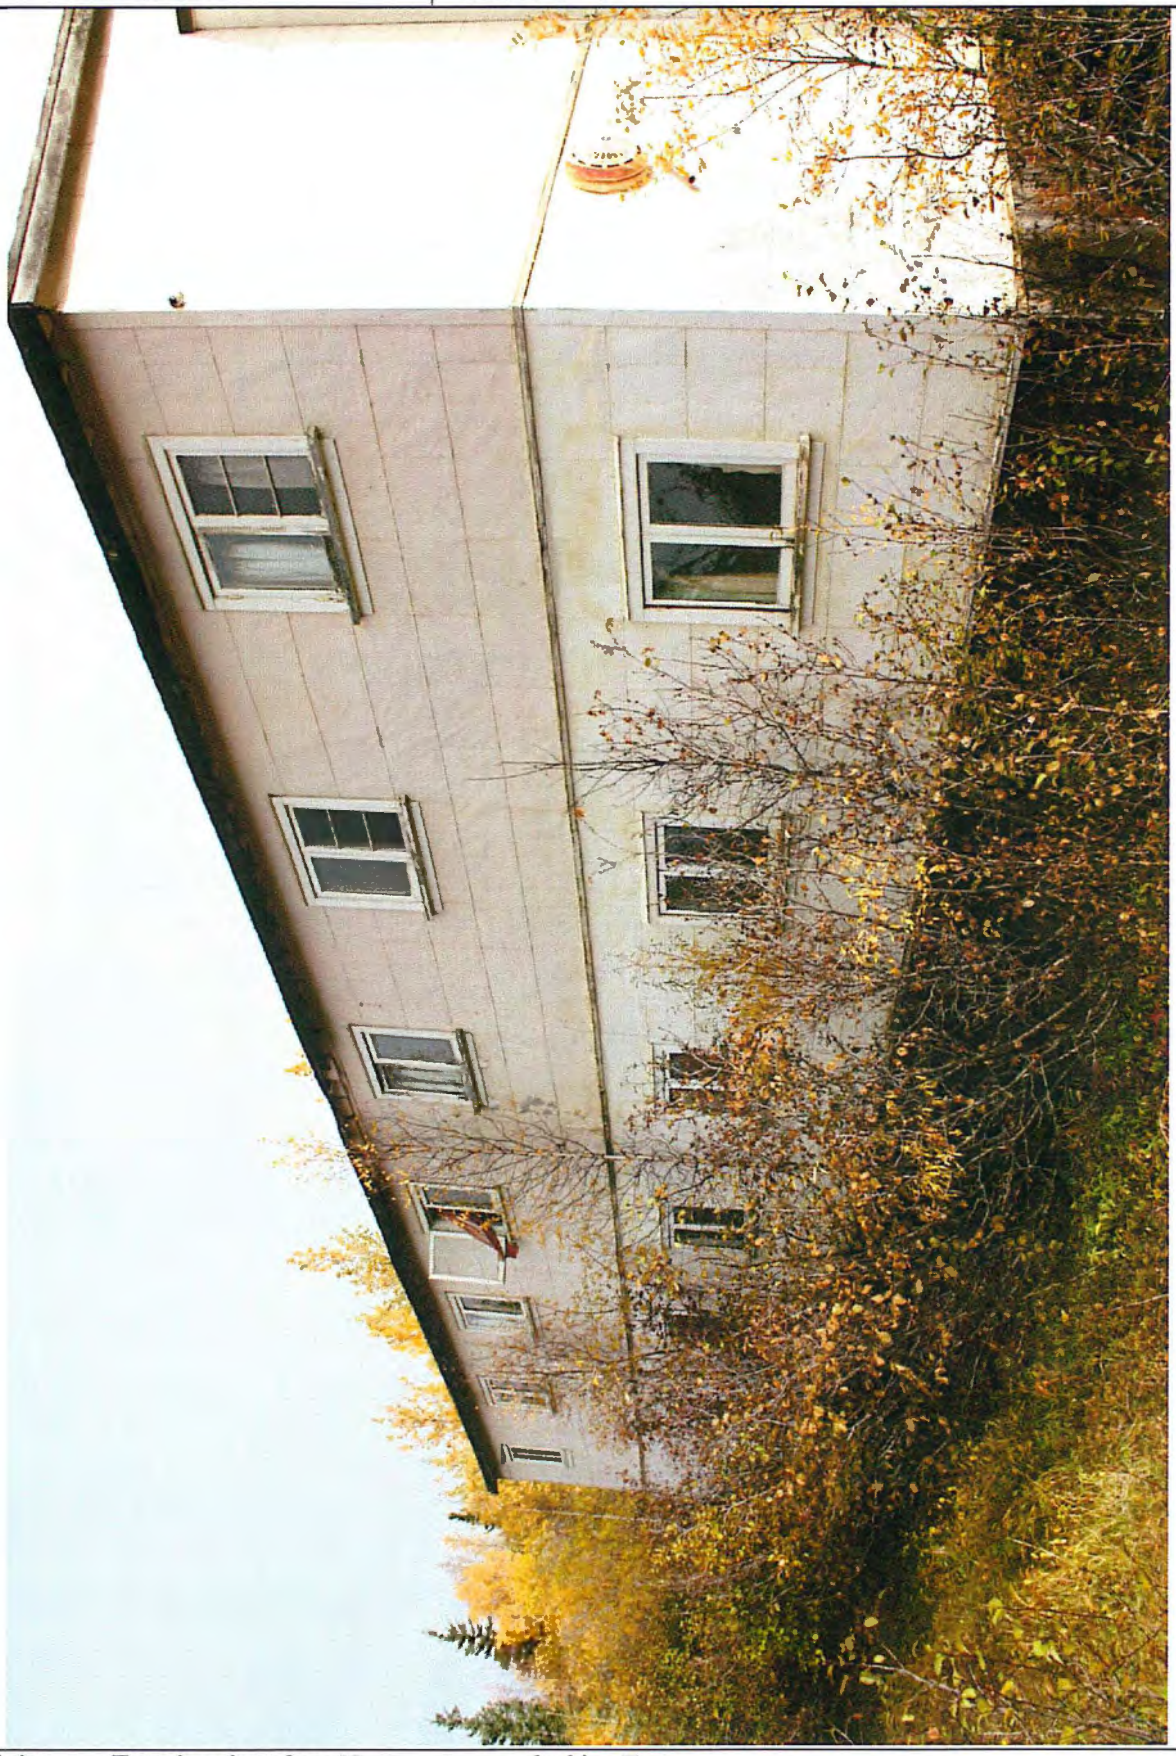


Photo Description **Exterior view** from Northwest corner looking East.

Building #12 - Bunkhouse

Photographic Record

As-found Location: Elsa, Yukon

Photo ID Number: 12-004.JPG	**Photo 12-004**	Extant Record Photographic Key Sheet Page Number:



Photo Description **Exterior view** from Southwest corner.

Building #12 - Bunkhouse

Photographic Record

As-found Location: Elsa, Yukon

Photo ID Number: 12-005.JPG	**Photo 12-005**	Extant Record Photographic Key Sheet Page Number:



Photo Description **Exterior view.** East elevation

Building #12 - Bunkhouse

Photographic Record

As-found Location: Elsa, Yukon

Photo ID Number: 12-006.JPG	**Photo 12-006**	Extant Record Photographic Key Sheet Page Number:



Photo Description **Exterior view** from Northwest corner looking South. Exterior stairs proceed to side entry and beyond.

Building #12 - Bunkhouse

Photographic Record

As-found Location: Elsa, Yukon

Photo ID Number: 12-007.JPG	**Photo 12-007**	Extant Record Photographic Key Sheet Page Number:



Photo Description **Exterior view** from Southeast corner of stair assembly going up to second floor.

Building #12 - Bunkhouse

Photographic Record

As-found Location: Elsa, Yukon

Photo ID Number: 12-008.JPG	**Photo 12-008**	Extant Record Photographic Key Sheet Page Number:

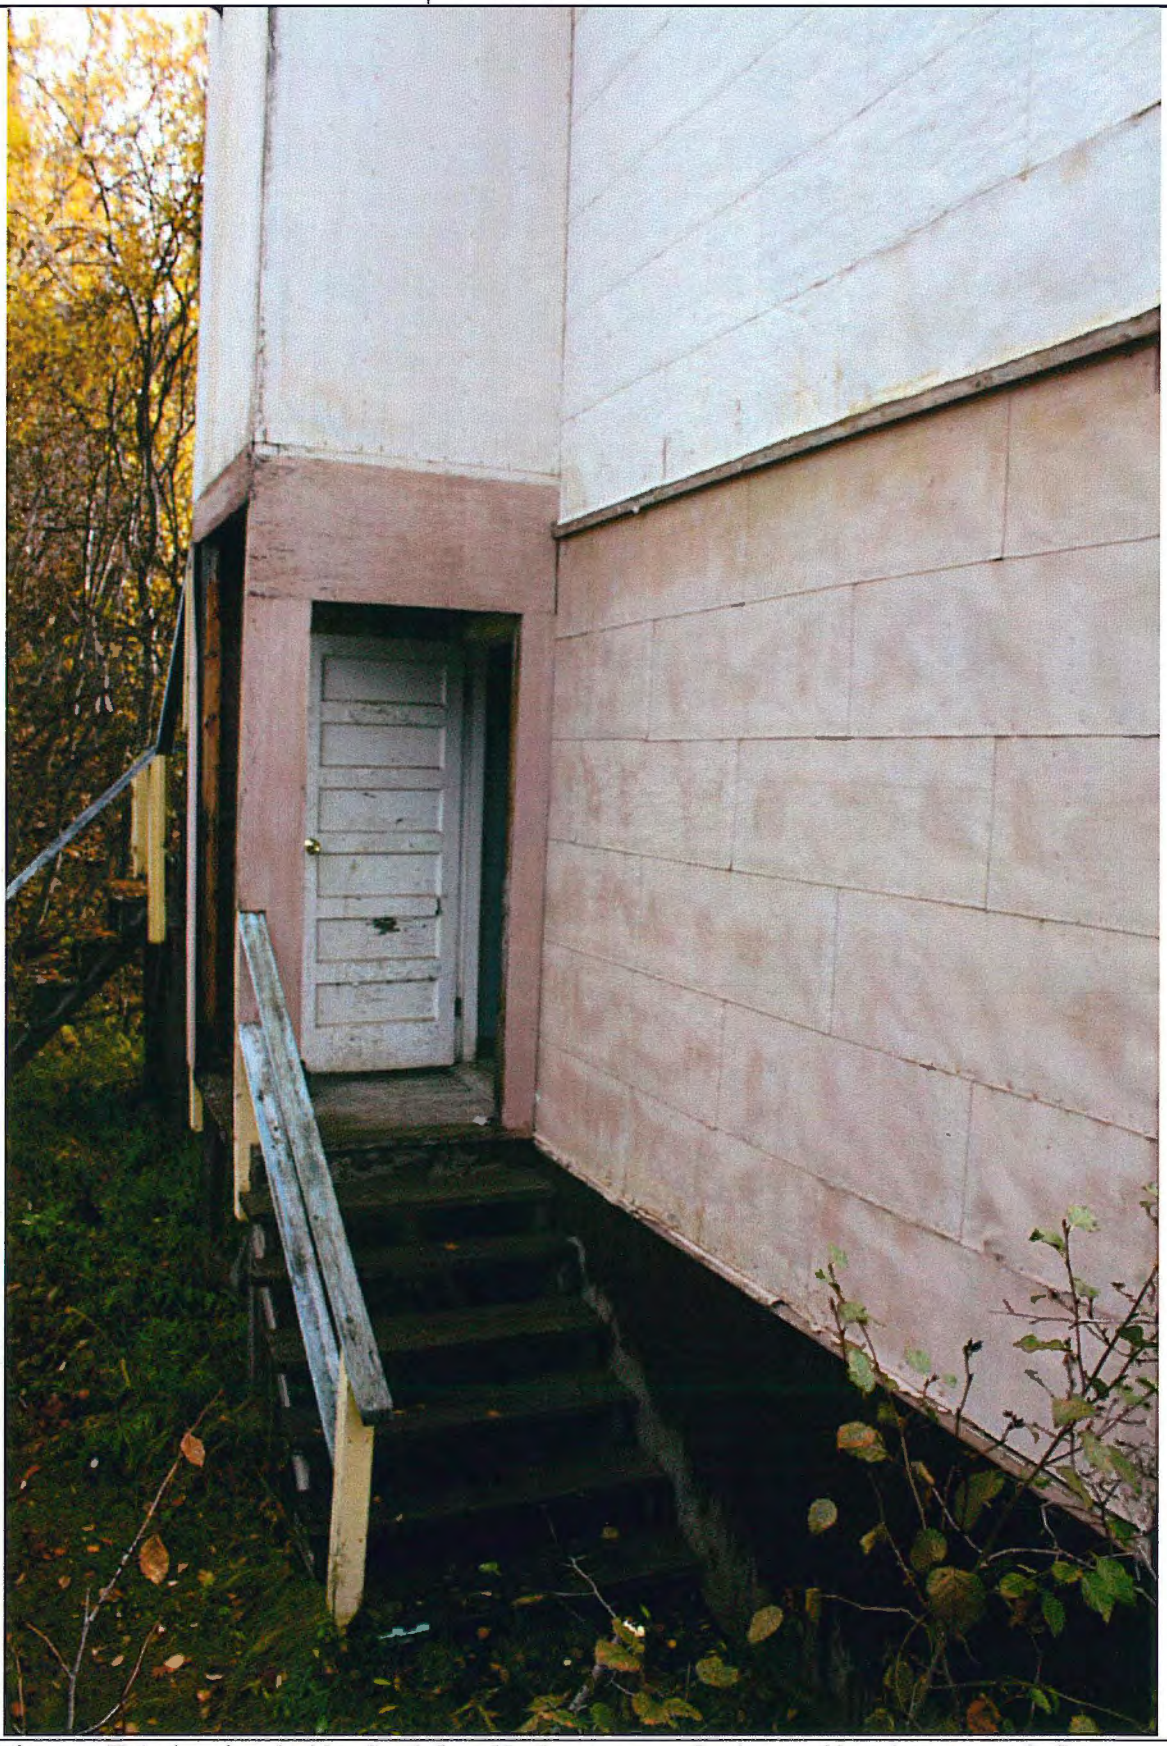


Photo Description **Exterior view** looking South from Northeast corner of stair assembly going up to main floor.

Building #12 - Bunkhouse

Photographic Record

As-found Location: Elsa, Yukon

Photo ID Number: 12-101.JPG	**Photo 12-101**	Extant Record Photographic Key Sheet Page Number:



Photo Description	**Interior view. 1st floor.** Corridor 101. Looking East.

Building #12 - Bunkhouse

Photographic Record

As-found Location: Elsa, Yukon

Photo ID Number: 12-102.JPG	**Photo 12-102**	Extant Record Photographic Key Sheet Page Number:



Photo Description **Interior view. 1st floor.** Corridor 101. Looking West.

Building #12 - Bunkhouse

Photographic Record

As-found Location: Elsa, Yukon

Photo ID Number: 12-103.JPG	**Photo 12-103**	Extant Record Photographic Key Sheet Page Number:



Photo Description **Interior view. 1st floor.** Bedroom 107. North elevation.

Building #12 - Bunkhouse

As-found Location: Elsa, Yukon

Photographic Record

Photo ID Number: 12-104.JPG	**Photo 12-104**	Extant Record Photographic Key Sheet Page Number:



Photo Description **Interior view. 1st floor.** Bedroom 107. South elevation.

Building #12 - Bunkhouse

Photographic Record

As-found Location: Elsa, Yukon

Photo ID Number: 12-105.JPG	**Photo 12-105**	Extant Record Photographic Key Sheet Page Number:



Photo Description **Interior view. 1st floor.** Stairwell 108. North elevation.

Building #12 - Bunkhouse

Photographic Record

As-found Location: Elsa, Yukon

Photo ID Number: 12-106.JPG	**Photo 12-106**	Extant Record Photographic Key Sheet Page Number:



Photo Description **Interior view. 1st floor.** Washroom 112. East elevation.

Building #12 - Bunkhouse

Photographic Record

As-found Location: Elsa, Yukon

Photo ID Number: 12-107.JPG	**Photo 12-107**	Extant Record Photographic Key Sheet Page Number:

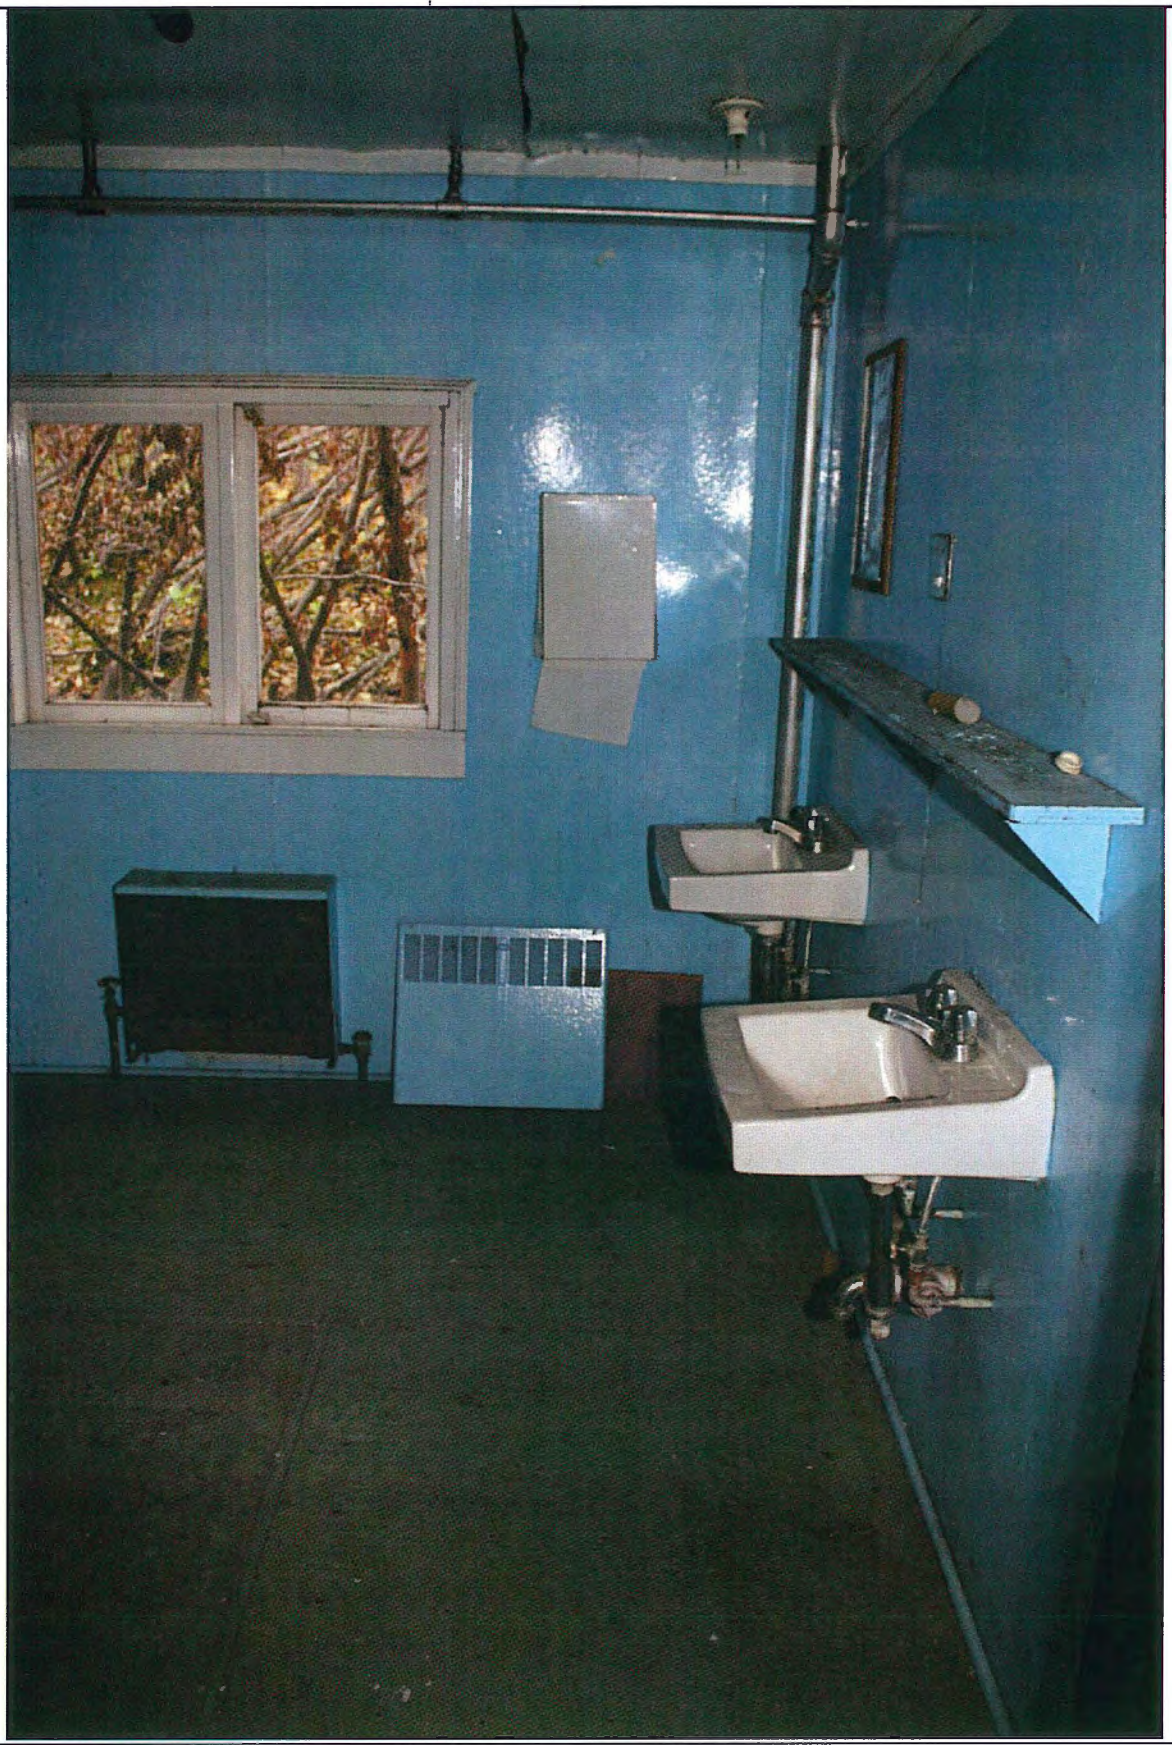


Photo Description	**Interior view. 1st floor.** Washroom 112. South elevation.

Building #12 - Bunkhouse

Photographic Record

As-found Location: Elsa, Yukon

Photo ID Number: 12-108.JPG	**Photo 12-108**	Extant Record Photographic Key Sheet Page Number:



Photo Description **Interior view. 1st floor.** Washroom 112. West elevation.

Building #12 - Bunkhouse

Photographic Record

As-found Location: Elsa, Yukon

Photo ID Number: 12-109.JPG	**Photo 12-109**	Extant Record Photographic Key Sheet Page Number:

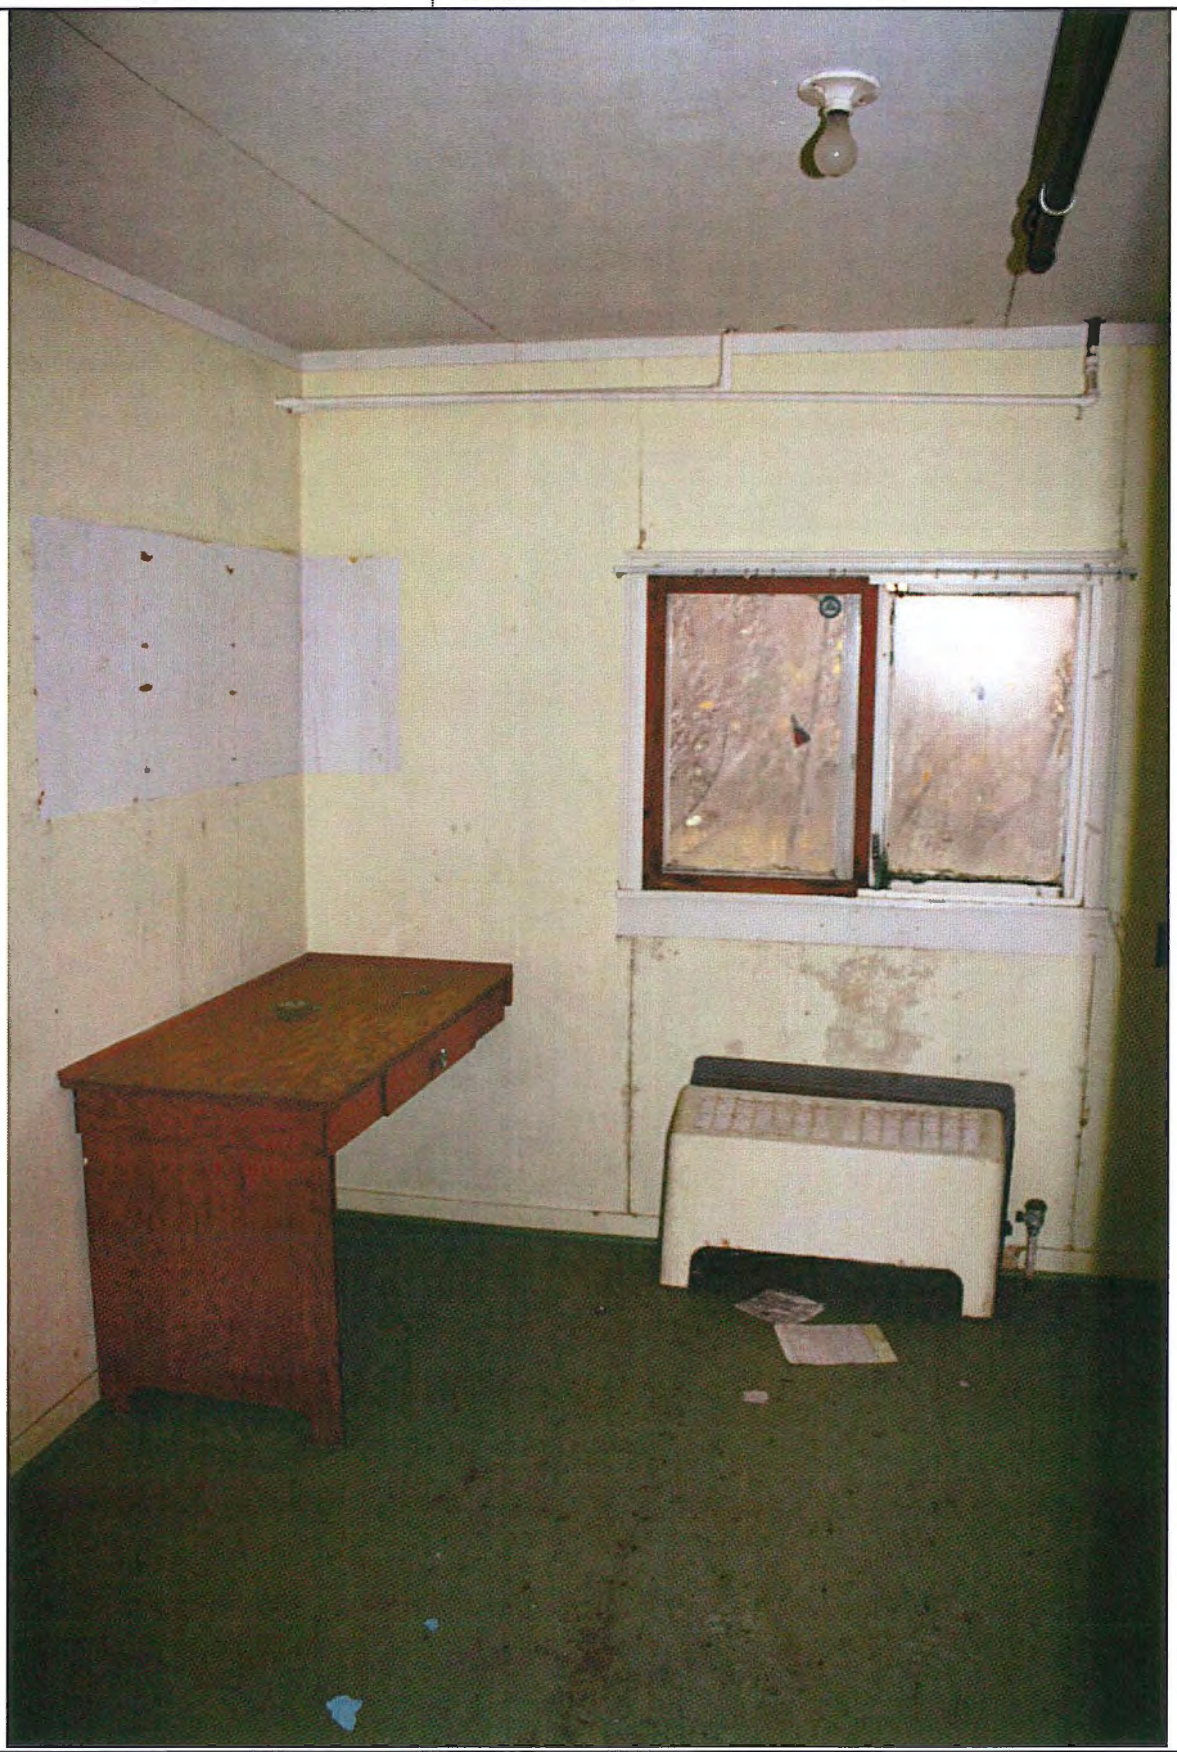


Photo Description **Interior view. 1st floor.** Bedroom 106. North elevation.

Building #12 - Bunkhouse

Photographic Record

As-found Location: Elsa, Yukon

Photo ID Number: 12-110.JPG	**Photo 12-110**	Extant Record Photographic Key Sheet Page Number:



Photo Description **Interior view. 1st floor.** Bedroom 106. South elevation. Left side.

Building #12 - Bunkhouse

Photographic Record

As-found Location: Elsa, Yukon

Photo ID Number: 12-111.JPG	**Photo 12-111**	Extant Record Photographic Key Sheet Page Number:



Photo Description	**Interior view. 1st floor.** Bedroom 106. South elevation. Right side.

Building #12 - Bunkhouse

Photographic Record

As-found Location: Elsa, Yukon

Photo ID Number: 12-112.JPG	**Photo 12-112**	Extant Record Photographic Key Sheet Page Number:



Photo Description **Interior view. 2nd floor.** Corridor 201. West elevation.

Building #12 - Bunkhouse

Photographic Record

As-found Location: Elsa, Yukon

Photo ID Number: 12-113.JPG	**Photo 12-113**	Extant Record Photographic Key Sheet Page Number:



Photo Description	**Interior view. 2nd floor.** Corridor 201. East elevation.

Building #12 - Bunkhouse

Photographic Record

As-found Location: Elsa, Yukon

Photo ID Number: 12-114.JPG	**Photo 12-114**	Extant Record Photographic Key Sheet Page Number:

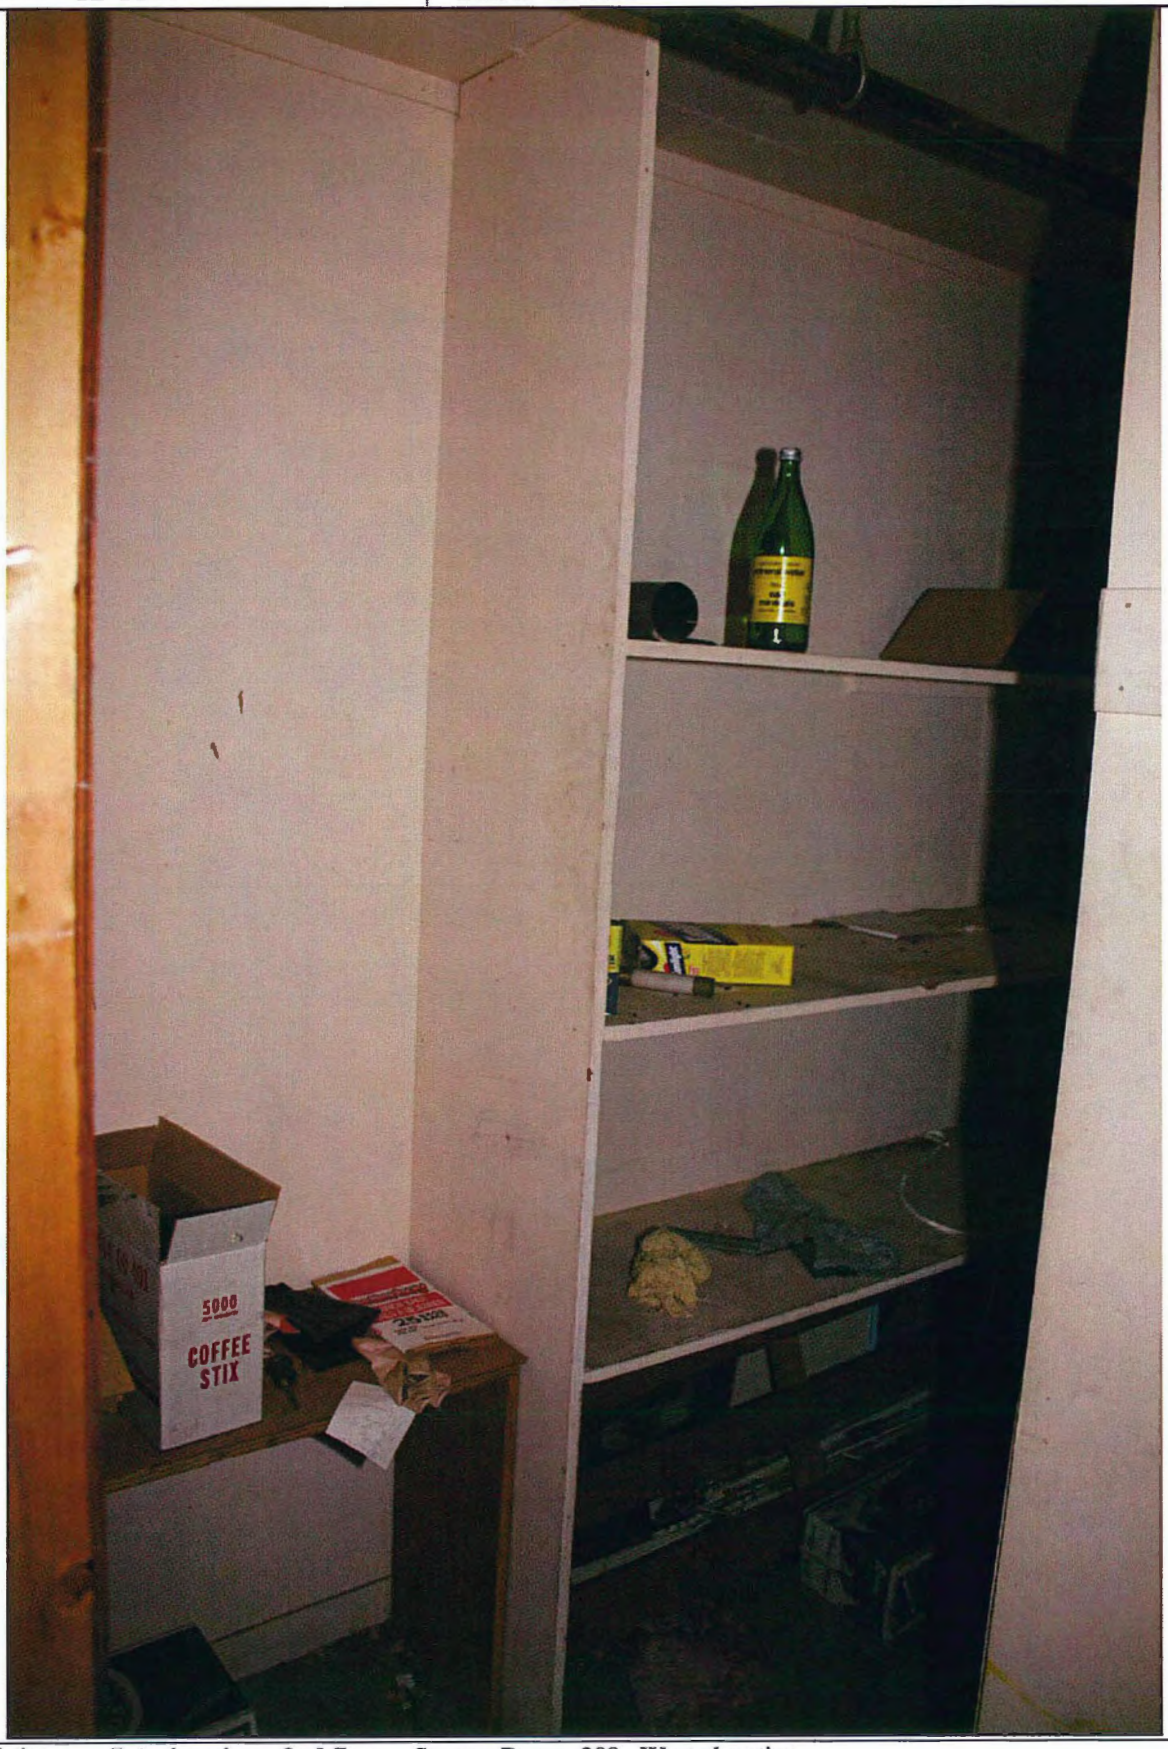


Photo Description **Interior view. 2nd floor.** Storage Room 208. West elevation.

Building #12 - Bunkhouse

Photographic Record

As-found Location: Elsa, Yukon

Photo ID Number: 12-115.JPG	**Photo 12-115**	Extant Record Photographic Key Sheet Page Number:



Photo Description **Interior view. 2nd floor.** Stairwell 209. North elevation.

Building #13 - No. 1 Bunkhouse

Photographic Record

As-found Location: Elsa, Yukon

Photo ID Number: 13-001.JPG	**Photo 13-001**	Extant Record Photographic Key Sheet Page Number:



Photo Description **Exterior view** from the Northwest.

Building #13 - No. 1 Bunkhouse

Photographic Record

As-found Location: Elsa, Yukon

Photo ID Number: 13-002.JPG	**Photo 13-002**	Extant Record Photographic Key Sheet Page Number:



Photo Description **Exterior view** from the Northwest.

Building #13 - No. 1 Bunkhouse

Photographic Record

As-found Location: Elsa, Yukon

Photo ID Number: 13-003.JPG	**Photo 13-003**	Extant Record Photographic Key Sheet Page Number:



Photo Description **Exterior view.** Right side of North elevation.

Building #13 - No. 1 Bunkhouse

Photographic Record

As-found Location: Elsa, Yukon

Photo ID Number: 13-004.JPG	**Photo 13-004**	Extant Record Photographic Key Sheet Page Number:



Photo Description **Exterior view.** Center of North elevation.

Building #13 - No. 1 Bunkhouse

Photographic Record

As-found Location: Elsa, Yukon

Photo ID Number: 13-005.JPG	**Photo 13-005**	Extant Record Photographic Key Sheet Page Number:

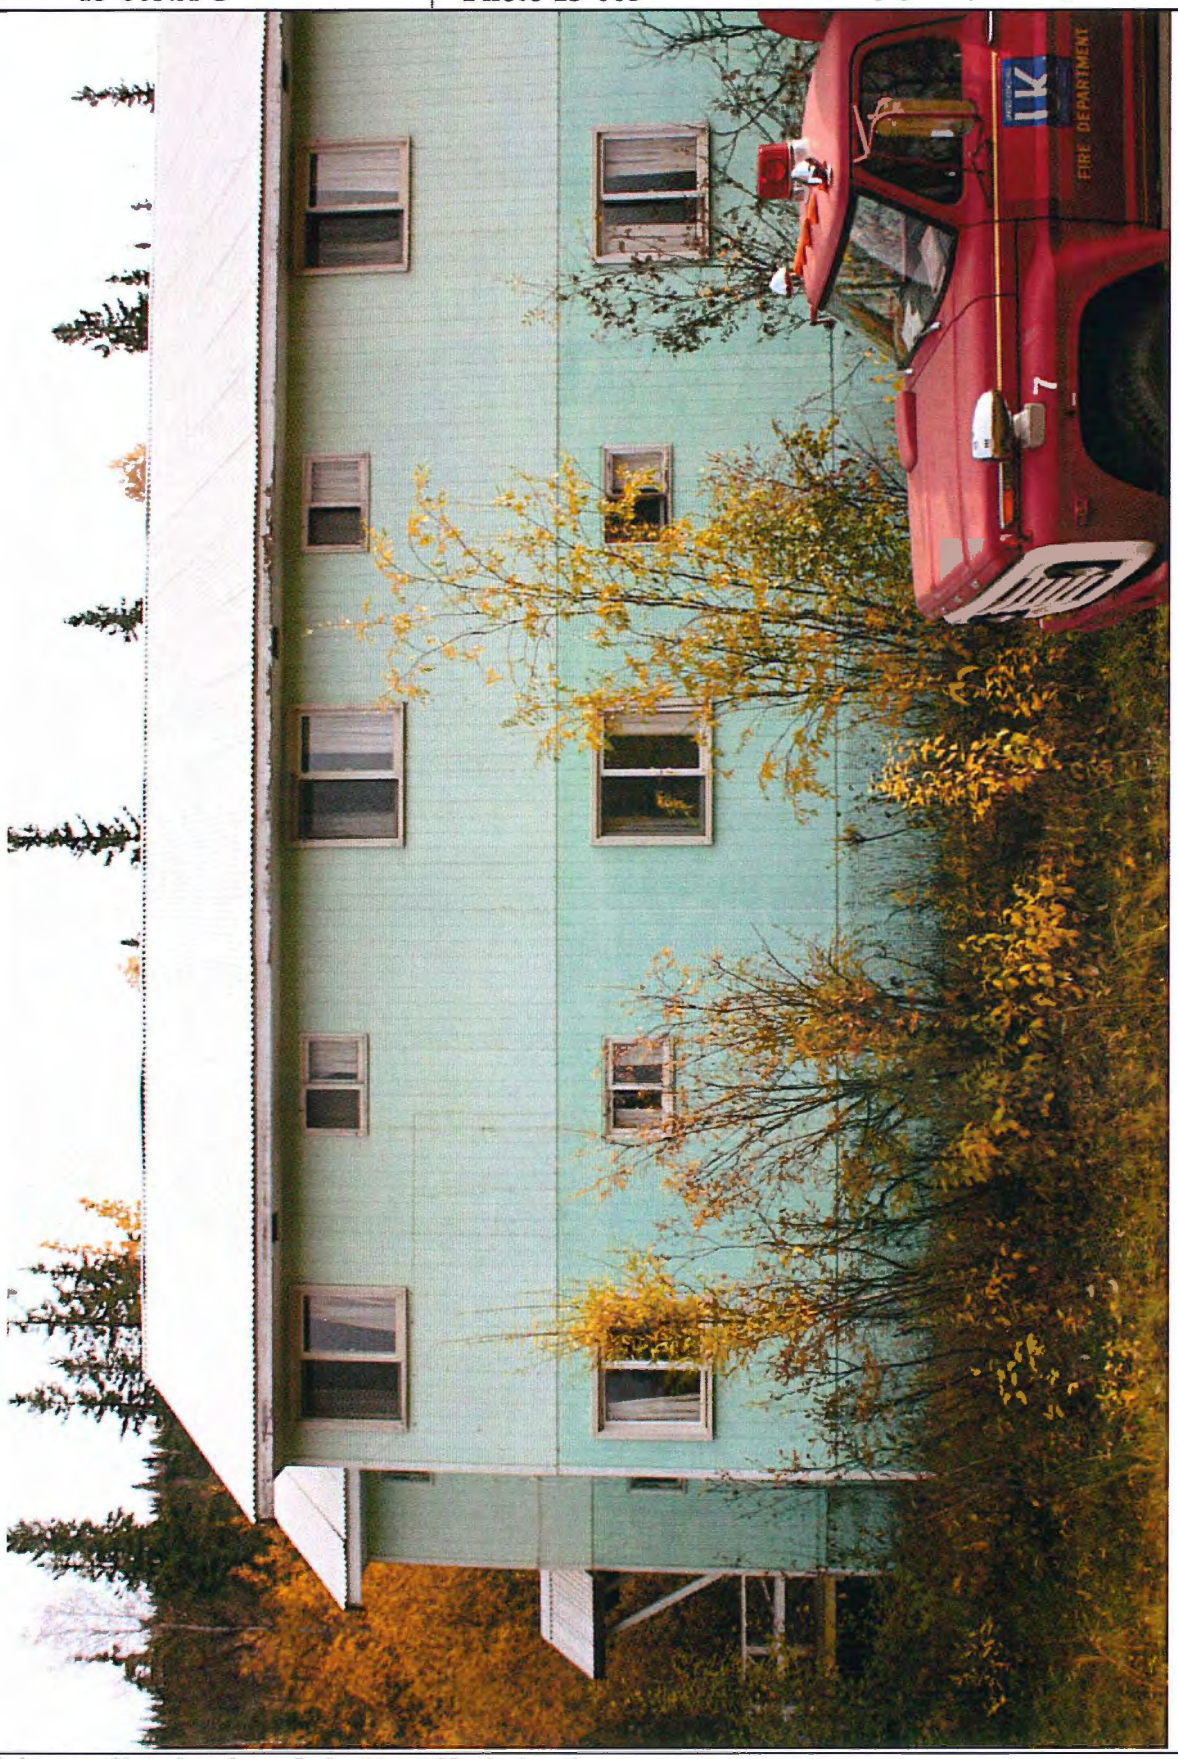


Photo Description **Exterior view.** Left side of North elevation.

Building #13 - No. 1 Bunkhouse

Photographic Record

As-found Location: Elsa, Yukon

Photo ID Number: 13-006.JPG	**Photo 13-006**	Extant Record Photographic Key Sheet Page Number:

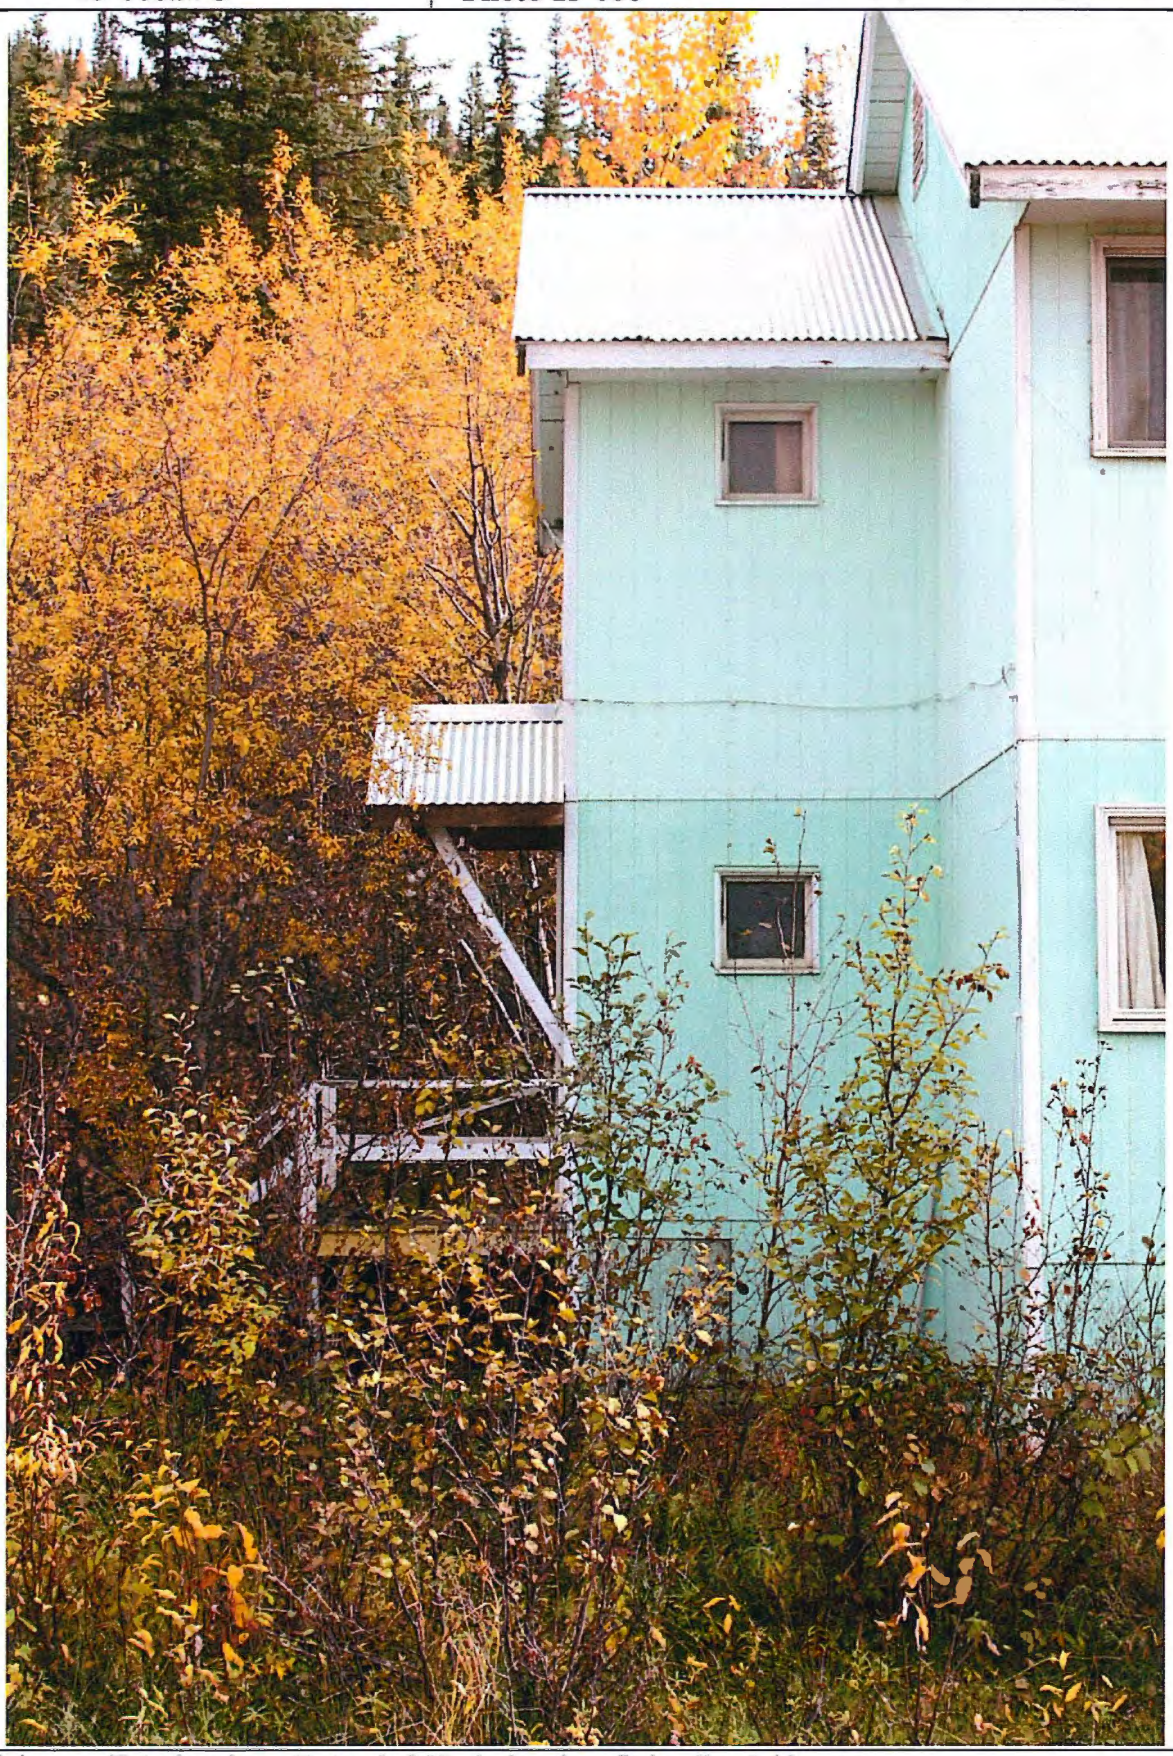


Photo Description	**Exterior view.** East end of North elevation. Stairwell and side entry.

Building #13 - No. 1 Bunkhouse

Photographic Record

As-found Location: Elsa, Yukon

Photo ID Number: 13-007.JPG	**Photo 13-007**	Extant Record Photographic Key Sheet Page Number:



Photo Description **Exterior view** from Northeast corner at East end.

Building #13 - No. 1 Bunkhouse

Photographic Record

As-found Location: Elsa, Yukon

Photo ID Number: 13-008.JPG	**Photo 13-008**	Extant Record Photographic Key Sheet Page Number:



Photo Description **Exterior view** from Northeast corner.

Building #13 - No. 1 Bunkhouse

Photographic Record

As-found Location: Elsa, Yukon

Photo ID Number: 13-009.JPG	**Photo 13-009**	Extant Record Photographic Key Sheet Page Number:

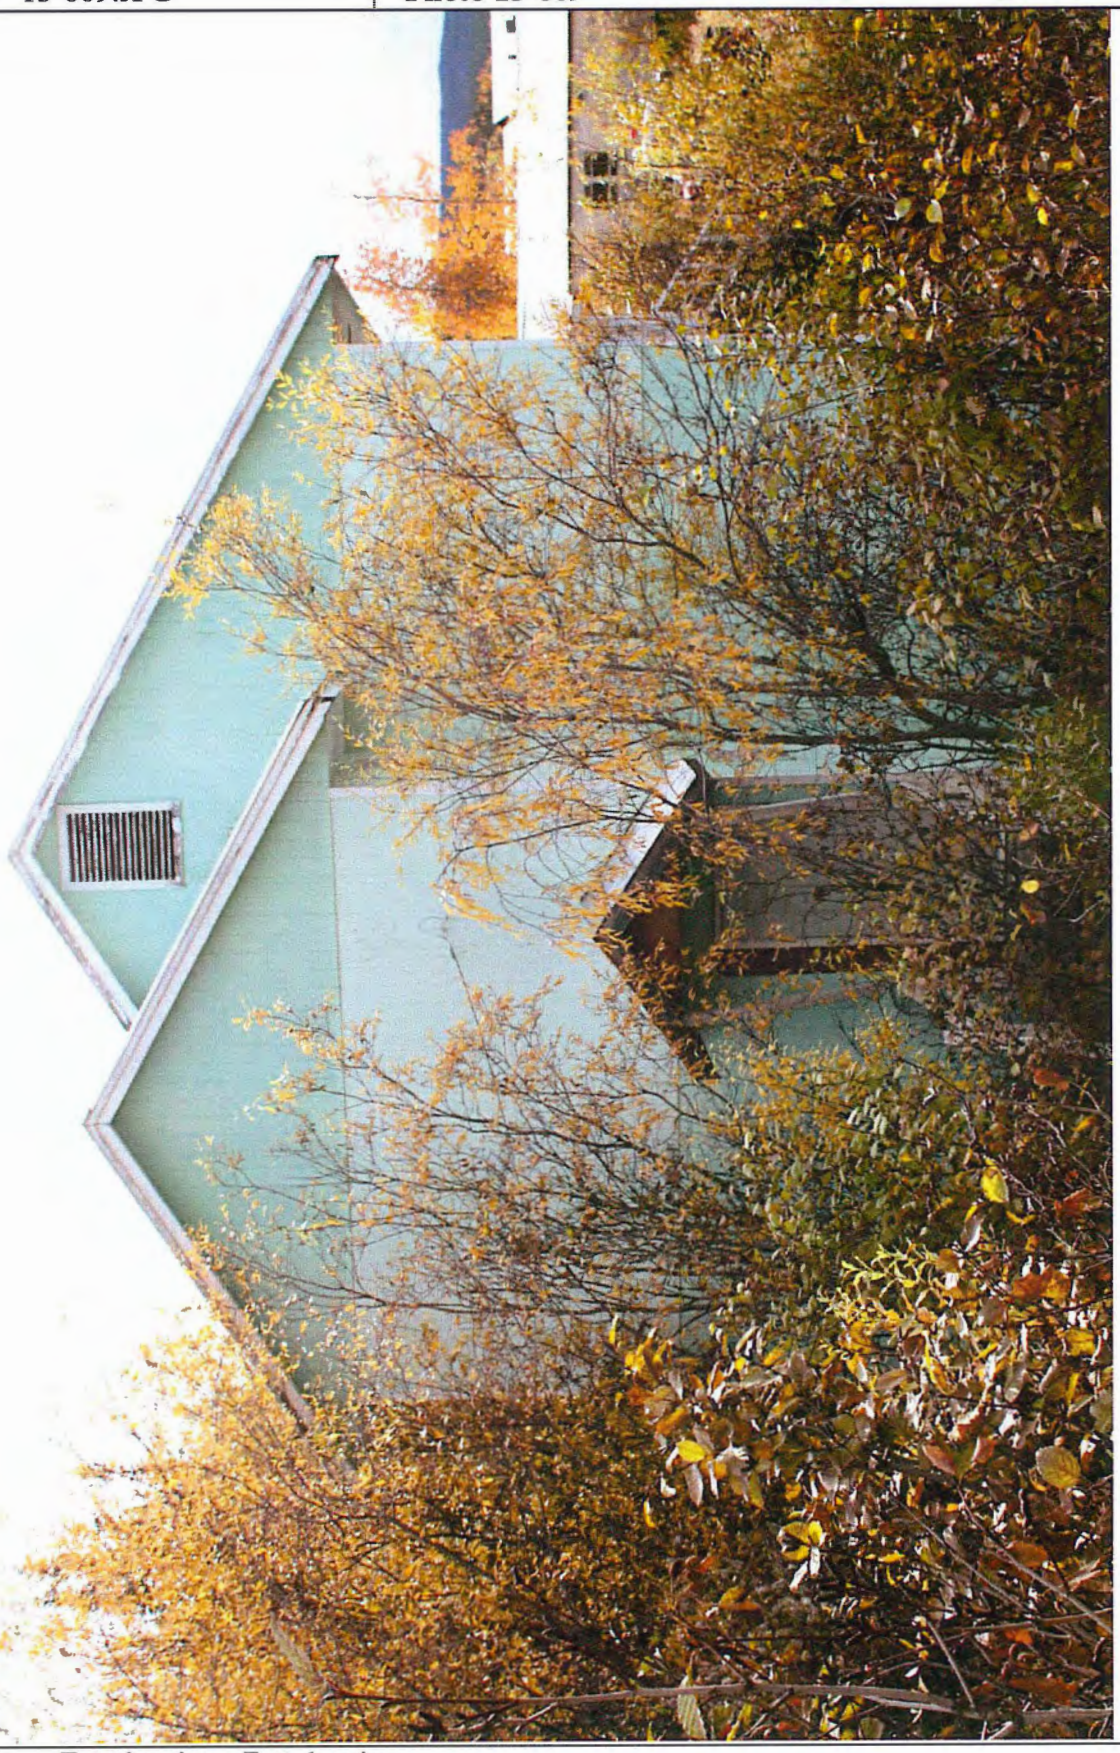


Photo Description **Exterior view.** East elevation.

Building #13 - No. 1 Bunkhouse

Photographic Record

As-found Location: Elsa, Yukon

Photo ID Number: 13-010.JPG	**Photo 13-010**	Extant Record Photographic Key Sheet Page Number:



Photo Description **Exterior view** from Southeast corner at East end.

Building #13 - No. 1 Bunkhouse

Photographic Record

As-found Location: Elsa, Yukon

Photo ID Number: 13-011.JPG	**Photo 13-011**	Extant Record Photographic Key Sheet Page Number:



Photo Description **Exterior view** along South side looking East.

Building #13 - No. 1 Bunkhouse

Photographic Record

As-found Location: Elsa, Yukon

Photo ID Number: 13-012.JPG	**Photo 13-012**	Extant Record Photographic Key Sheet Page Number:



Photo Description **Exterior view** along South side looking West.

Building #13 - No. 1 Bunkhouse

Photographic Record

As-found Location: Elsa, Yukon

Photo ID Number: 13-013.JPG	**Photo 13-013**	Extant Record Photographic Key Sheet Page Number:



Photo Description	**Exterior view.** West elevation.

Building #13 - No. 1 Bunkhouse

Photographic Record

As-found Location: Elsa, Yukon

Photo ID Number: 13-014.JPG	**Photo 13-014**	Extant Record Photographic Key Sheet Page Number:



Photo Description **Exterior view** from Northwest corner looking at West end of building.

Building #13 - No. 1 Bunkhouse

Photographic Record

As-found Location: Elsa, Yukon

Photo ID Number: 13-015.JPG	**Photo 13-015**	Extant Record Photographic Key Sheet Page Number:

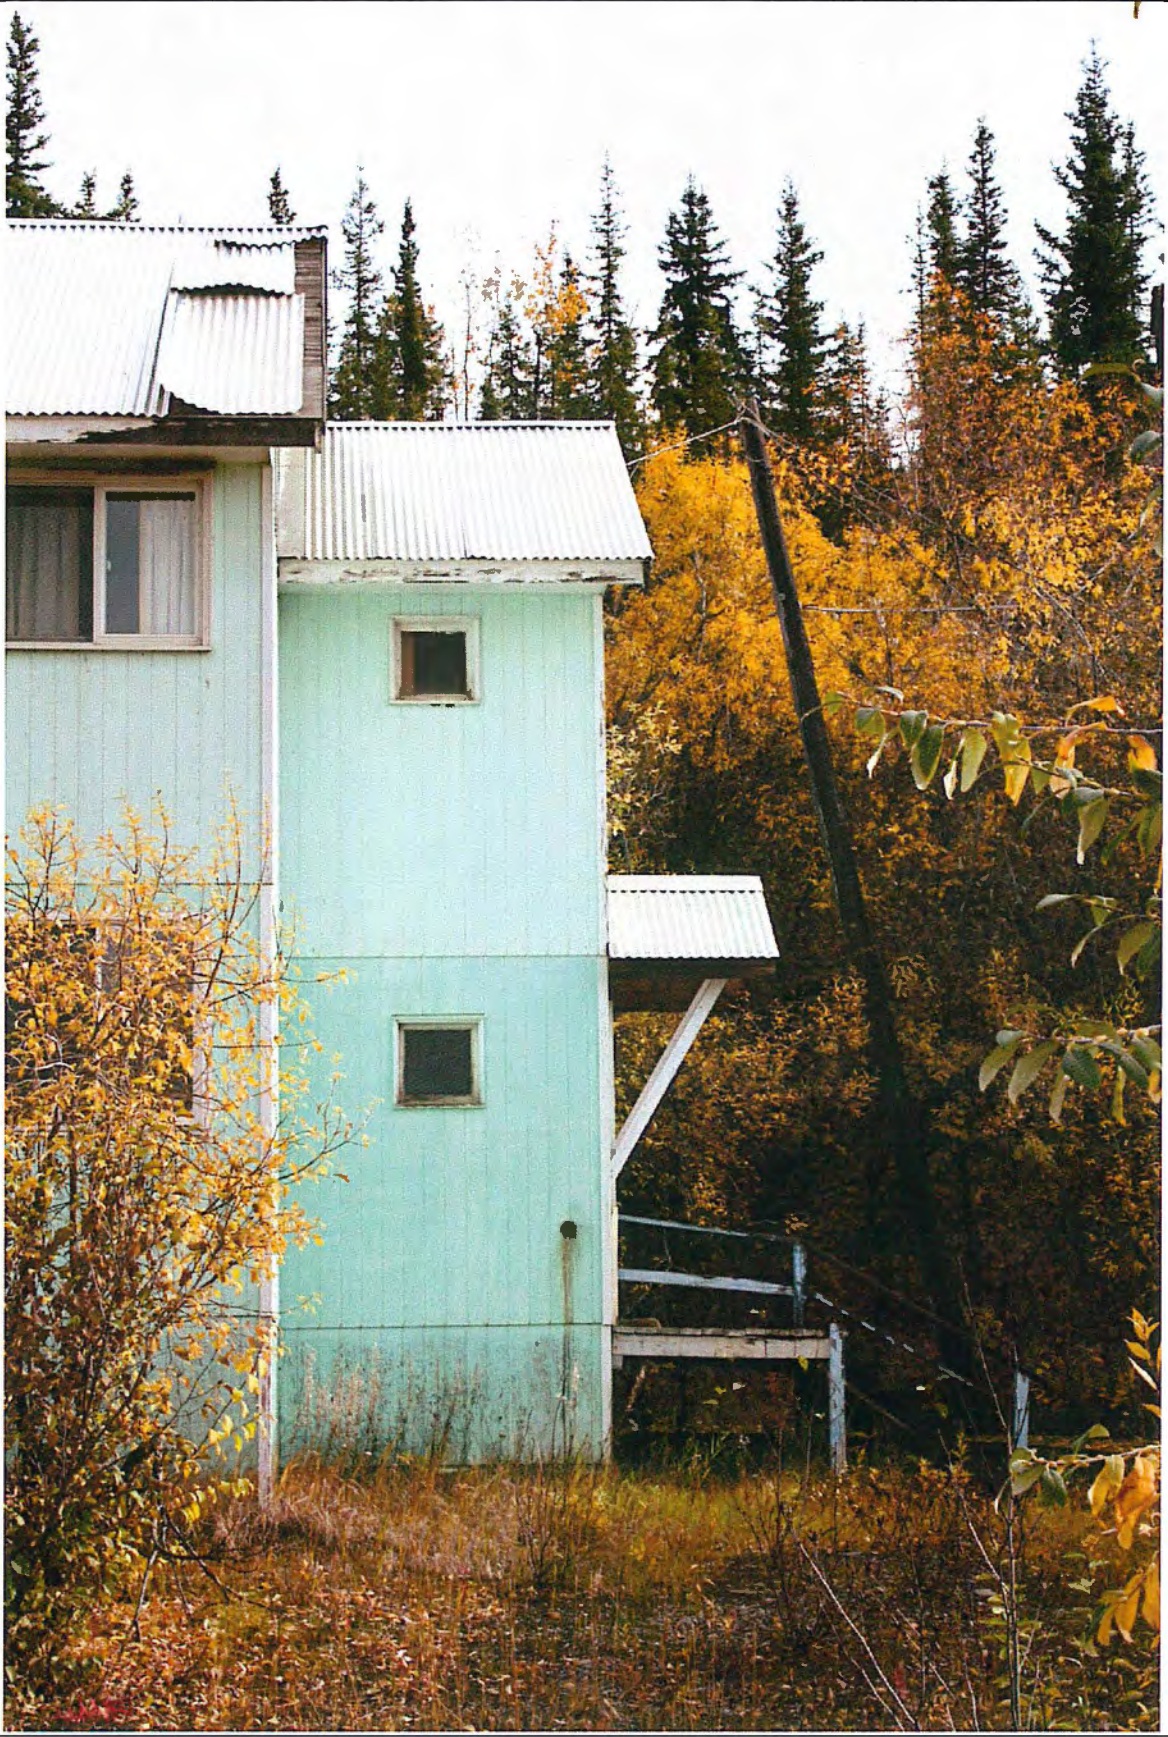


Photo Description **Exterior view.** Right end of building of North elevation.

Building #13 - No. 1 Bunkhouse

Photographic Record

As-found Location: Elsa, Yukon

Photo ID Number: 13-101.JPG	**Photo 13-101**	Extant Record Photographic Key Sheet Page Number:

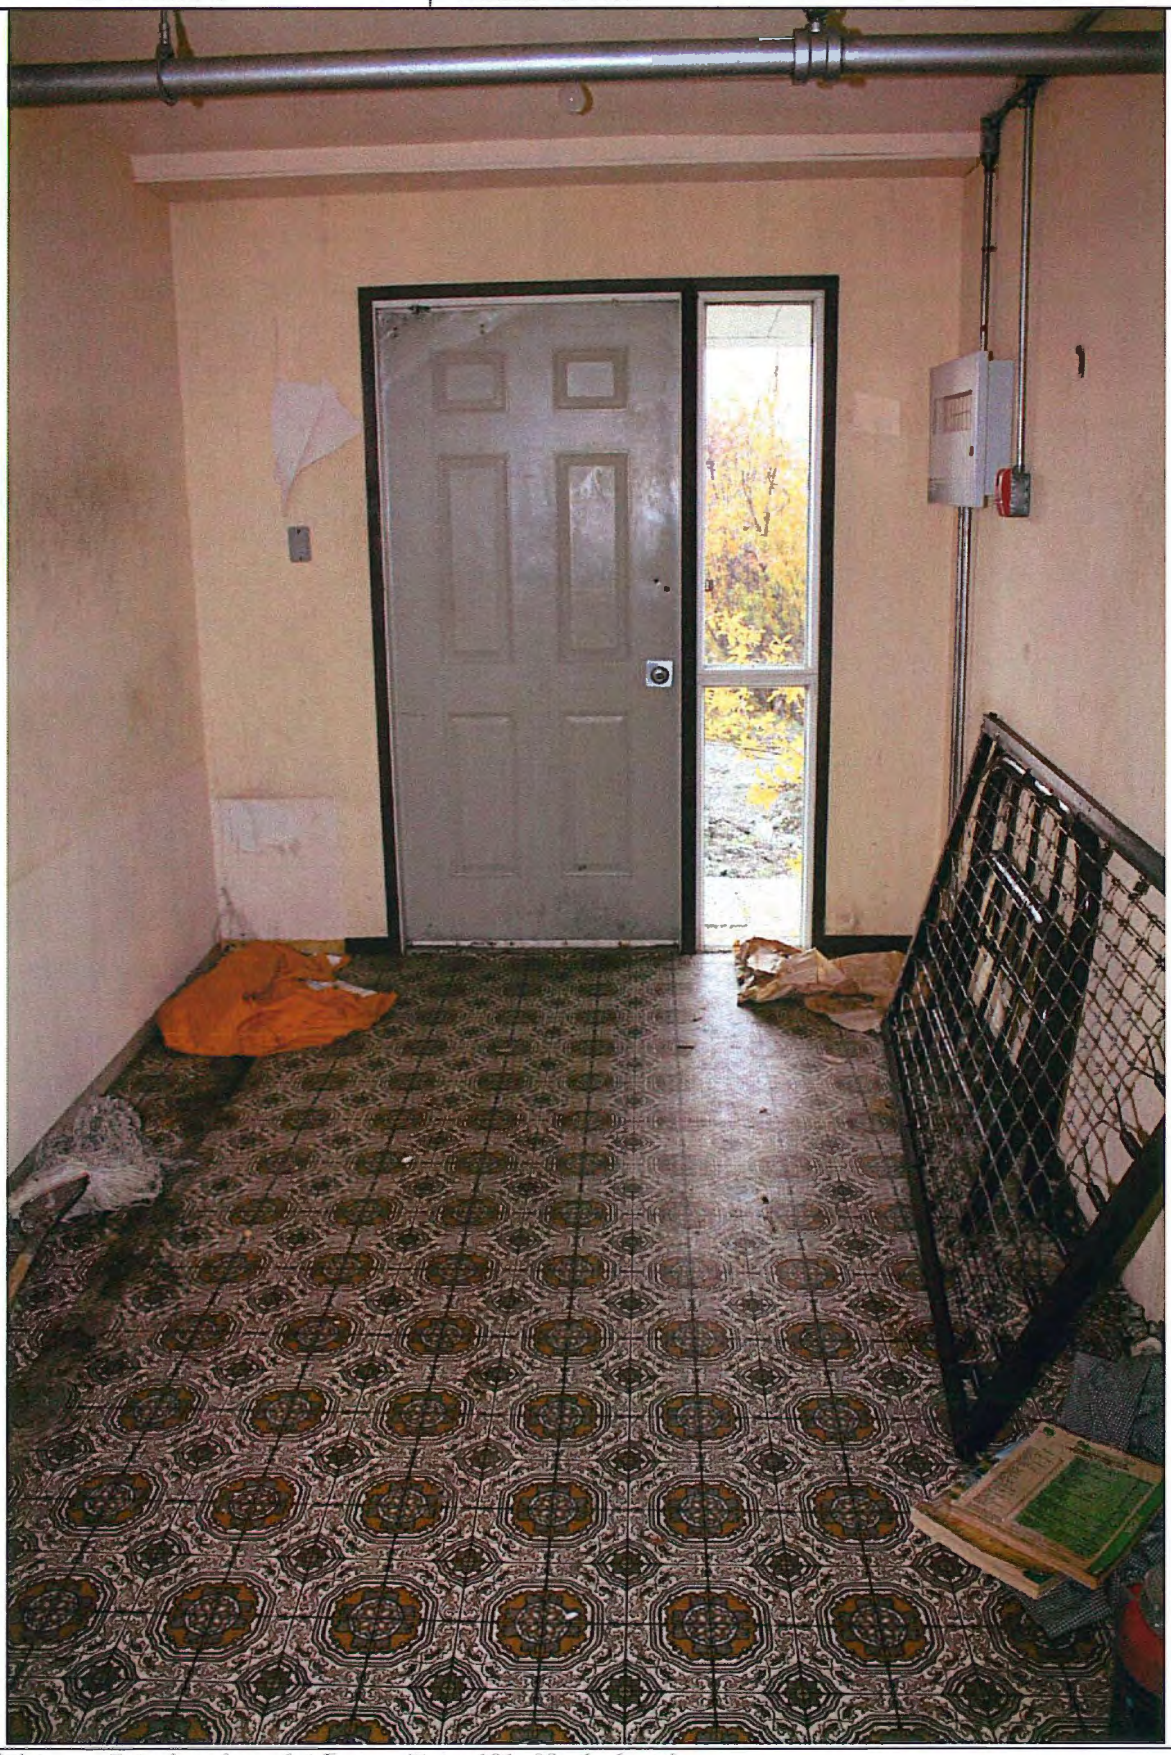


Photo Description **Interior view. 1st floor.** Entry 101. North elevation.

Building #13 - No. 1 Bunkhouse

Photographic Record

As-found Location: Elsa, Yukon

Photo ID Number: 13-102.JPG	**Photo 13-102**	Extant Record Photographic Key Sheet Page Number:



Photo Description **Interior view. 1st floor.** Storage 102. North elevation.

Building #13 - No. 1 Bunkhouse

Photographic Record

As-found Location: Elsa, Yukon

Photo ID Number: 13-103.JPG	**Photo 13-103**	Extant Record Photographic Key Sheet Page Number:



Photo Description **Interior view. 1st floor.** Bedroom 104. North elevation.

Building #13 - No. 1 Bunkhouse

Photographic Record

As-found Location: Elsa, Yukon

Photo ID Number: 13-104.JPG	**Photo 13-104**	Extant Record Photographic Key Sheet Page Number:



Photo Description **Interior view. 1st floor.** North elevation. Description

Building #13 - No. 1 Bunkhouse

Photographic Record

As-found Location: Elsa, Yukon

Photo ID Number: 13-105.JPG	**Photo 13-105**	Extant Record Photographic Key Sheet Page Number:



Photo Description **Interior view. 1st floor.** Entry 106. West elevation.

Building #13 - No. 1 Bunkhouse

Photographic Record

As-found Location: Elsa, Yukon

Photo ID Number: 13-106.JPG	**Photo 13-106**	Extant Record Photographic Key Sheet Page Number:



Photo Description **Interior view. 1st floor.** Bedroom. South elevation.

Building #13 - No. 1 Bunkhouse

Photographic Record

As-found Location: Elsa, Yukon

Photo ID Number: 13-107.JPG	**Photo 13-107**	Extant Record Photographic Key Sheet Page Number:



Photo Description **Interior view. 1st floor.** Stairwell 110. South elevation.

Building #13 - No. 1 Bunkhouse

Photographic Record

As-found Location: Elsa, Yukon

Photo ID Number: 13-108.JPG	**Photo 13-108**	Extant Record Photographic Key Sheet Page Number:



Photo Description **Interior view. 1st floor.** Bathroom 111. East elevation.

Building #13 - No. 1 Bunkhouse

Photographic Record

As-found Location: Elsa, Yukon

Photo ID Number: 13-109.JPG	**Photo 13-109**	Extant Record Photographic Key Sheet Page Number:



Photo Description **Interior view. 1st floor.** Bathroom 111. West elevation.

Building #13 - No. 1 Bunkhouse

Photographic Record

As-found Location: Elsa, Yukon

Photo ID Number: 13-110.JPG	**Photo 13-110**	Extant Record Photographic Key Sheet Page Number:



Photo Description **Interior view. 1st floor.** Bathroom 112. South elevation.

Building #13 - No. 1 Bunkhouse

Photographic Record

As-found Location: Elsa, Yukon

Photo ID Number: 13-111.JPG	**Photo 13-111**	Extant Record Photographic Key Sheet Page Number:



Photo Description **Interior view. 1st floor.** Bathroom 112. North elevation.

Building #13 - No. 1 Bunkhouse

Photographic Record

As-found Location: Elsa, Yukon

Photo ID Number: 13-112.JPG	**Photo 13-112**	Extant Record Photographic Key Sheet Page Number:



Photo Description	**Interior view. 1st floor.** Laundry 120. North elevation.

Building #13 - No. 1 Bunkhouse

Photographic Record

As-found Location: Elsa, Yukon

Photo ID Number: 13-113.JPG	**Photo 13-113**	Extant Record Photographic Key Sheet Page Number:

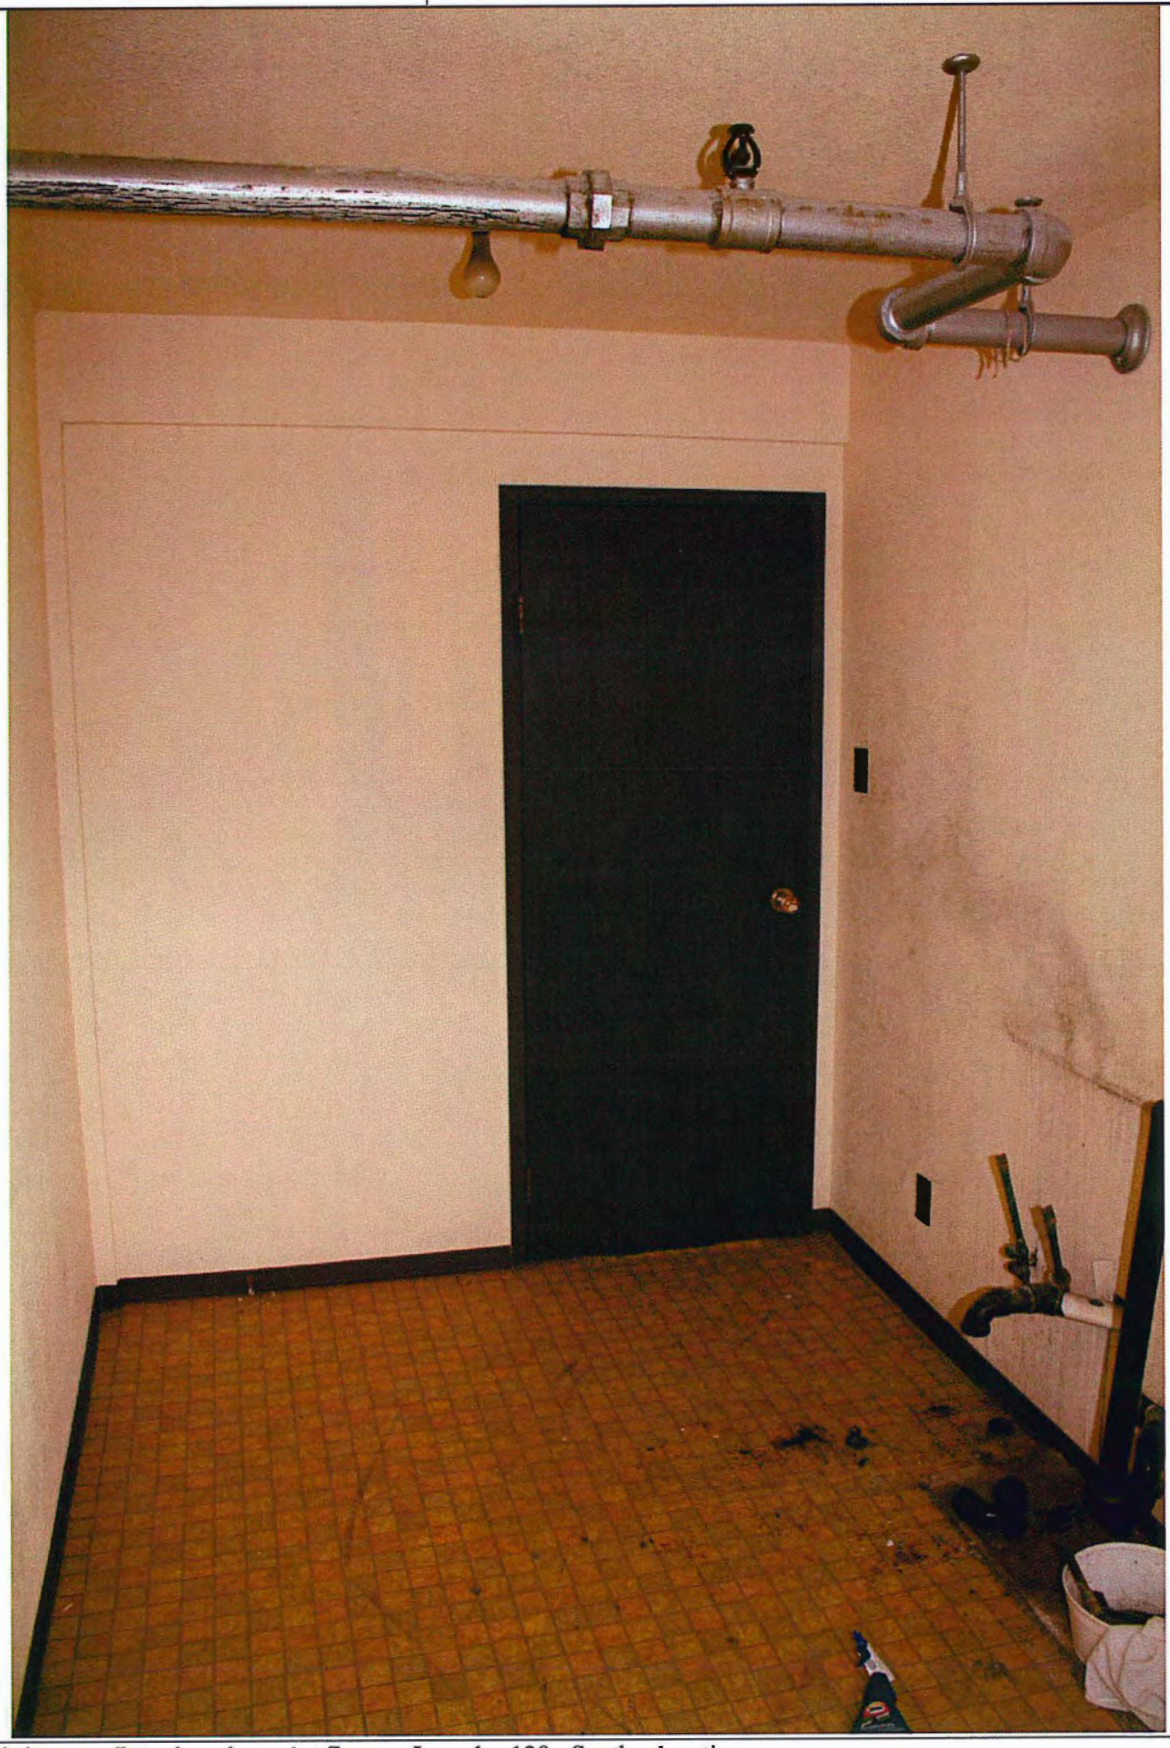


Photo Description **Interior view. 1st floor.** Laundry 120. South elevation.

Building #13 - No. 1 Bunkhouse

Photographic Record

As-found Location: Elsa, Yukon

Photo ID Number: 13-114.JPG	**Photo 13-114**	Extant Record Photographic Key Sheet Page Number:



Photo Description **Interior view. 2nd floor.** Stairwell 209. South elevation.

Building #13 - No. 1 Bunkhouse

Photographic Record

As-found Location: Elsa, Yukon

Photo ID Number: 13-115.JPG	**Photo 13-115**	Extant Record Photographic Key Sheet Page Number:



Photo Description **Interior view. 2nd floor.** Stairwell 215. South elevation.

Building #13 - No. 1 Bunkhouse

Photographic Record

As-found Location: Elsa, Yukon

Photo ID Number: 13-116.JPG	**Photo 13-116**	Extant Record Photographic Key Sheet Page Number:

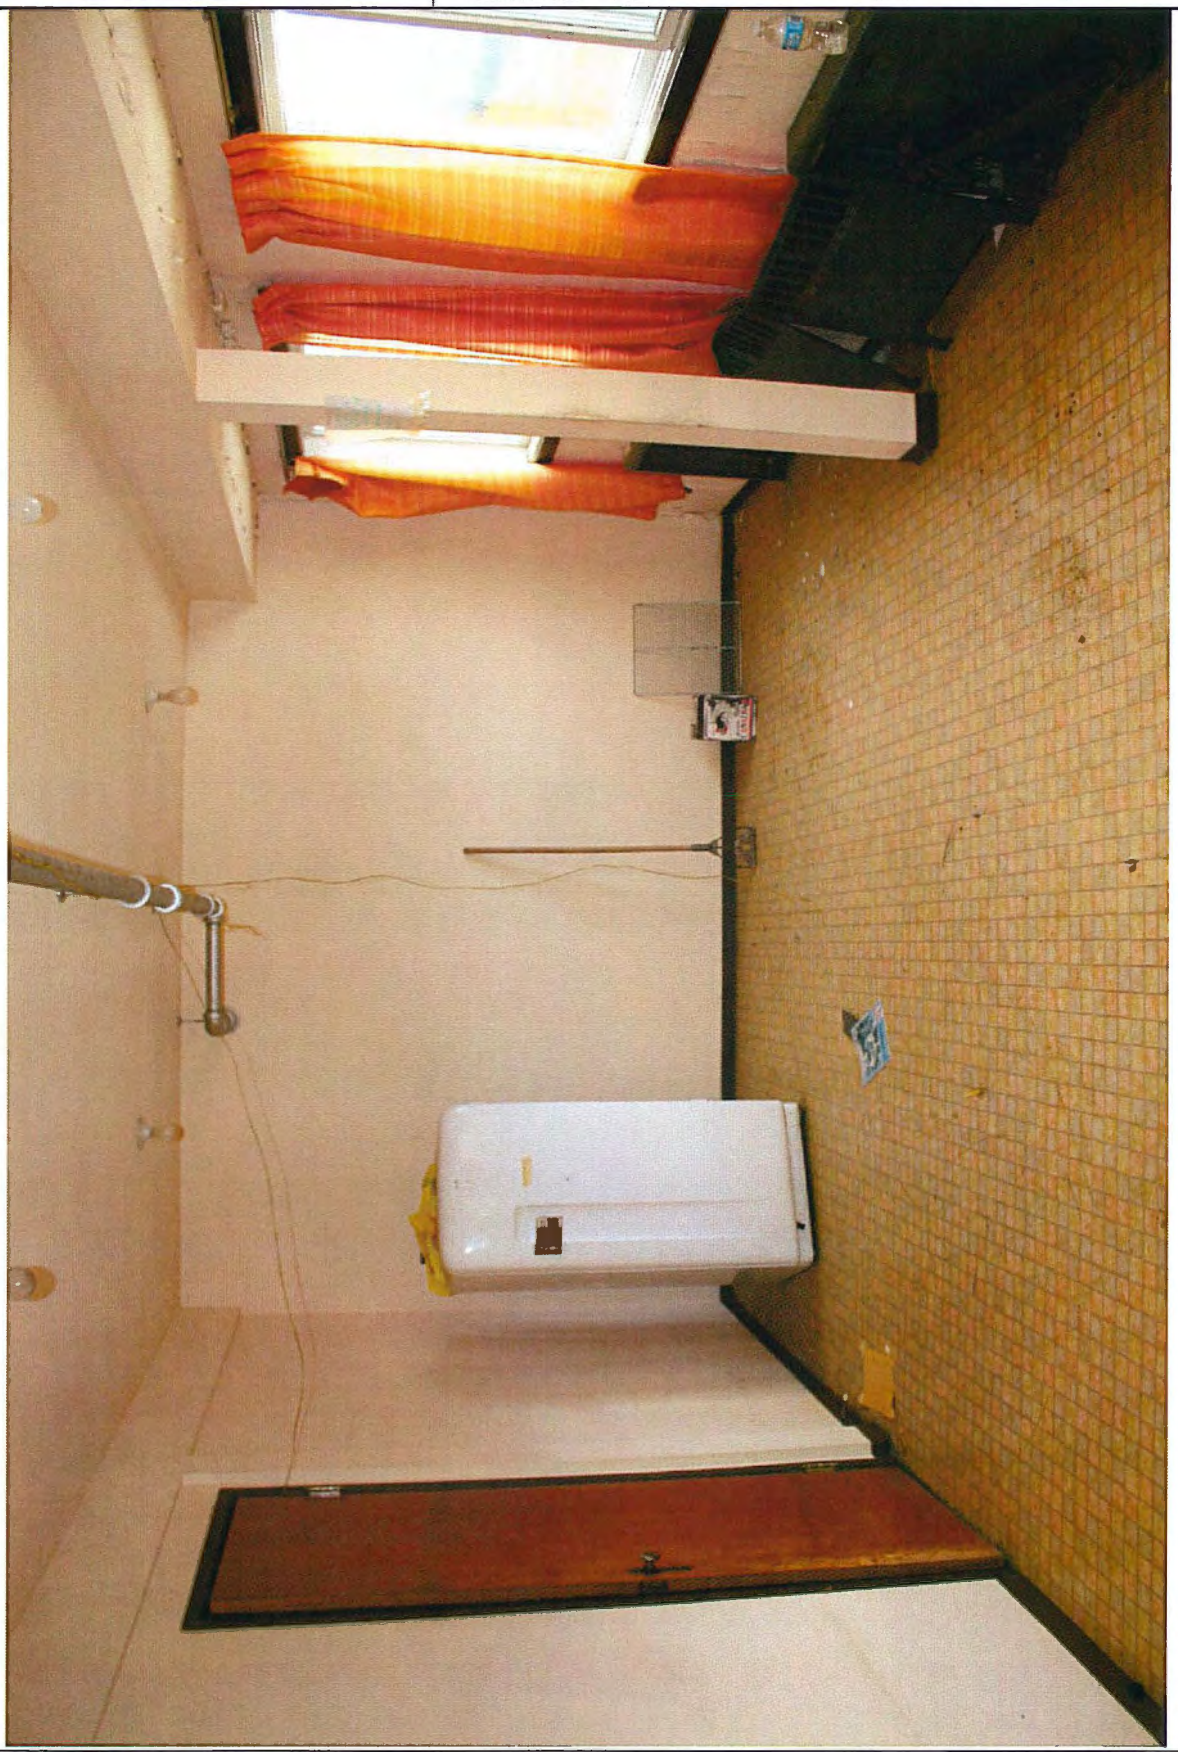


Photo Description **Interior view. 2nd floor.** Common Room 201. West elevation.

Building #13 - No. 1 Bunkhouse

Photographic Record

As-found Location: Elsa, Yukon

Photo ID Number: 13-117.JPG	**Photo 13-117**	Extant Record Photographic Key Sheet Page Number:

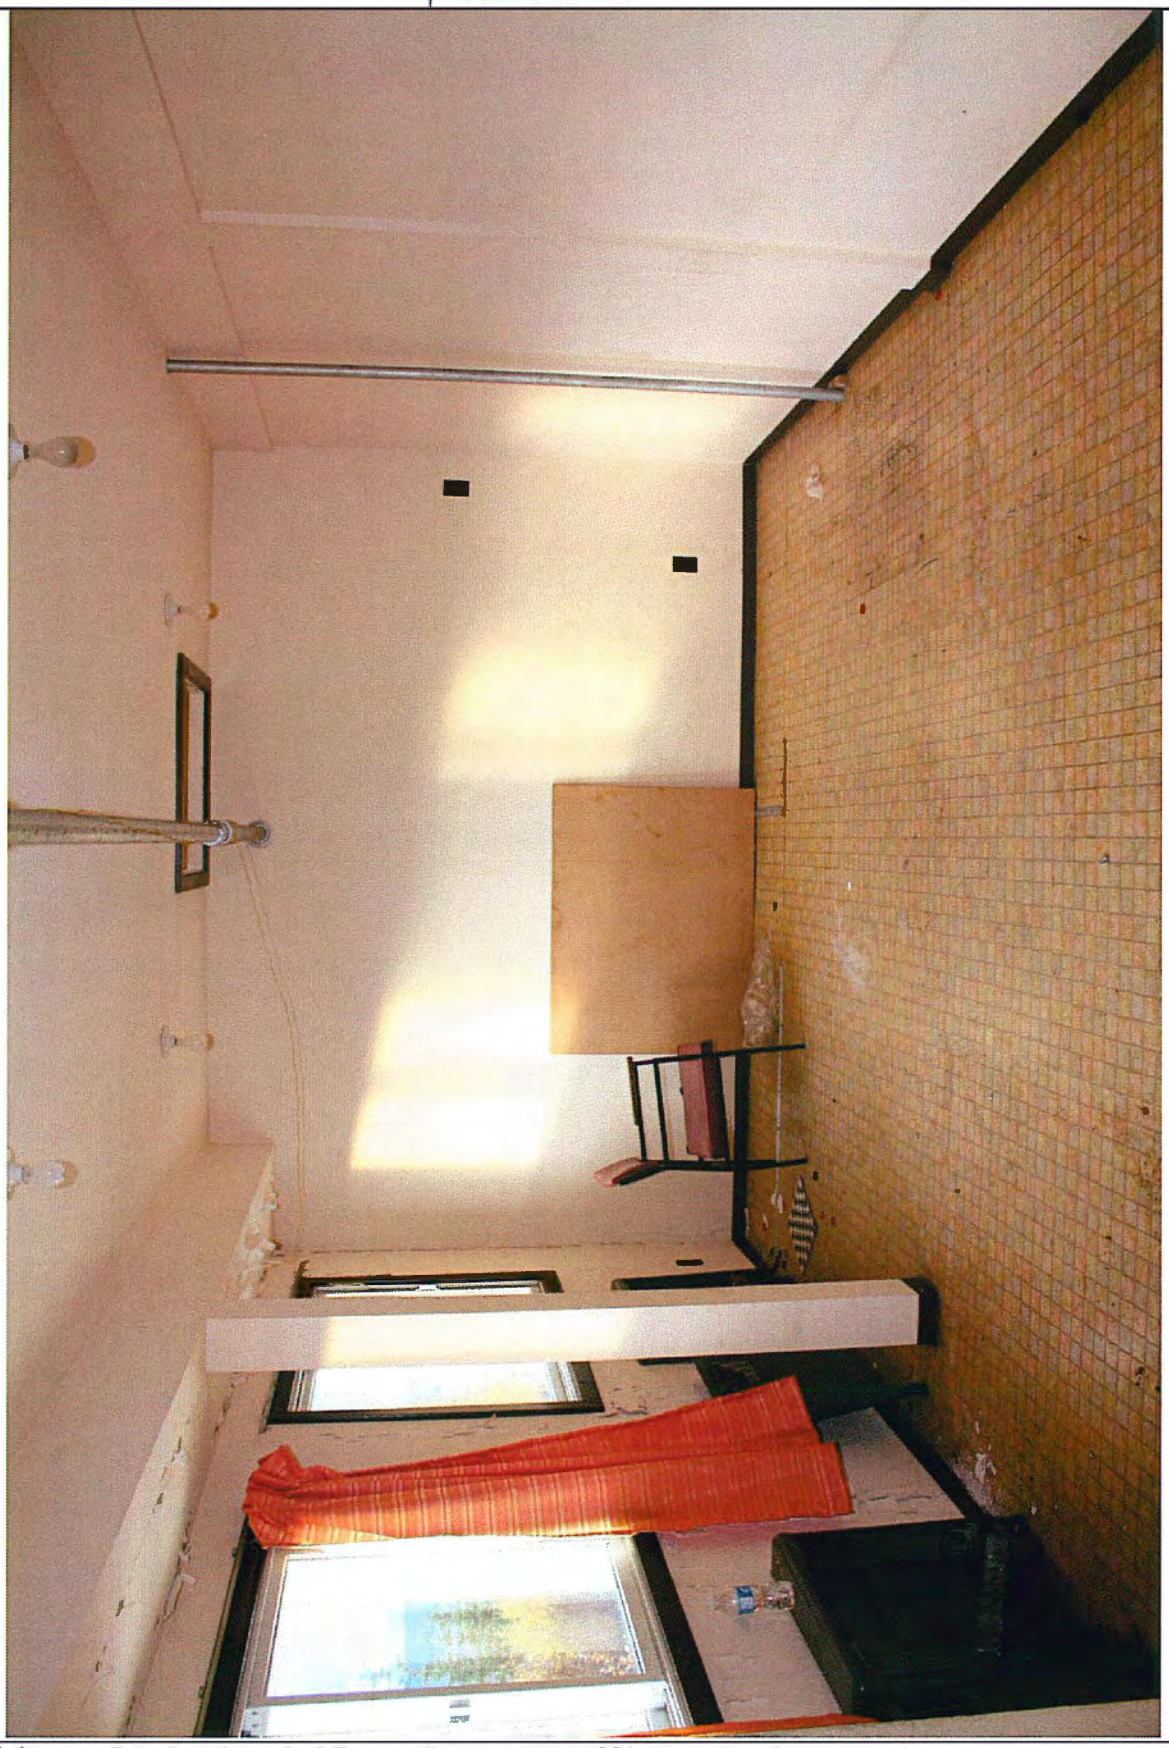


Photo Description **Interior view. 2nd floor.** Common Room 201. East elevation.

Building #13 - No. 1 Bunkhouse

Photographic Record

As-found Location: Elsa, Yukon

Photo ID Number: 13-118.JPG	**Photo 13-118**	Extant Record Photographic Key Sheet Page Number:

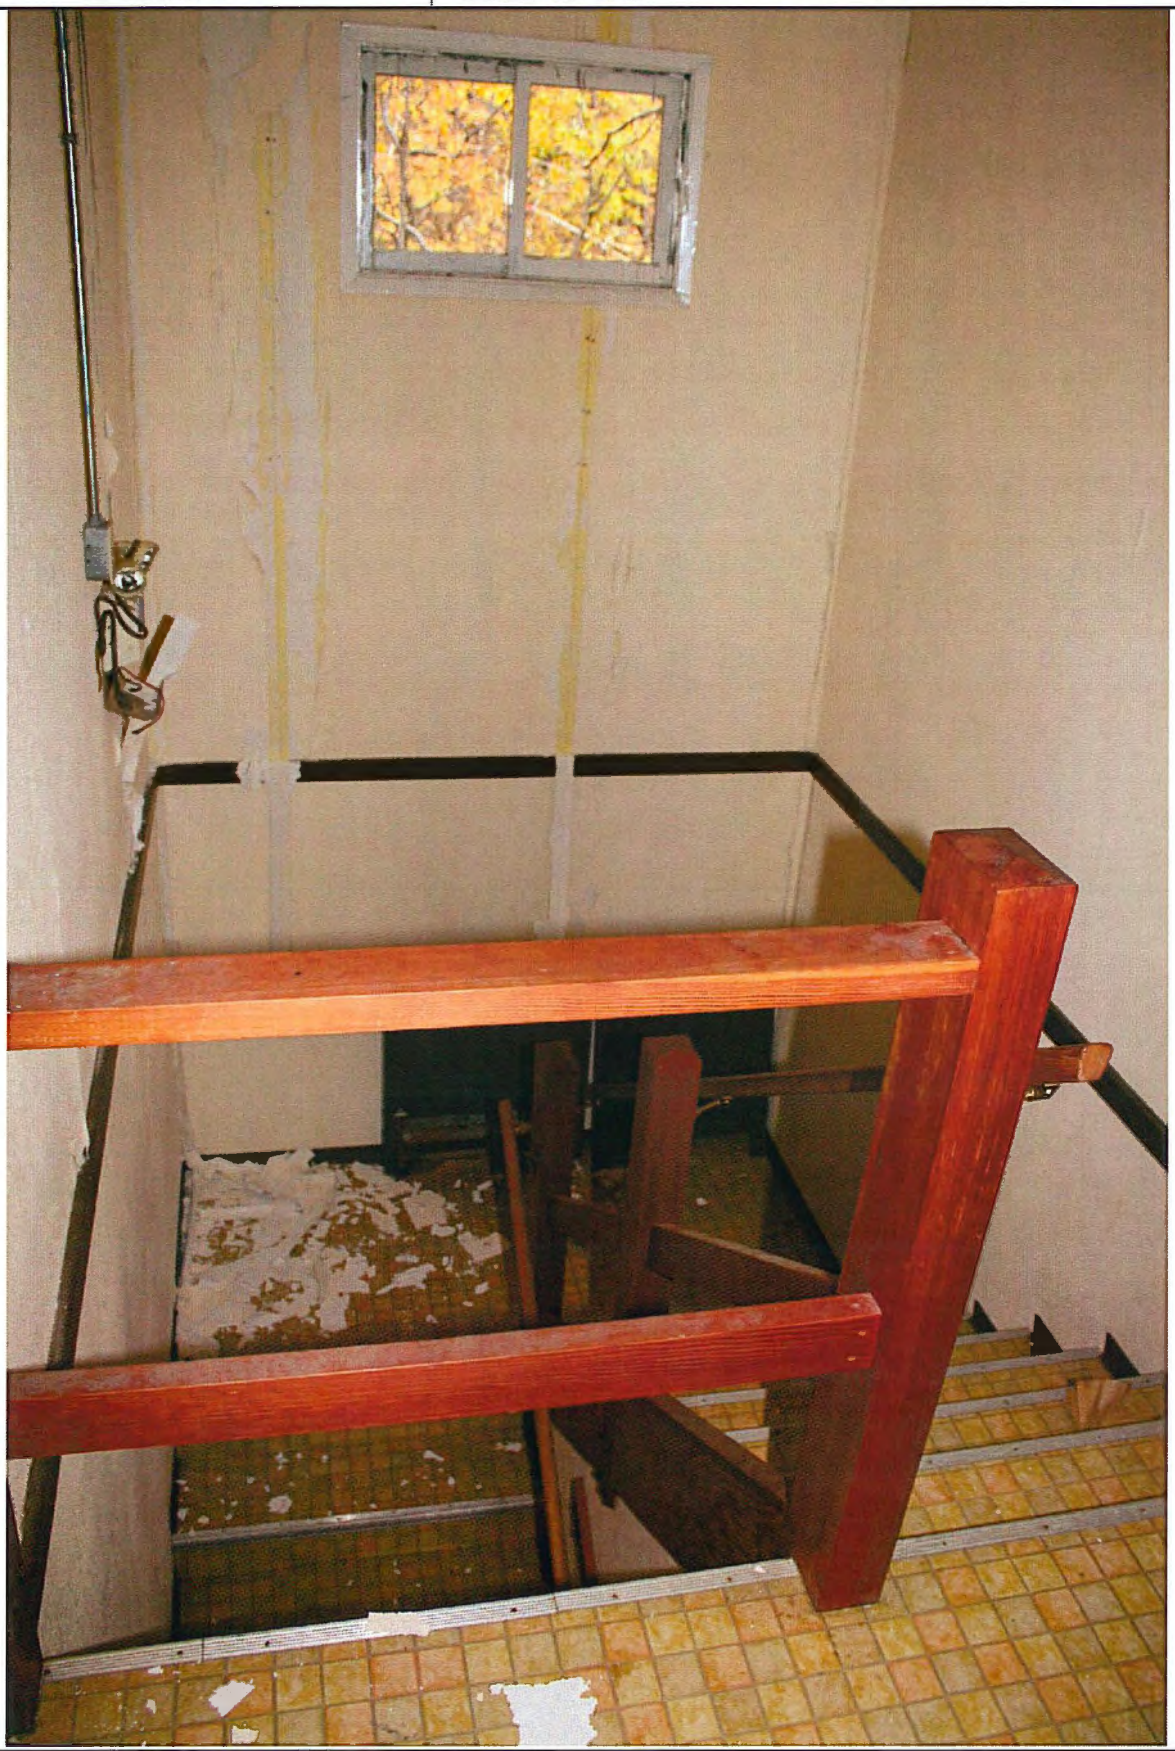


Photo Description **Interior view. 2nd floor.** Stairwell 205. South elevation.

Building #13 - No. 1 Bunkhouse

Photographic Record

As-found Location: Elsa, Yukon

Photo ID Number: 13-119.JPG	**Photo 13-119**	Extant Record Photographic Key Sheet Page Number:



Photo Description **Interior view. 2nd floor.** Laundry Room 212. South elevation.

Building #13 - No. 1 Bunkhouse

Photographic Record

As-found Location: Elsa, Yukon

Photo ID Number: 13-120.JPG	**Photo 13-120**	Extant Record Photographic Key Sheet Page Number:



Photo Description **Interior view. 2nd floor.** Laundry Room 212. North elevation.

Building #14 - Union Shop

As-found Location: Elsa, Yukon

Photographic Record

Photo ID Number: 14-001.JPG	**Photo 14-001**	Extant Record Photographic Key Sheet Page Number:



Photo Description	**Exterior view** from Southeast corner.

Building #14 - Union Shop

As-found Location: Elsa, Yukon

Photographic Record

Photo ID Number: 14-002.JPG	**Photo 14-002**	Extant Record Photographic Key Sheet Page Number:

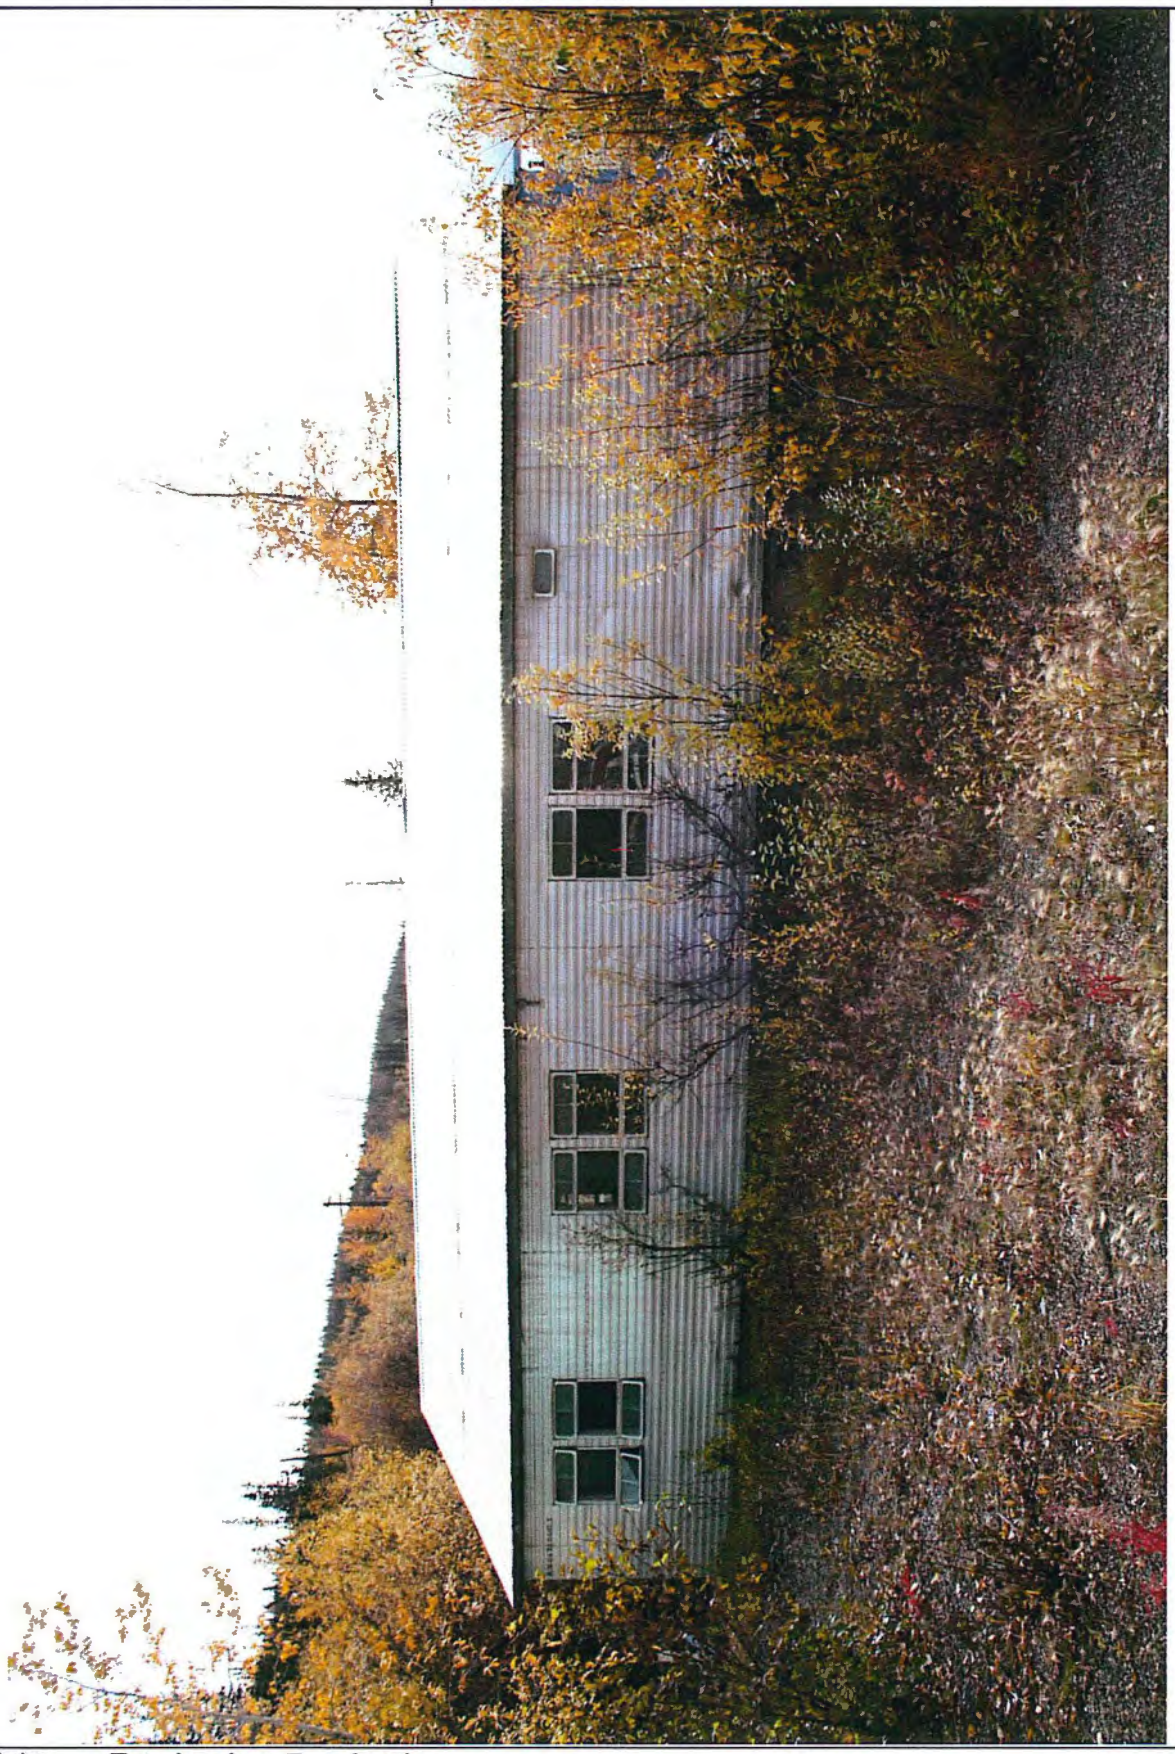


Photo Description **Exterior view.** East elevation.

Building #14 - Union Shop

Photographic Record

As-found Location: Elsa, Yukon

Photo ID Number: 14-003.JPG	**Photo 14-003**	Extant Record Photographic Key Sheet Page Number:

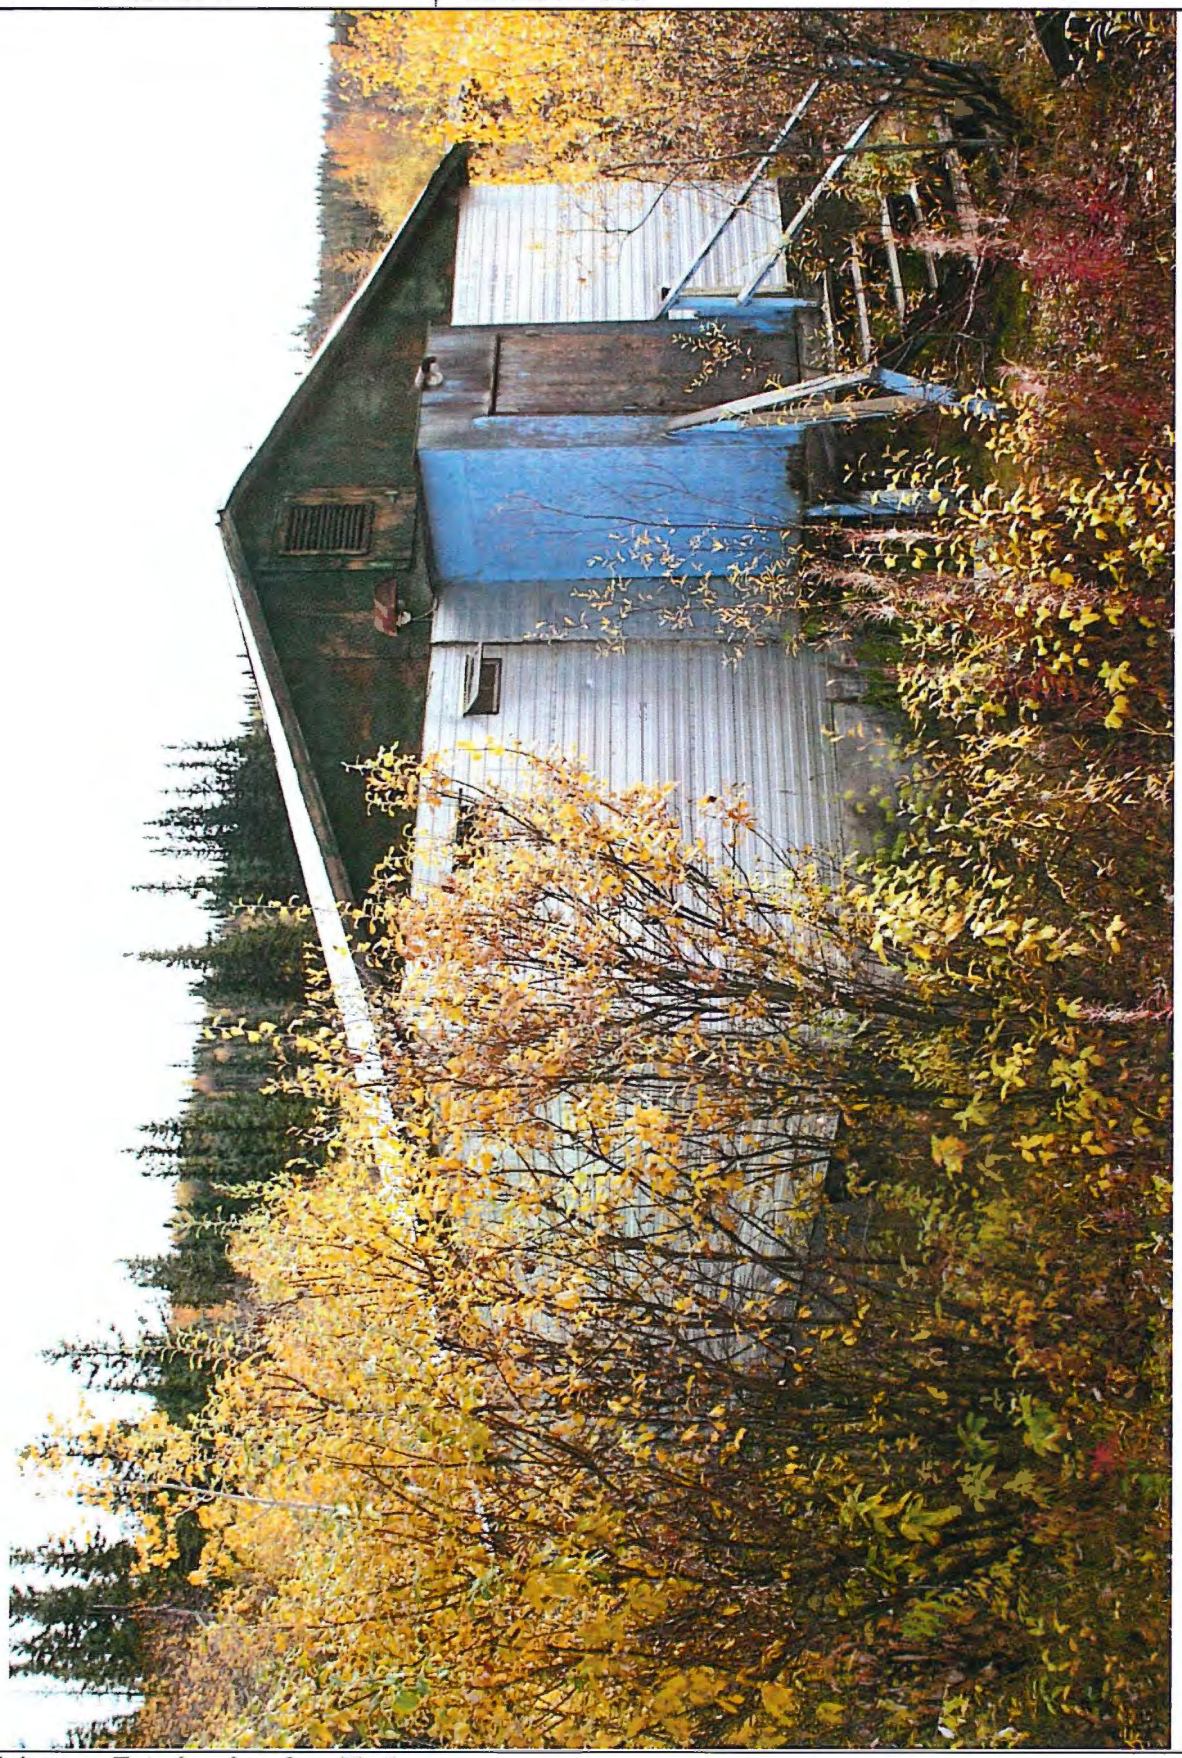


Photo Description **Exterior view** from Northeast corner.

Building #14 - Union Shop

As-found Location: Elsa, Yukon

Photographic Record

Photo ID Number: 14-004.JPG	**Photo 14-004**	Extant Record Photographic Key Sheet Page Number:

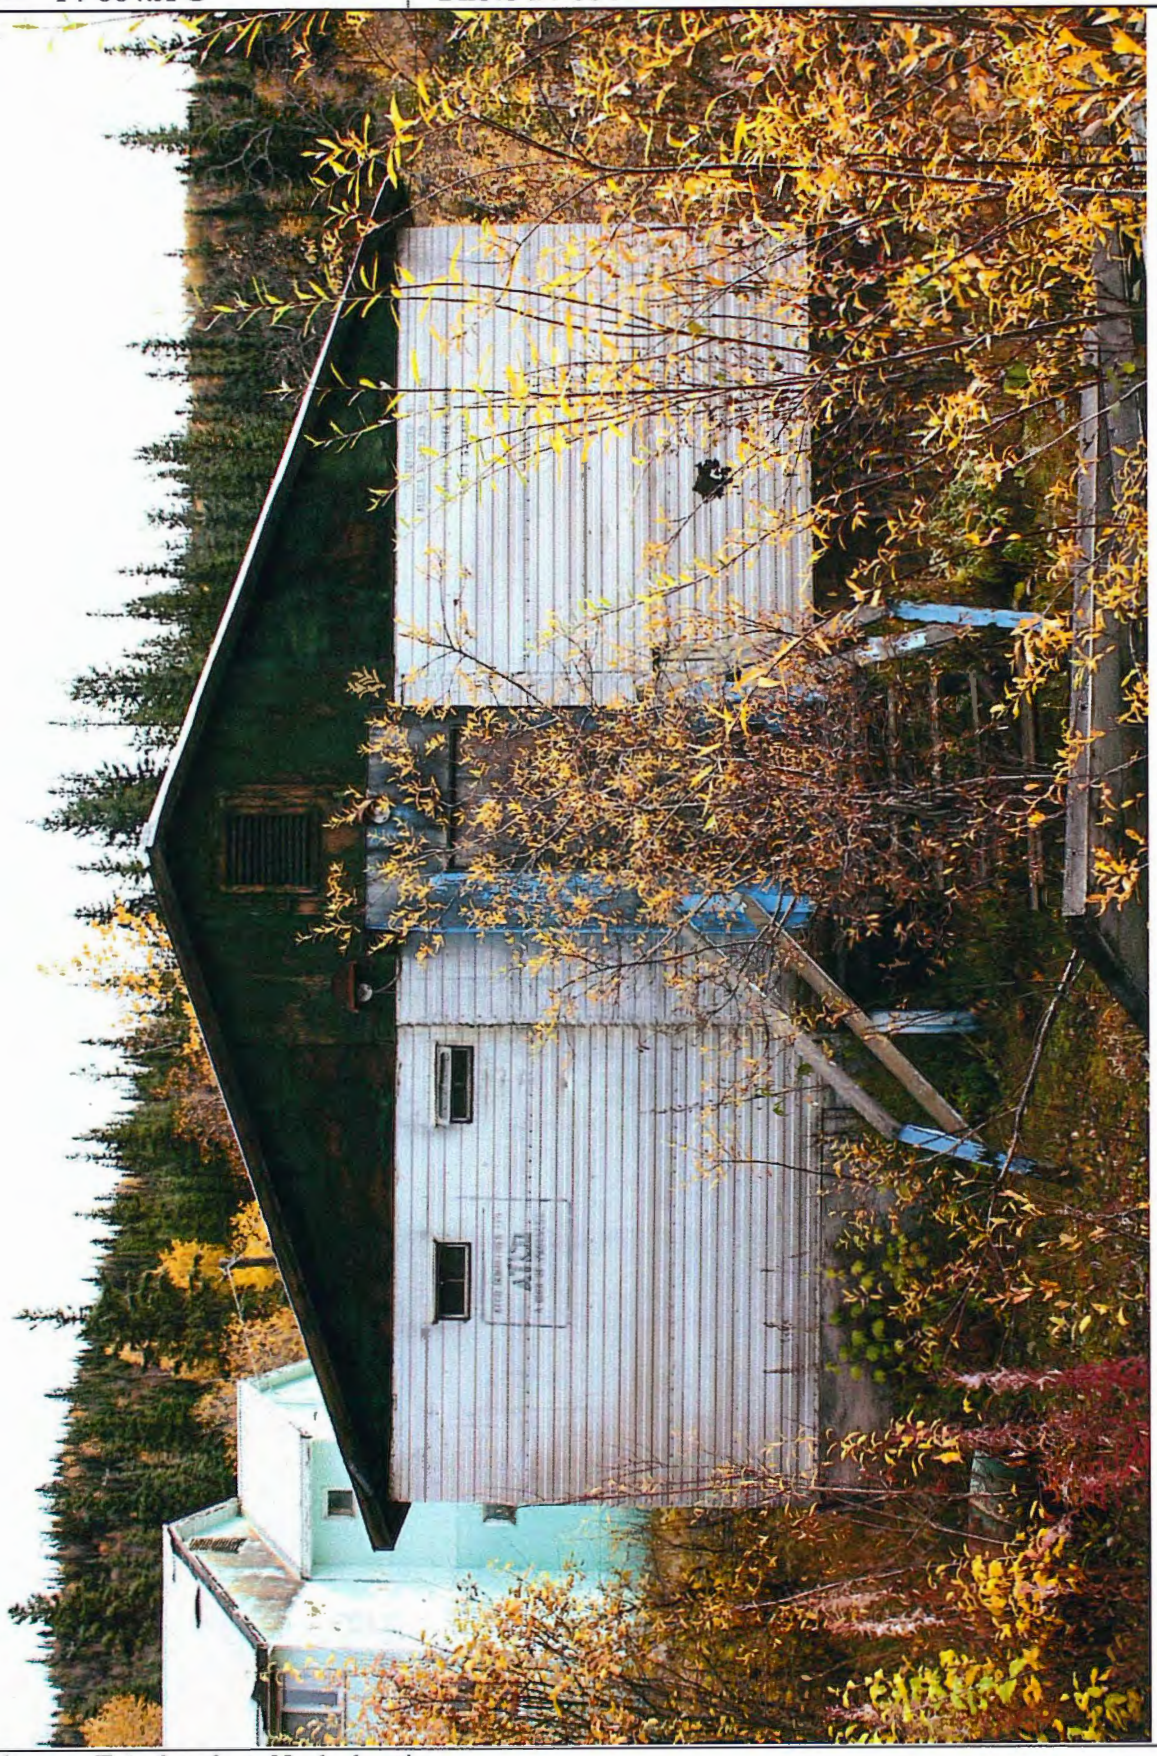


Photo Description **Exterior view.** North elevation.

Building #14 - Union Shop

As-found Location: Elsa, Yukon

Photographic Record

Photo ID Number: 14-005.JPG	**Photo 14-005**	Extant Record Photographic Key Sheet Page Number:



Photo Description **Exterior view** from Northwest corner.

Building #14 - Union Shop

Photographic Record

As-found Location: Elsa, Yukon

Photo ID Number: 14-006.JPG	**Photo 14-006**	Extant Record Photographic Key Sheet Page Number:



Photo Description **Exterior view** from Southwest corner.

Building #14 - Union Shop

Photographic Record

As-found Location: Elsa, Yukon

Photo ID Number: 14-007.JPG	**Photo 14-007**	Extant Record Photographic Key Sheet Page Number:



Photo Description **Exterior view** from Southwest corner.

Building #14 - Union Shop

As-found Location: Elsa, Yukon

Photographic Record

Photo ID Number: 14-008.JPG	**Photo 14-008**	Extant Record Photographic Key Sheet Page Number:



Photo Description **Exterior view** from Southeast corner.

Building #14 - Union Shop

Photographic Record

As-found Location: Elsa, Yukon

Photo ID Number: 14-101.JPG	**Photo 14-101**	Extant Record Photographic Key Sheet Page Number:



Photo Description **Exterior view.** Entry. View towards ths South.

Building #14 - Union Shop

Photographic Record

As-found Location: Elsa, Yukon

Photo ID Number: 14-102.JPG	**Photo 14-102**	Extant Record Photographic Key Sheet Page Number:



Photo Description **Interior view.** Room 101. North elevation.

Building #14 - Union Shop

Photographic Record

As-found Location: Elsa, Yukon

Photo ID Number: 14-103.JPG	**Photo 14-103**	Extant Record Photographic Key Sheet Page Number:



Photo Description **Interior view.** Washroom 102 . South elevation.

Building #14 - Union Shop

Photographic Record

As-found Location: Elsa, Yukon

Photo ID Number: 14-104.JPG	**Photo 14-104**	Extant Record Photographic Key Sheet Page Number:

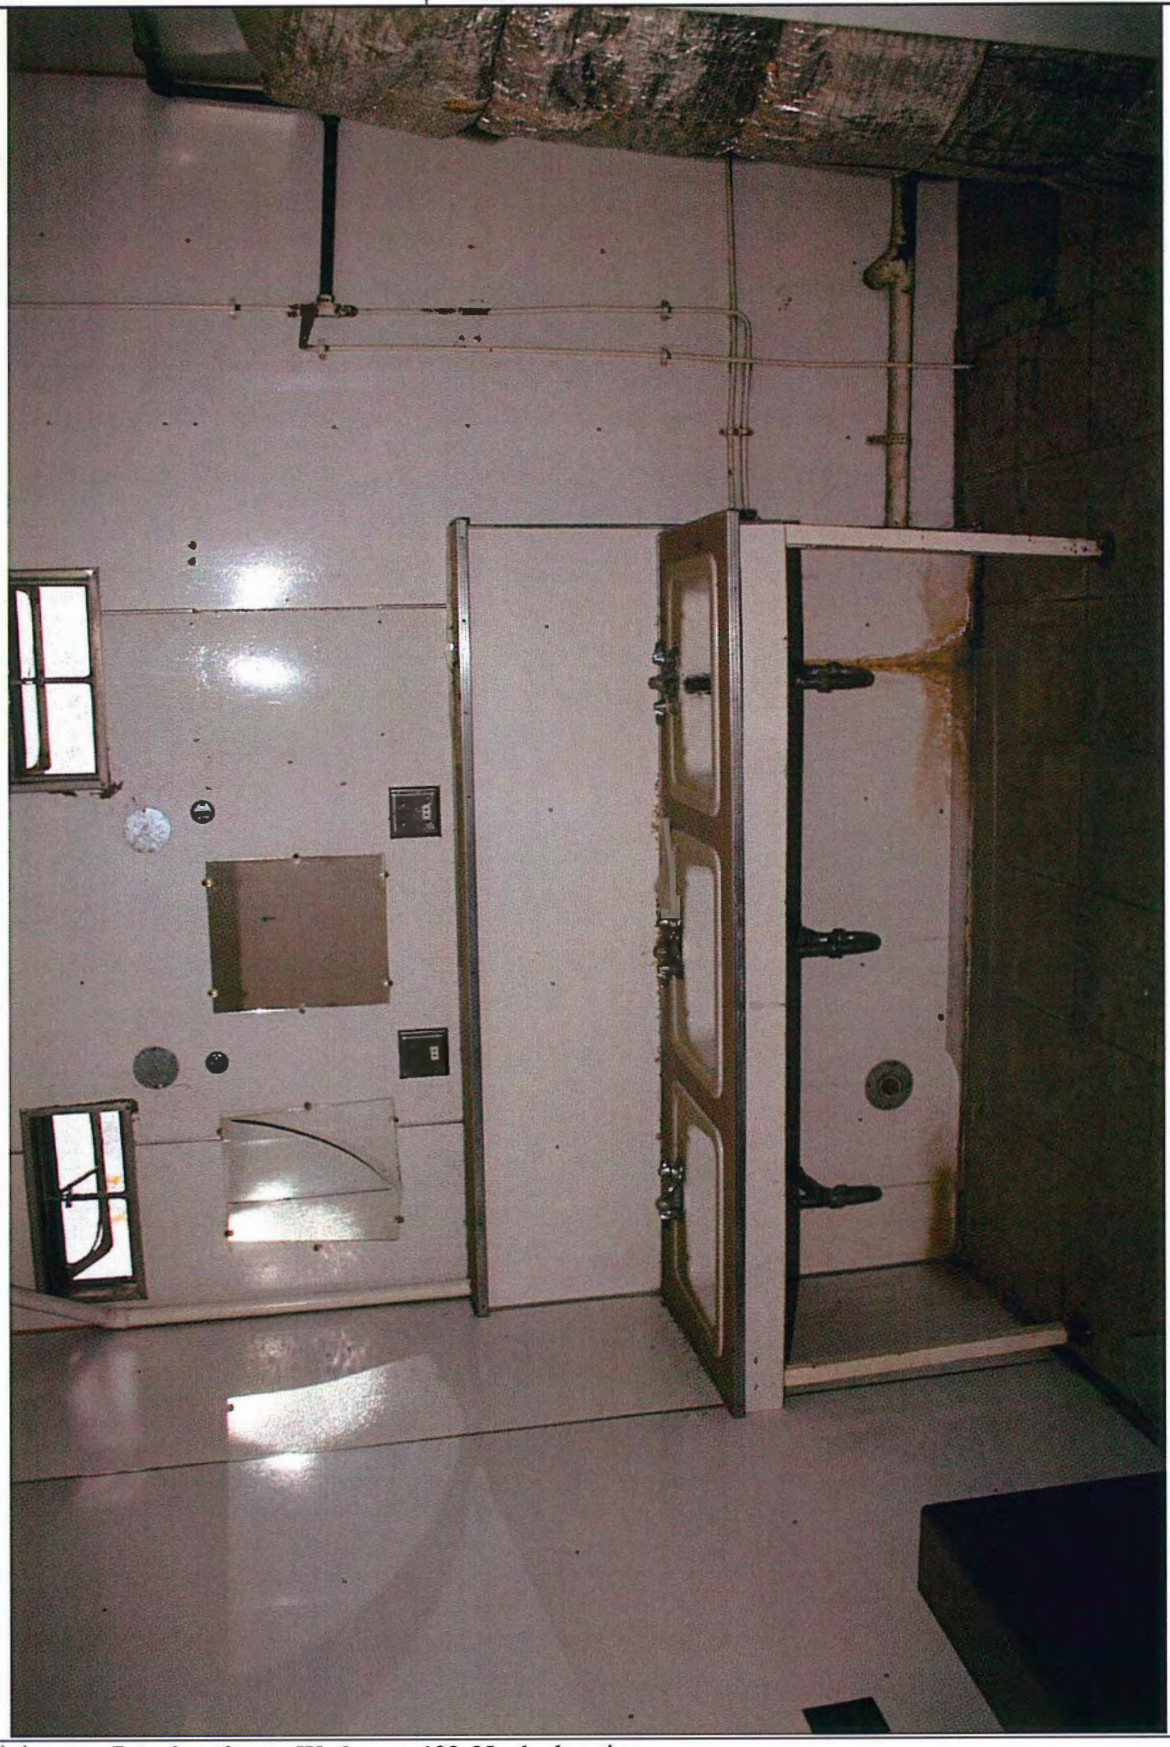


Photo Description **Interior view.** Washroom 102. North elevation.

Building #14 - Union Shop

Photographic Record

As-found Location: Elsa, Yukon

Photo ID Number: 14-105.JPG	**Photo 14-105**	Extant Record Photographic Key Sheet Page Number:



Photo Description **Interior view.** Washoom 102. East elevation.

Building #14 - Union Shop

Photographic Record

As-found Location: Elsa, Yukon

Photo ID Number: 14-106.JPG	**Photo 14-106**	Extant Record Photographic Key Sheet Page Number:



Photo Description **Interior view.** Room 103. Southeast corner.

Building #14 - Union Shop

Photographic Record

As-found Location: Elsa, Yukon

Photo ID Number: 14-107.JPG	**Photo 14-107**	Extant Record Photographic Key Sheet Page Number:



Photo Description **Interior view.** Room 103. East elevation.

Building #14 - Union Shop

Photographic Record

As-found Location: Elsa, Yukon

Photo ID Number: 14-108.JPG	**Photo 14-108**	Extant Record Photographic Key Sheet Page Number:

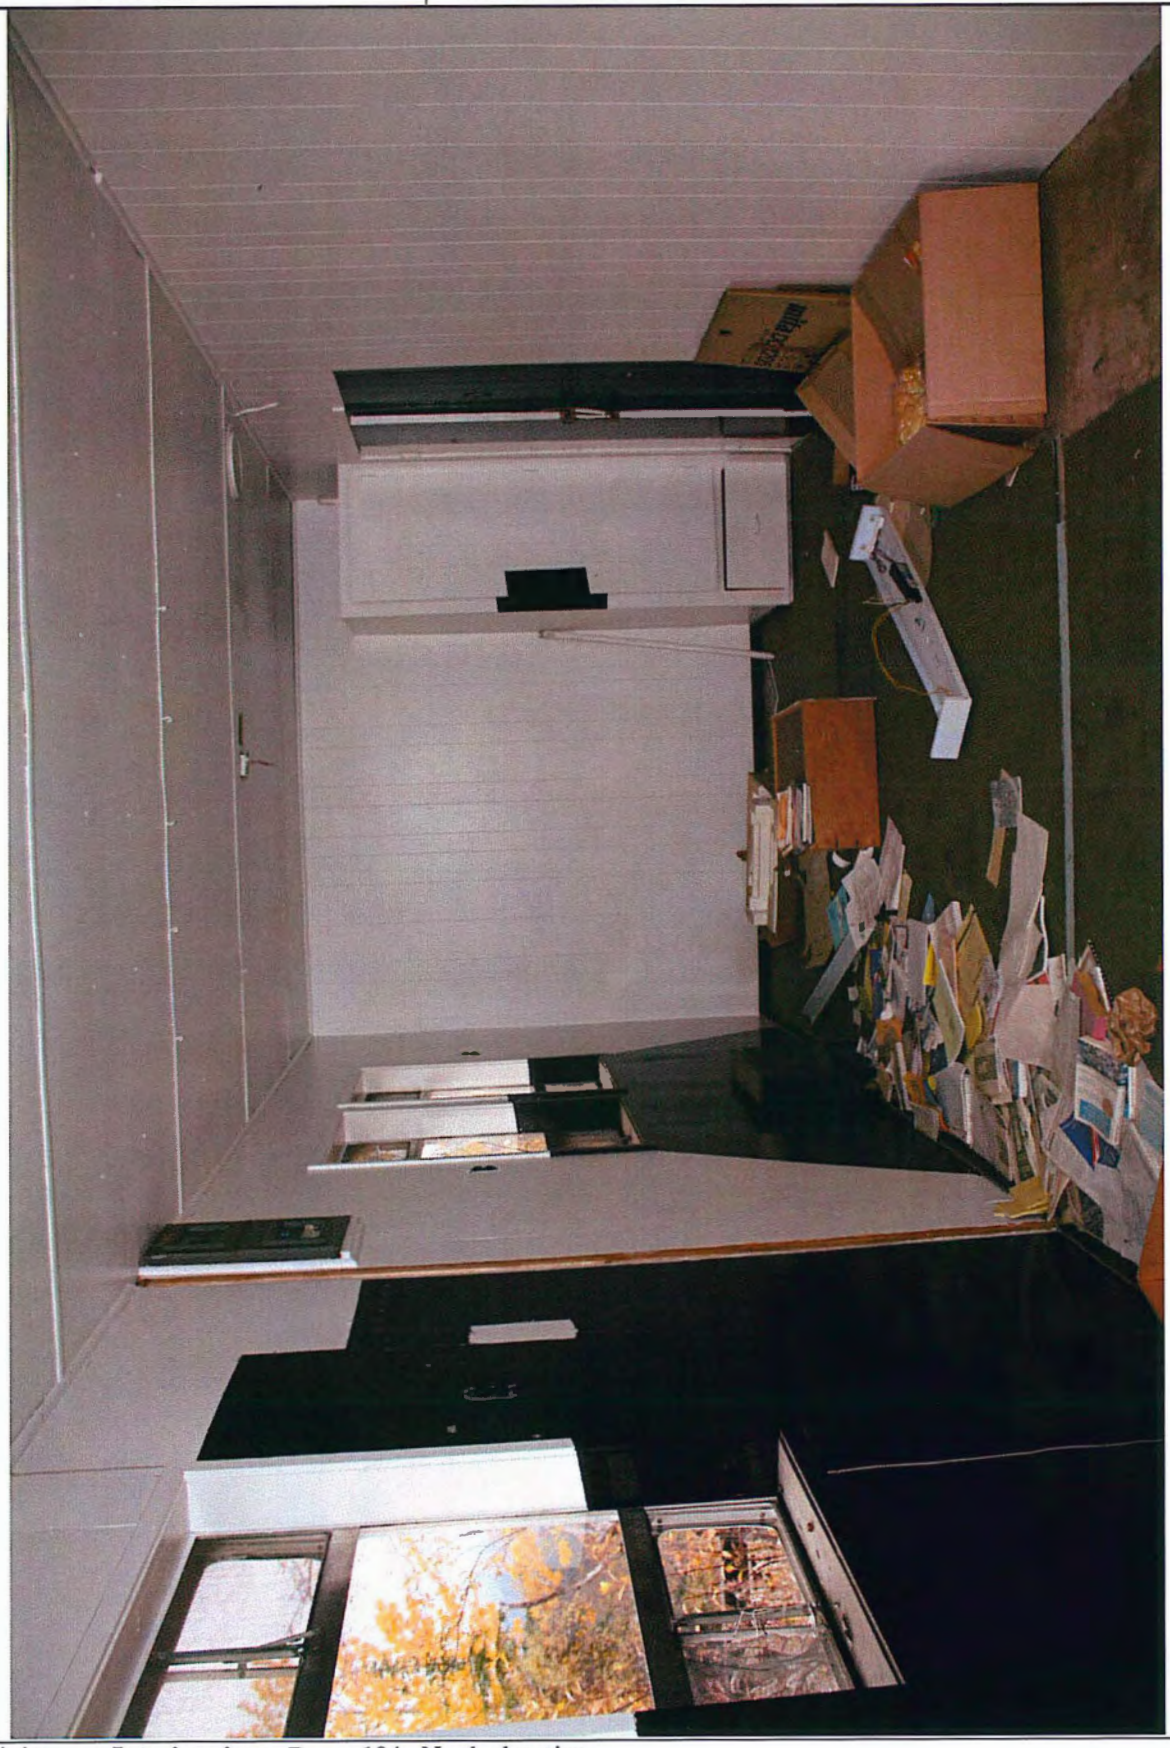


Photo Description **Interior view.** Room 104. North elevation.

Building #14 - Union Shop

Photographic Record

As-found Location: Elsa, Yukon

Photo ID Number: 14-109.JPG	**Photo 14-109**	Extant Record Photographic Key Sheet Page Number:



Photo Description **Interior view.** Room 104. South elevation.

Building #14 - Union Shop

Photographic Record

As-found Location: Elsa, Yukon

Photo ID Number: 14-110.JPG	**Photo 14-110**	Extant Record Photographic Key Sheet Page Number:

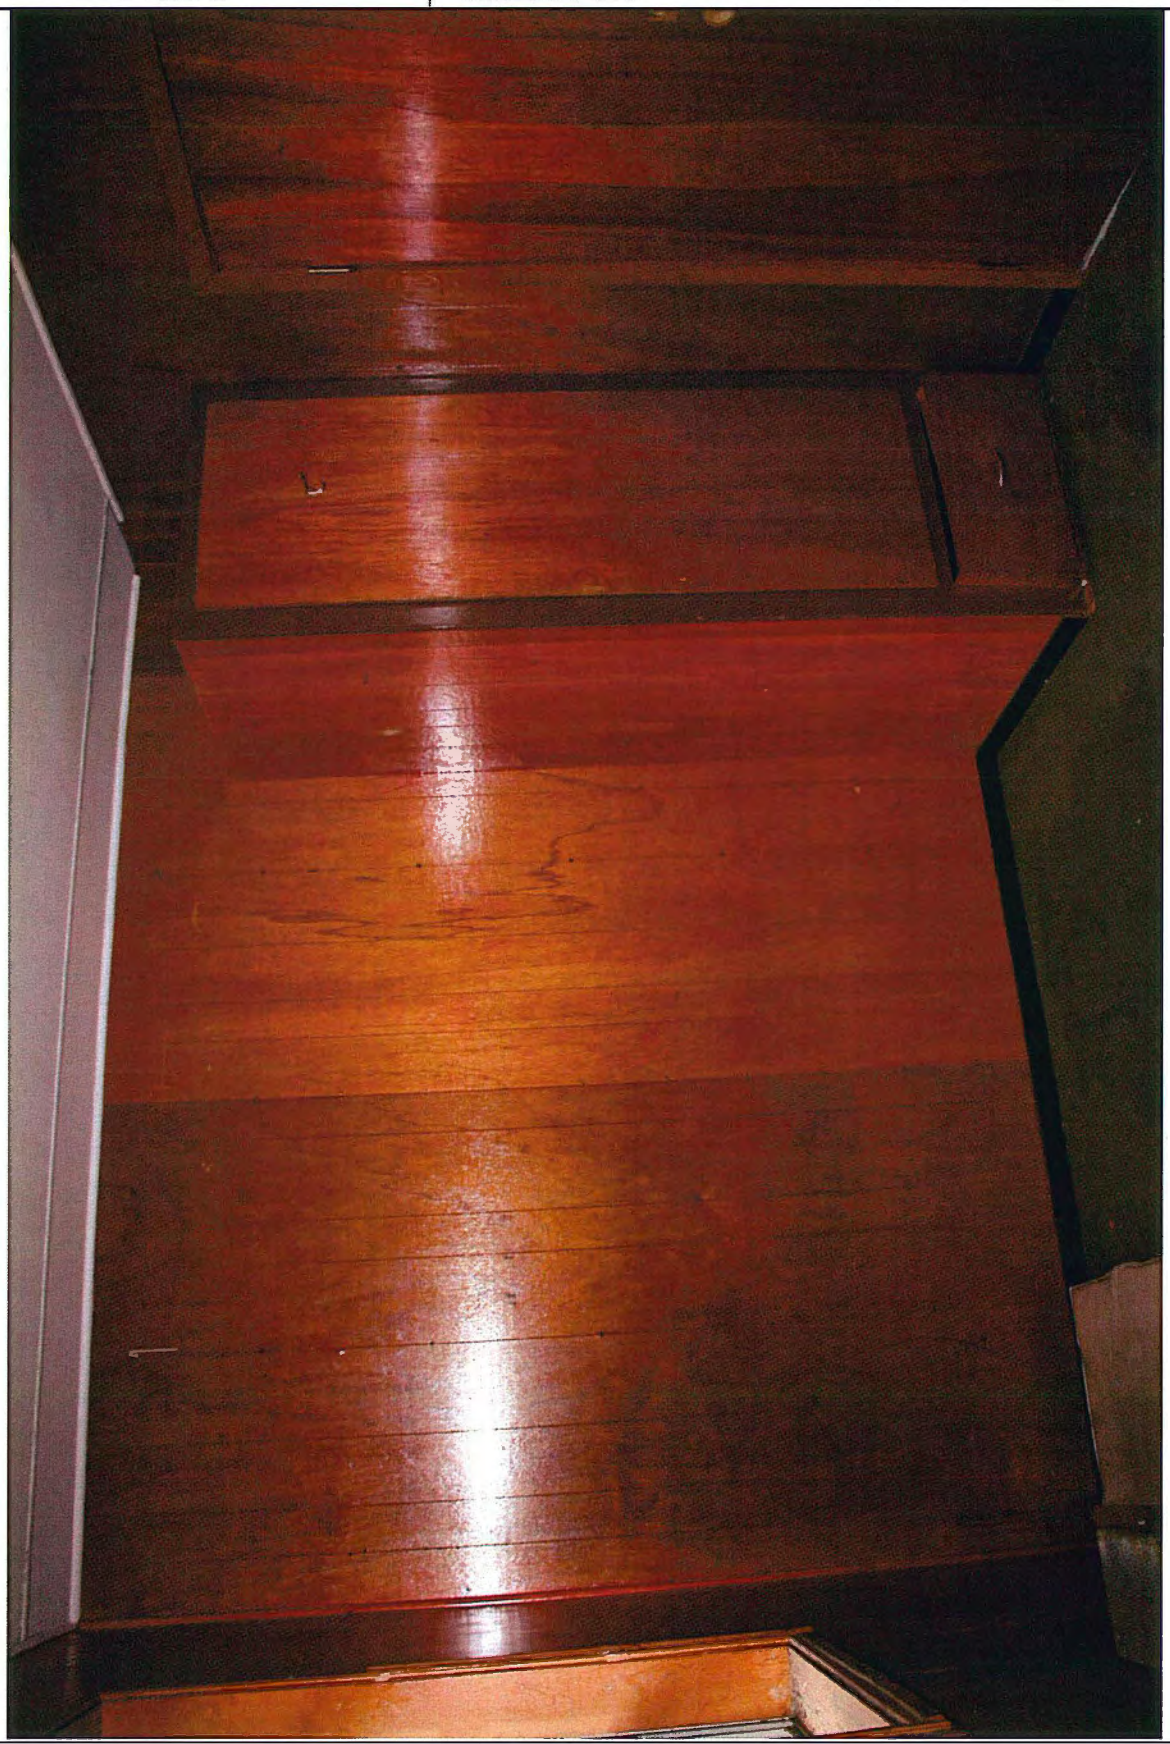


Photo Description **Interior view.** Room 105. North elevation.

Building #14 - Union Shop

Photographic Record

As-found Location: Elsa, Yukon

Photo ID Number: 14-111.JPG	**Photo 14-111**	Extant Record Photographic Key Sheet Page Number:



Photo Description **Interior view.** Room 105. South elevation.

Building #14 - Union Shop

Photographic Record

As-found Location: Elsa, Yukon

Photo ID Number: 14-112.JPG	**Photo 14-112**	Extant Record Photographic Key Sheet Page Number:



Photo Description **Interior view.** Common Room 106. North elevation.

Building #14 - Union Shop

As-found Location: Elsa, Yukon

Photographic Record

Photo ID Number: 14-113.JPG	**Photo 14-113**	Extant Record Photographic Key Sheet Page Number:



Photo Description **Interior view.** Common Room 106. South elevation.

Building #14 - Union Shop

Photographic Record

As-found Location: Elsa, Yukon

Photo ID Number: 14-114.JPG	**Photo 14-114**	Extant Record Photographic Key Sheet Page Number:



Photo Description **Interior view.** Room 105. North elevation. Corner cabinet.

Building #15
New Bunkhouse

Building #15 - Snack Bar

Photographic Record

As-found Location: Elsa, Yukon

Photo ID Number: 15-001.JPG	**Photo 15-001**	Extant Record Photographic Key Sheet Page Number:



Photo Description **Exterior view** from the Southwest corner.

Building #15 - Snack Bar

Photographic Record

As-found Location: Elsa, Yukon

Photo ID Number: 15-002.JPG	**Photo 15-002**	Extant Record Photographic Key Sheet Page Number:



Photo Description	**Exterior view.** West elevation.

Building #15 - Snack Bar

As-found Location: Elsa, Yukon

Photographic Record

Photo ID Number: 15-003.JPG	**Photo 15-003**	Extant Record Photographic Key Sheet Page Number:



Photo Description **Exterior view.** North elevation. Right end.

Building #15 - Snack Bar

As-found Location: Elsa, Yukon

Photographic Record

Photo ID Number: 15-004.JPG	**Photo 15-004**	Extant Record Photographic Key Sheet Page Number:



Photo Description **Exterior view.** North elevation.

Building #15 - Snack Bar

Photographic Record

As-found Location: Elsa, Yukon

Photo ID Number: 15-005.JPG	**Photo 15-005**	Extant Record Photographic Key Sheet Page Number:



Photo Description	**Exterior view.** North elevation.

Building #15 - Snack Bar

As-found Location: Elsa, Yukon

Photographic Record

Photo ID Number: 15-006.JPG	**Photo 15-006**	Extant Record Photographic Key Sheet Page Number:



Photo Description **Exterior view** from the Northwest.

Building #15 - Snack Bar

Photographic Record

As-found Location: Elsa, Yukon

Photo ID Number: 15-007.JPG	**Photo 15-007**	Extant Record Photographic Key Sheet Page Number:



Photo Description	**Exterior view.** North elevation. View under covered deck looking West.

Building #15 - Snack Bar

As-found Location: Elsa, Yukon

Photographic Record

Photo ID Number: 15-008.JPG	**Photo 15-008**	Extant Record Photographic Key Sheet Page Number:



Photo Description **Exterior view** from the Northeast.

Building #15 - Snack Bar

As-found Location: Elsa, Yukon

Photographic Record

Photo ID Number: 15-009.JPG	**Photo 15-009**	Extant Record Photographic Key Sheet Page Number:



Photo Description **Exterior view.** East elevation.

Building #15 - Snack Bar

Photographic Record

As-found Location: Elsa, Yukon

Photo ID Number: 15-010.JPG	**Photo 15-010**	Extant Record Photographic Key Sheet Page Number:



Photo Description **Exterior view** from the Southeast.

Building #15 - Snack Bar

As-found Location: Elsa, Yukon

Photographic Record

Photo ID Number: 15-011.JPG	**Photo 15-011**	Extant Record Photographic Key Sheet Page Number:



Photo Description **Exterior view.** South elevation. Left side. Looking East.

Building #15 - Snack Bar

Photographic Record

As-found Location: Elsa, Yukon

Photo ID Number: 15-012.JPG	**Photo 15-012**	Extant Record Photographic Key Sheet Page Number:



Photo Description **Exterior view.** North elevation. Looking East.

Building #15 - Snack Bar

As-found Location: Elsa, Yukon

Photographic Record

Photo ID Number: 15-013.JPG	**Photo 15-013**	Extant Record Photographic Key Sheet Page Number:

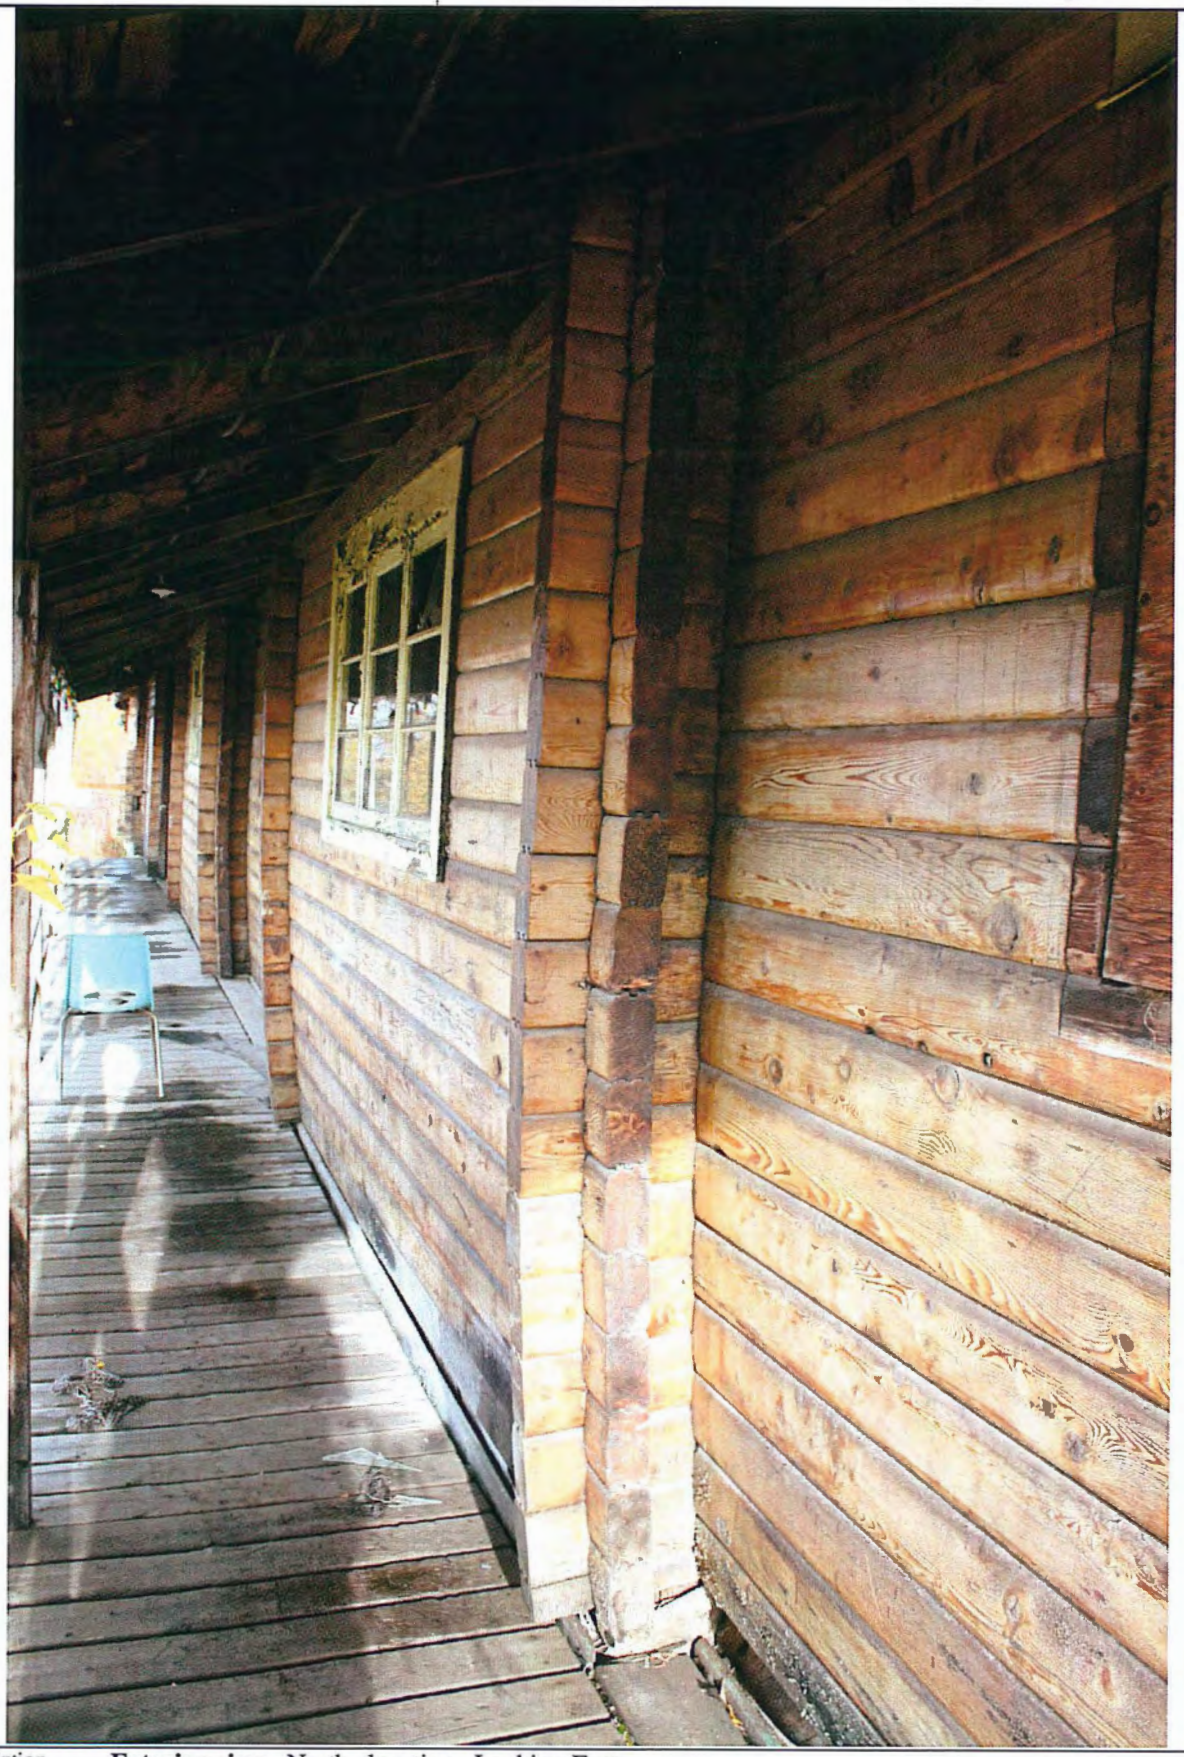


Photo Description **Exterior view.** North elevation. Looking East.

Building #15 - Snack Bar

Photographic Record

As-found Location: Elsa, Yukon

Photo ID Number: 15-101.JPG	**Photo 15-101**	Extant Record Photographic Key Sheet Page Number:

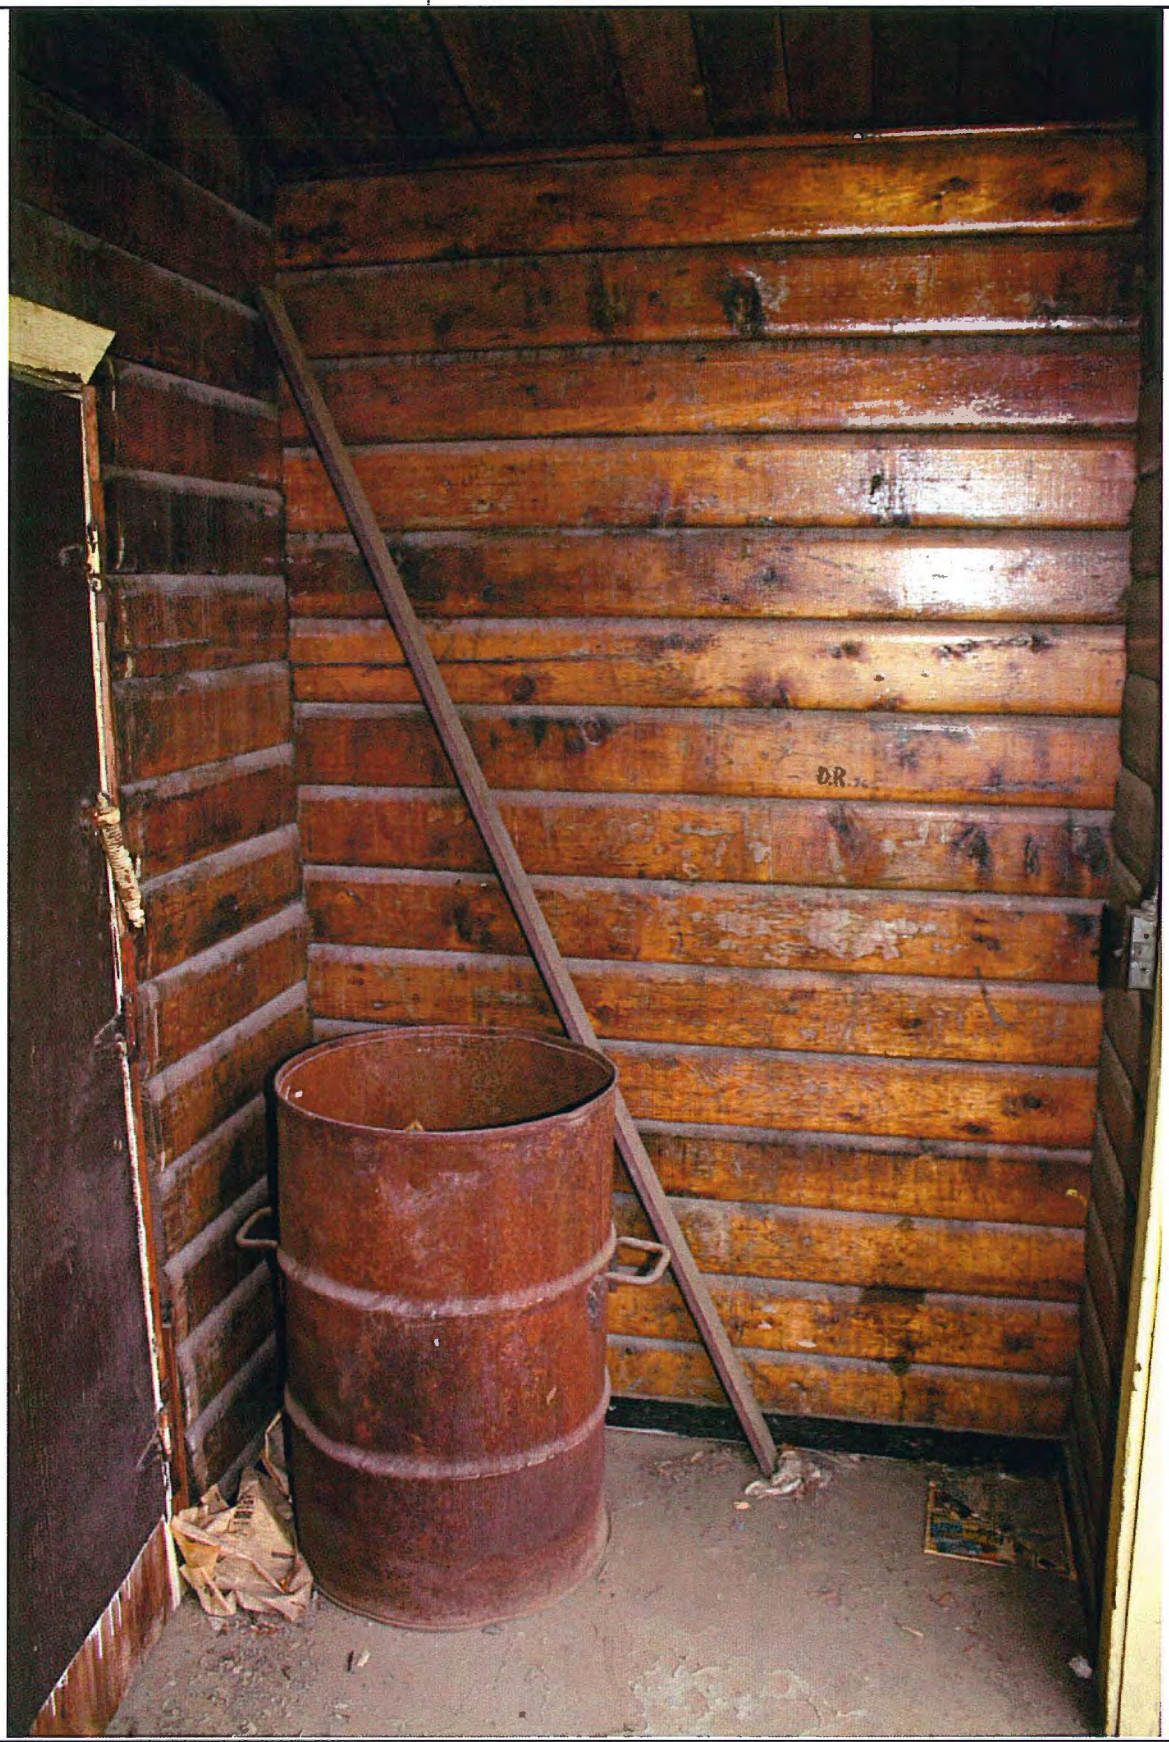


Photo Description	**Interior view.** Entry 101. South elevation.

Building #15 - Snack Bar

As-found Location: Elsa, Yukon

Photographic Record

Photo ID Number: 15-102.JPG	**Photo 15-102**	Extant Record Photographic Key Sheet Page Number:

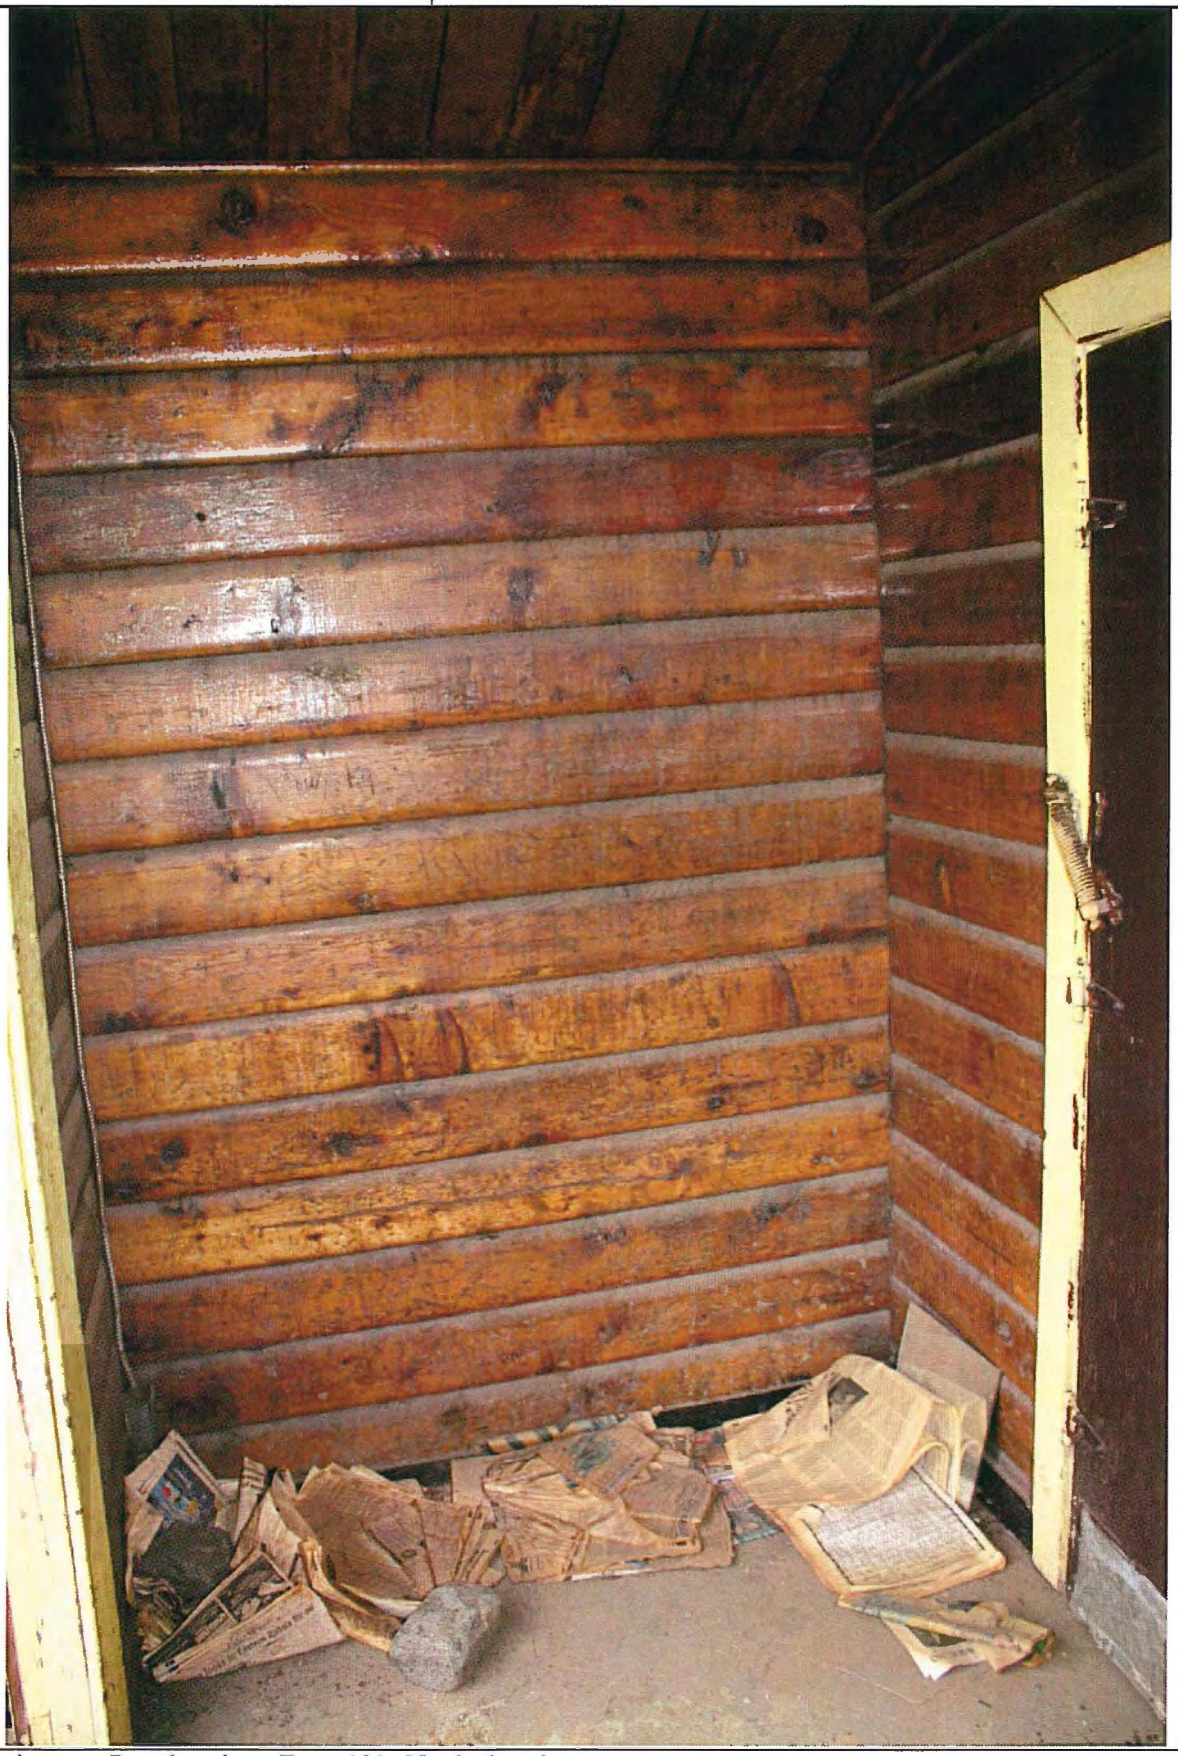


Photo Description **Interior view.** Entry 101. North elevation.

Building #15 - Snack Bar

As-found Location: Elsa, Yukon

Photographic Record

Photo ID Number: 15-103.JPG	**Photo 15-103**	Extant Record Photographic Key Sheet Page Number:



Photo Description **Interior view.** Entry 102. East elevation.

Building #15 - Snack Bar

Photographic Record

As-found Location: Elsa, Yukon

Photo ID Number: 15-104.JPG	**Photo 15-104**	Extant Record Photographic Key Sheet Page Number:



Photo Description **Interior view.** Entry 102. West elevation.

Building #15 - Snack Bar

Photographic Record

As-found Location: Elsa, Yukon

Photo ID Number: 15-105.JPG	**Photo 15-105**	Extant Record Photographic Key Sheet Page Number:



Photo Description **Interior view.** Dining Hall 103. View towards the Southeast corner.

Building #15 - Snack Bar

Photographic Record

As-found Location: Elsa, Yukon

Photo ID Number: 15-106.JPG	**Photo 15-106**	Extant Record Photographic Key Sheet Page Number:



Photo Description **Interior view.** Dining Hall 103. View towards the Northeast corner.

Building #15 - Snack Bar

Photographic Record

As-found Location: Elsa, Yukon

Photo ID Number: 15-107.JPG	**Photo 15-107**	Extant Record Photographic Key Sheet Page Number:

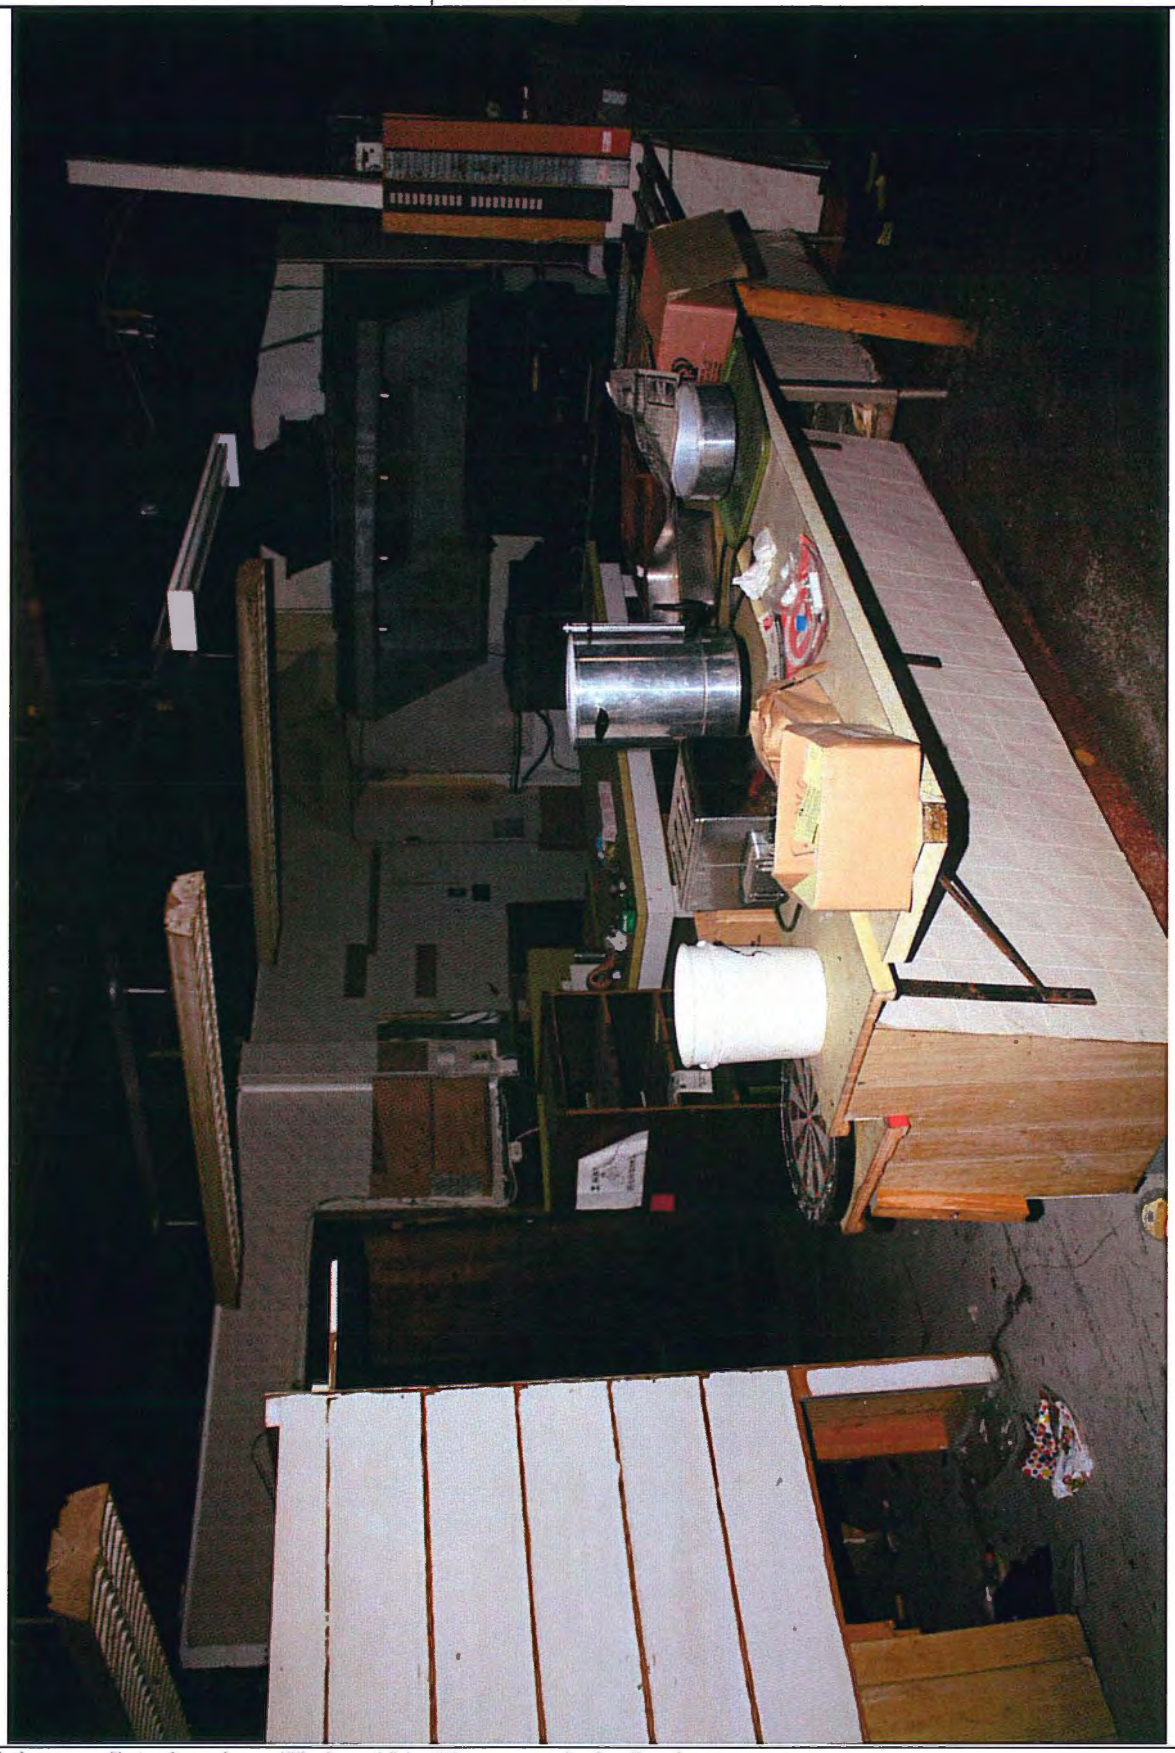


Photo Description **Interior view.** Kitchen 104. View towards the Southeast corner.

Building #15 - Snack Bar

Photographic Record

As-found Location: Elsa, Yukon

Photo ID Number: 15-108.JPG	**Photo 15-108**	Extant Record Photographic Key Sheet Page Number:

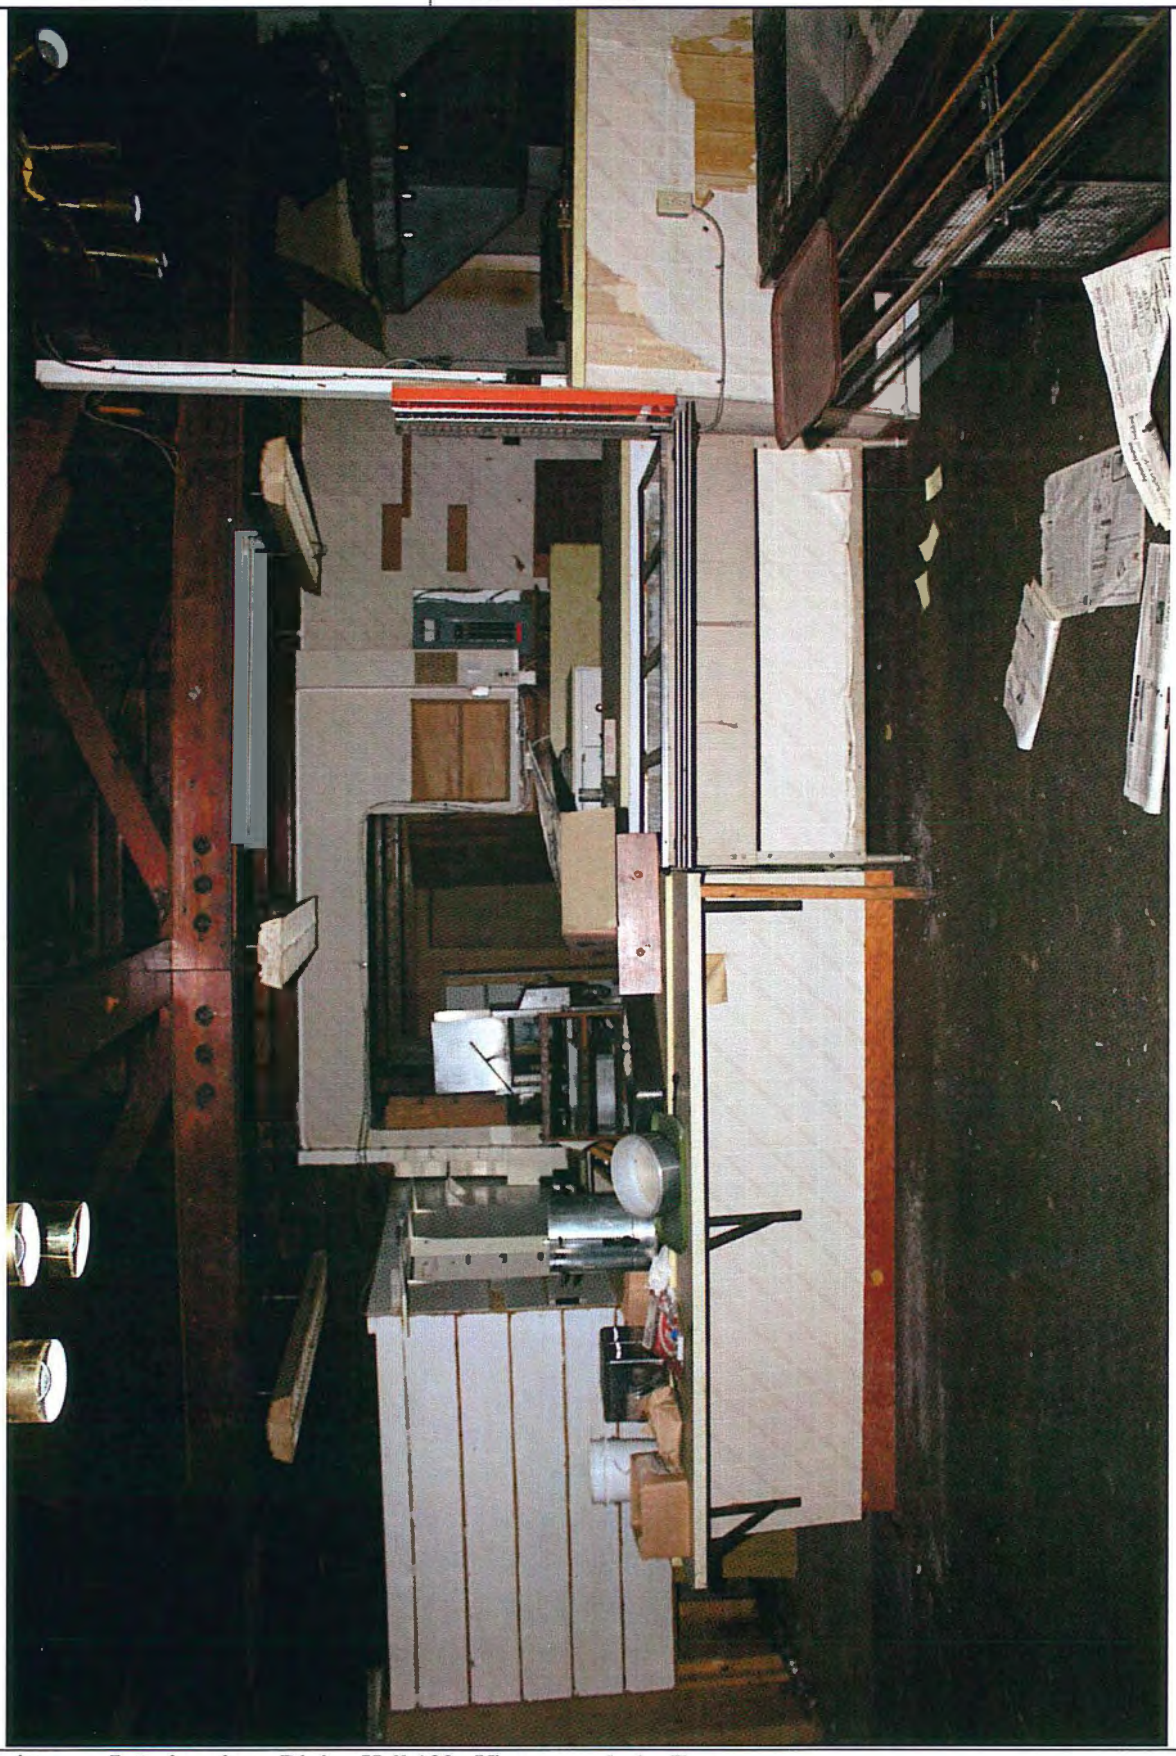


Photo Description **Interior view.** Dining Hall 103. View towards the East.

Building #15 - Snack Bar

As-found Location: Elsa, Yukon

Photographic Record

Photo ID Number: 15-109.JPG	**Photo 15-109**	Extant Record Photographic Key Sheet Page Number:



Photo Description **Interior view.** Dining Hall 103. North elevation.

Building #15 - Snack Bar

Photographic Record

As-found Location: Elsa, Yukon

Photo ID Number: 15-110.JPG	**Photo 15-110**	Extant Record Photographic Key Sheet Page Number:



Photo Description **Interior view.** Washroom 106. East elevation.

Building #15 - Snack Bar

As-found Location: Elsa, Yukon

Photographic Record

Photo ID Number: 15-111.JPG	**Photo 15-111**	Extant Record Photographic Key Sheet Page Number:



Photo Description **Interior view.** Washroom 107. East elevation.

Building #15 - Snack Bar

Photographic Record

As-found Location: Elsa, Yukon

Photo ID Number: 15-112.JPG	**Photo 15-112**	Extant Record Photographic Key Sheet Page Number:



Photo Description **Interior view.** Room 108. East elevation.

Building #15 - Snack Bar

Photographic Record

As-found Location: Elsa, Yukon

Photo ID Number: 15-113.JPG	**Photo 15-**	Extant Record Photographic Key Sheet Page Number: A9.1



Photo Description **Interior view.** Room 108. South elevation. Door to Walk-in Cooler.

Building #15 - Snack Bar

Photographic Record

As-found Location: Elsa, Yukon

Photo ID Number: 15-114.JPG	**Photo 15-114**	Extant Record Photographic Key Sheet Page Number:

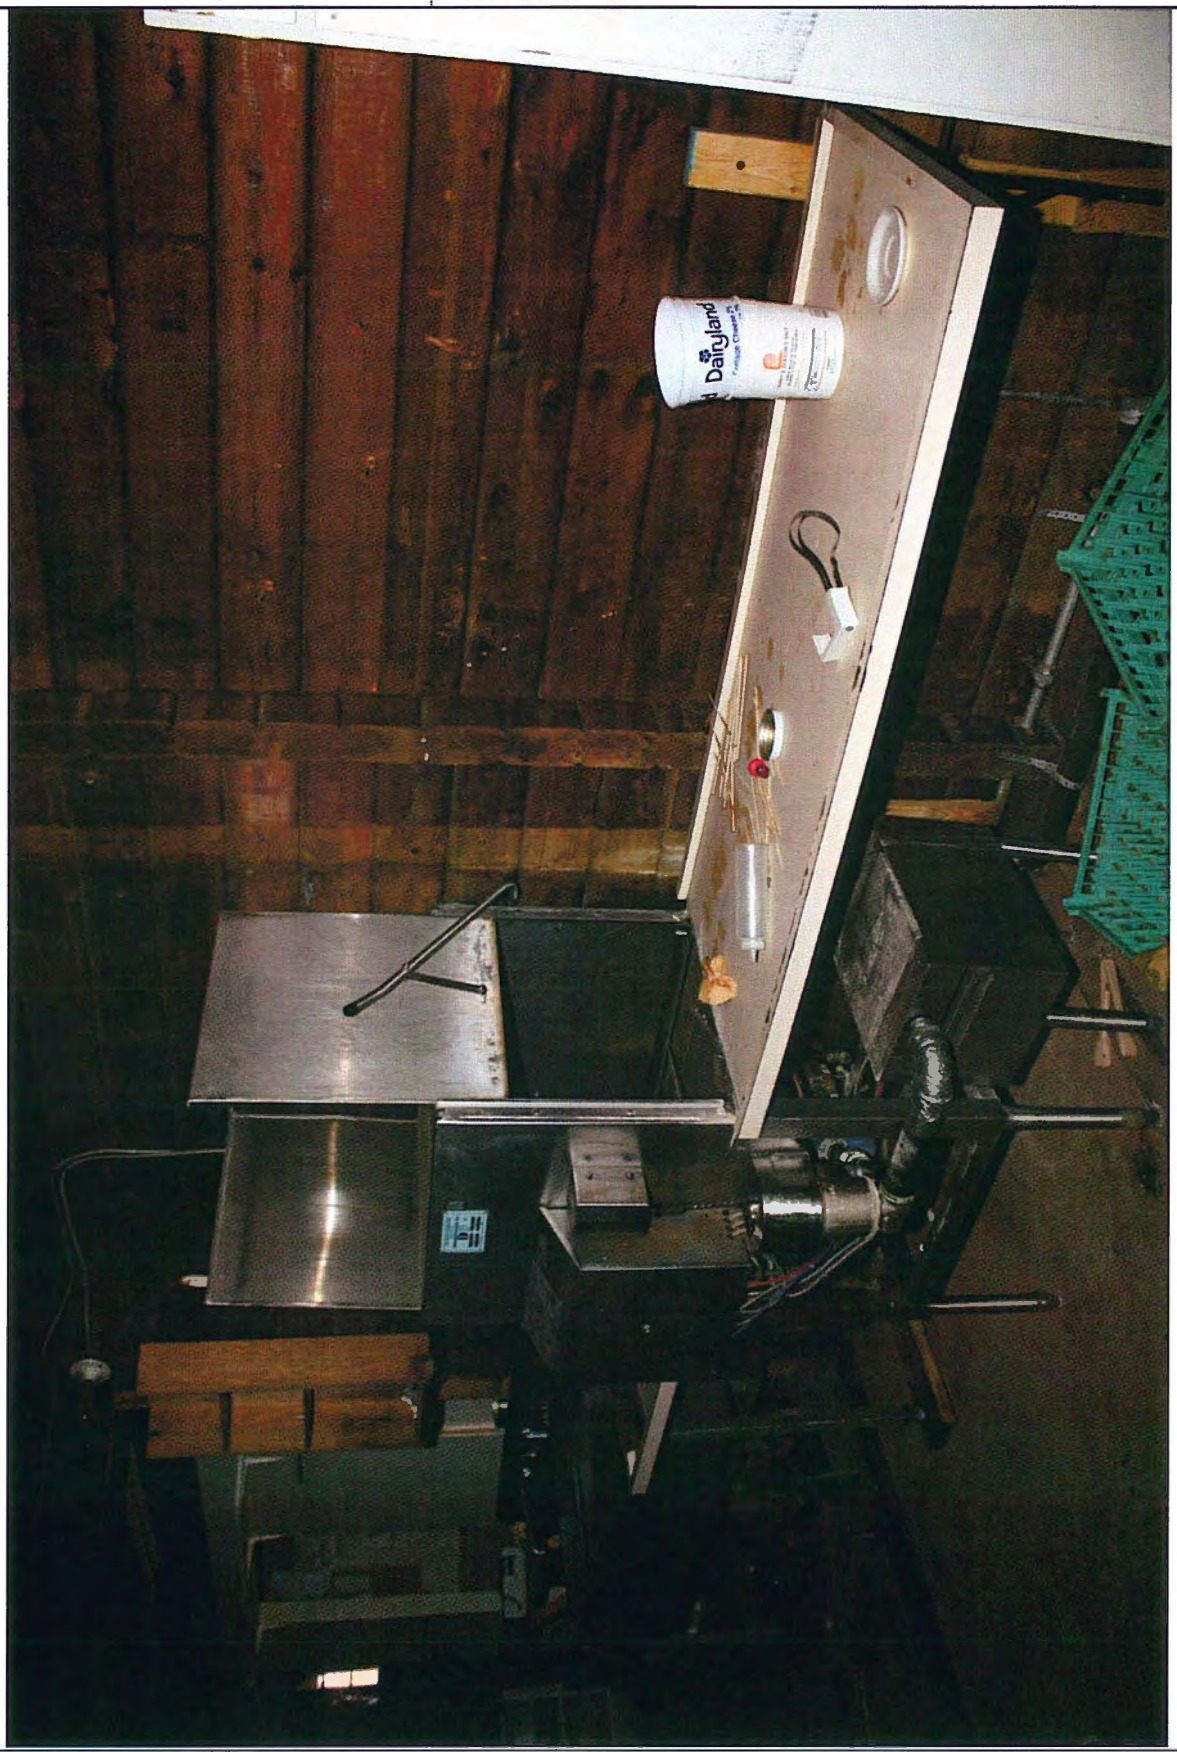


Photo Description **Interior view.** Room 108. North elevation.

Building #15 - Snack Bar

As-found Location: Elsa, Yukon

Photographic Record

Photo ID Number: 15-115.JPG	**Photo 15-115**	Extant Record Photographic Key Sheet Page Number:



Photo Description	**Interior view.** Walk-in Cooler 109. South elevation.

Building #15 - Snack Bar

Photographic Record

As-found Location: Elsa, Yukon

Photo ID Number: 15-116.JPG	**Photo 15-116**	Extant Record Photographic Key Sheet Page Number:



Photo Description	**Interior view.** Walk-in Cooler 109. East elevation.

Building #15 - Snack Bar

Photographic Record

As-found Location: Elsa, Yukon

Photo ID Number: 15-117.JPG	**Photo 15-117**	Extant Record Photographic Key Sheet Page Number:

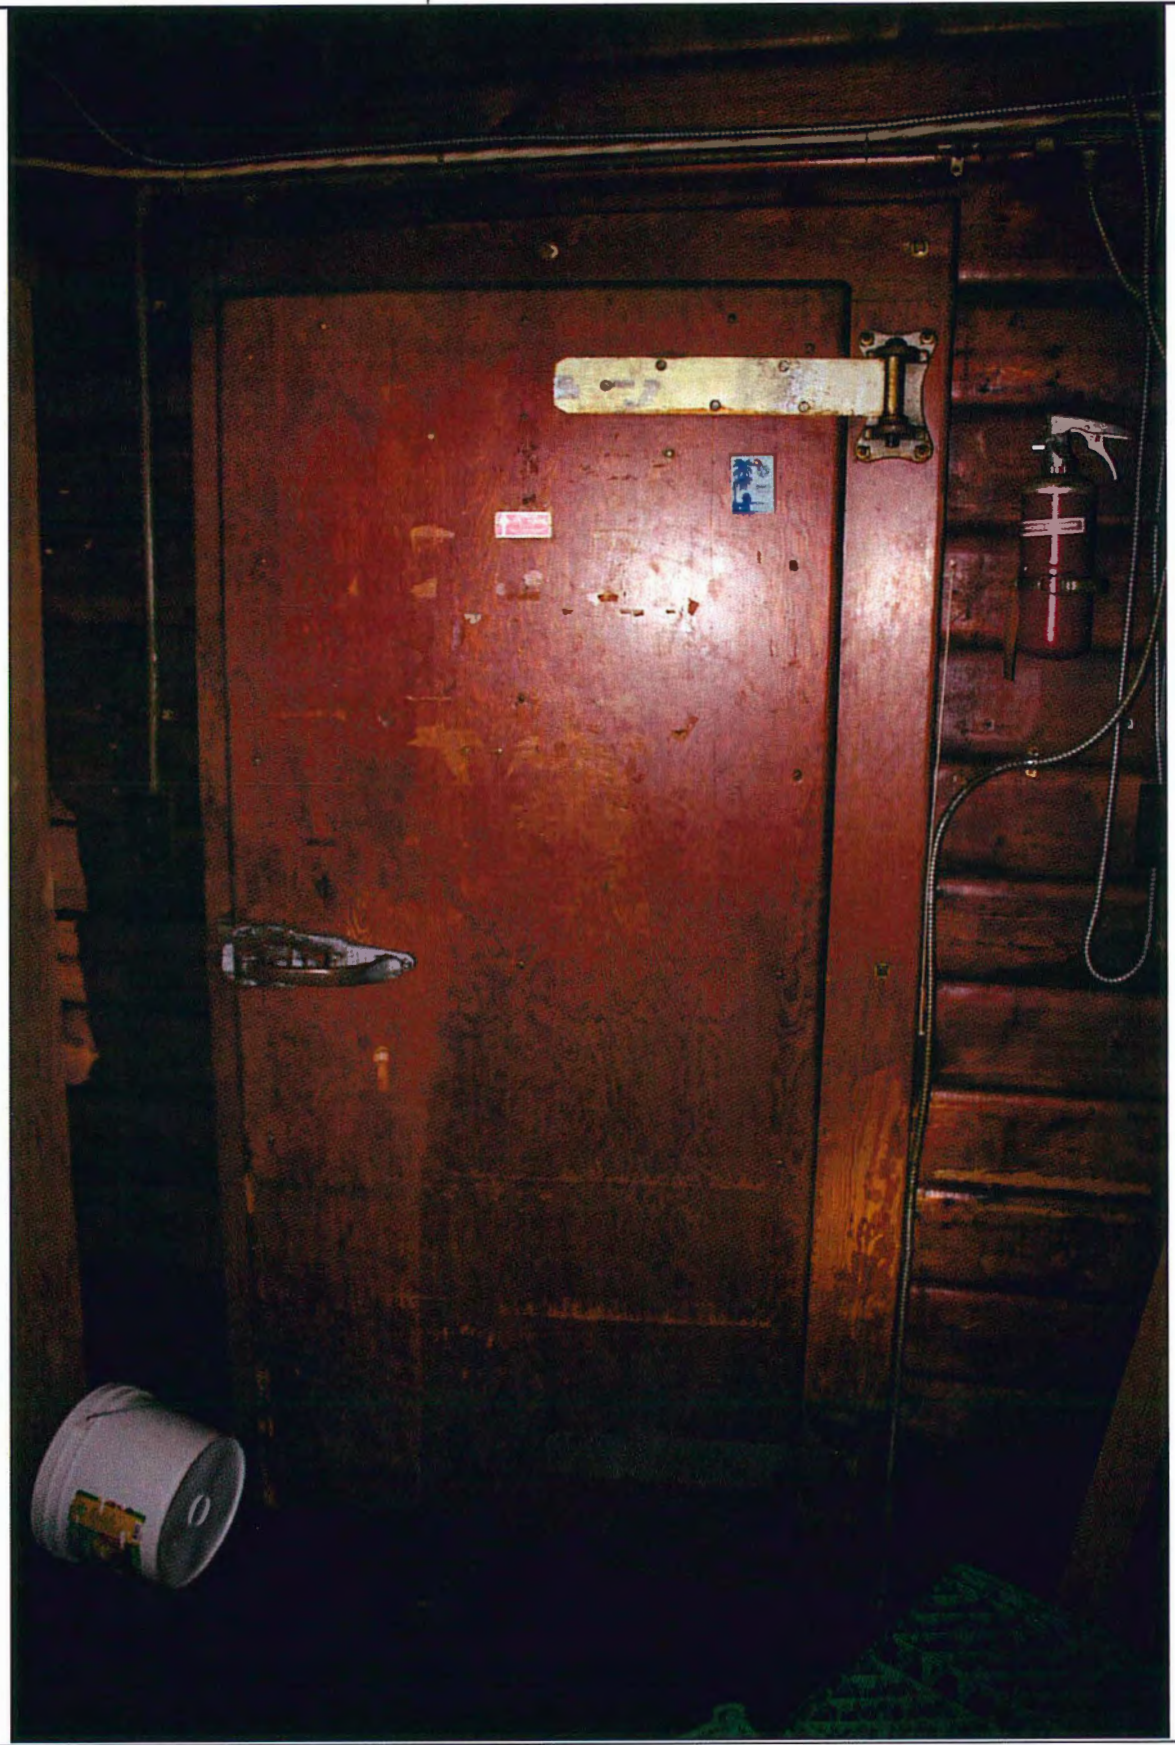


Photo Description	**Interior view.** Room 108. South elevation. Door to Walk-in Cooler.

Building #15 - Snack Bar

As-found Location: Elsa, Yukon

Photographic Record

Photo ID Number: 15-118.JPG	**Photo 15-118**	Extant Record Photographic Key Sheet Page Number:



Photo Description **Interior view.** Washroom 110. West elevation.

Building #15 - Snack Bar

As-found Location: Elsa, Yukon

Photographic Record

Photo ID Number: 15-119.JPG	**Photo 15-119**	Extant Record Photographic Key Sheet Page Number:



Photo Description **Interior view.** Washroom 110. South elevation.

Building #15 - Snack Bar

As-found Location: Elsa, Yukon

Photographic Record

Photo ID Number: 15-120.JPG	**Photo 15-120**	Extant Record Photographic Key Sheet Page Number:



Photo Description **Interior view.** Corridor 111. South elevation.

Building #15 - Snack Bar

As-found Location: Elsa, Yukon

Photographic Record

Photo ID Number: 15-121.JPG	**Photo 15-121**	Extant Record Photographic Key Sheet Page Number:

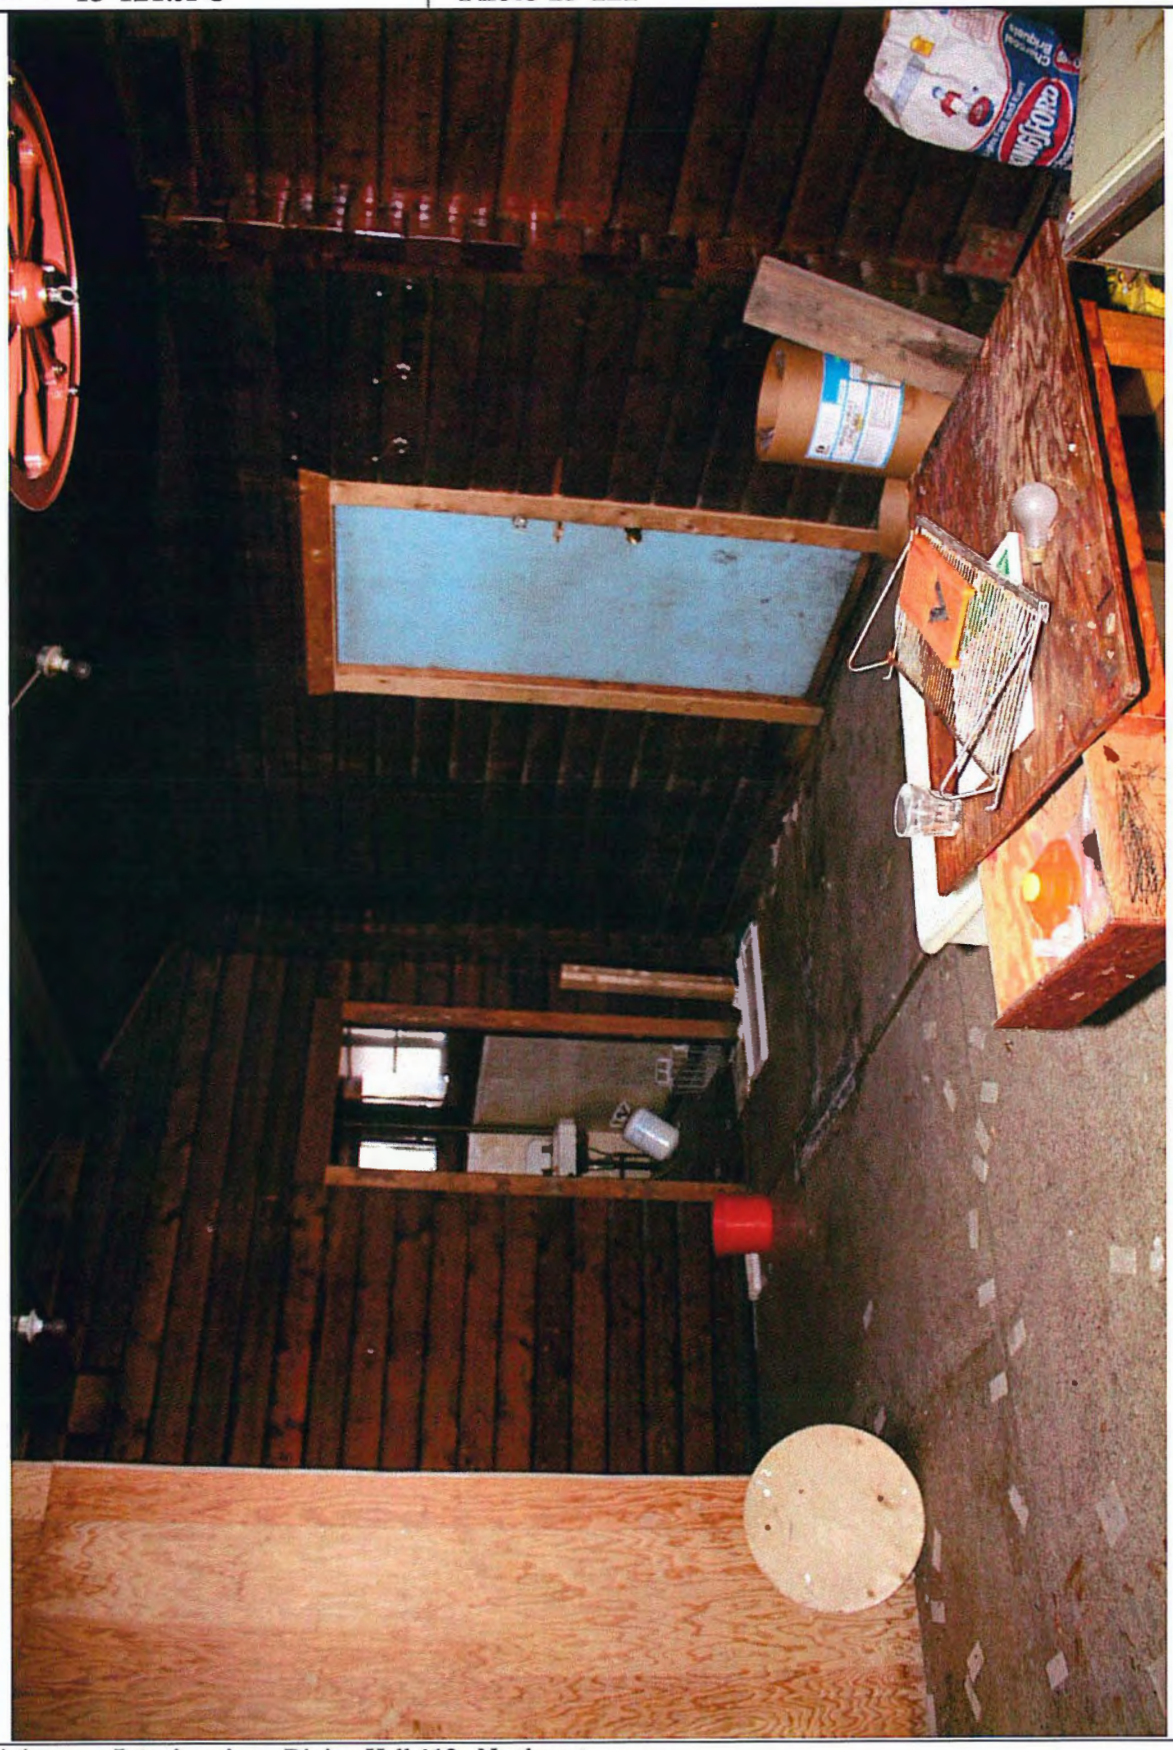


Photo Description	**Interior view.** Dining Hall 112. Northwest corner.

Building #15 - Snack Bar

Photographic Record

As-found Location: Elsa, Yukon

Photo ID Number: 15-122.JPG	**Photo 15-122**	Extant Record Photographic Key Sheet Page Number:



Photo Description	**Interior view.** Dining Hall 112. East elevation.

Building #15 - Snack Bar

As-found Location: Elsa, Yukon

Photographic Record

Photo ID Number: 15-123.JPG	**Photo 15-**	Extant Record Photographic Key Sheet Page Number: A9.1



Photo Description **Interior view.** Dining Hall 112. Southwest corner.

Building #15 - Snack Bar

Photographic Record

As-found Location: Elsa, Yukon

Photo ID Number: 15-124.JPG	**Photo 15-124**	Extant Record Photographic Key Sheet Page Number:



Photo Description **Interior view.** Dining Hall 112. North elevation.

Building #15 - Snack Bar

As-found Location: Elsa, Yukon

Photographic Record

Photo ID Number: 15-125.JPG	**Photo 15-125**	Extant Record Photographic Key Sheet Page Number:



Photo Description **Interior view.** Dining Hall 112. West elevation. Right side.

Building #15 - Snack Bar

Photographic Record

As-found Location: Elsa, Yukon

Photo ID Number: 15-126.JPG	**Photo 15-126**	Extant Record Photographic Key Sheet Page Number:



Photo Description **Interior view.** Dining Hall 112. East elevation. Center.

Building #15 - Snack Bar

As-found Location: Elsa, Yukon

Photographic Record

Photo ID Number: 15-127.JPG	**Photo 15-127**	Extant Record Photographic Key Sheet Page Number:



Photo Description	**Interior view.** Dining Hall 112. Southeast corner.

Building #15 - Snack Bar

Photographic Record

As-found Location: Elsa, Yukon

Photo ID Number: 15-128.JPG	**Photo 15-128**	Extant Record Photographic Key Sheet Page Number:



Photo Description **Interior view.** Washroom 113. East elevation.

Building #15 - Snack Bar

Photographic Record

As-found Location: Elsa, Yukon

Photo ID Number: 15-129.JPG	**Photo 15-129**	Extant Record Photographic Key Sheet Page Number:



Photo Description **Interior view.** Storage 114. Southwest corner.

Building #15 - Snack Bar

Photographic Record

As-found Location: Elsa, Yukon

Photo ID Number: 15-130.JPG	**Photo 15-130**	Extant Record Photographic Key Sheet Page Number:



Photo Description **Interior view.** Storage 114. Northeast corner.

Building #15 - Snack Bar

Photographic Record

As-found Location: Elsa, Yukon

Photo ID Number: 15-131.JPG	**Photo 15-131**	Extant Record Photographic Key Sheet Page Number:

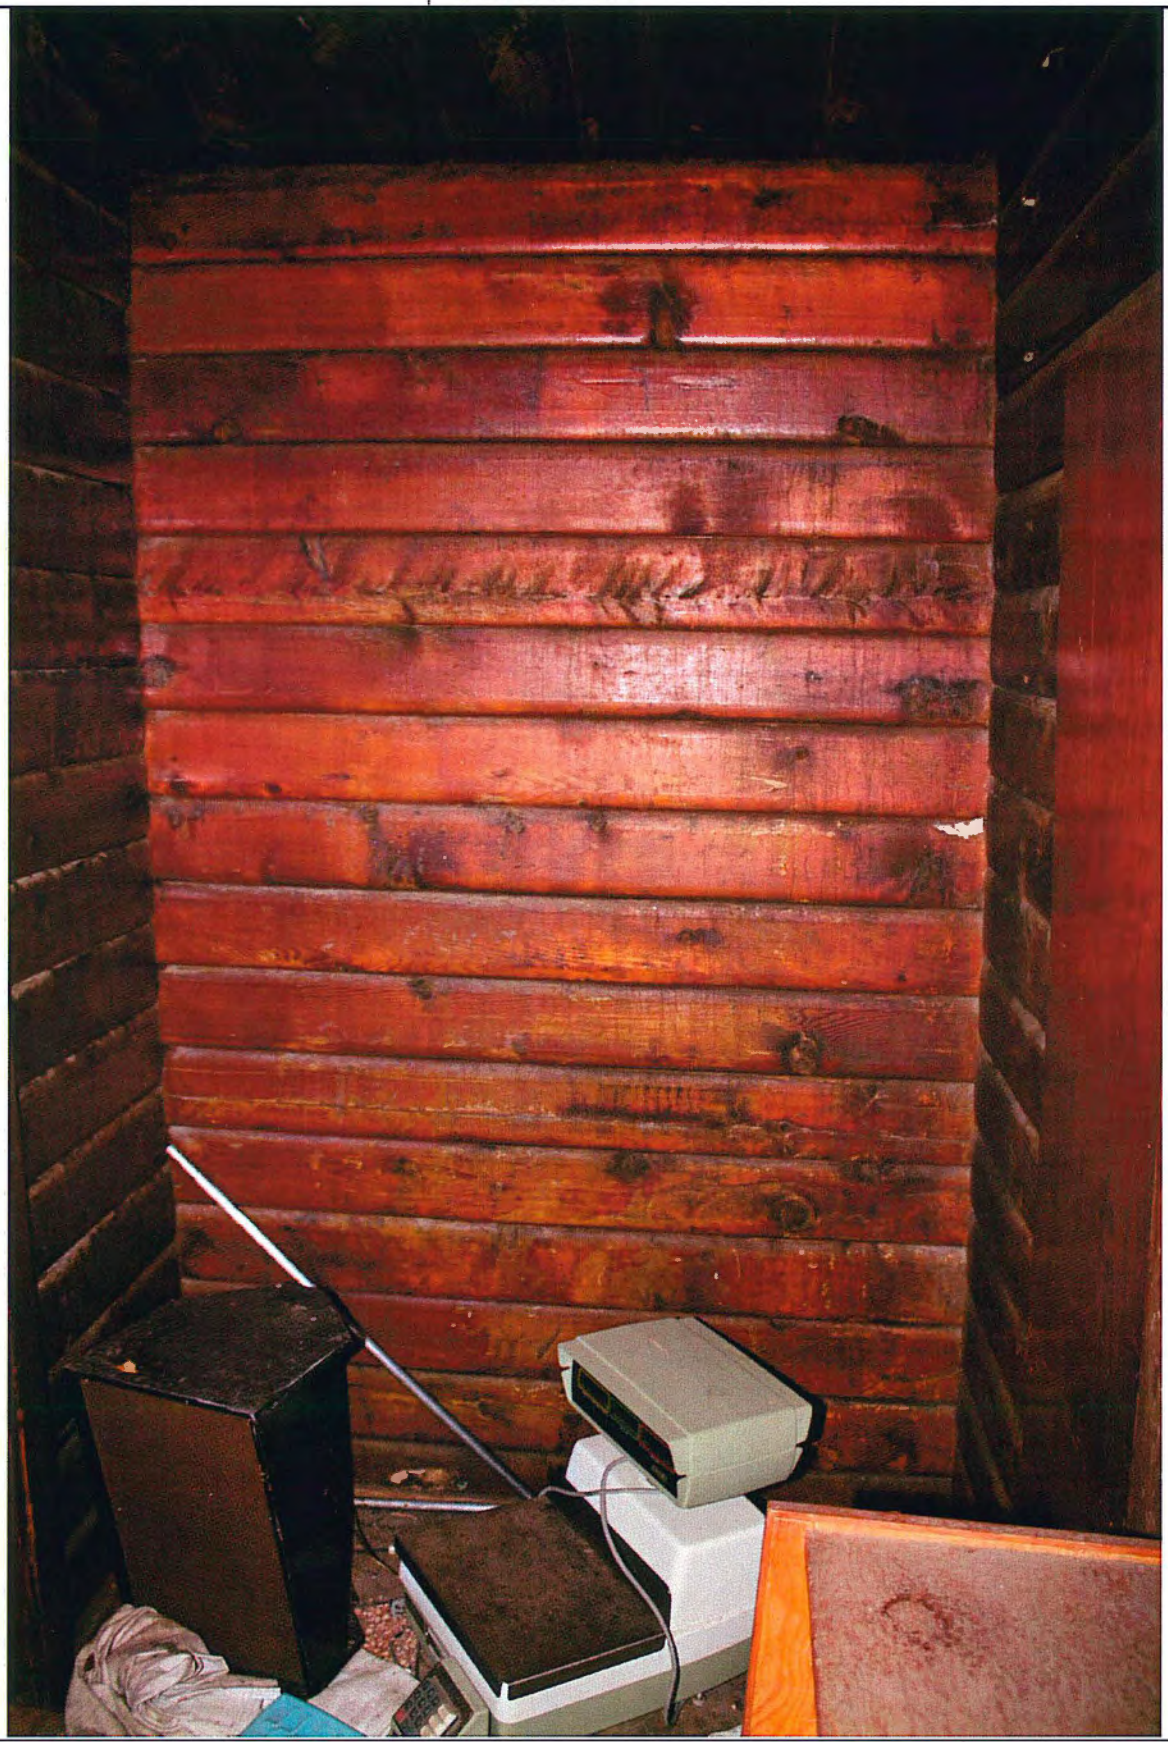


Photo Description **Interior view.** Exit vestibule. North elevation.

Building #16
New Bunkhouse

Building #16 - Dining Hall

Photographic Record

As-found Location: Elsa, Yukon

Photo ID Number: 16-001.JPG	**Photo 16-001**	Extant Record Photographic Key Sheet Page Number:



Photo Description **Exterior view** from the Southwest corner.

Building #16 - Dining Hall

As-found Location: Elsa, Yukon

Photographic Record

Photo ID Number: 16-002.JPG	**Photo 16-002**	Extant Record Photographic Key Sheet Page Number:



Photo Description **Exterior view.** South elevation.

Building #16 - Dining Hall

Photographic Record

As-found Location: Elsa, Yukon

Photo ID Number: 16-003.JPG	**Photo 16-003**	Extant Record Photographic Key Sheet Page Number:



Photo Description **Exterior view** from the Southeast corner.

Building #16 - Dining Hall

Photographic Record

As-found Location: Elsa, Yukon

Photo ID Number: 16-004.JPG	**Photo 16-004**	Extant Record Photographic Key Sheet Page Number:



Photo Description	**Exterior view.** East elevation.

Building #16 - Dining Hall

Photographic Record

As-found Location: Elsa, Yukon

Photo ID Number: 16-005.JPG	**Photo 16-005**	Extant Record Photographic Key Sheet Page Number:

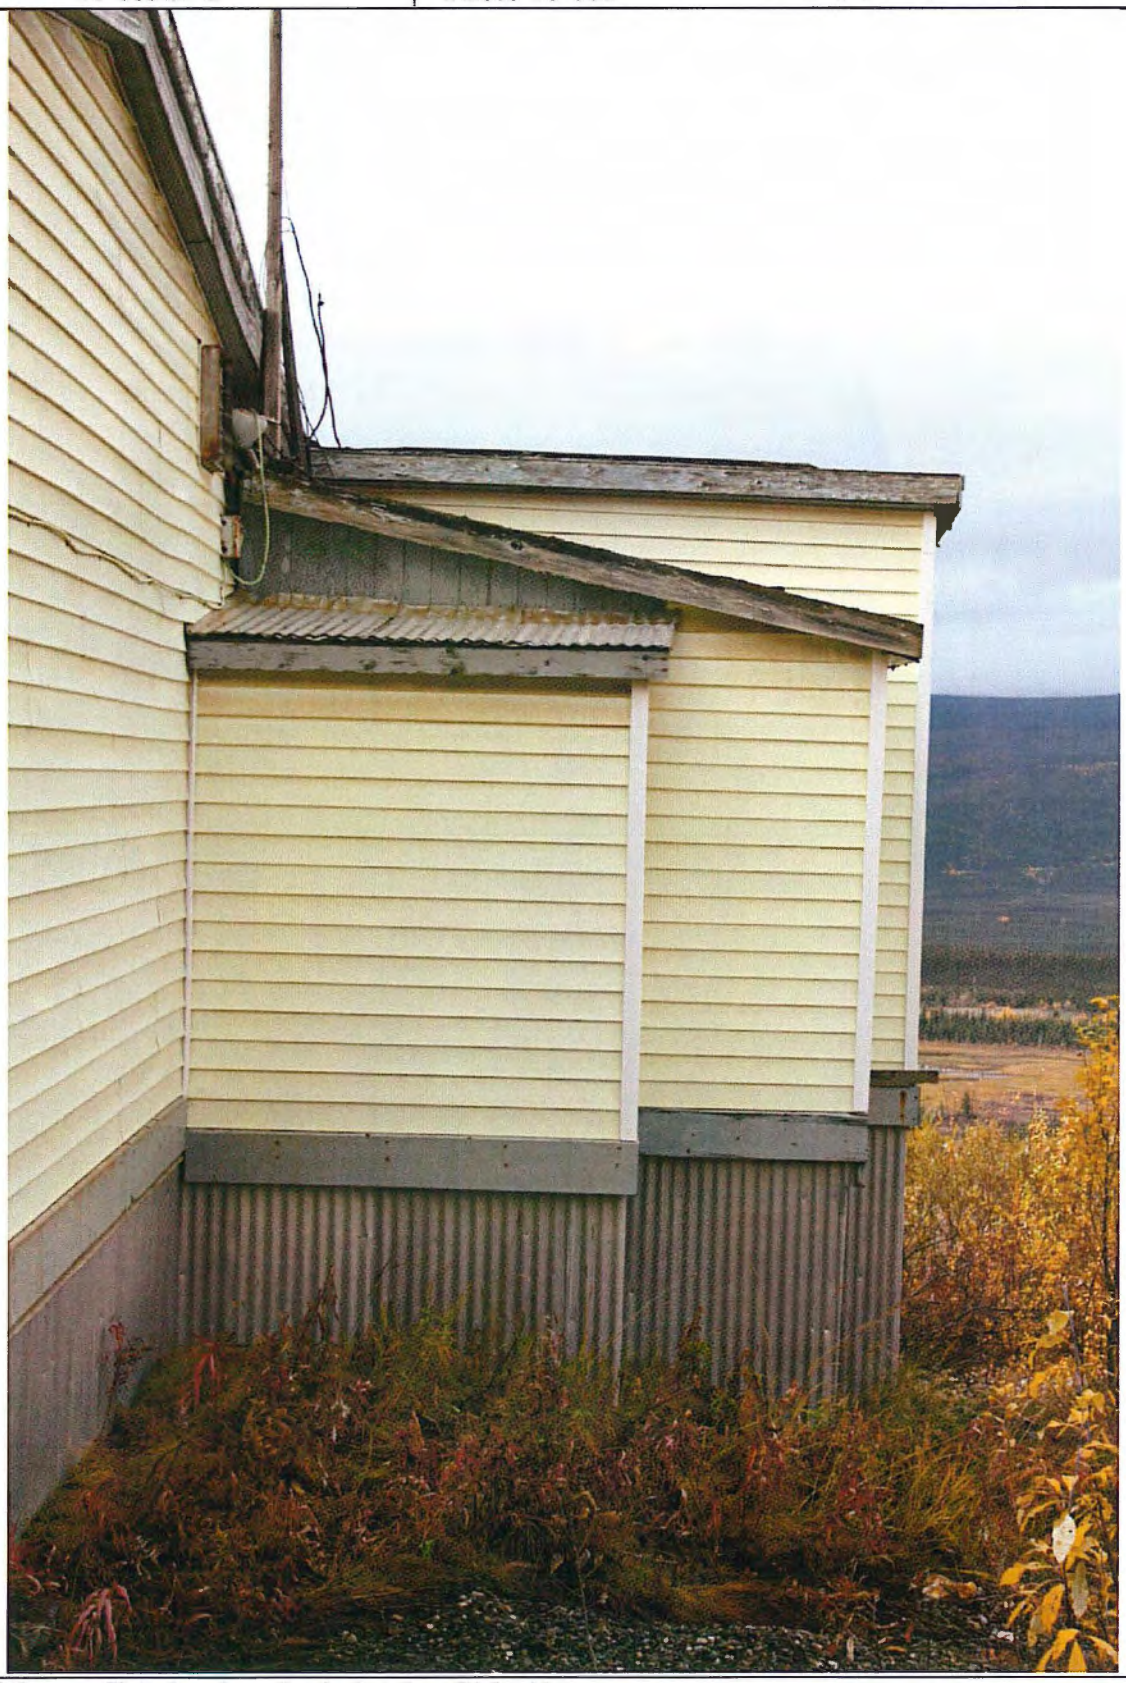


Photo Description	**Exterior view.** South elevation. Right side.

Building #16 - Dining Hall

Photographic Record

As-found Location: Elsa, Yukon

Photo ID Number: 16-006.JPG	**Photo 16-006**	Extant Record Photographic Key Sheet Page Number:

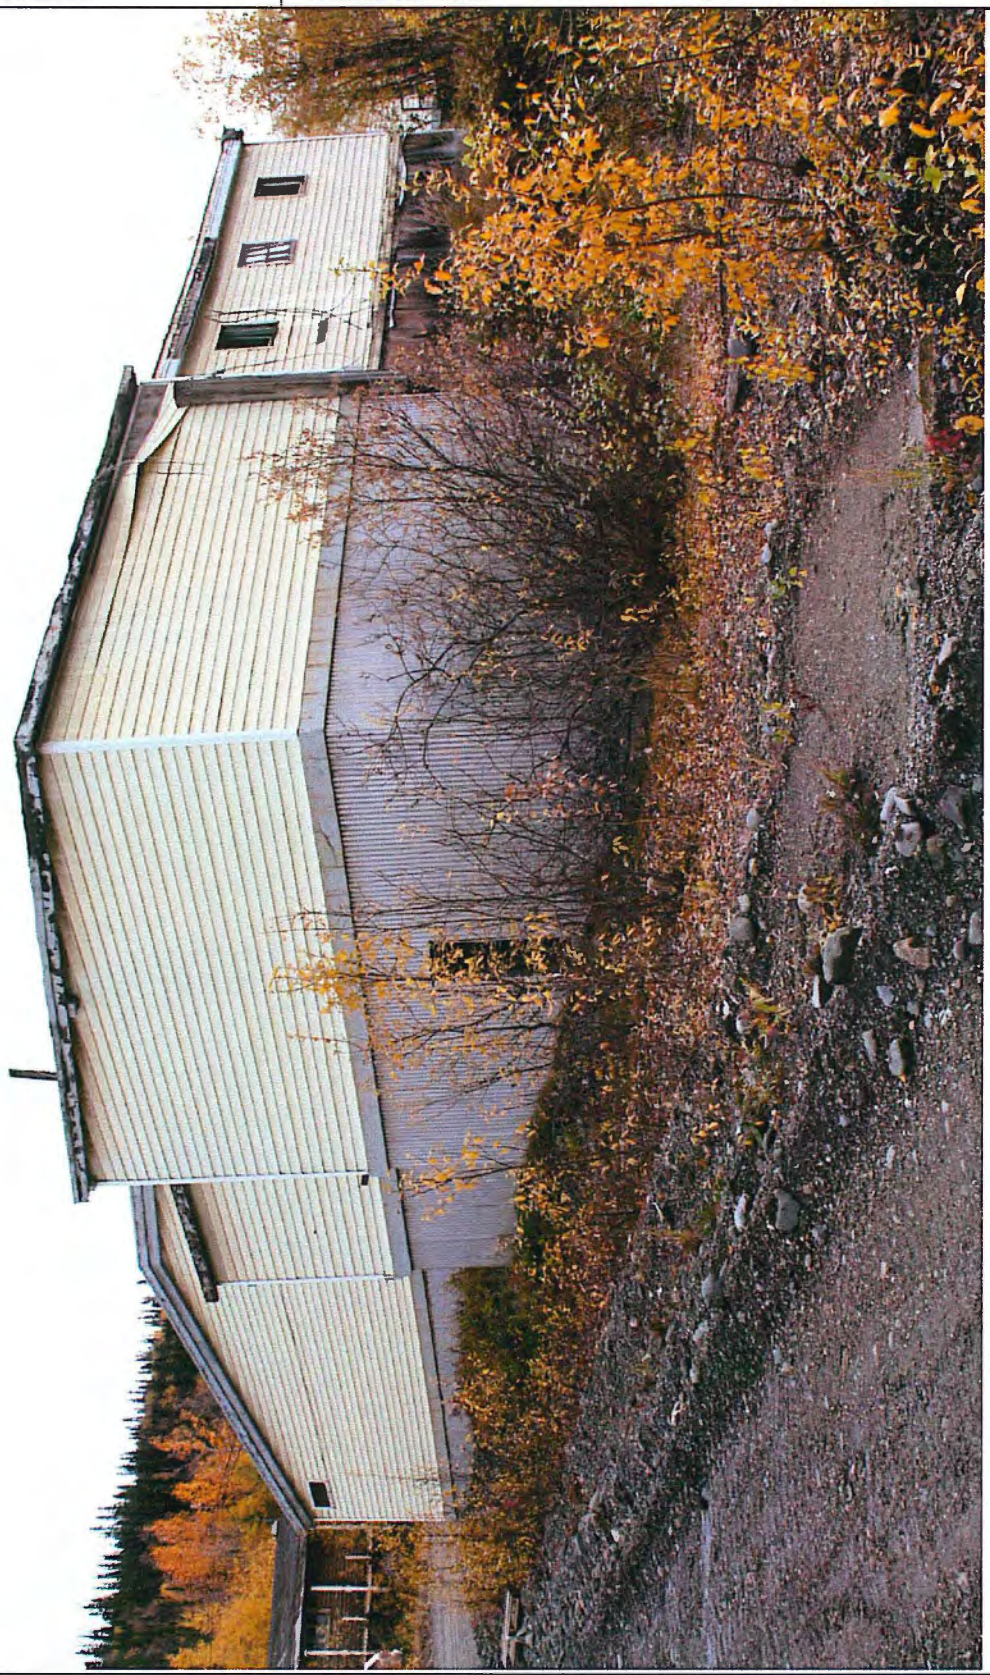


Photo Description	**Exterior view** from the Northeast corner.

Building #16 - Dining Hall

Photographic Record

As-found Location: Elsa, Yukon

Photo ID Number: 16-007.JPG	**Photo 16-007**	Extant Record Photographic Key Sheet Page Number:



Photo Description	**Exterior view.** North elevation. Left side.

Building #16 - Dining Hall

Photographic Record

As-found Location: Elsa, Yukon

Photo ID Number: 16-008.JPG	**Photo 16-008**	Extant Record Photographic Key Sheet Page Number:



Photo Description **Exterior view.** North elevation. Center.

Building #16 - Dining Hall

Photographic Record

As-found Location: Elsa, Yukon

Photo ID Number: 16-009.JPG	**Photo 16-009**	Extant Record Photographic Key Sheet Page Number:



Photo Description	**Exterior view.** North elevation. From center looking East.

Building #16 - Dining Hall

As-found Location: Elsa, Yukon

Photographic Record

Photo ID Number: 16-010.JPG	**Photo 16-010**	Extant Record Photographic Key Sheet Page Number:

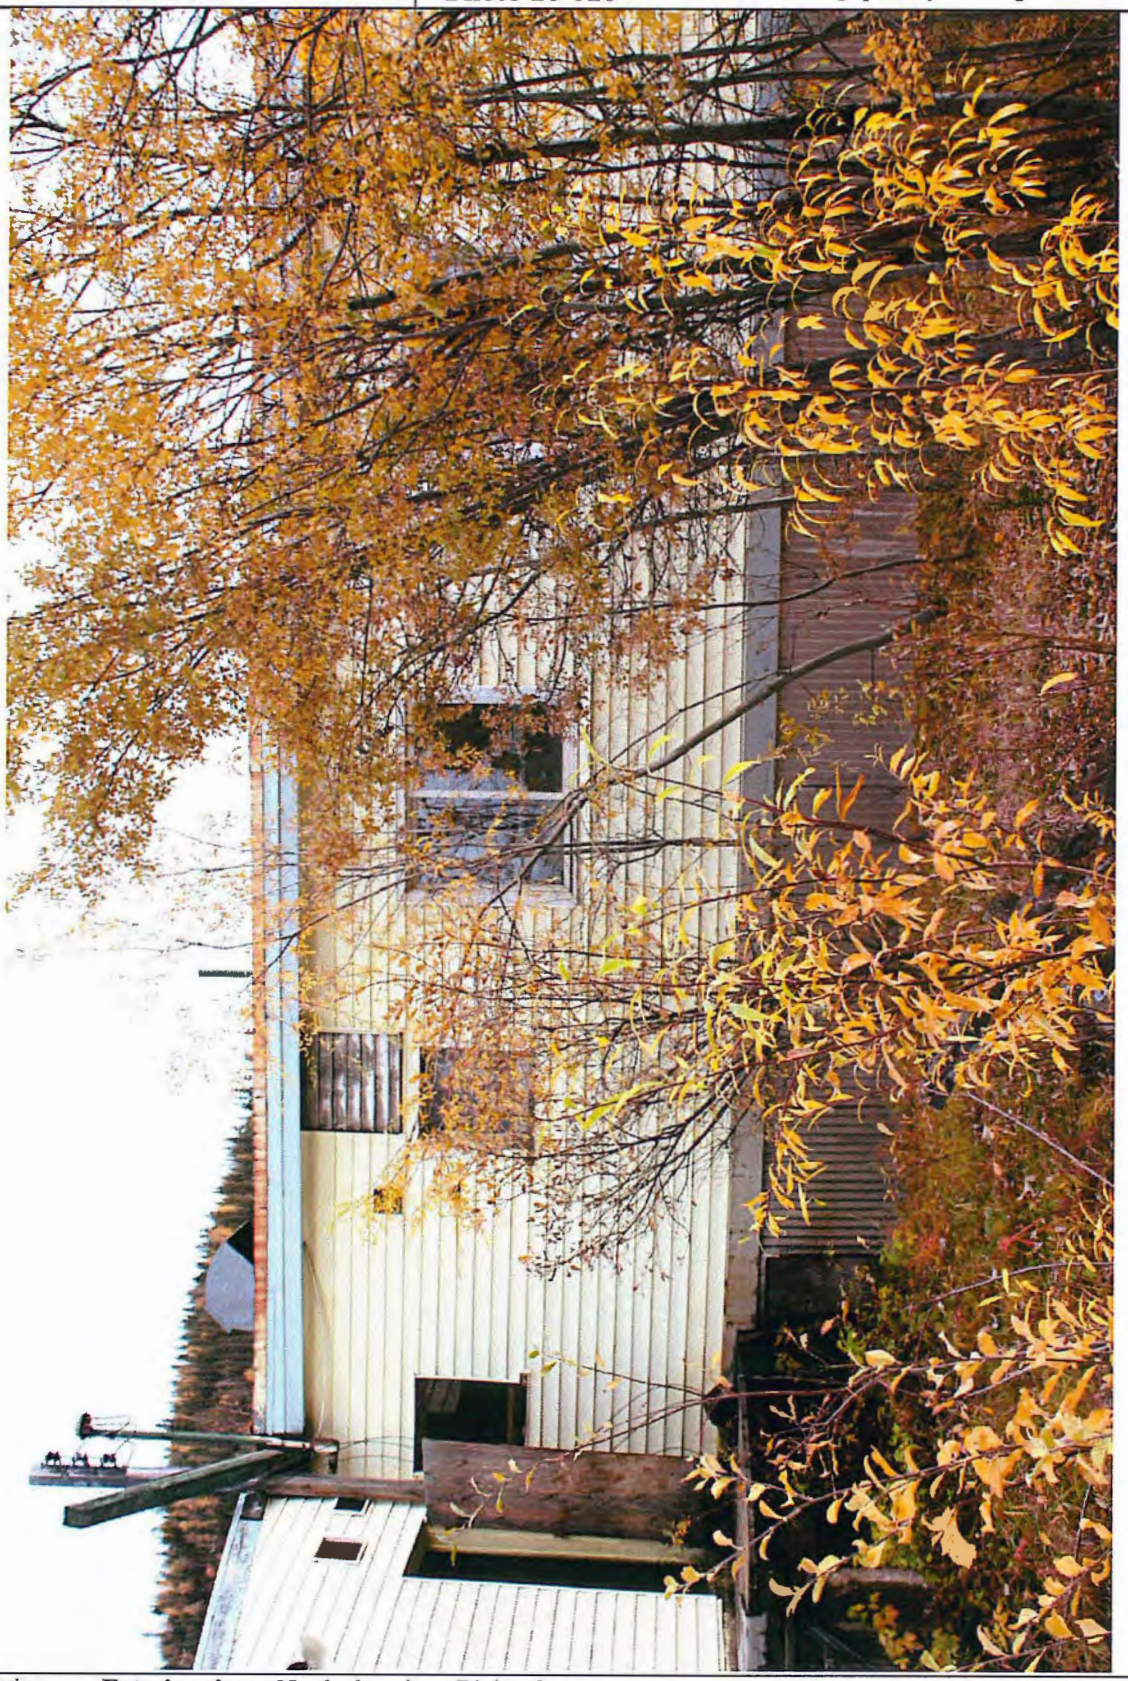


Photo Description	**Exterior view.** North elevation. Right of center.

Building #16 - Dining Hall

Photographic Record

As-found Location: Elsa, Yukon

Photo ID Number: 16-011.JPG	**Photo 16-011**	Extant Record Photographic Key Sheet Page Number:



Photo Description	**Exterior view.** North elevation. Right side. Northwest corner of building.

Building #16 - Dining Hall

Photographic Record

As-found Location: Elsa, Yukon

Photo ID Number: 16-012.JPG	**Photo 16-012**	Extant Record Photographic Key Sheet Page Number:



Photo Description	**Exterior view.** Northwest corner of building.

Building #16 - Dining Hall

Photographic Record

As-found Location: Elsa, Yukon

Photo ID Number: 16-013.JPG	**Photo 16-013**	Extant Record Photographic Key Sheet Page Number:

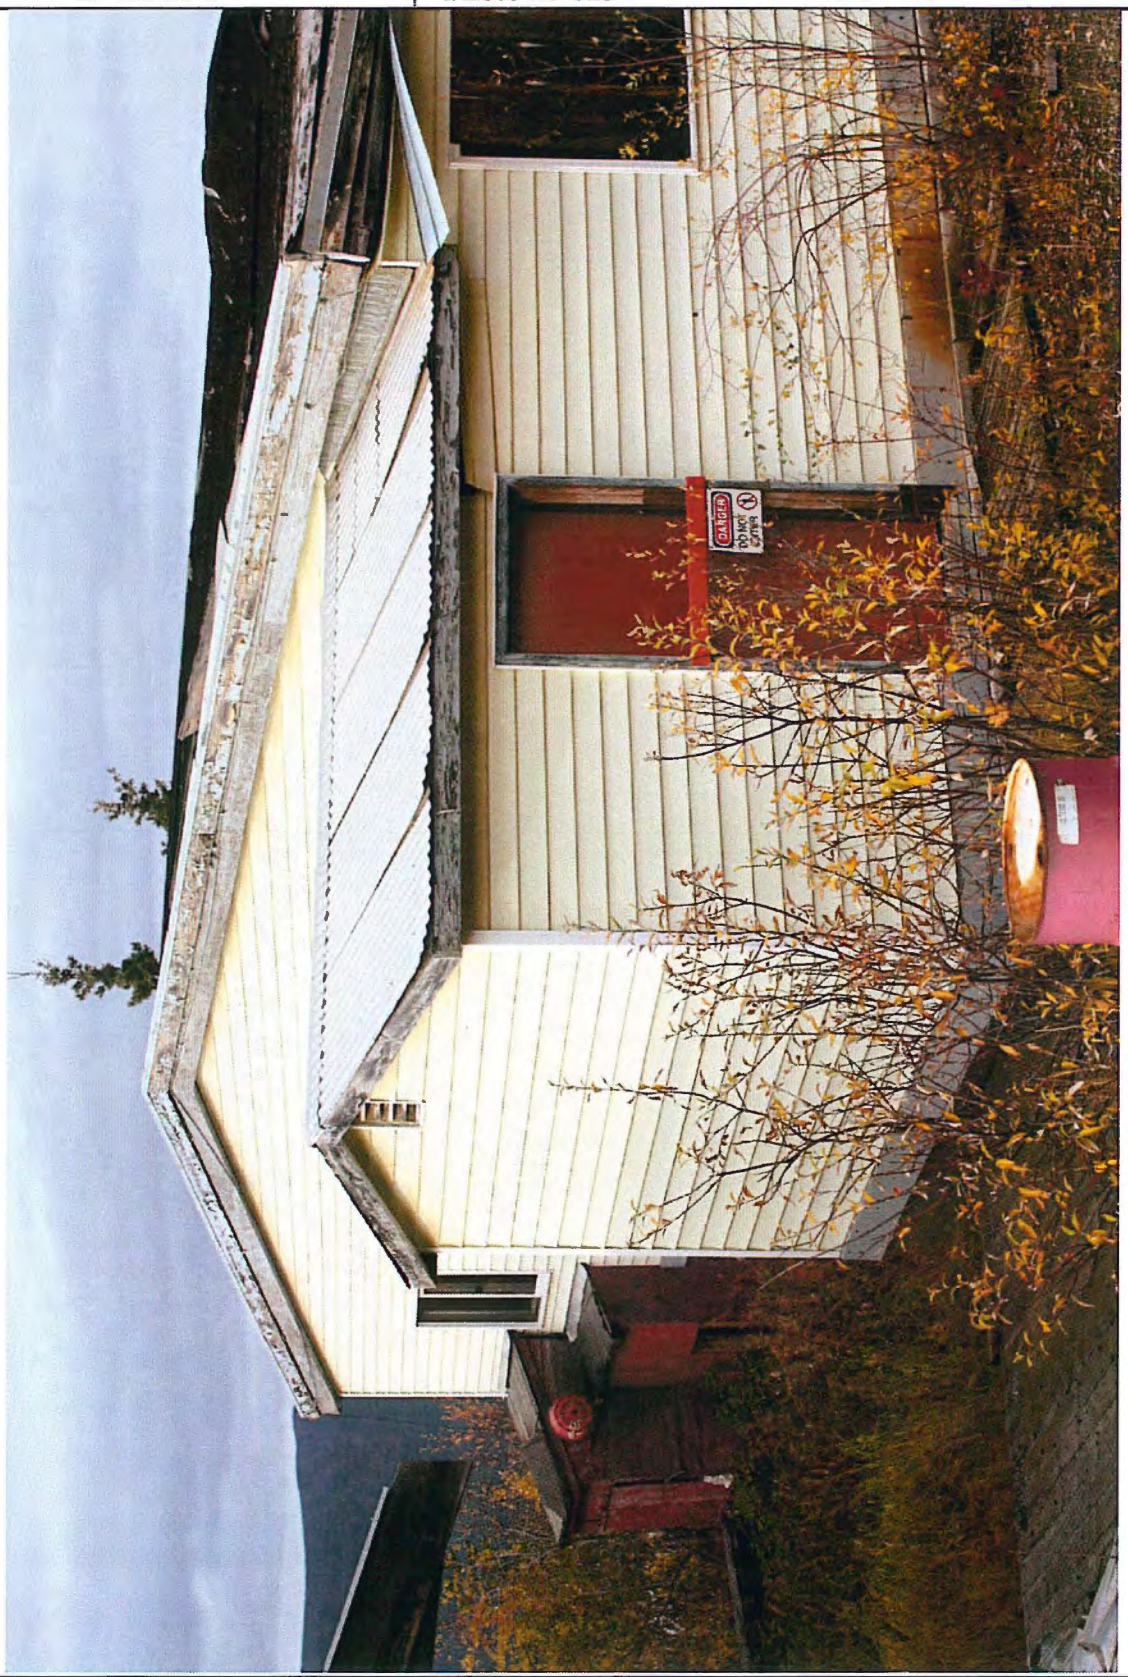


Photo Description **Exterior view.** Southwest corner of building.

Building #16 - Dining Hall

Photographic Record

As-found Location: Elsa, Yukon

Photo ID Number: 16-101.JPG	**Photo 16-101**	Extant Record Photographic Key Sheet Page Number:



Photo Description	**Interior view.** Entry Vestibule 101. South elevation.

Building #16 - Dining Hall

Photographic Record

As-found Location: Elsa, Yukon

Photo ID Number: 16-102.JPG	**Photo 16-102**	Extant Record Photographic Key Sheet Page Number:

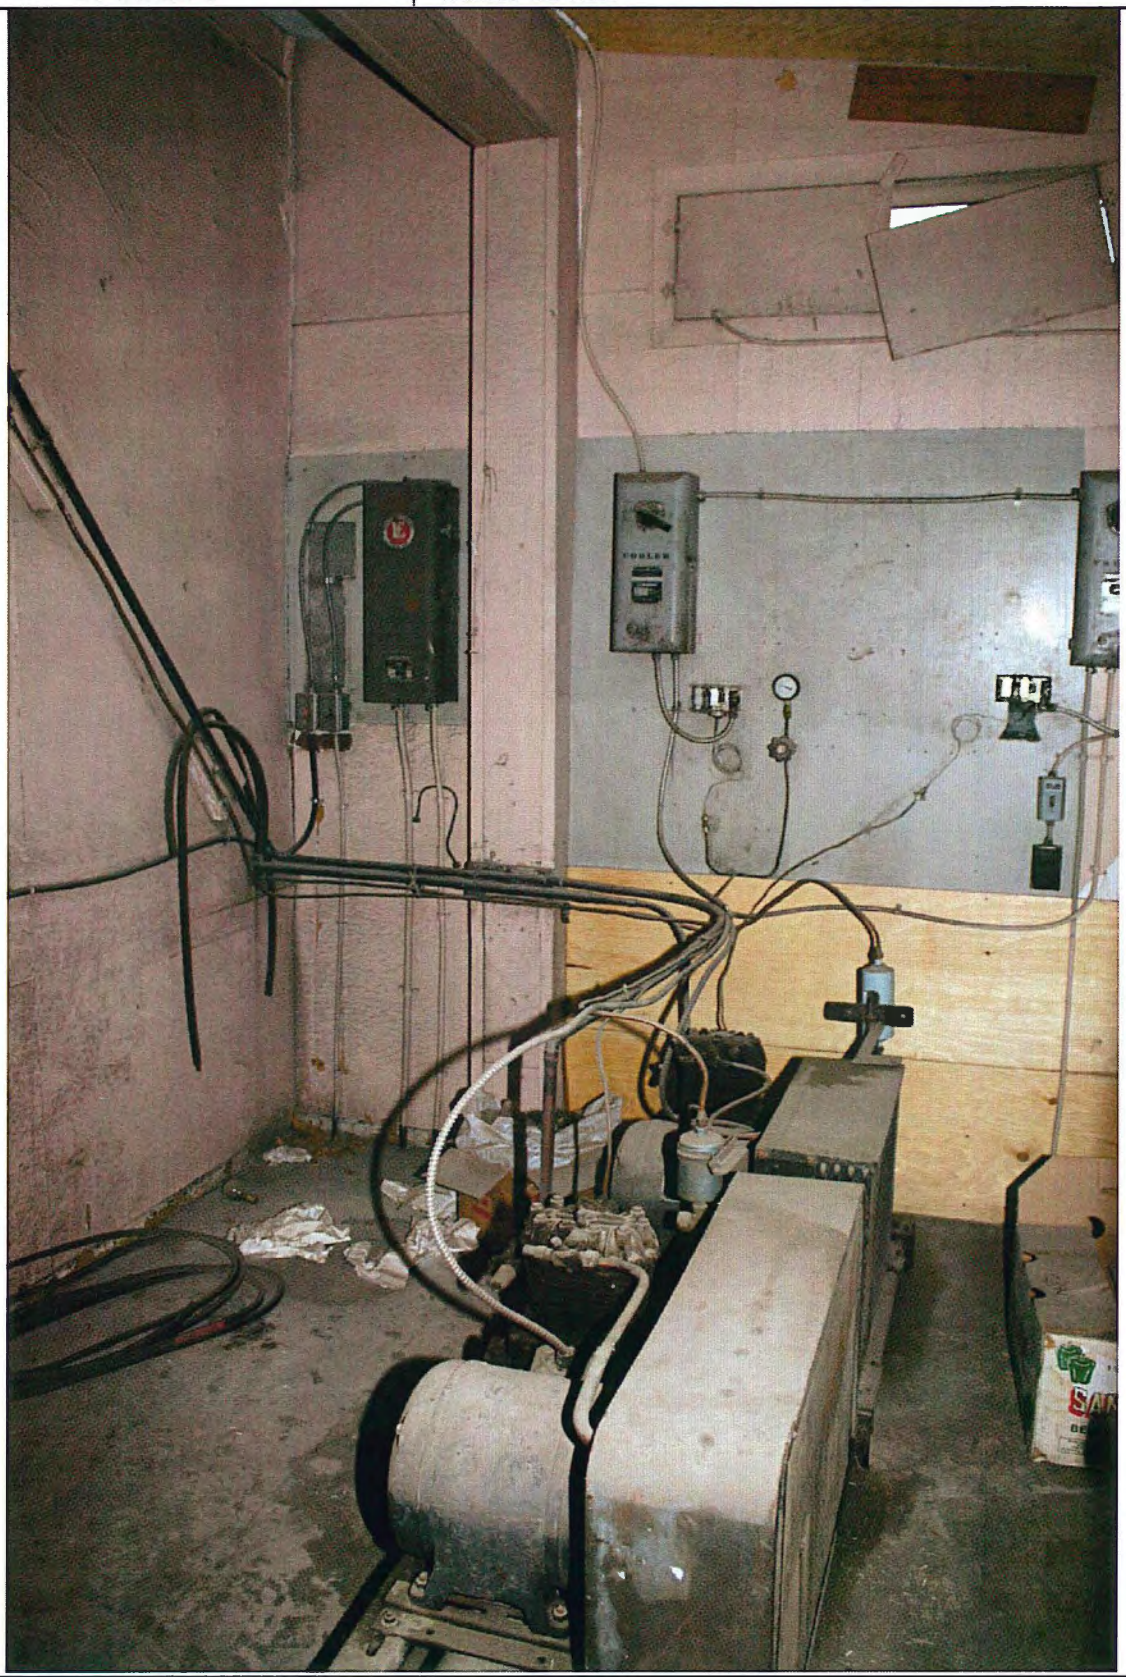


Photo Description	**Interior view.** Electrical Room 102. East elevation.

Building #16 - Dining Hall

Photographic Record

As-found Location: Elsa, Yukon

Photo ID Number: 16-103.JPG	**Photo 16-103**	Extant Record Photographic Key Sheet Page Number:

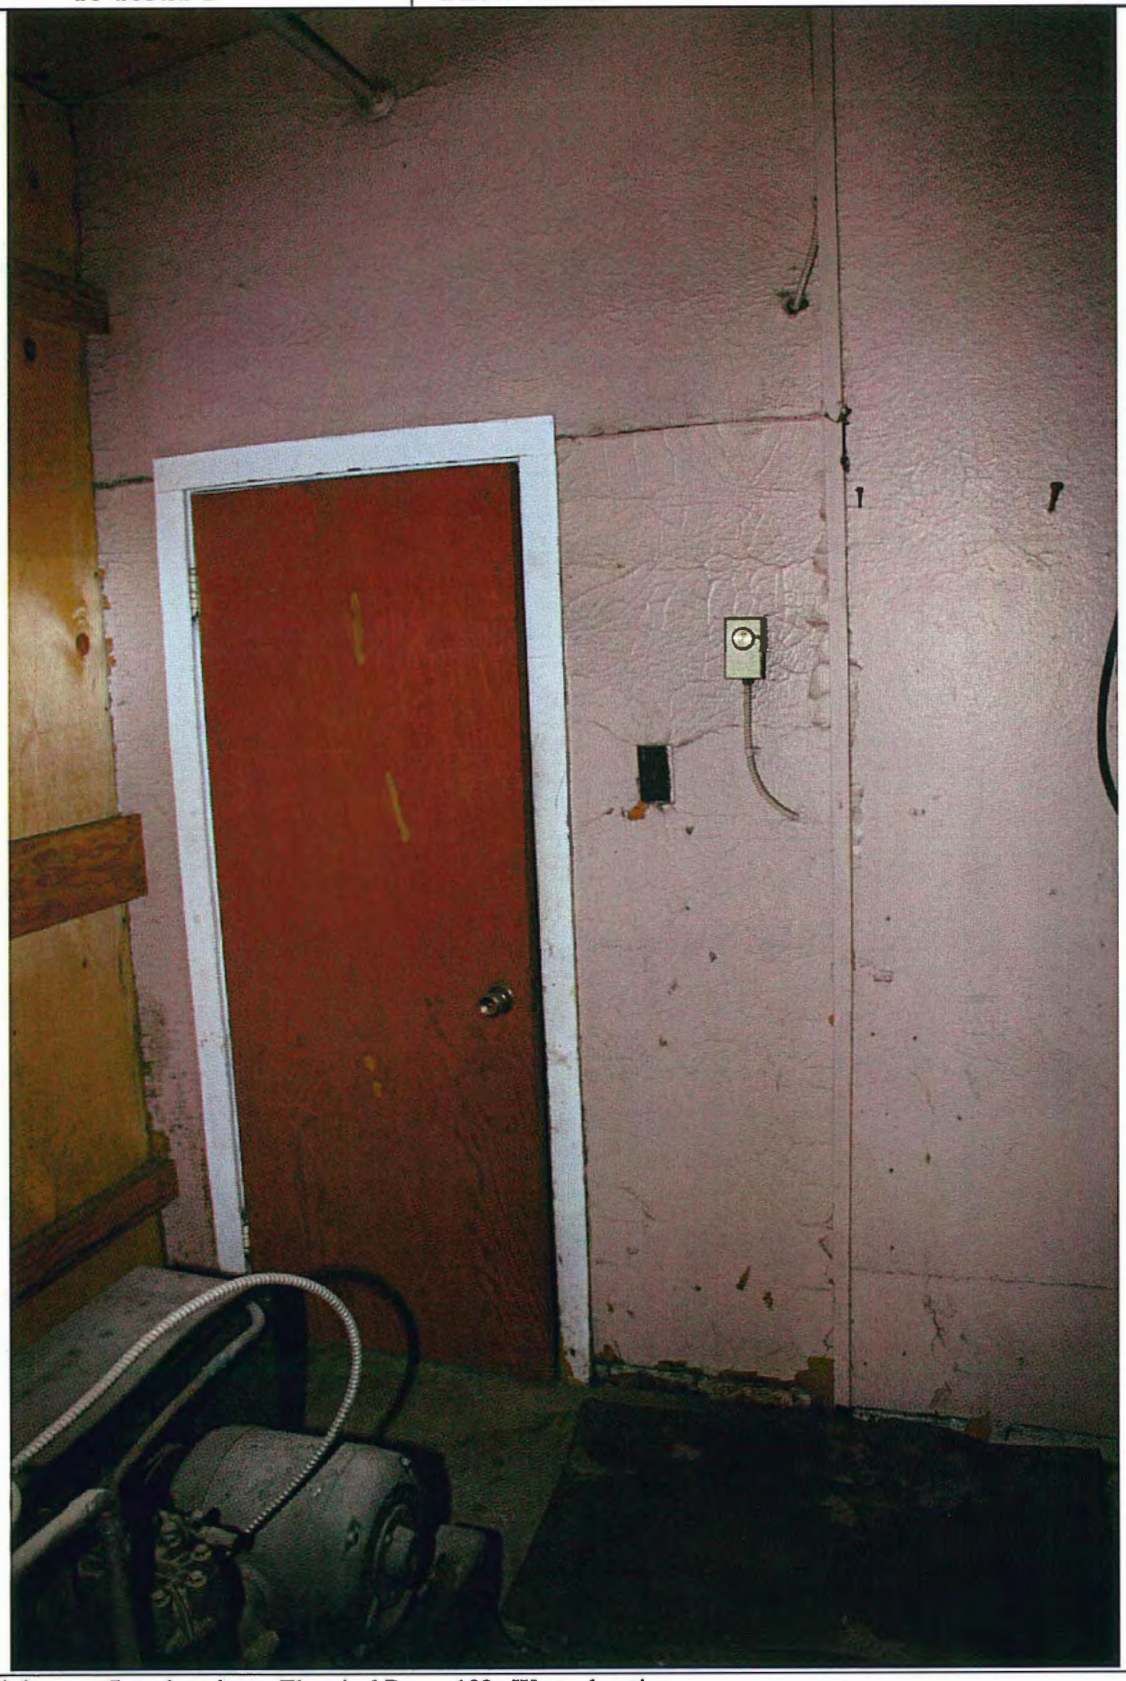


Photo Description **Interior view.** Electrical Room 102. West elevation.

Building #16 - Dining Hall

Photographic Record

As-found Location: Elsa, Yukon

Photo ID Number: 16-104.JPG	**Photo 16-104**	Extant Record Photographic Key Sheet Page Number:



Photo Description	**Interior view.** Room 105. East elevation.

Building #16 - Dining Hall

Photographic Record

As-found Location: Elsa, Yukon

Photo ID Number: 16-105.JPG	**Photo 16-105**	Extant Record Photographic Key Sheet Page Number:

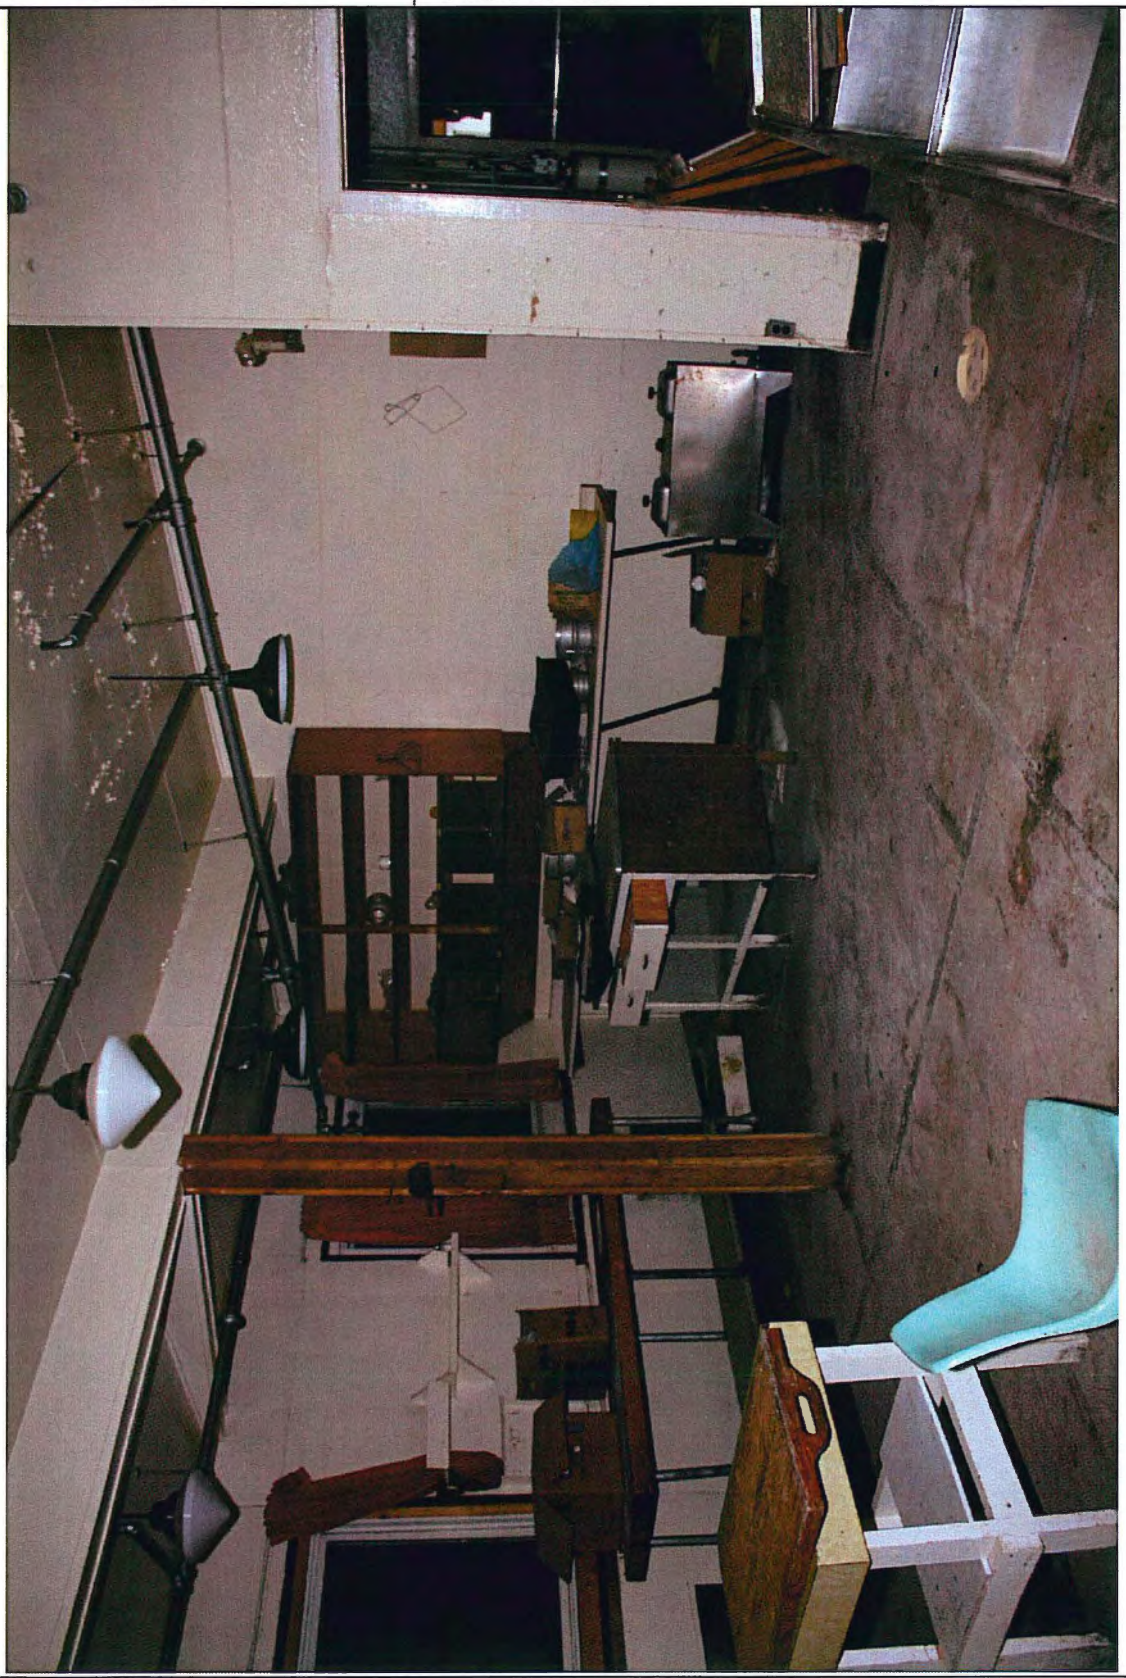


Photo Description	**Interior view.** Room 105. View towards the Southwest corner.

Building #16 - Dining Hall

Photographic Record

As-found Location: Elsa, Yukon

Photo ID Number: 16-106.JPG	**Photo 16-**	Extant Record Photographic Key Sheet Page Number: A9.1



Photo Description **Interior view.** Walk-in Cooler Room 103. North elevation. Door to Walk-in Freezer.

Building #16 - Dining Hall

Photographic Record

As-found Location: Elsa, Yukon

Photo ID Number: 16-107.JPG	**Photo 16-107**	Extant Record Photographic Key Sheet Page Number:



Photo Description **Interior view.** Walk-in Cooler Room 103. View towards the Southeast corner.

Building #16 - Dining Hall

Photographic Record

As-found Location: Elsa, Yukon

Photo ID Number: 16-108.JPG	**Photo 16-**	Extant Record Photographic Key Sheet Page Number: A9.1



Photo Description **Interior view.** Walk-in Freezer Room 104. West elevation.

Building #16 - Dining Hall

Photographic Record

As-found Location: Elsa, Yukon

Photo ID Number: 16-109.JPG	**Photo 16-109**	Extant Record Photographic Key Sheet Page Number:



Photo Description	**Interior view.** Walk-in Freezer Room 104. East elevation.

Building #16 - Dining Hall

Photographic Record

As-found Location: Elsa, Yukon

Photo ID Number: 16-110.JPG	**Photo 16-110**	Extant Record Photographic Key Sheet Page Number:

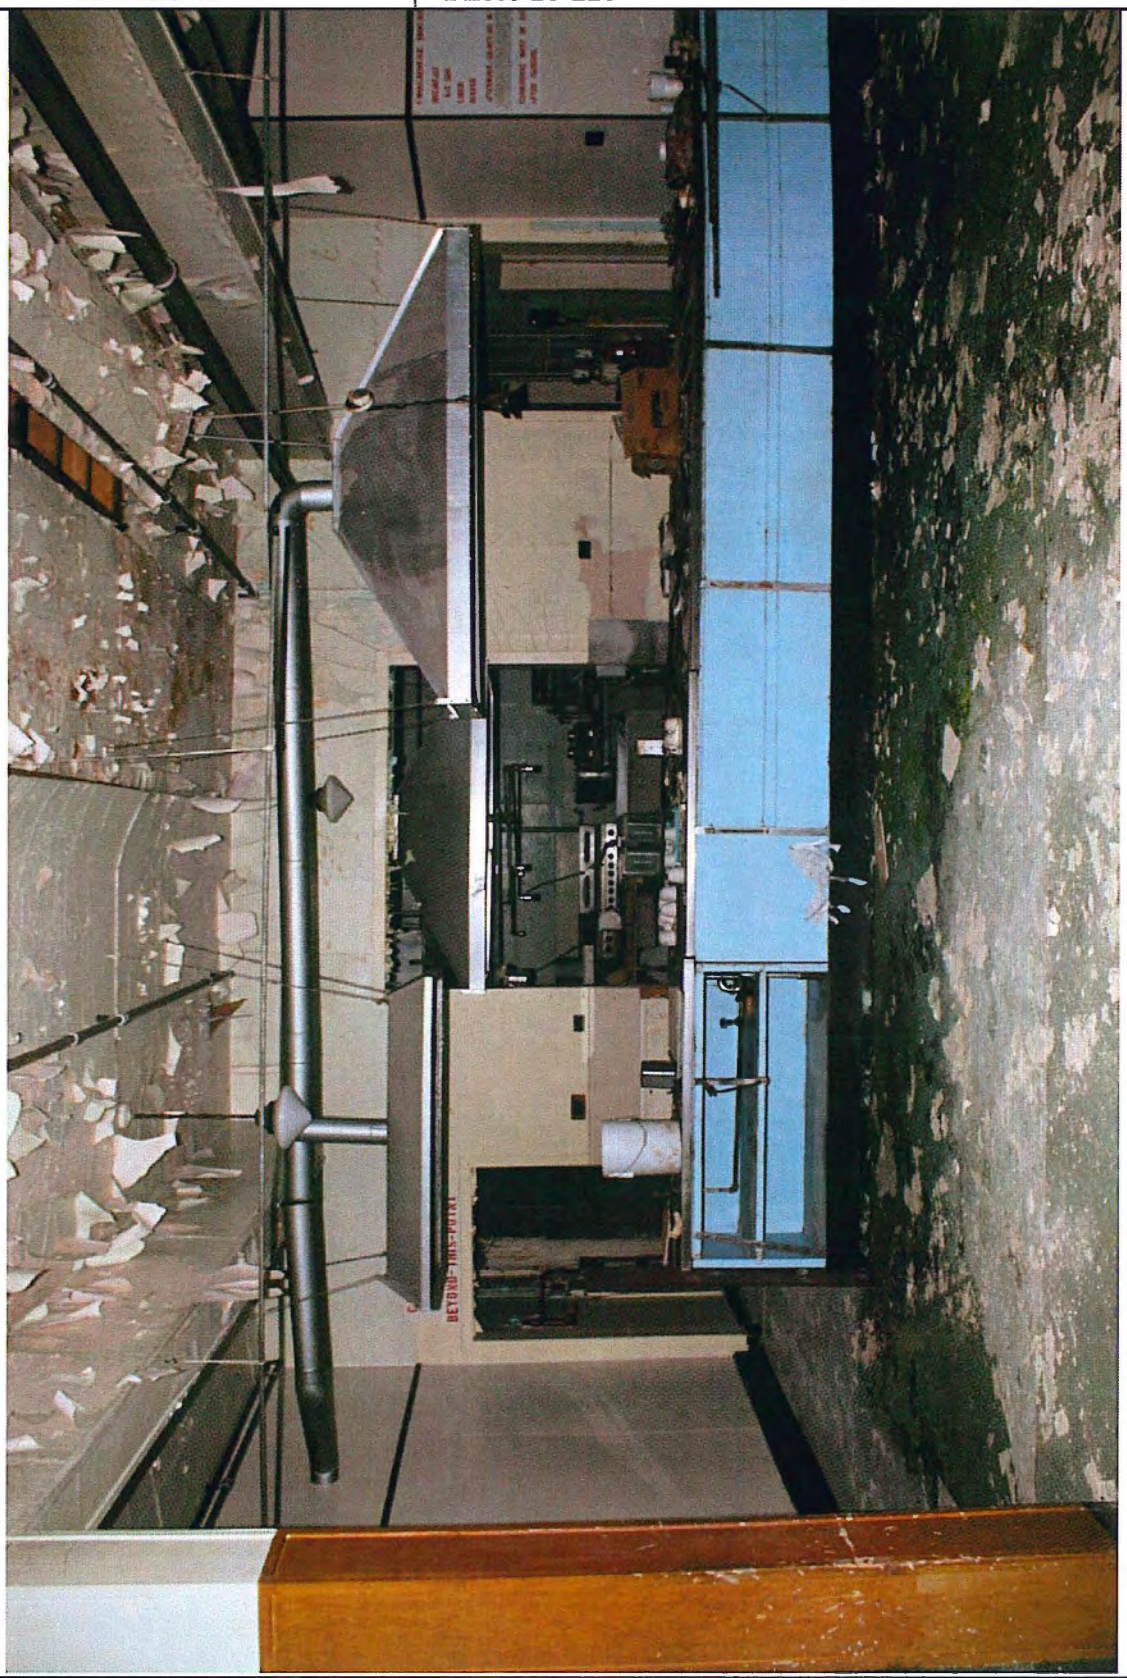


Photo Description	**Interior view.** Dining Hall 121. View East towards Servery Area 110..

Building #16 - Dining Hall

Photographic Record

As-found Location: Elsa, Yukon

Photo ID Number: 16-111.JPG	**Photo 16-111**	Extant Record Photographic Key Sheet Page Number:



Photo Description **Interior view.** Kitchen 106. View towards the Northeast.

Building #16 - Dining Hall

Photographic Record

As-found Location: Elsa, Yukon

Photo ID Number: 16-112.JPG	**Photo 16-112**	Extant Record Photographic Key Sheet Page Number:



Photo Description **Interior view.** Corridor 107. South elevation.

Building #16 - Dining Hall

Photographic Record

As-found Location: Elsa, Yukon

Photo ID Number: 16-113.JPG	**Photo 16-113**	Extant Record Photographic Key Sheet Page Number:



Photo Description	**Interior view.** Vestibule 108. South elevation.

Building #16 - Dining Hall

Photographic Record

As-found Location: Elsa, Yukon

Photo ID Number: 16-114.JPG	**Photo 16-114**	Extant Record Photographic Key Sheet Page Number:



Photo Description	**Interior view.** Room 109. South elevation.

Building #16 - Dining Hall

Photographic Record

As-found Location: Elsa, Yukon

Photo ID Number: 16-115.JPG	**Photo 16-115**	Extant Record Photographic Key Sheet Page Number:

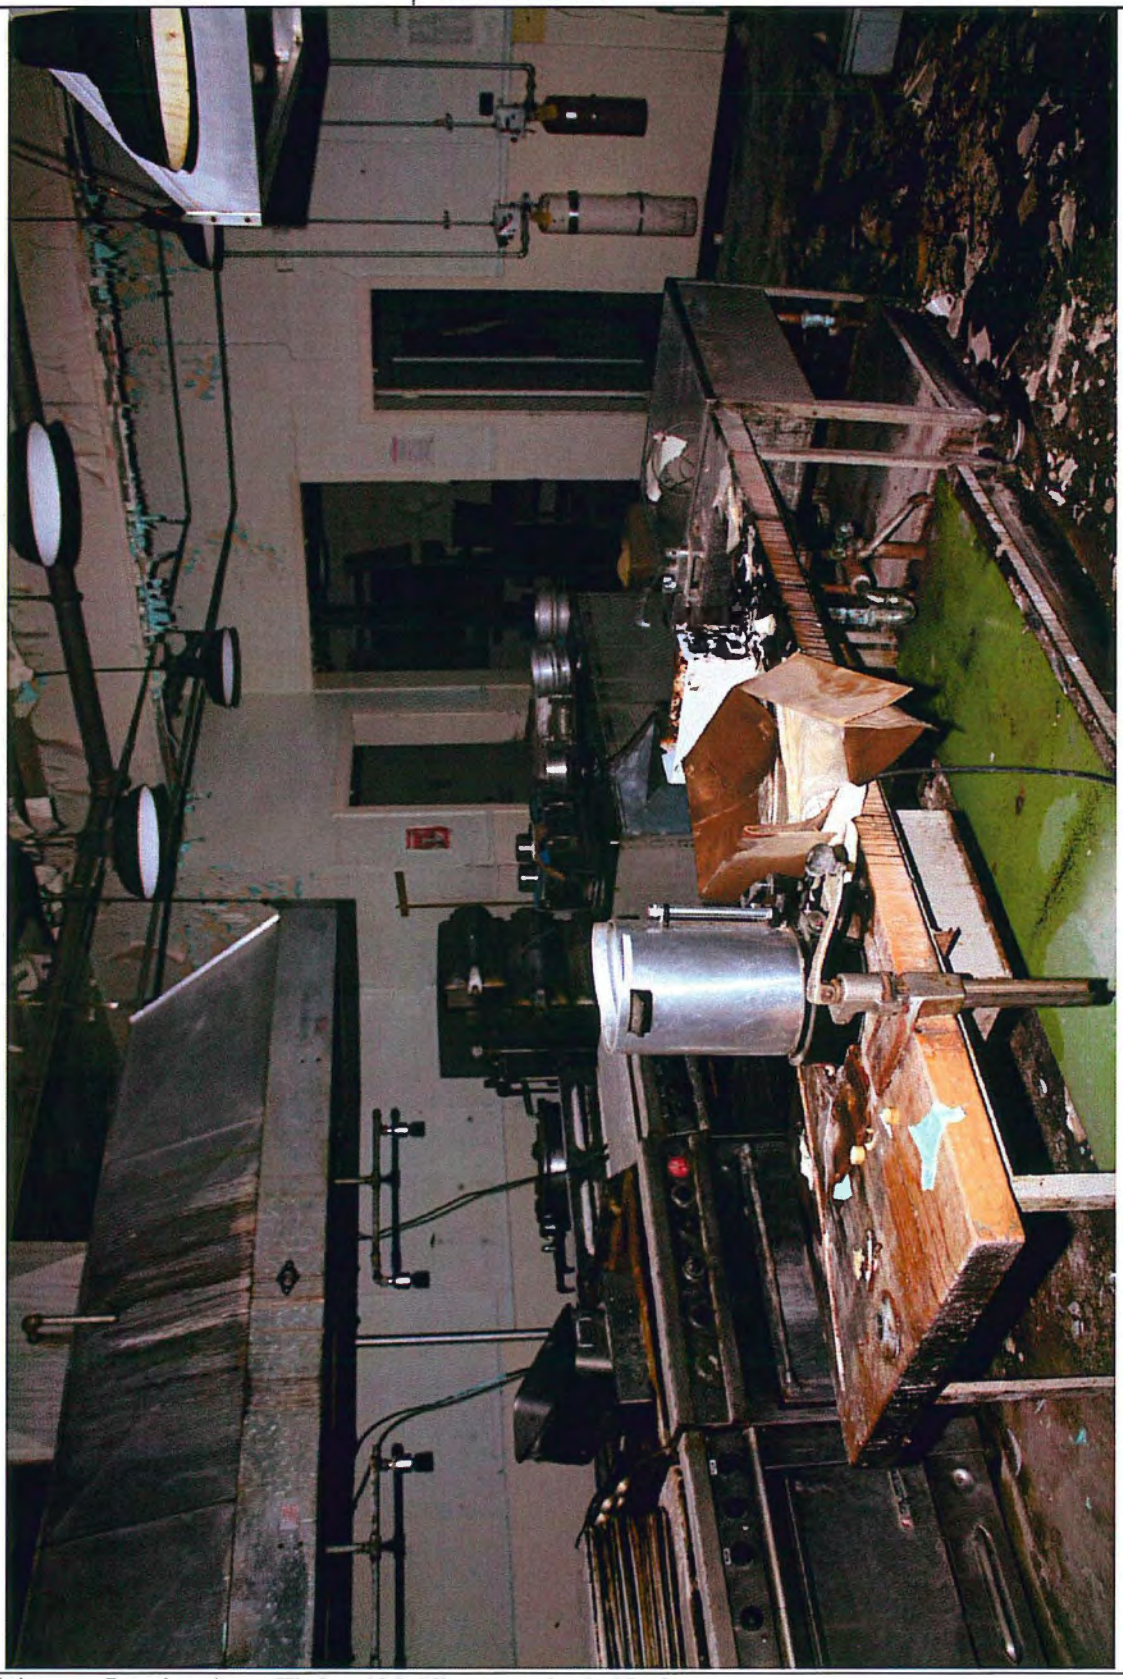


Photo Description **Interior view.** Kitchen 106. View towards the Northeast.

Building #16 - Dining Hall

Photographic Record

As-found Location: Elsa, Yukon

Photo ID Number: 16-116.JPG	**Photo 16-116**	Extant Record Photographic Key Sheet Page Number:

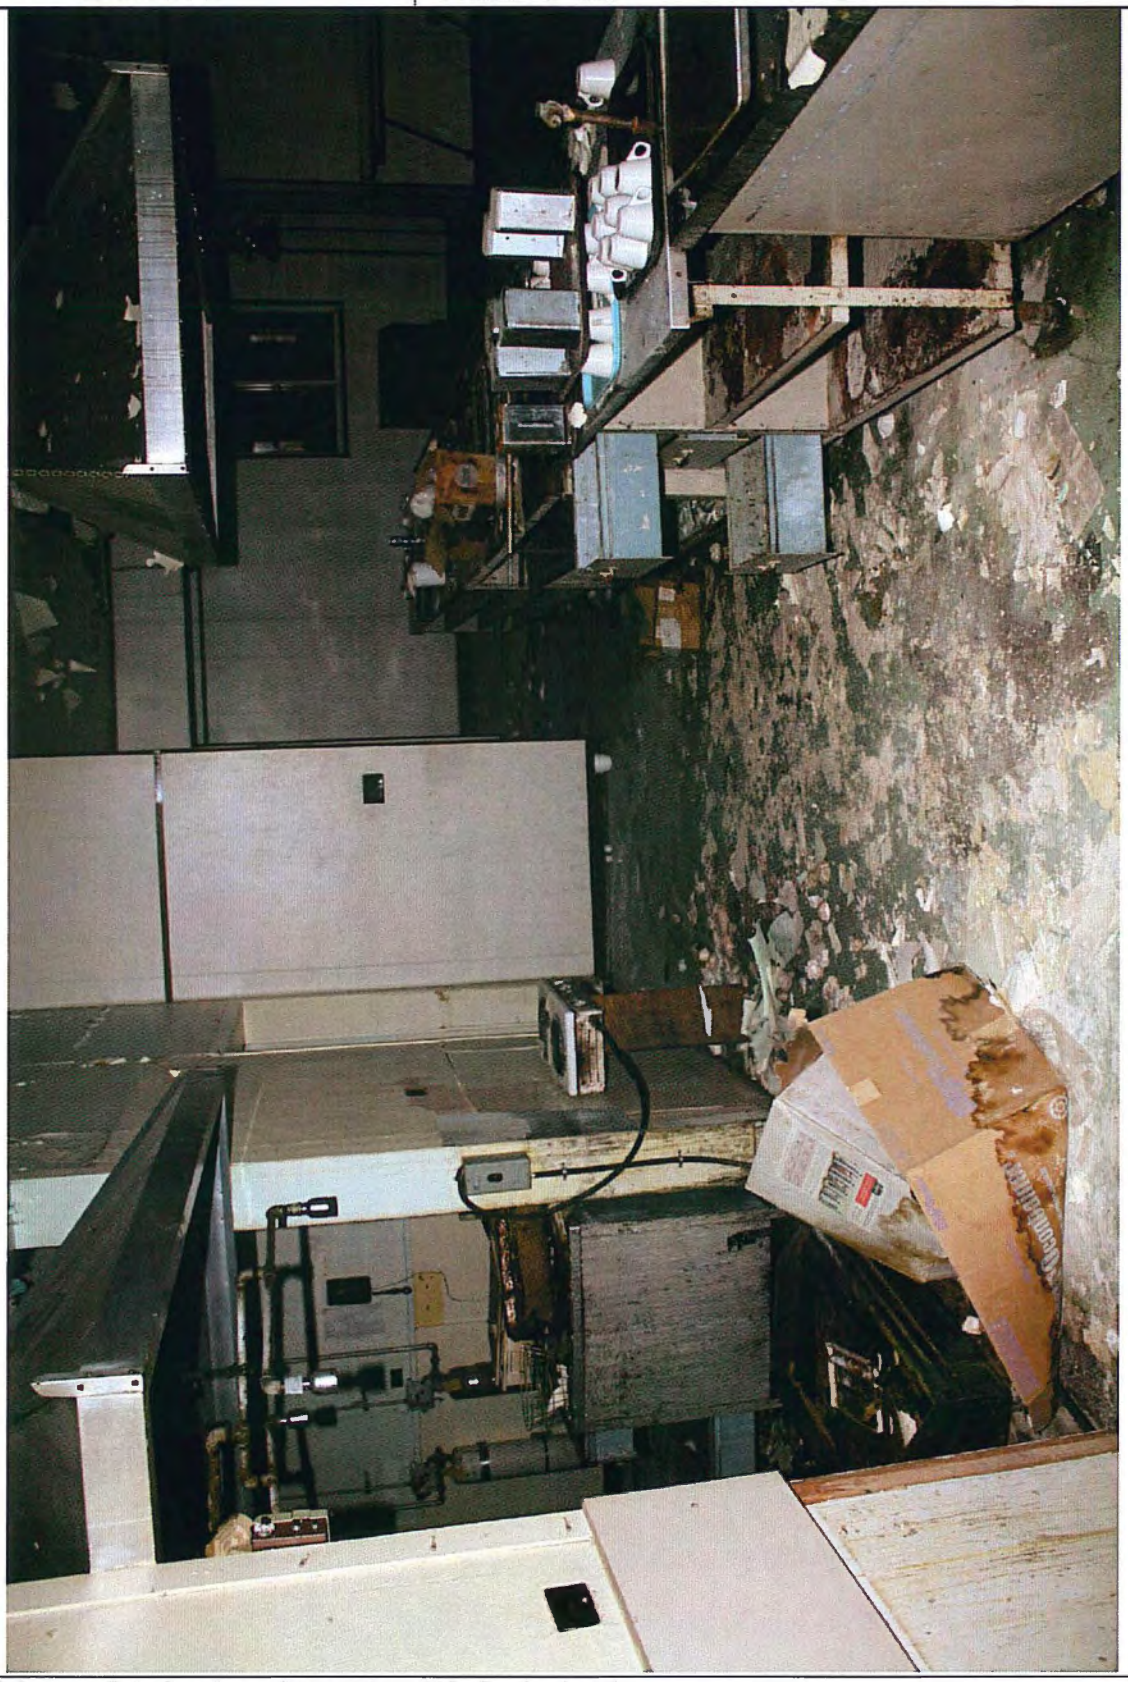


Photo Description **Interior view.** Servery Area 110. South elevation.

Building #16 - Dining Hall

Photographic Record

As-found Location: Elsa, Yukon

Photo ID Number: 16-117.JPG	**Photo 16-117**	Extant Record Photographic Key Sheet Page Number:



Photo Description **Interior view.** Dishwashing Room 111. West elevation.

Building #16 - Dining Hall

Photographic Record

As-found Location: Elsa, Yukon

Photo ID Number: 16-118.JPG	**Photo 16-118**	Extant Record Photographic Key Sheet Page Number:

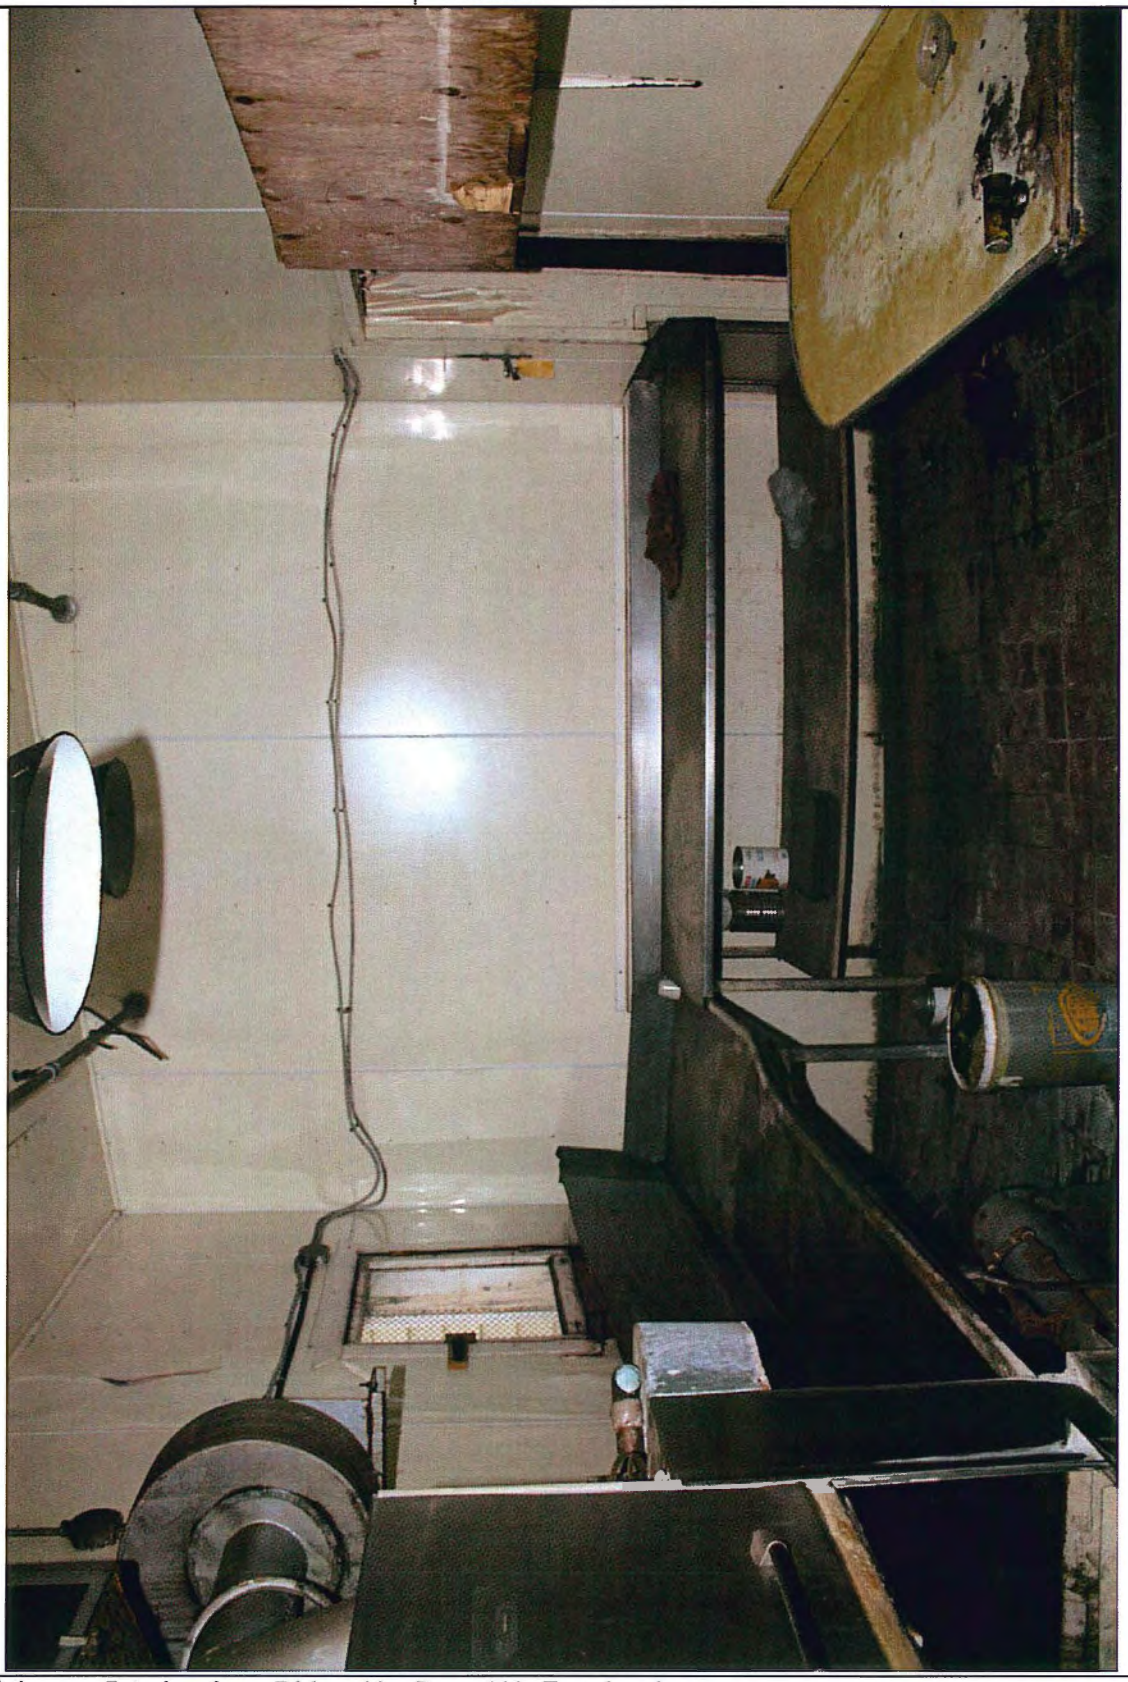


Photo Description **Interior view.** Dishwashing Room 111. East elevation.

Building #16 - Dining Hall

Photographic Record

As-found Location: Elsa, Yukon

Photo ID Number: 16-119.JPG	**Photo 16-119**	Extant Record Photographic Key Sheet Page Number:



Photo Description **Interior view.** Storage Room 112. East elevation.

Building #16 - Dining Hall

Photographic Record

As-found Location: Elsa, Yukon

Photo ID Number: 16-120.JPG	**Photo 16-120**	Extant Record Photographic Key Sheet Page Number:



Photo Description	**Interior view.** Room 112. West elevation.

Building #16 - Dining Hall

Photographic Record

As-found Location: Elsa, Yukon

Photo ID Number: 16-121.JPG	**Photo 16-121**	Extant Record Photographic Key Sheet Page Number:



Photo Description	**Interior view.** Storage Room 113. Northeast corner.

Building #16 - Dining Hall

Photographic Record

As-found Location: Elsa, Yukon

Photo ID Number: 16-122.JPG	**Photo 16-**	Extant Record Photographic Key Sheet Page Number: A9.1



Photo Description **Interior view.** Storage Room 113. South elevation.

Building #16 - Dining Hall

Photographic Record

As-found Location: Elsa, Yukon

Photo ID Number: 16-123.JPG	**Photo 16-123**	Extant Record Photographic Key Sheet Page Number:



Photo Description	**Interior view.** Cold Storage Room 114. West elevation.

Building #16 - Dining Hall

Photographic Record

As-found Location: Elsa, Yukon

Photo ID Number: 16-124.JPG	**Photo 16-124**	Extant Record Photographic Key Sheet Page Number:



Photo Description **Interior view.** Cold Storage Room 114. North elevation.

Building #16 - Dining Hall

Photographic Record

As-found Location: Elsa, Yukon

Photo ID Number: 16-125.JPG	**Photo 16-125**	Extant Record Photographic Key Sheet Page Number:

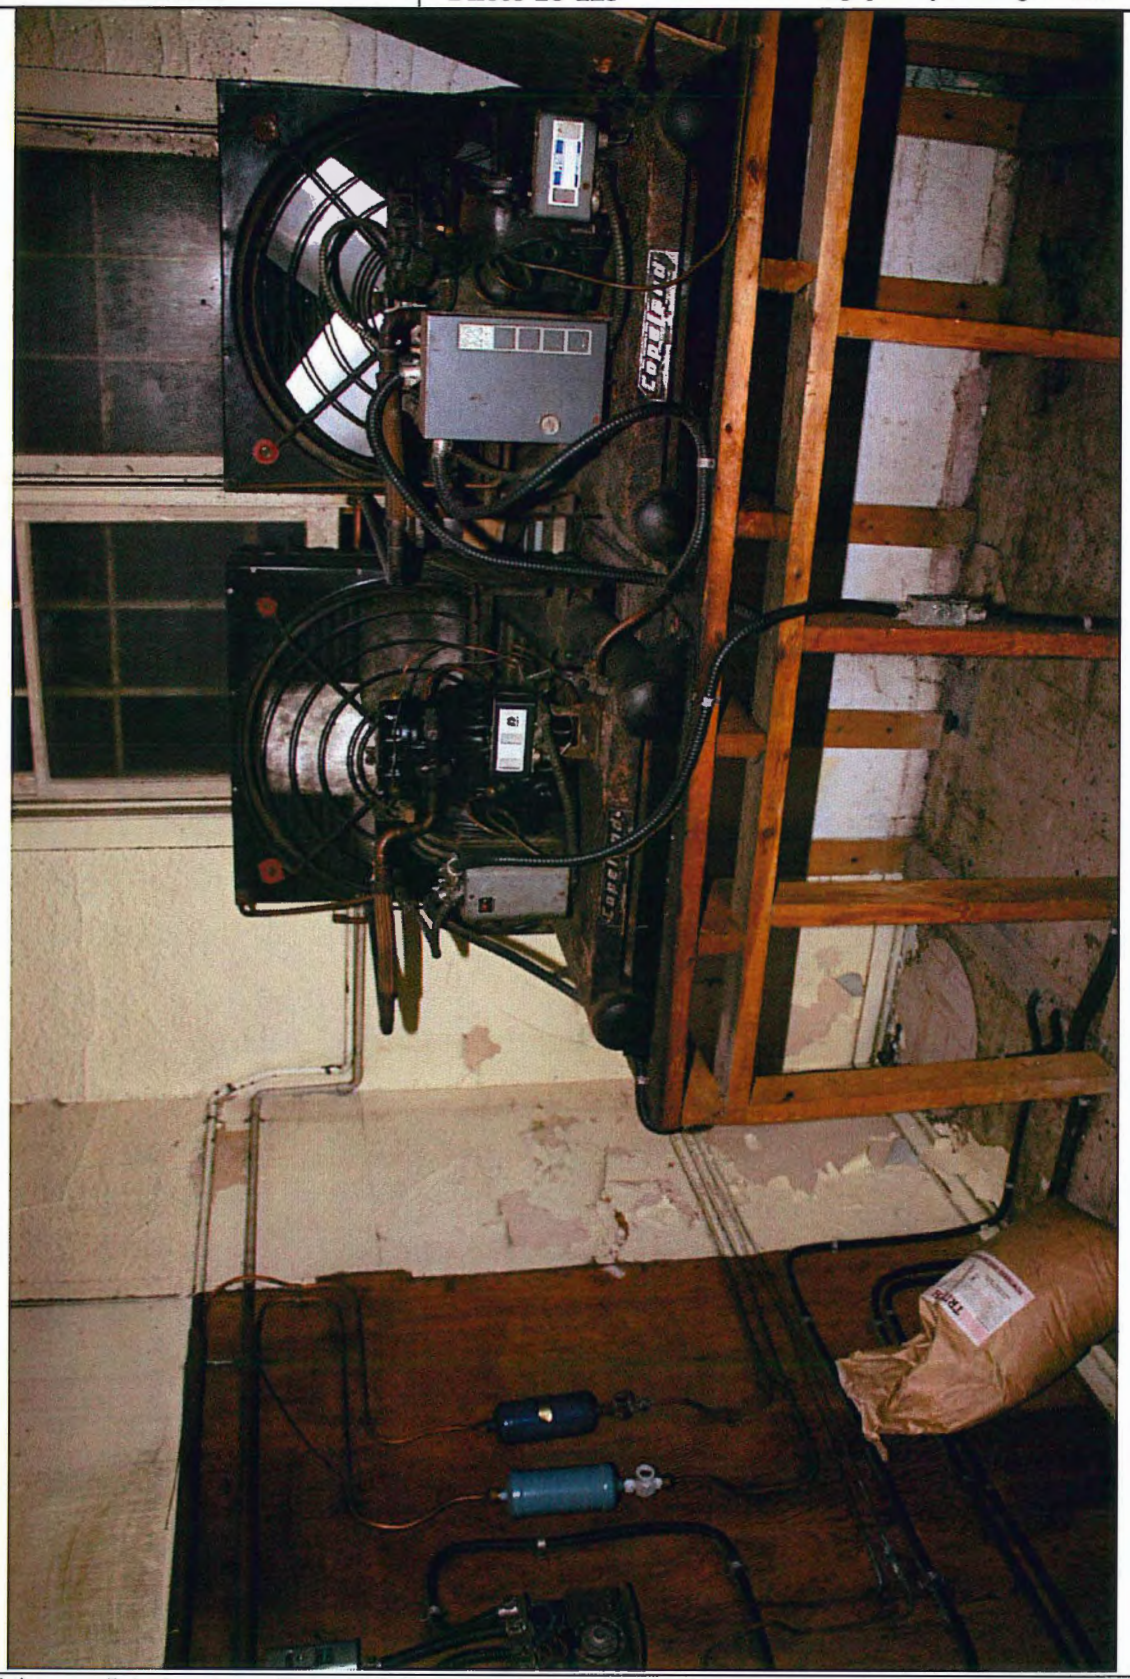


Photo Description	**Interior view.** Room 115. East elevation.

Building #16 - Dining Hall

Photographic Record

As-found Location: Elsa, Yukon

Photo ID Number: 16-126.JPG	**Photo 16-126**	Extant Record Photographic Key Sheet Page Number:



Photo Description	**Interior view.** Room 116. West elevation.

Building #16 - Dining Hall

Photographic Record

As-found Location: Elsa, Yukon

Photo ID Number: 16-127.JPG	**Photo 16-127**	Extant Record Photographic Key Sheet Page Number:



Photo Description **Interior view.** Room 116. East elevation.

Building #16 - Dining Hall

Photographic Record

As-found Location: Elsa, Yukon

Photo ID Number: 16-128.JPG	**Photo 16-128**	Extant Record Photographic Key Sheet Page Number:

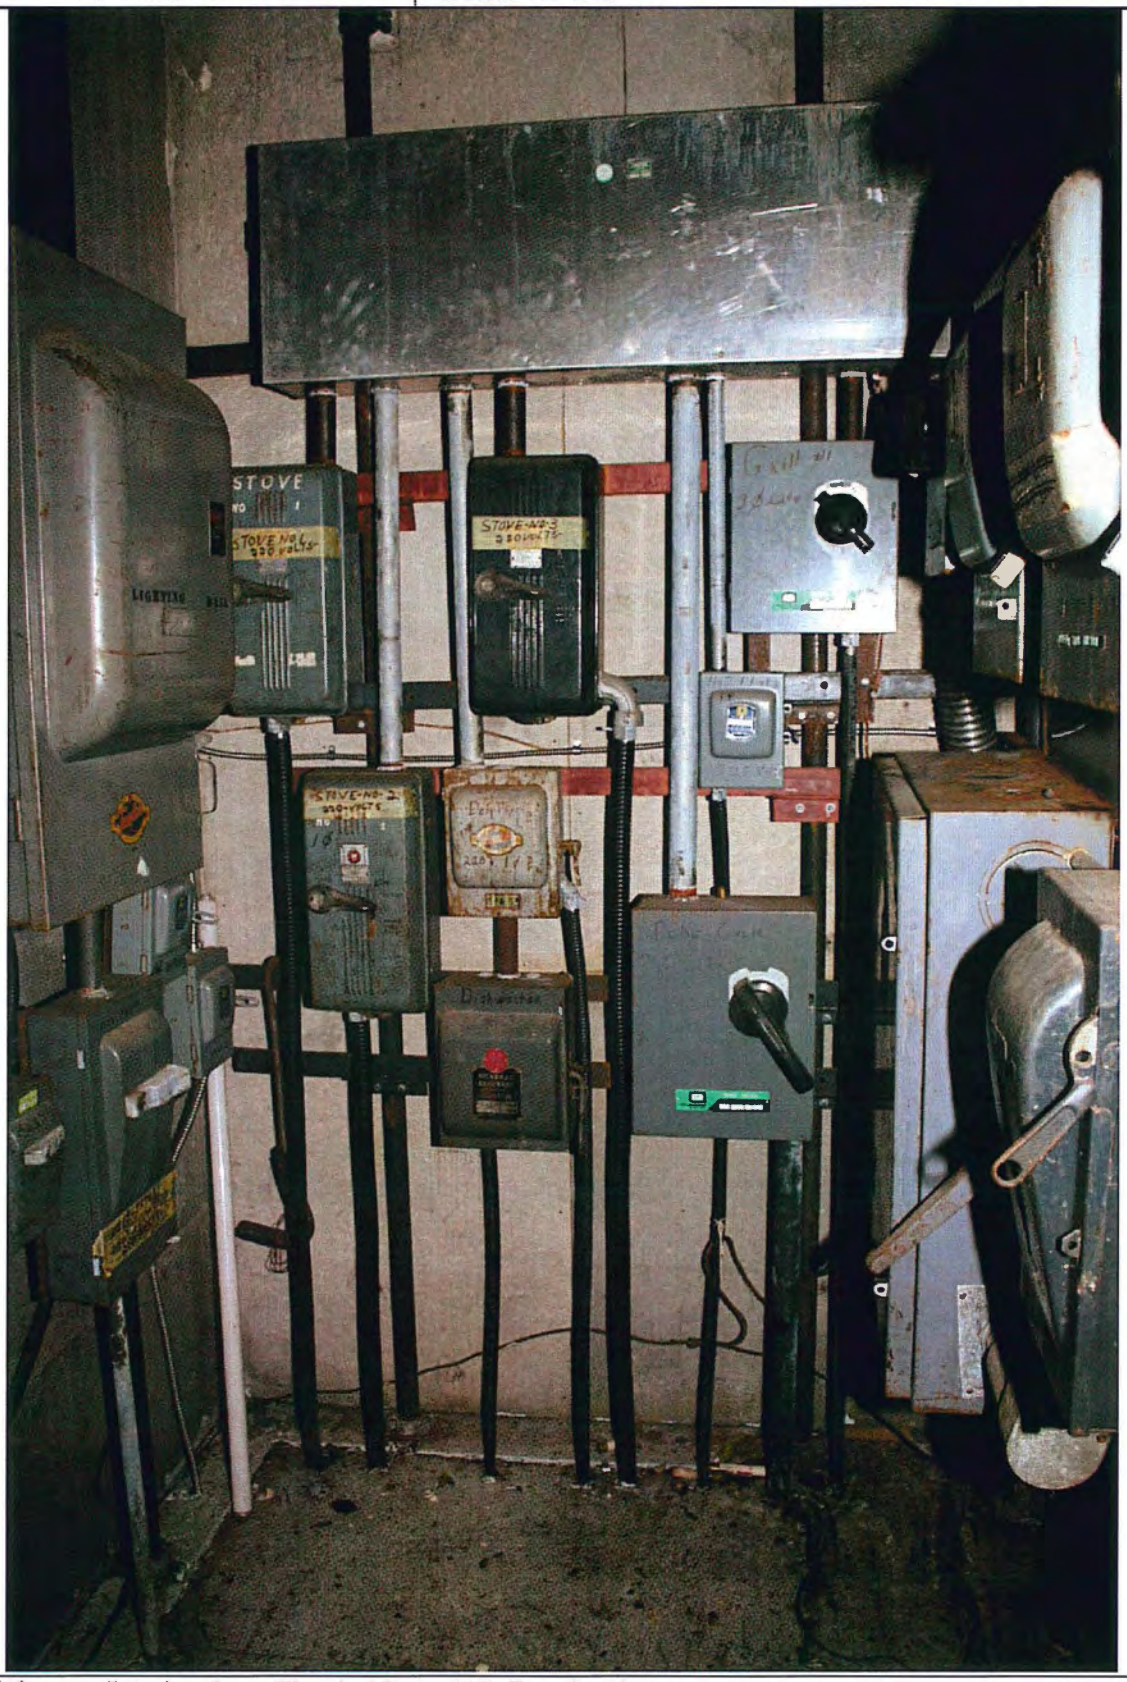


Photo Description	**Interior view.** Electrical Room 117. East elevation.

Building #16 - Dining Hall

Photographic Record

As-found Location: Elsa, Yukon

Photo ID Number: 16-129.JPG	**Photo 16-129**	Extant Record Photographic Key Sheet Page Number:

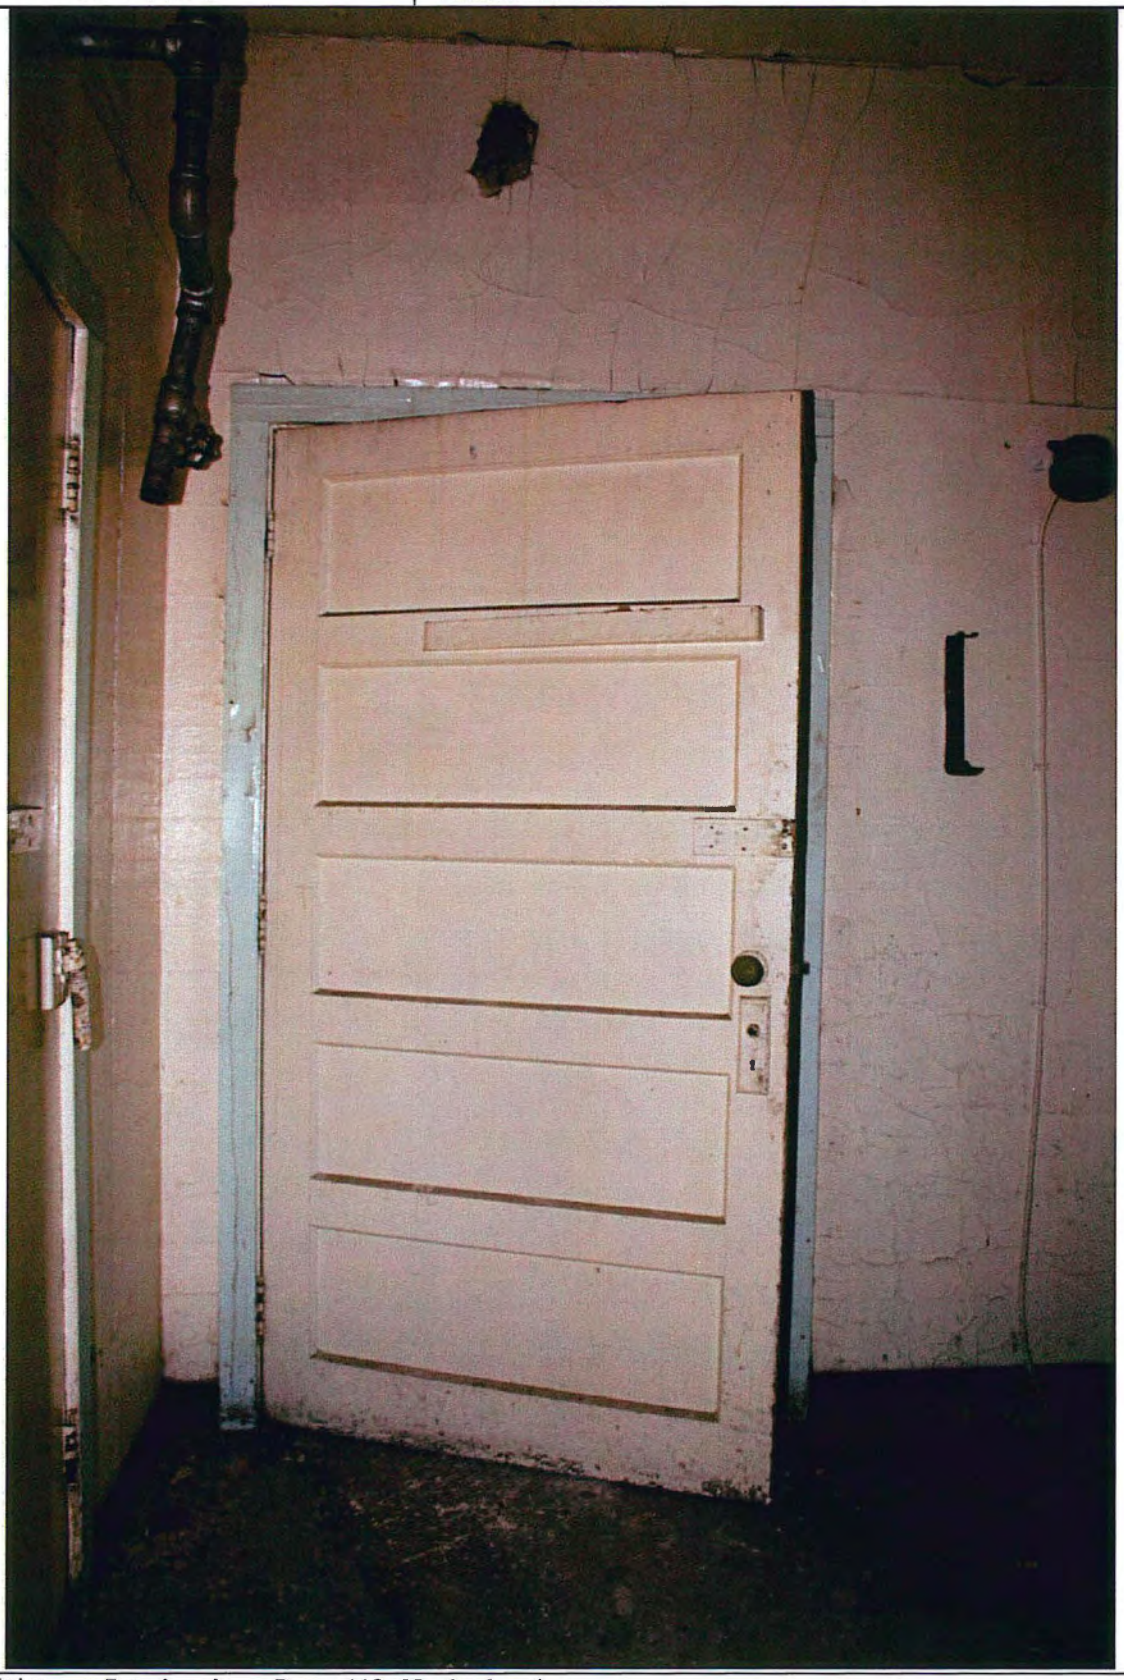


Photo Description **Interior view.** Room 118. North elevation.

Building #16 - Dining Hall

Photographic Record

As-found Location: Elsa, Yukon

Photo ID Number: 16-130.JPG	**Photo 16-130**	Extant Record Photographic Key Sheet Page Number:

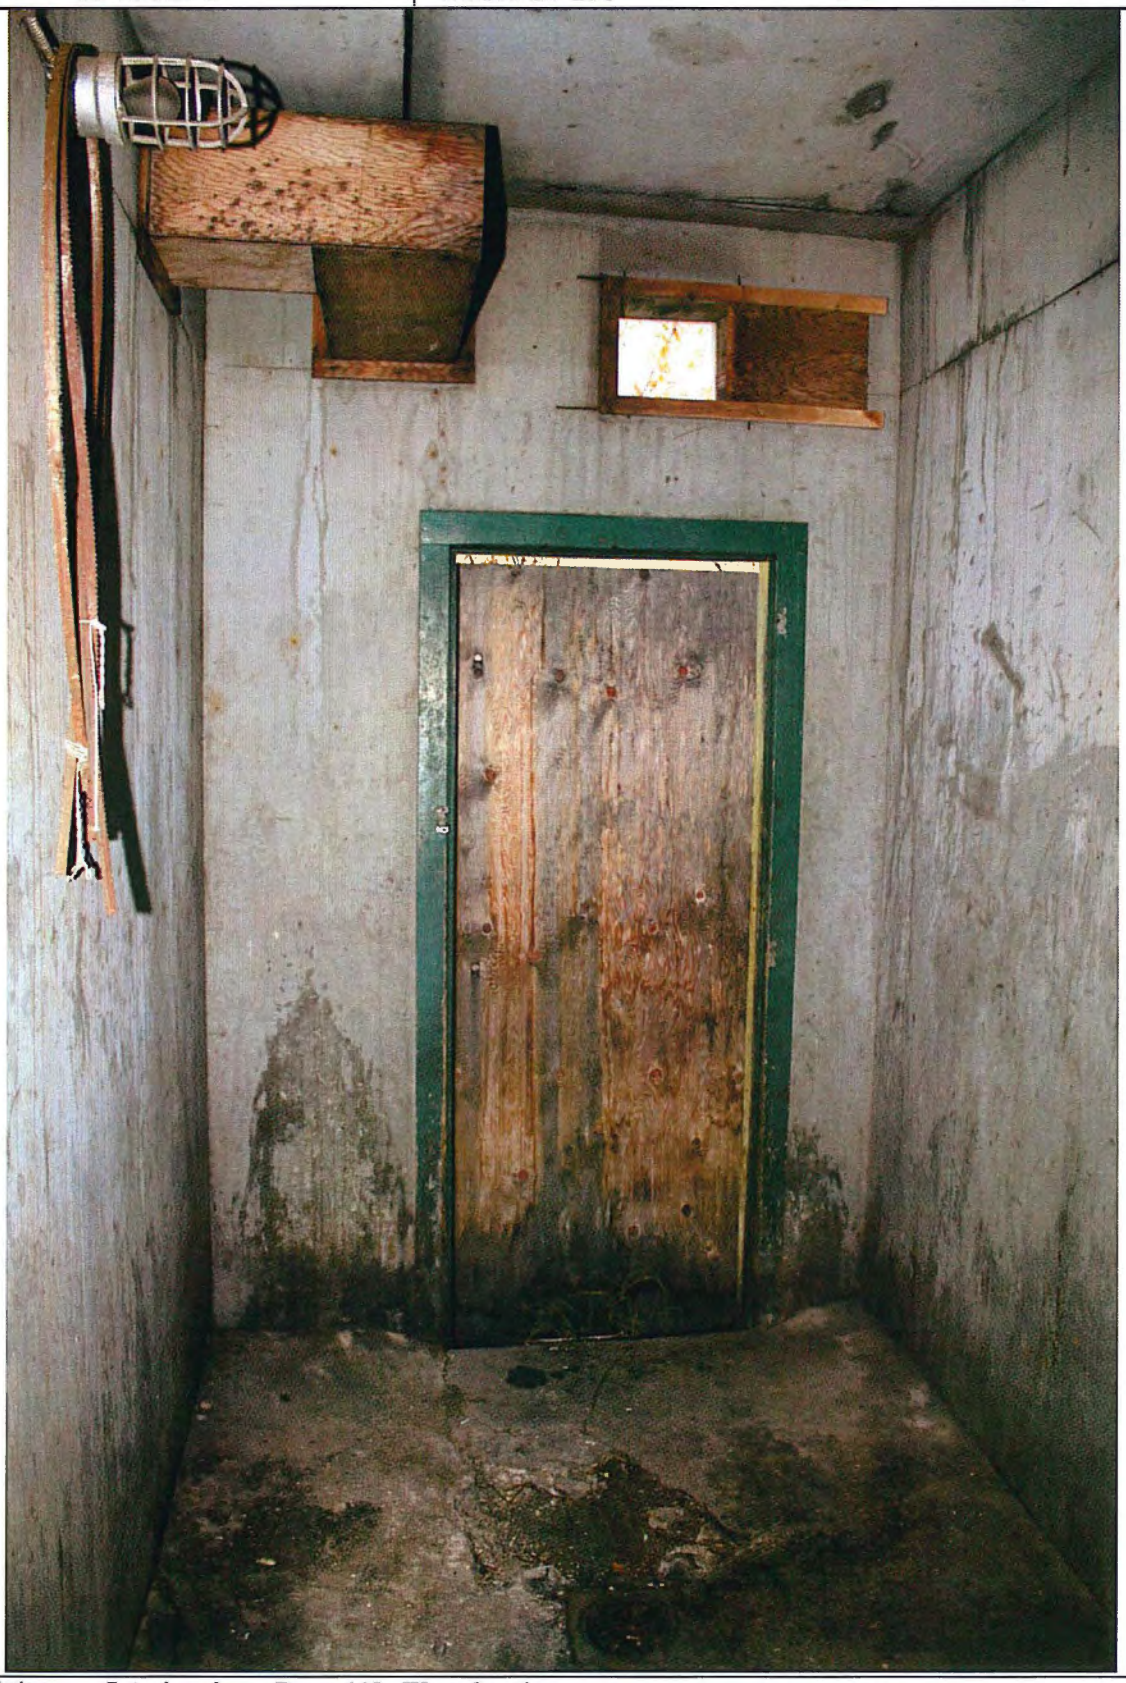


Photo Description	**Interior view.** Room 119. West elevation.

Building #16 - Dining Hall

Photographic Record

As-found Location: Elsa, Yukon

Photo ID Number: 16-131.JPG	**Photo 16-**	Extant Record Photographic Key Sheet Page Number: A9.1

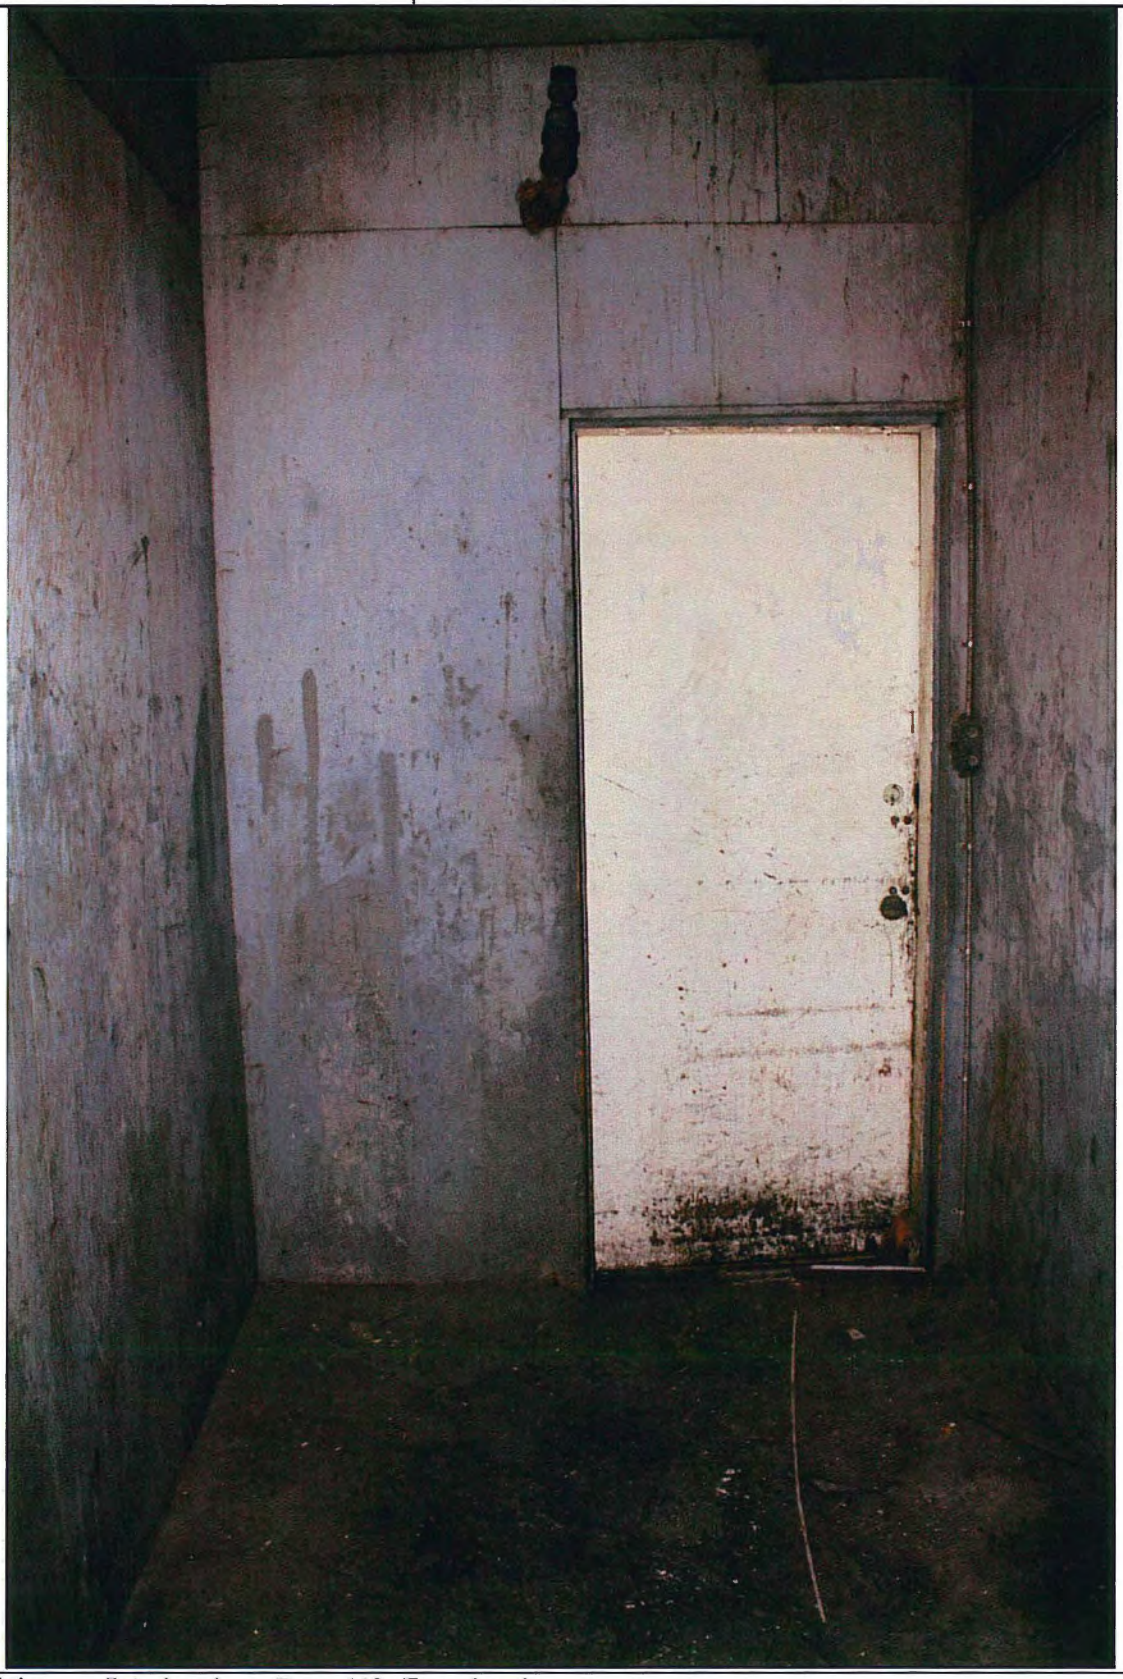


Photo Description **Interior view.** Room 119. East elevation.

Building #16 - Dining Hall

Photographic Record

As-found Location: Elsa, Yukon

Photo ID Number: 16-132.JPG	**Photo 16-132**	Extant Record Photographic Key Sheet Page Number:



Photo Description **Interior view.** Washroom 120. North elevation.

Building #16 - Dining Hall

As-found Location: Elsa, Yukon

Photographic Record

Photo ID Number: 16-133.JPG	**Photo 16-133**	Extant Record Photographic Key Sheet Page Number:



Photo Description **Interior view.** Dining Hall 121. Northwest corner.

Building #16 - Dining Hall

Photographic Record

As-found Location: Elsa, Yukon

Photo ID Number: 16-134.JPG	**Photo 16-134**	Extant Record Photographic Key Sheet Page Number:



Photo Description	**Interior view.** Dining Hall 121. Southwest corner.

Building #16 - Dining Hall

Photographic Record

As-found Location: Elsa, Yukon

Photo ID Number: 16-135.JPG	**Photo 16-135**	Extant Record Photographic Key Sheet Page Number:



Photo Description	**Interior view.** Dining Hall 121. Southwest corner.

Building #16 - Dining Hall

Photographic Record

As-found Location: Elsa, Yukon

Photo ID Number: 16-136.JPG	**Photo 16-136**	Extant Record Photographic Key Sheet Page Number:



Photo Description	**Interior view.** Dining Hall 121. Northeast corner.

Building #16 - Dining Hall

Photographic Record

As-found Location: Elsa, Yukon

Photo ID Number: 16-137.JPG	**Photo 16-137**	Extant Record Photographic Key Sheet Page Number:



Photo Description	**Interior view.** Room 122. West elevation.

Building #16 - Dining Hall

Photographic Record

As-found Location: Elsa, Yukon

Photo ID Number: 16-138.JPG	**Photo 16-138**	Extant Record Photographic Key Sheet Page Number:



Photo Description **Interior view.** Washroom 123. West elevation.

Building #16 - Dining Hall

Photographic Record

As-found Location: Elsa, Yukon

Photo ID Number: 16-139.JPG	**Photo 16-139**	Extant Record Photographic Key Sheet Page Number:



Photo Description	**Interior view.** Washroom 124. East elevation.

Building #16 - Dining Hall

Photographic Record

As-found Location: Elsa, Yukon

Photo ID Number: 16-140.JPG	**Photo 16-140**	Extant Record Photographic Key Sheet Page Number:



Photo Description **Interior view.** Room 126. West elevation.

Building #16 - Dining Hall

Photographic Record

As-found Location: Elsa, Yukon

Photo ID Number: 16-141.JPG	**Photo 16-141**	Extant Record Photographic Key Sheet Page Number:



Photo Description	**Interior view.** Room 126. East elevation.