
TN
434
.Y8
.K4
.K33
2009
Vol. 3

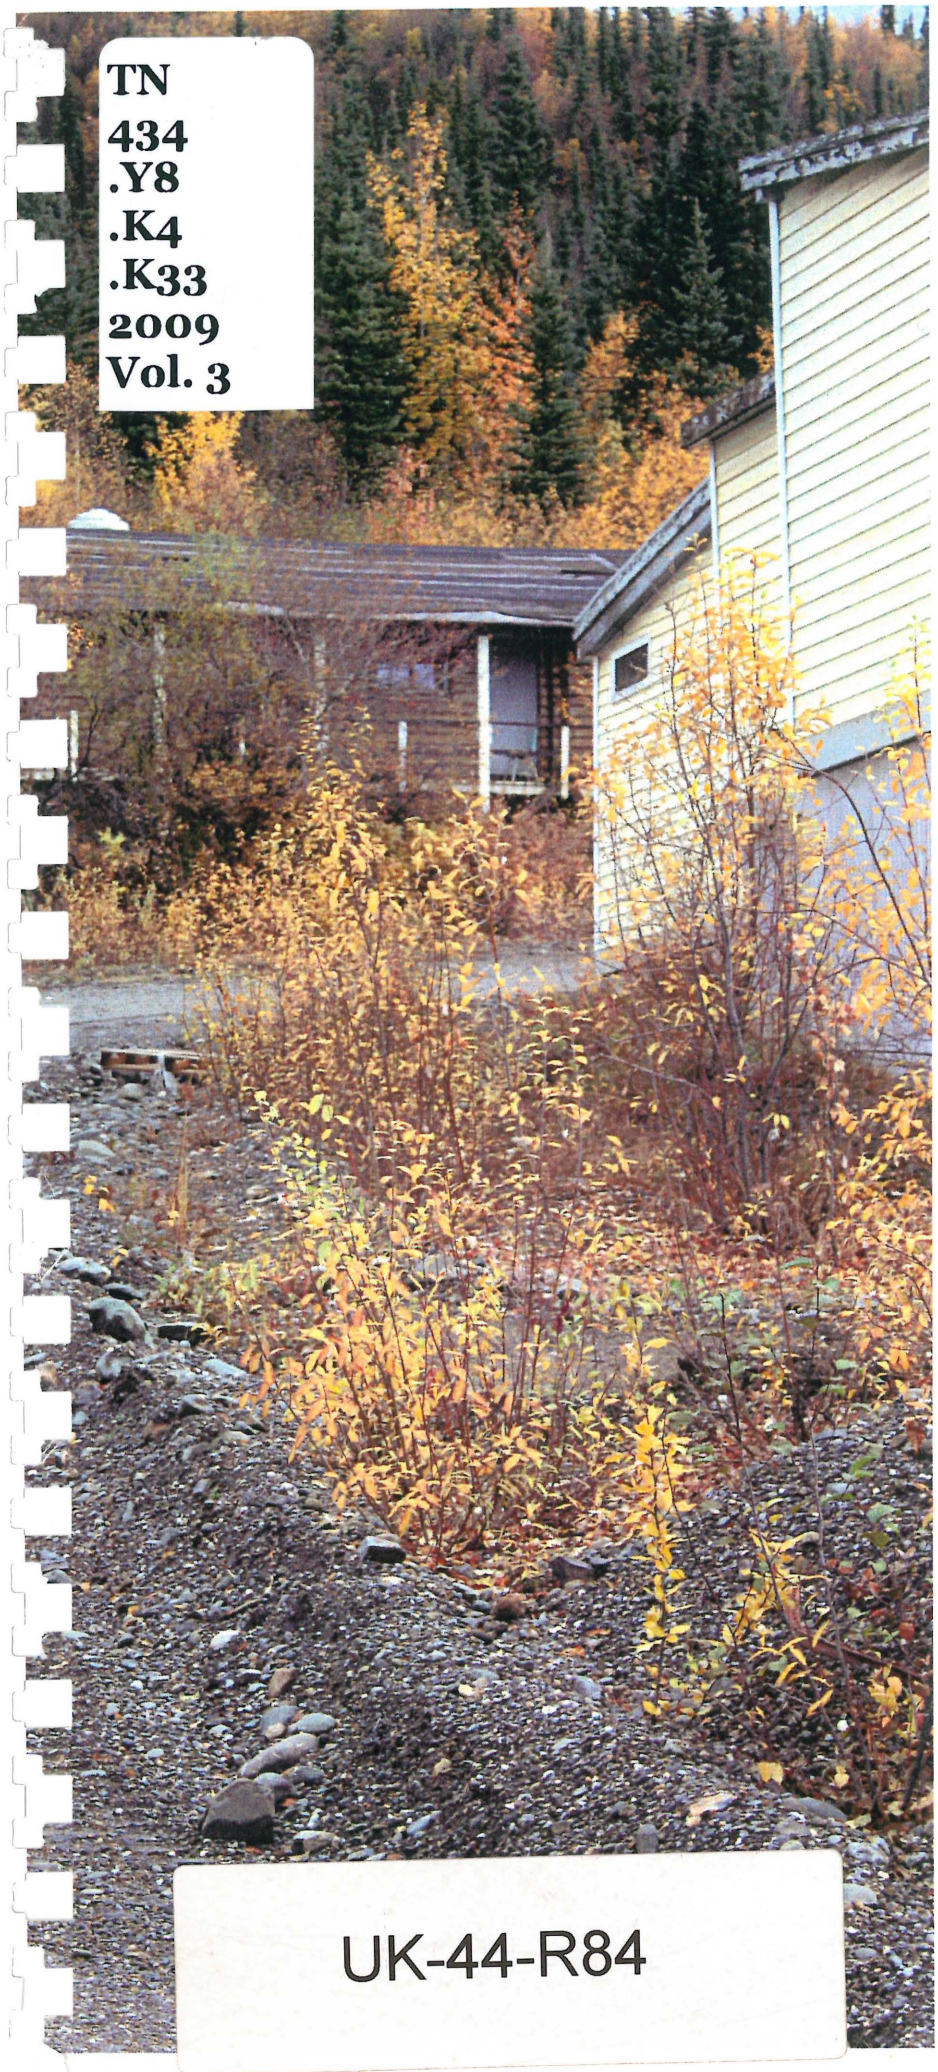

# Heritage Field Records

of

# ELSA

As-found Location:
700 kilometres (435 miles) to the North of Whitehorse
at Mile 60.3 of the Silver Trail, Yukon Highway 11
Yukon, Canada

for
**Government of Yukon**
**Tourism and Culture**
**Corporate Services**
Box 2703
Whitehorse, Yukon, Y1A 2C6

Project Contact
**Barbara Hogan**
Historic Sites Registrar
Historic Sites, Cultural Services Branch
Government of Yukon L-2
Box 2703
Whitehorse, Yukon Y1A 2C6
Telephone 867.667.8258 Fax 867.667.8023
E-mail Barbara.Hogan@gov.yk.ca

by

**K.D. Drafting Ltd.**
**Heritage Recording**

Project Coordinator
**Kevin Dombrosky**
Heritage Recorder, C.E.T.
10815 - 128 Street
Edmonton, Alberta Canada T5M 0W3
Telephone & Fax 780.454.5155
Cell 780.238.5155
E-mail kddrafting@telus.net

September 2009

## Volume 3

UK-44-R84

# Elsa, Yukon

"As-Found" Extant Building Locations:
700 kilometres (435 miles) to the North of Whitehorse, at Mile 60.3 of the Silver Trail, Yukon Highway 11

## FIELD RECORDS 4.0

YUKON ENERGY, MINES
& RESOURCES LIBRARY
P.O. Box 2703 (K-335)
Whitehorse, Yukon Y1A 2C6

## 4.1 LIST OF FIELD NOTES

## TABLE OF CONTENTS

**BUILDING #7 - NEW BUNKHOUSE**
7-1 BUILDING PERIMETER KEY PLAN
7-2 1st FLOOR PLAN - PART A
7-3 1st FLOOR PLAN - PART B
7-4 1st FLOOR PLAN - PART C
7-5 1st FLOOR PLAN - PART D
7-6 1st FLOOR PLAN - PART E
7-7 1st FLOOR PLAN - PART F
7-8 1st FLOOR PLAN - PART G

**BUILDING #8 - GEOLOGY OFFICE**
8-1 BUILDING PERIMETER KEY PLAN 1
8-2 BUILDING PERIMETER KEY PLAN 2
8-2 1st FLOOR PLAN - PART A
8-3 1st FLOOR PLAN - PART B
8-4 1st FLOOR PLAN - PART C
8-5 1st FLOOR PLAN - PART D
8-6 1st FLOOR PLAN - PART E
8-7 1st FLOOR PLAN - PART F
8-8 1st FLOOR PLAN - PART G
8-9 1st FLOOR PLAN - PART H

**BUILDING #10 - NO. 5 BUNKHOUSE**
10-1 BUILDING PERIMETER KEY PLAN
10-2 1st FLOOR PLAN - PART A
10-3 1st FLOOR PLAN - PART B
10-4 1st FLOOR PLAN - PART C
10-5 2nd FLOOR PLAN - PART A
10-6 2nd FLOOR PLAN - PART B
10-7 2nd FLOOR PLAN - PART C

**BUILDING #11 - UTILITY BUILDING**
11-1 BUILDING PERIMETER KEY PLAN
11-2 1st FLOOR PLAN - CONCRETE FOUNDATION
11-3 1st FLOOR PLAN - WALL INFORMATION
11-4 2nd FLOOR PLAN - UPPER PLATFORM A
11-5 2nd FLOOR PLAN - UPPER PLATFORM B
11-6 2nd FLOOR PLAN - UPPER PLATFORM C

# Elsa, Yukon

"As-Found" Extant Building Locations:
700 kilometres (435 miles) to the North of Whitehorse, at Mile 60.3 of the Silver Trail, Yukon Highway 11

**BUILDING #12 - BUNKHOUSE**

12-1 BUILDING PERIMETER KEY PLAN
12-2 1st FLOOR PLAN - PART A
12-3 1st FLOOR PLAN - PART B
12-4 2nd FLOOR PLAN - PART A
12-5 2nd FLOOR PLAN - PART B

**BUILDING #13 - NO. 1 BUNKHOUSE**

13-1 BUILDING PERIMETER KEY PLAN
13-2 1st FLOOR PLAN - PART A
13-3 1st FLOOR PLAN - PART B
13-4 2nd FLOOR PLAN - PART A
13-5 2nd FLOOR PLAN - PART B

**BUILDING #14 - UNION SHOP**

14-1 BUILDING PERIMETER KEY PLAN
14-2 1st FLOOR PLAN

**BUILDING #15 - SNACK BAR**

15-1 BUILDING PERIMETER KEY PLAN
15-2 BUILDING PERIMETER - WINDOWS AND DOORS
15-3 BUILDING PERIMETER - BOARDWALK
15-4 1st FLOOR PLAN - PART A
15-5 1st FLOOR PLAN - PART B
15-6 1st FLOOR PLAN - PART C

**BUILDING #16 - DINING HALL**

16-1 BUILDING PERIMETER KEY PLAN
16-2 1st FLOOR PLAN - PART A
16-3 1st FLOOR PLAN - PART B
16-4 1st FLOOR PLAN - PART C

**BUILDING #17 - DRY / CHANGE BUILDING**

17-1 BUILDING PERIMETER KEY PLAN
17-2 1st FLOOR PLAN - PART A
17-3 1st FLOOR PLAN - PART B
17-4 1st FLOOR PLAN - PART C

**BUILDING #19 - FIRE ASSAY OFFICE**

19-1 BUILDING PERIMETER KEY PLAN
19-2 1st FLOOR PLAN

# Elsa, Yukon

"As-Found" Extant Building Locations:
700 kilometres (435 miles) to the North of Whitehorse, at Mile 60.3 of the Silver Trail, Yukon Highway 11

**BUILDING #37 - ASSAY LAB**
37-1 BUILDING PERIMETER KEY PLAN
37-2 BASEMENT FLOOR PLAN - PART A
37-3 BAEMENT FLOOR PLAN - PART B
37-4 1st FLOOR PLAN
37-5 ATTIC FLOOR PLAN

**BUILDING #38 - ADMINISTRATION BUILDING**
38-1 BUILDING PERIMETER KEY PLAN
38-2 1st FLOOR PLAN
38-3 2nd FLOOR PLAN

**BUILDING #39 - STAFF HOUSE**
39-1 BUILDING PERIMETER KEY PLAN
39-2 1st FLOOR PLAN
39-3 2nd FLOOR PLAN

**BUILDING #40 - GARAGE**
40-1 BUILDING PERIMETER KEY PLAN AND 1st FLOOR PLAN

**BUILDING #41 - APARTMENT BUILDING**
41-1 BUILDING PERIMETER KEY PLAN
41-2 1st FLOOR PLAN - PART A
41-3 1st FLOOR PLAN - PART B
41-4 2nd FLOOR PLAN - PART A
41-5 2nd FLOOR PLAN - PART B

**BUILDING #42 - GARAGE**
42-1 BUILDING PERIMETER KEY PLAN
42-2 1st FLOOR PLAN

**BUILDING #43 - CHURCH**
43-1 BUILDING PERIMETER KEY PLAN
43-2 1st FLOOR PLAN

**BUILDING #A - COLLAPSED #1 BUNKHOUSE**
A-1 COLLAPSED BUILDING FOUNDATIONS AND FLOOR FRAMING

**BUILDING #C - COLLAPSED #3 BUNKHOUSE**
C-1 COLLAPSED BUILDING FLOOR PLAN - PART A
C-2 COLLAPSED BUILDING FLOOR PLAN - PART B
C-3 COLLAPSED BUILDING ENTRY STAIR - PART C

## 4.2 FIELD NOTES


**Elsa, Yukon**
"As-Found" Extant Building Locations:
700 kilometres (435 miles) to the North of Whitehorse, at Mile 60.3 of the Silver Trail, Yukon Highway 11

### Field Note Terminology Legend

| Abbreviation | Description |
|---|---|
| mm | Millimeter |
| #R (example: 6R) | Number of stair risers |
| #W (example: 120W) | Wall or window width |
| #H (example: 810H) | Height of object |
| #D (example: 913D) | Depth or size of door |
| H C | Hot and cold water faucets |
| PSF | Pressed steel frame door construction |
| AFF | Dimension above finished floor surface |
| O.C. | On center related to spacing distances |
| BD | Board |
| EXP | Exposure |
| @ | At |
| LG | Long |
| ### or Room ☐ | Room number |
| ◇ | Letter in matching point symbol for joining adjacent plan |
| North ⇨ | North Arrow (approximate true North direction) |
| O/H | Overhead |
| IF | Inside frame |
| DR FR or WF | Door frame or window frame |

### General Notes


1. All dimensions displayed in metric measurements.
2. Exterior and interior dimensions are taken from face of exposed wall finish to face of exposed wall finish, unless noted or shown otherwise.
3. Dimensions illustrated with a dot at the base of the dimension line with accompanying arrow heads are running dimensions.
4. A dimension illustrated with slashes is a standard single dimension.
5. A metric measurement inside a rectangle indicates an overall room measurement.
6. A metric measurement inside a double rectangle indicates key room measurement.
7. A Key Plan with a highlighted area indicates that portion of the building that is displayed on that particular sheet.
8. A number with an accompanying leader line to a wall line indicates the length of that particular wall face.
9. A dimension at a window or door location generally indicate an inside frame width finished opening measurement.

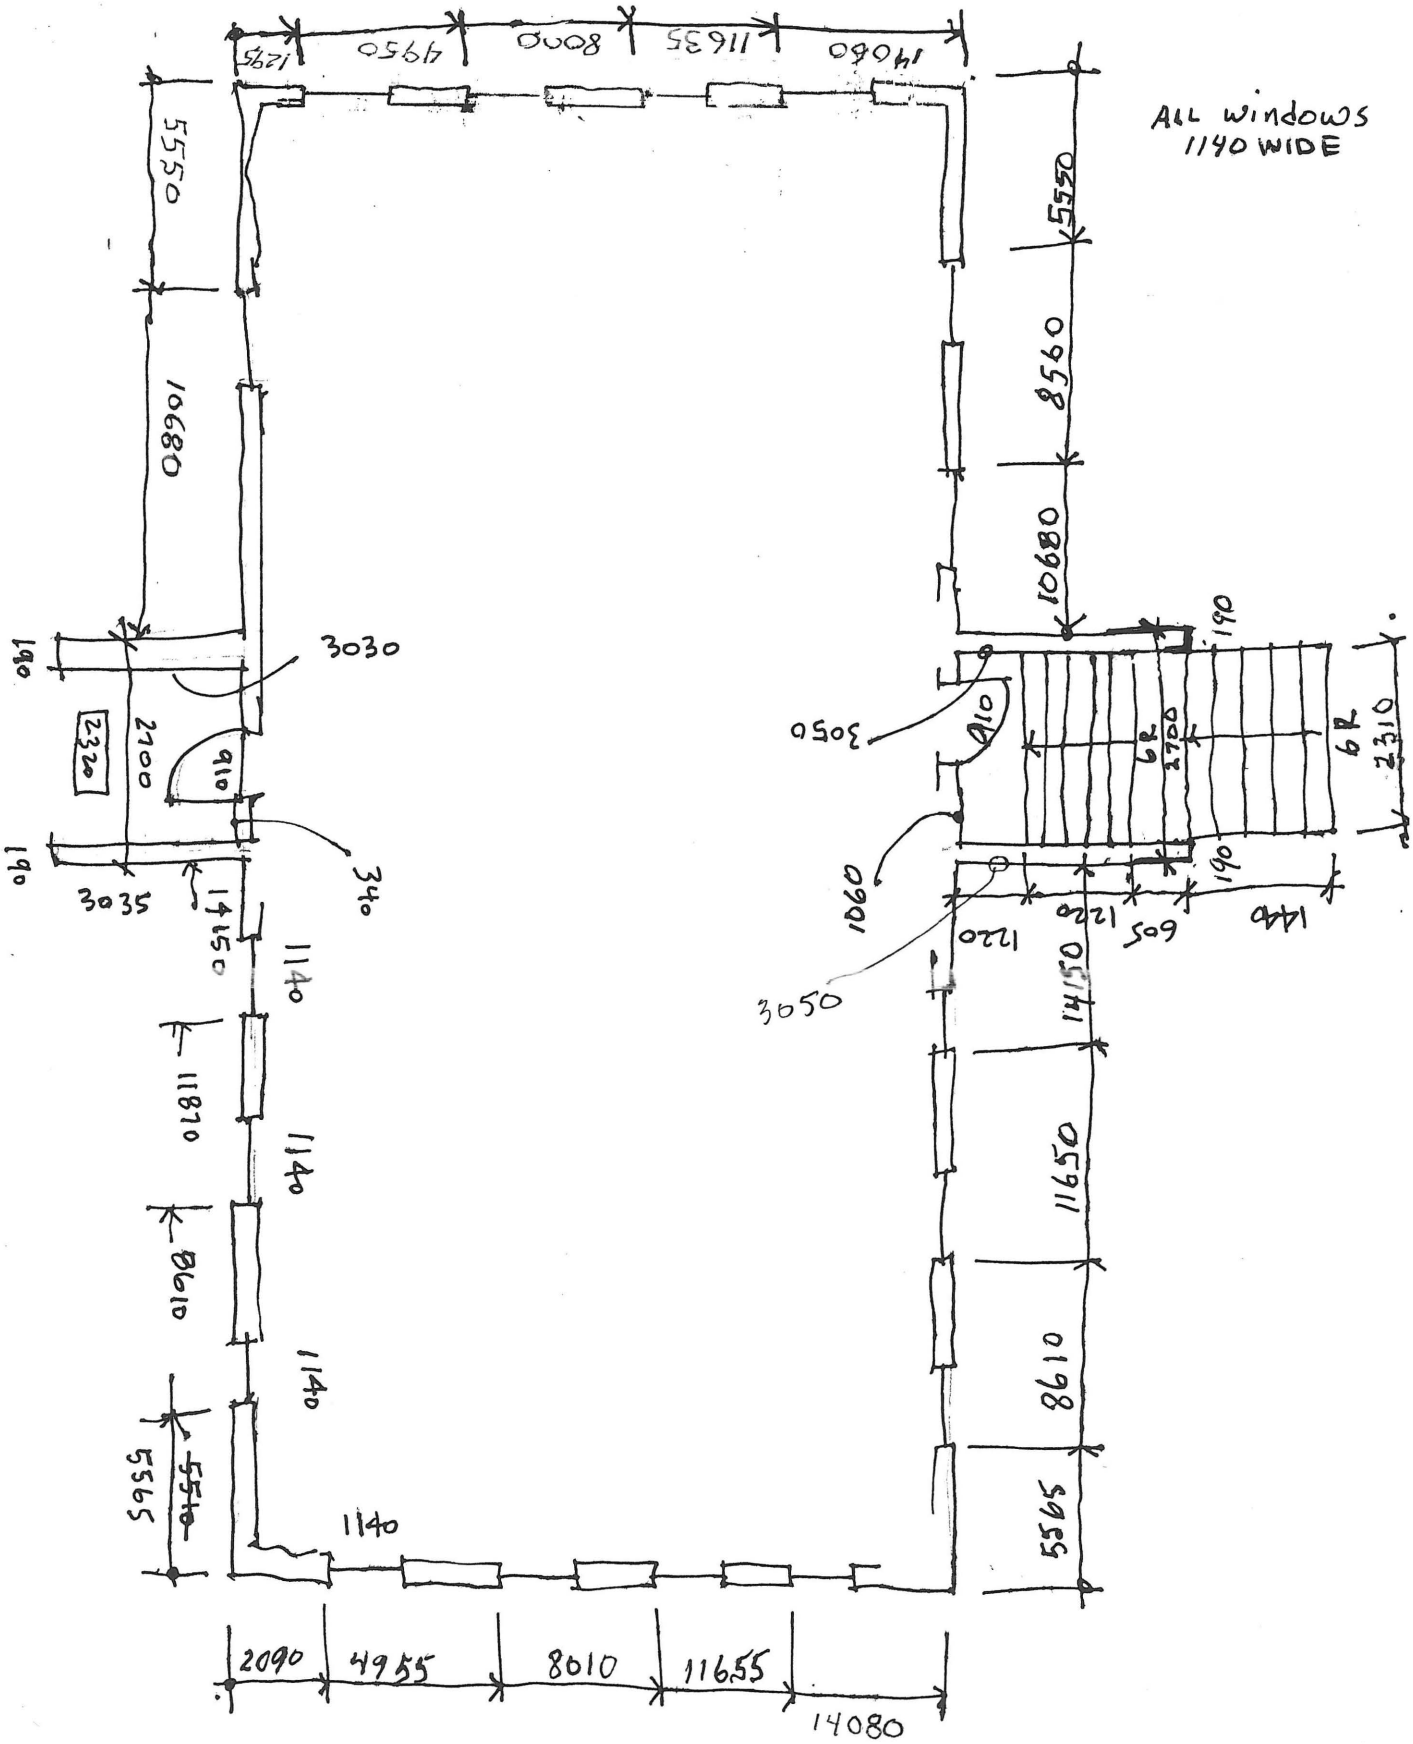



BUILDING FOOTPRINT

North

**Elsa, Yukon**
**Building #7 - New Bunkhouse**
Corner of Silver Trail Highway / Exit Rd
Field Notes by K.D. Drafting Ltd.
Sept 2009 **FIELD NOTE SHT #7-1**

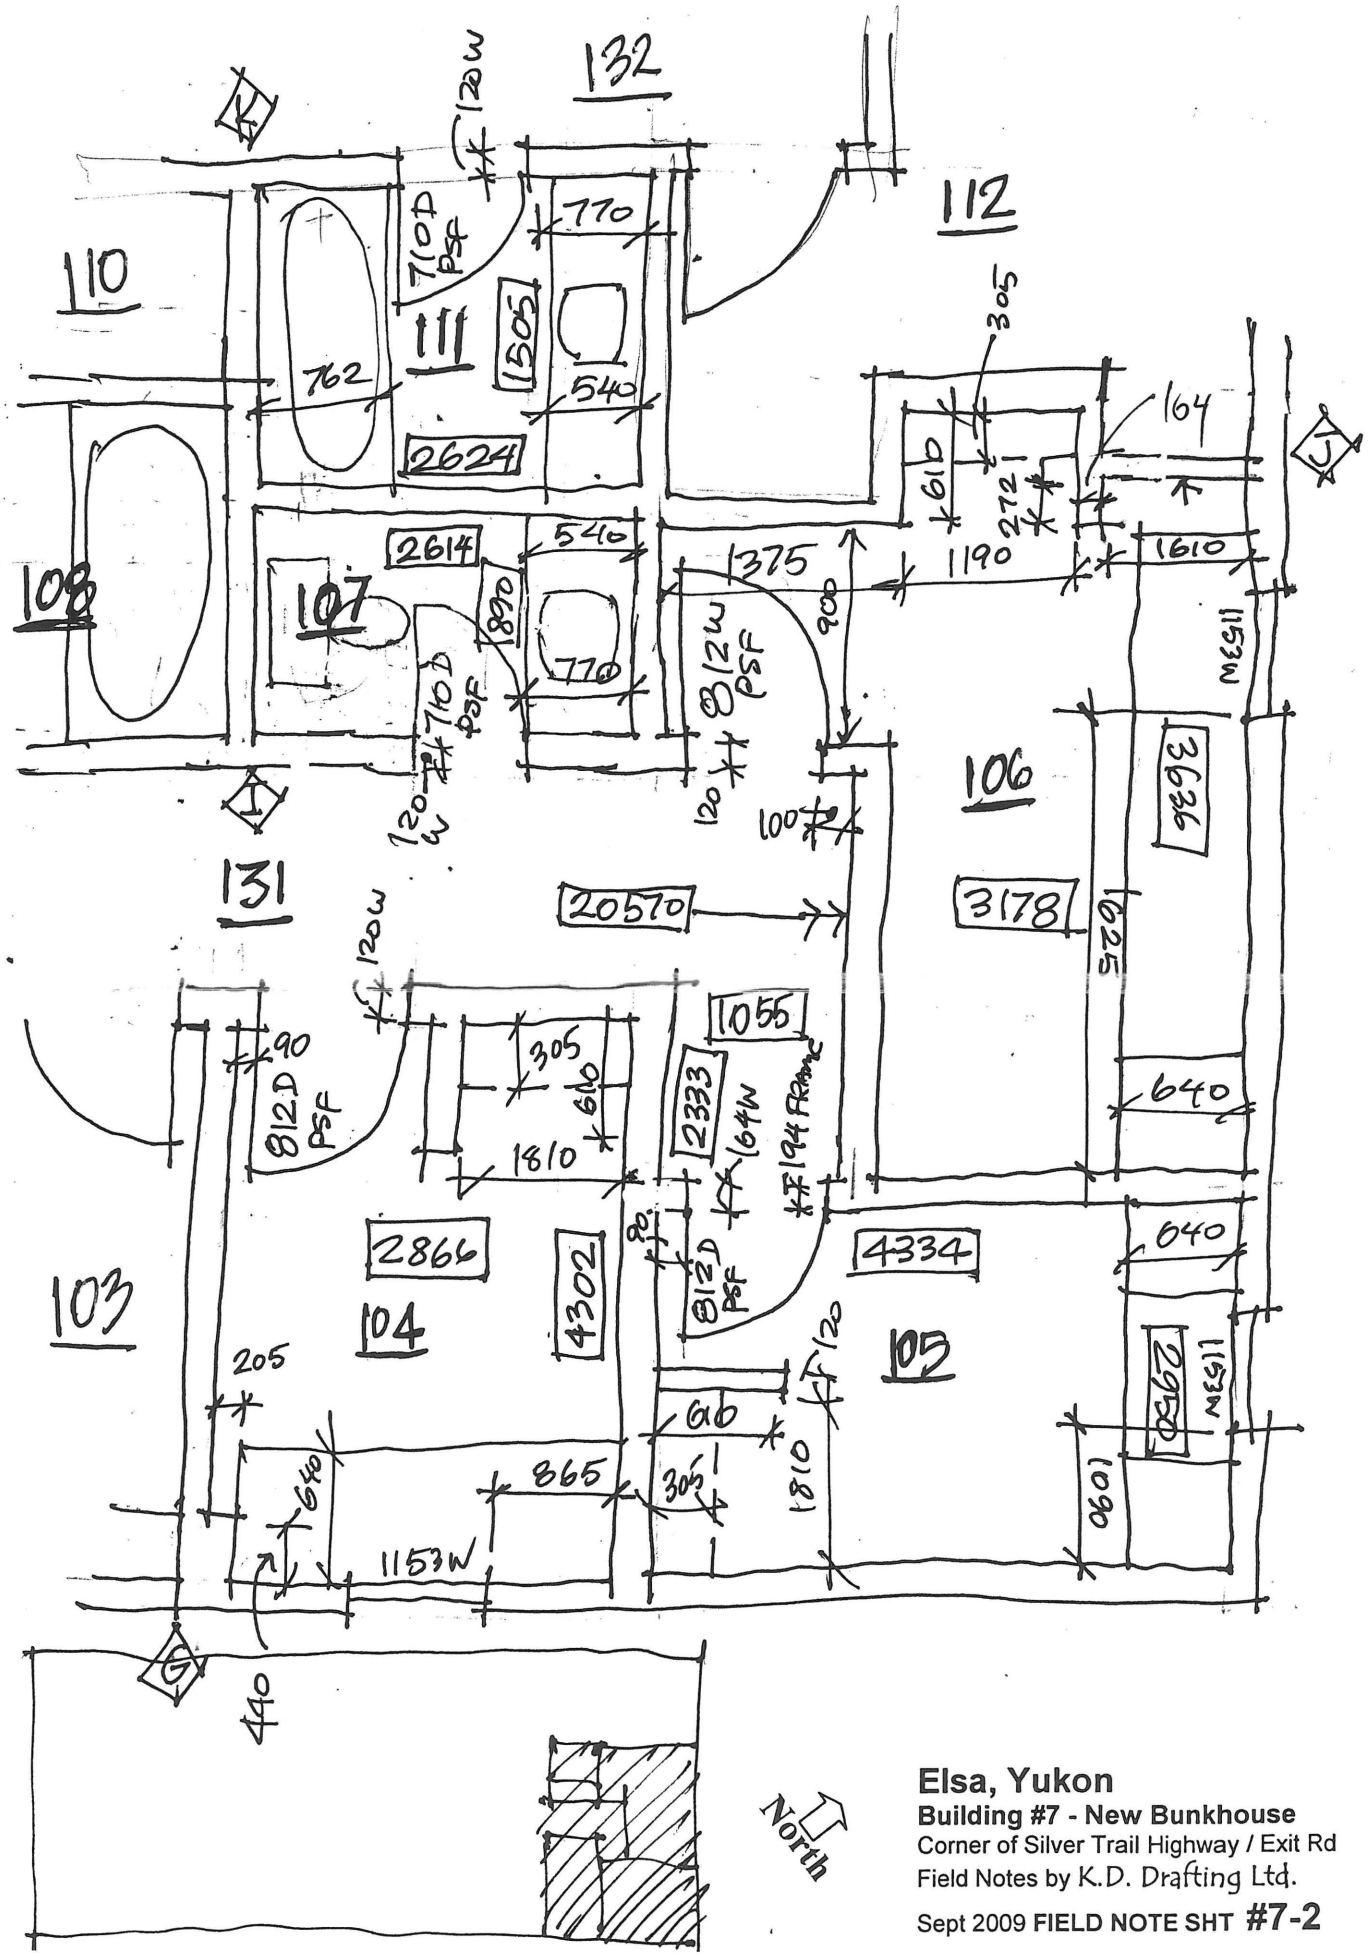



**Elsa, Yukon**
**Building #7 - New Bunkhouse**
Corner of Silver Trail Highway / Exit Rd
Field Notes by K.D. Drafting Ltd.
Sept 2009 **FIELD NOTE SHT #7-2**

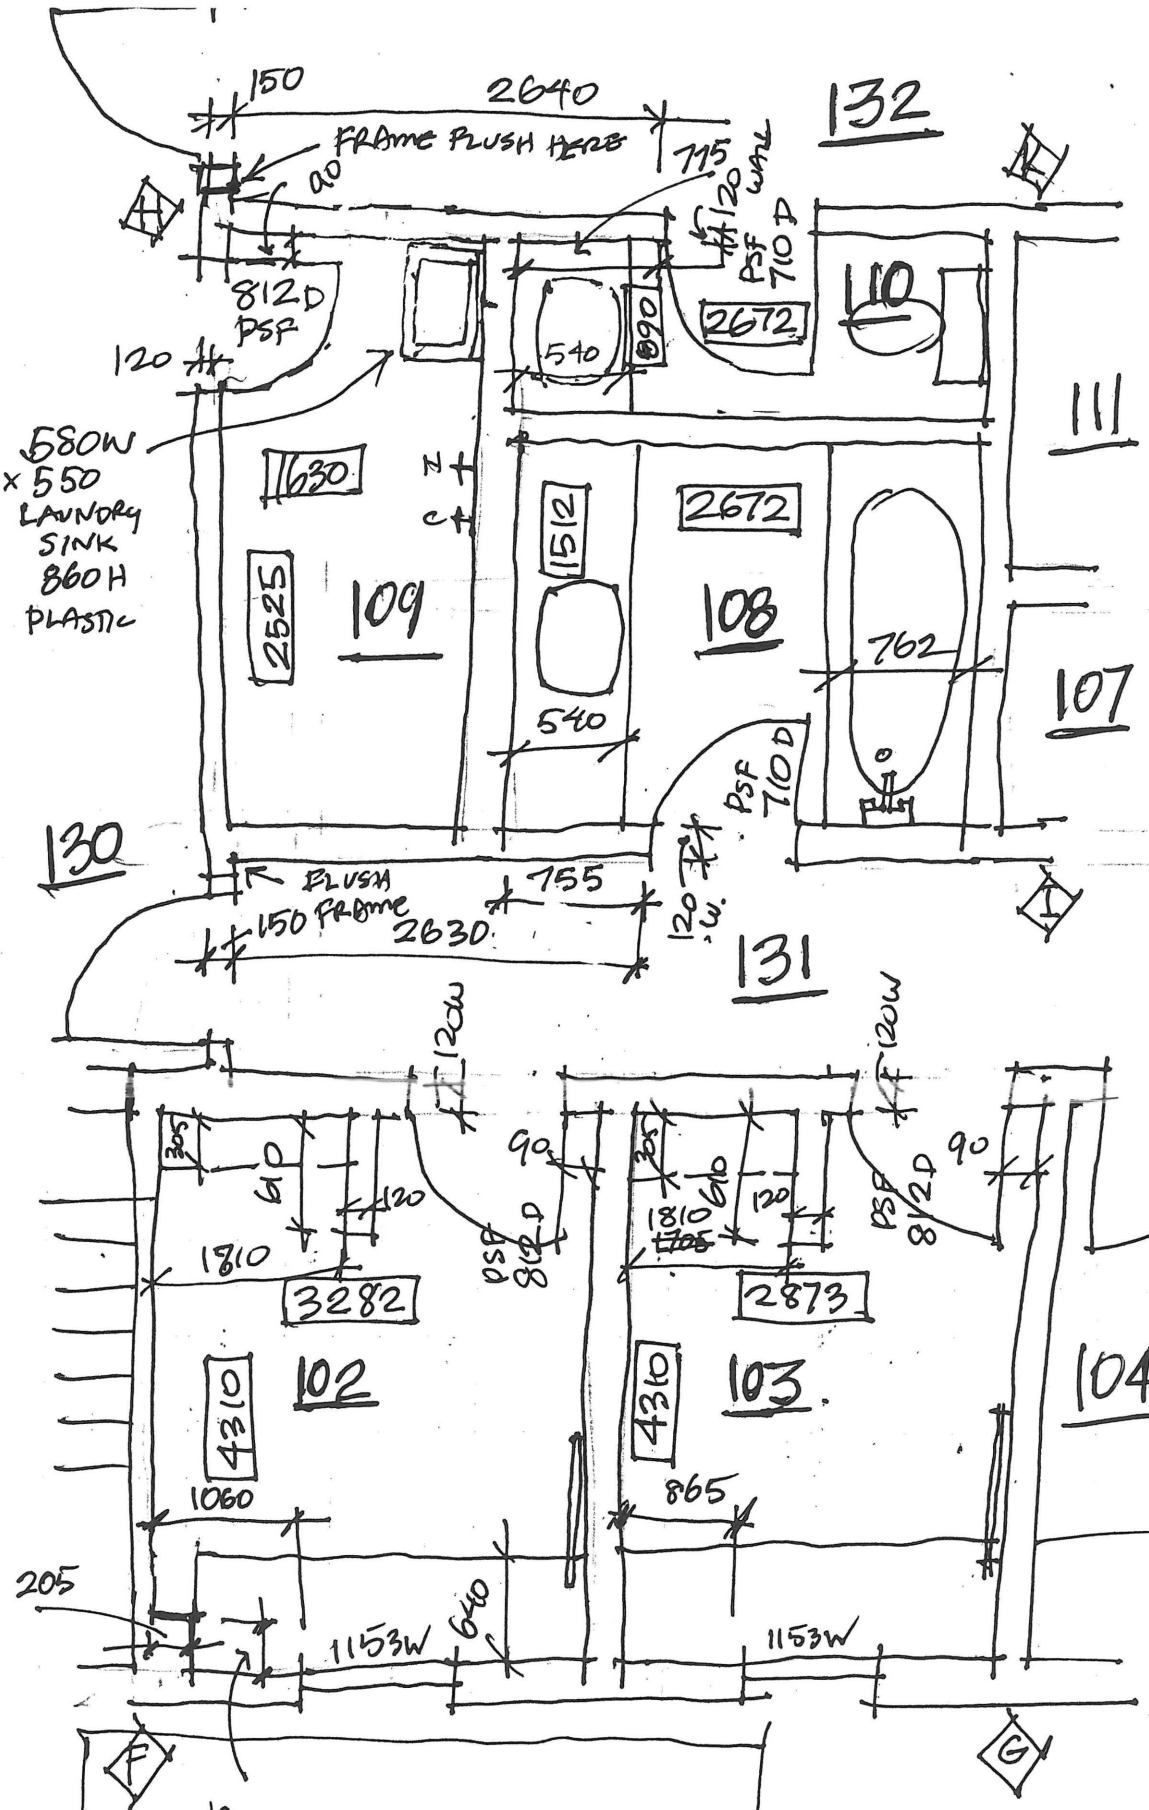


YUKON ENERGY, MINES & RESOURCES LIBRARY
P.O. Box 2703 (K-335)
Whitehorse, Yukon Y1A 2C6

**Elsa, Yukon**
**Building #7 - New Bunkhouse**
Corner of Silver Trail Highway / Exit Rd
Field Notes by K.D. Drafting Ltd.
Sept 2009 **FIELD NOTE SHT #7-3**

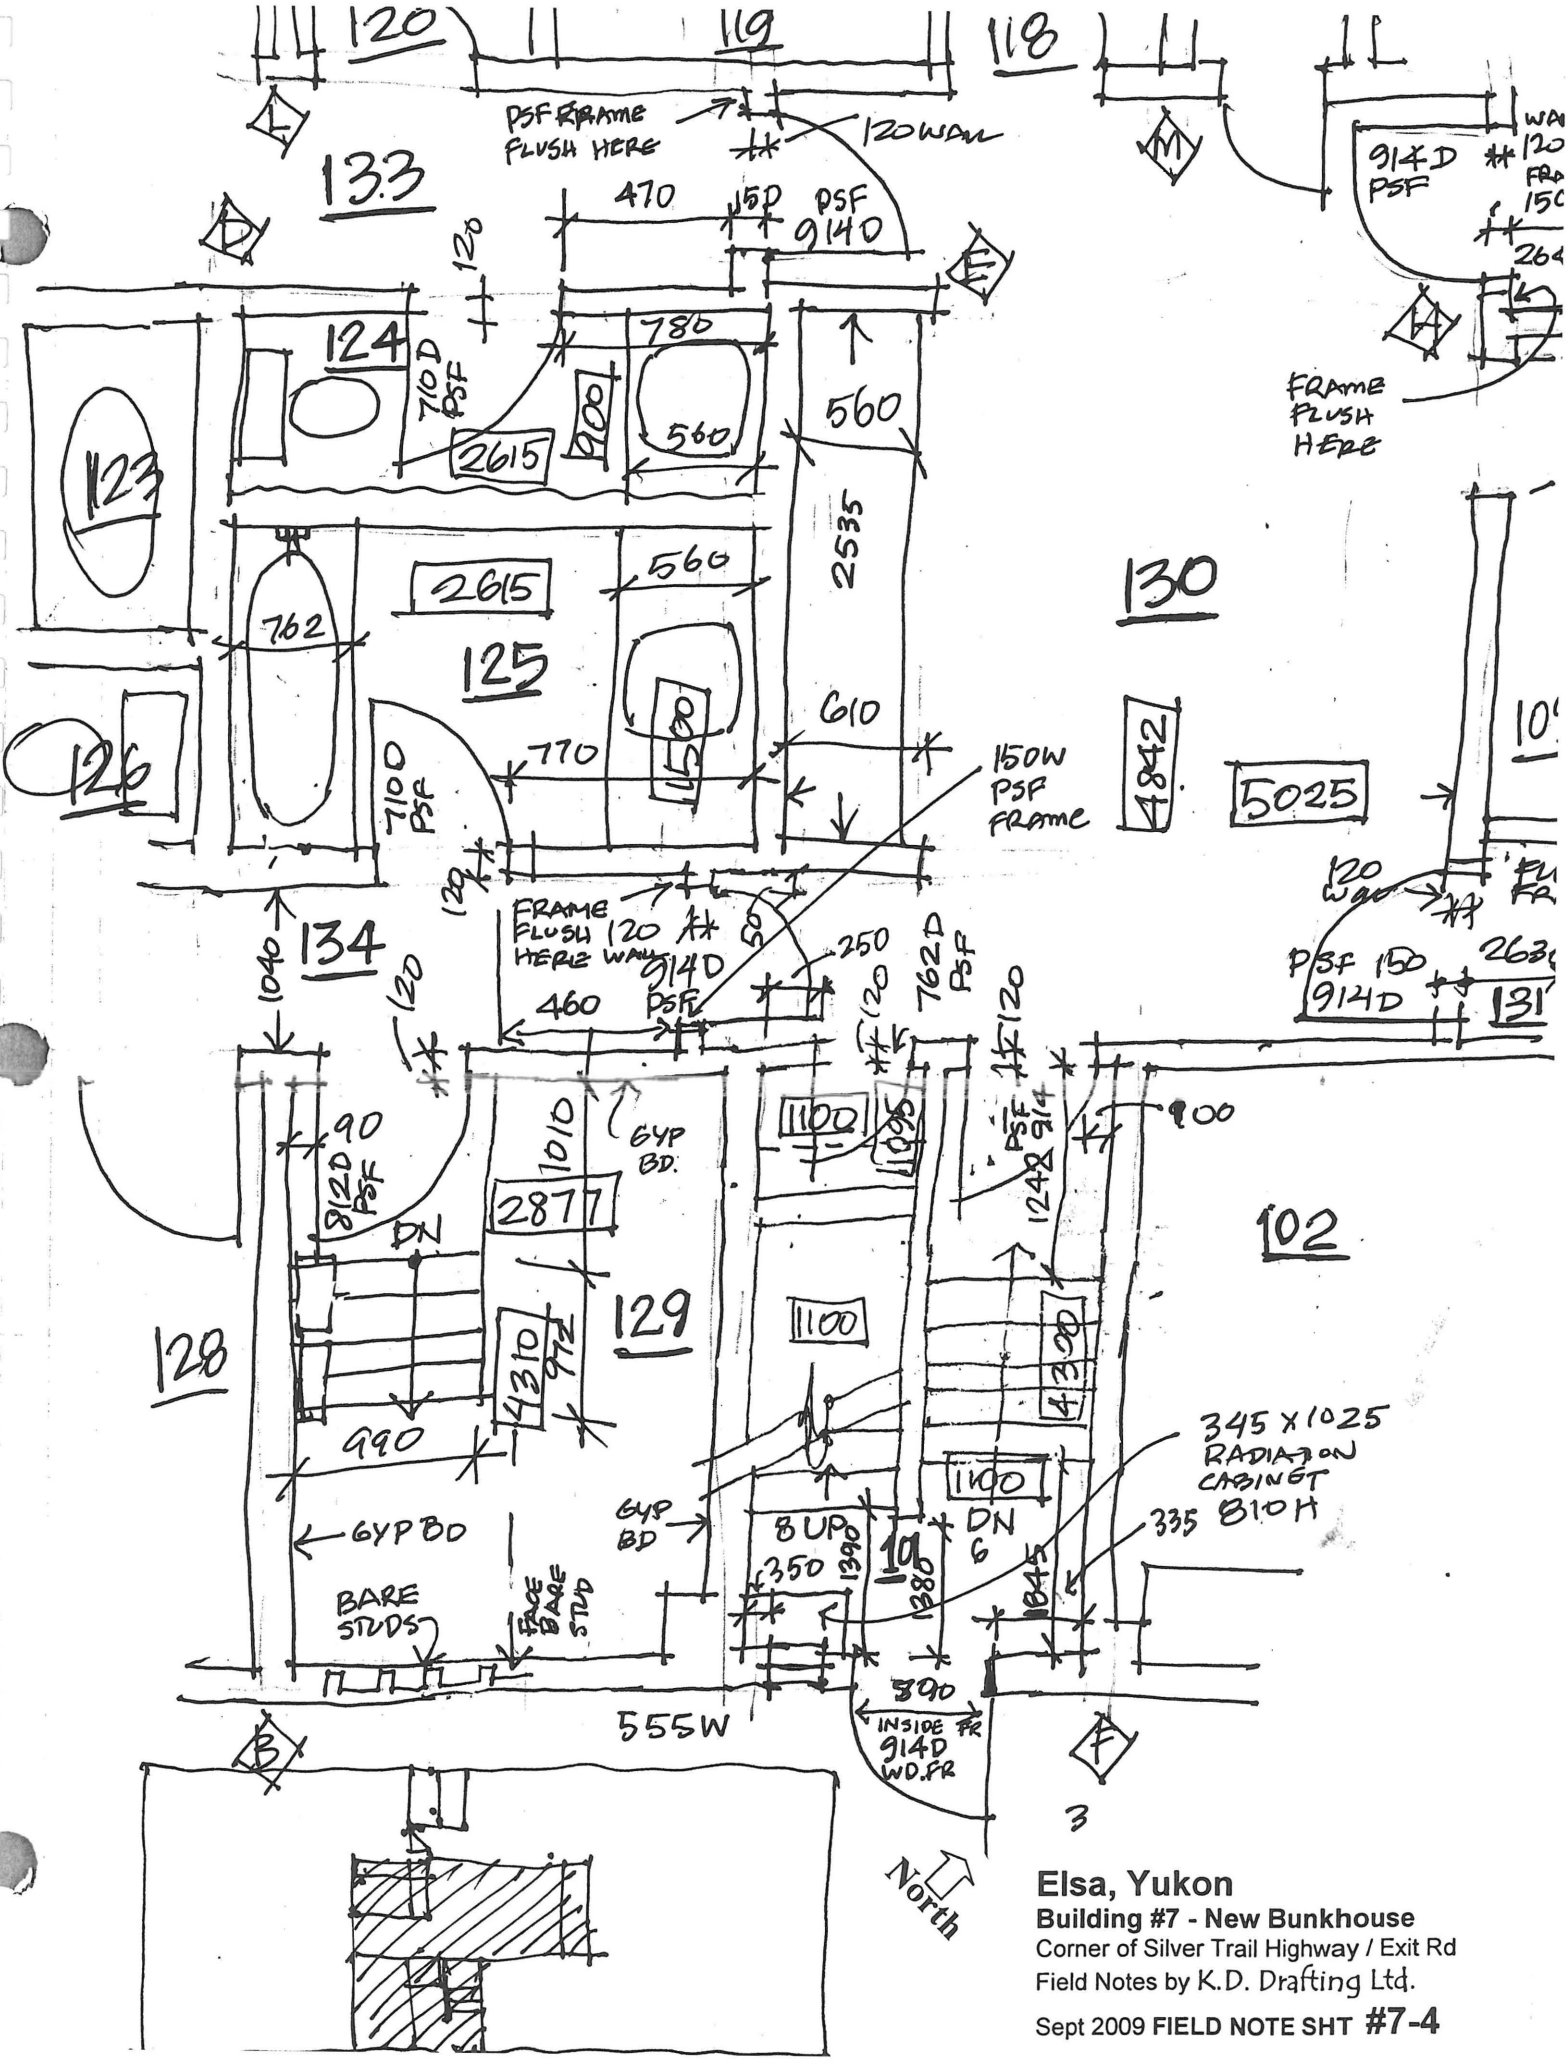



**Elsa, Yukon**

**Building #7 - New Bunkhouse**


Corner of Silver Trail Highway / Exit Rd


Field Notes by K.D. Drafting Ltd.

Sept 2009 **FIELD NOTE SHT #7-4**

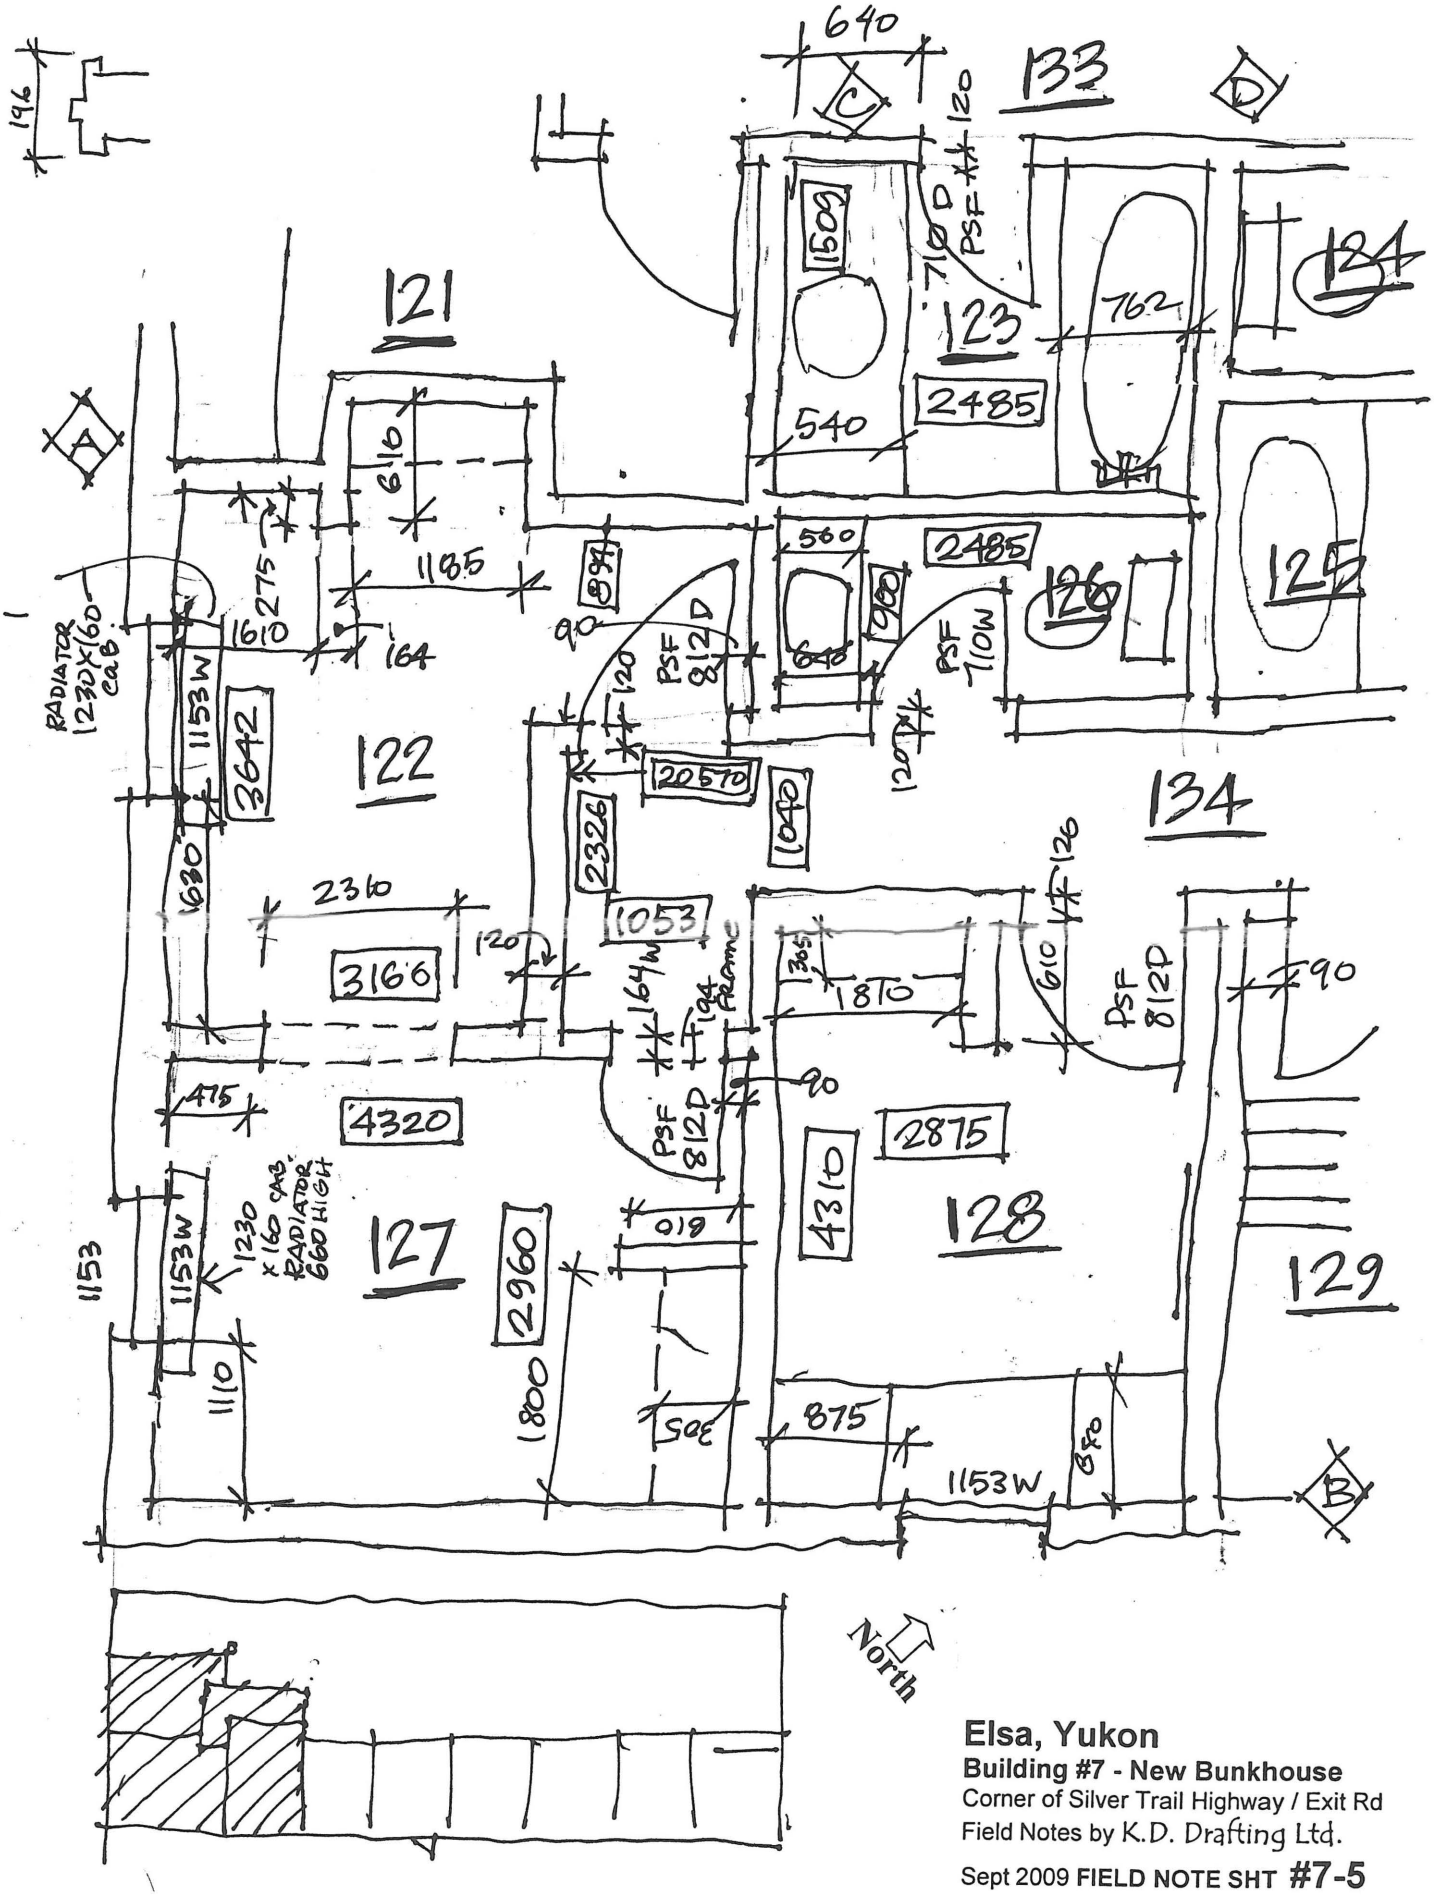



**Elsa, Yukon**
**Building #7 - New Bunkhouse**
Corner of Silver Trail Highway / Exit Rd
Field Notes by K.D. Drafting Ltd.
Sept 2009 **FIELD NOTE SHT #7-5**

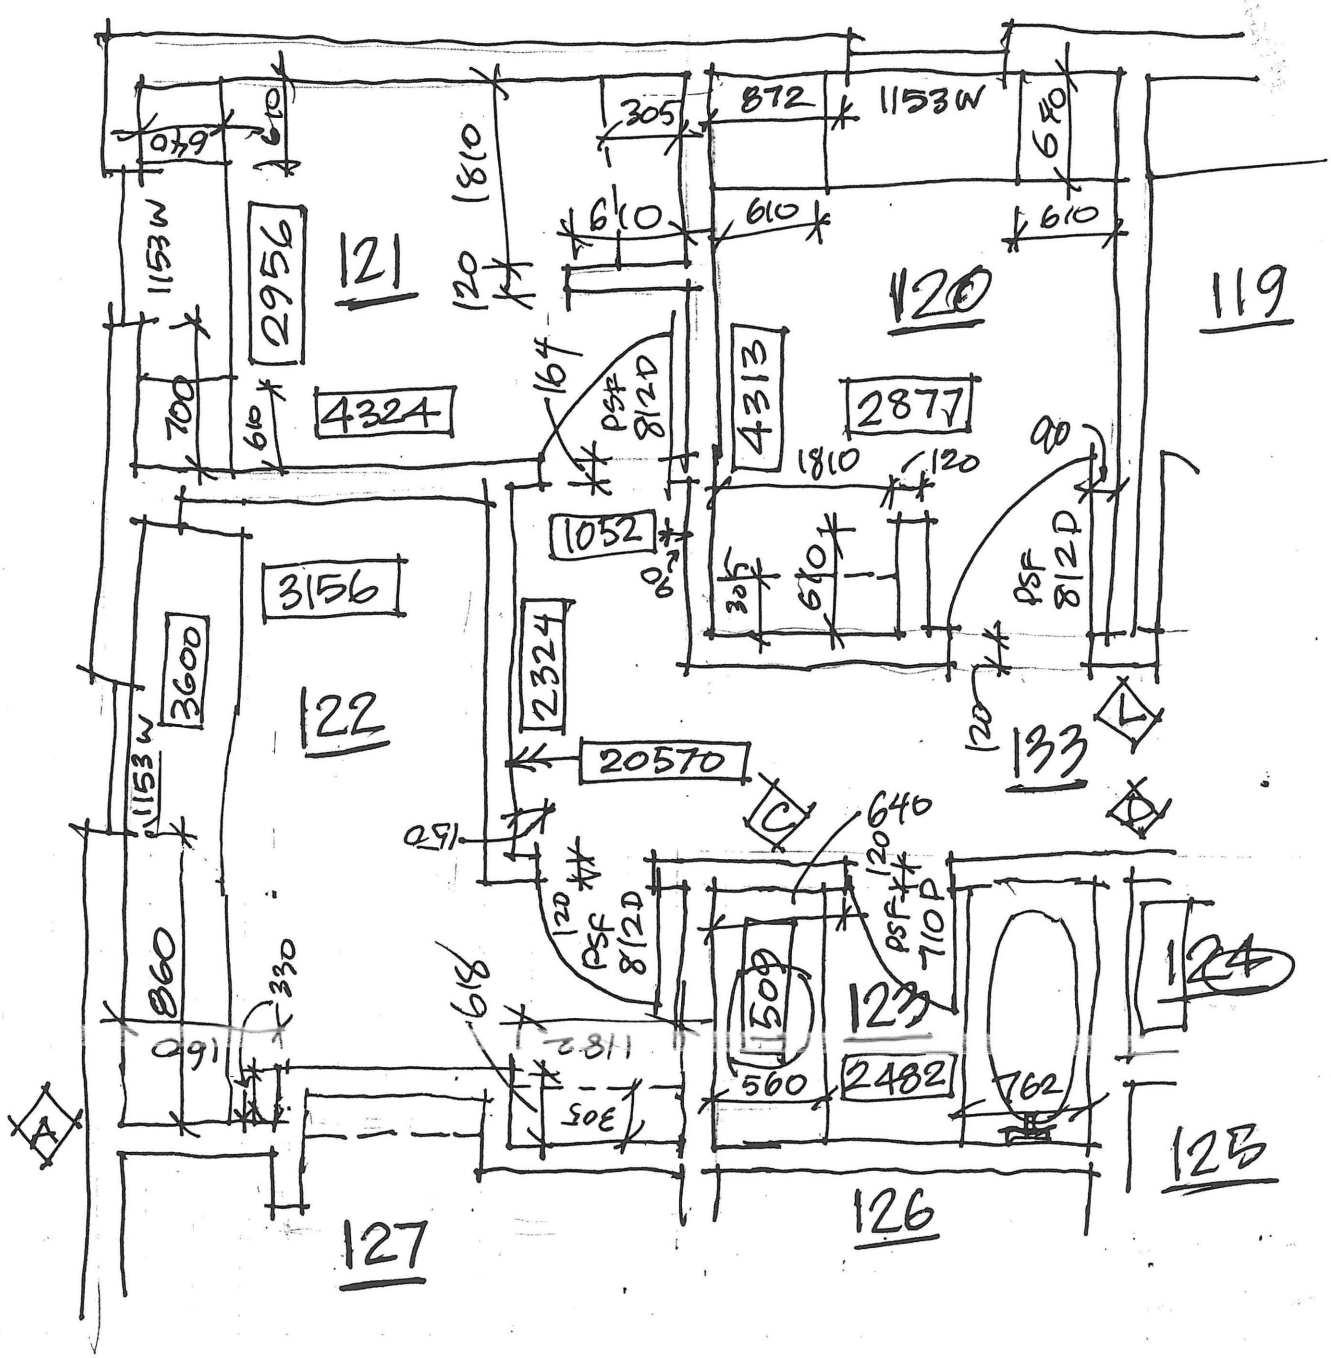


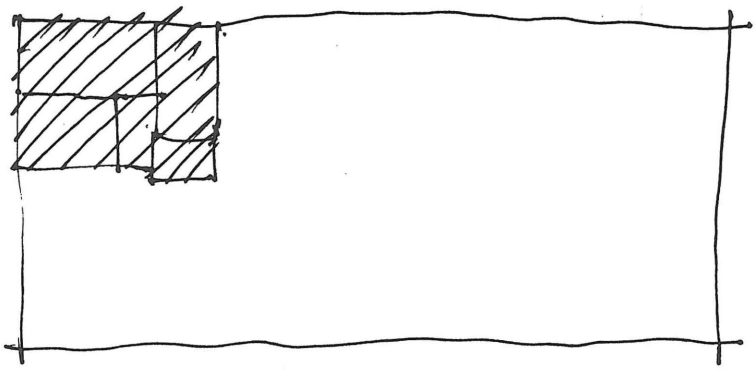North


**Elsa, Yukon**
**Building #7 - New Bunkhouse**
Corner of Silver Trail Highway / Exit Rd
Field Notes by K.D. Drafting Ltd.
Sept 2009 **FIELD NOTE SHT #7-6**

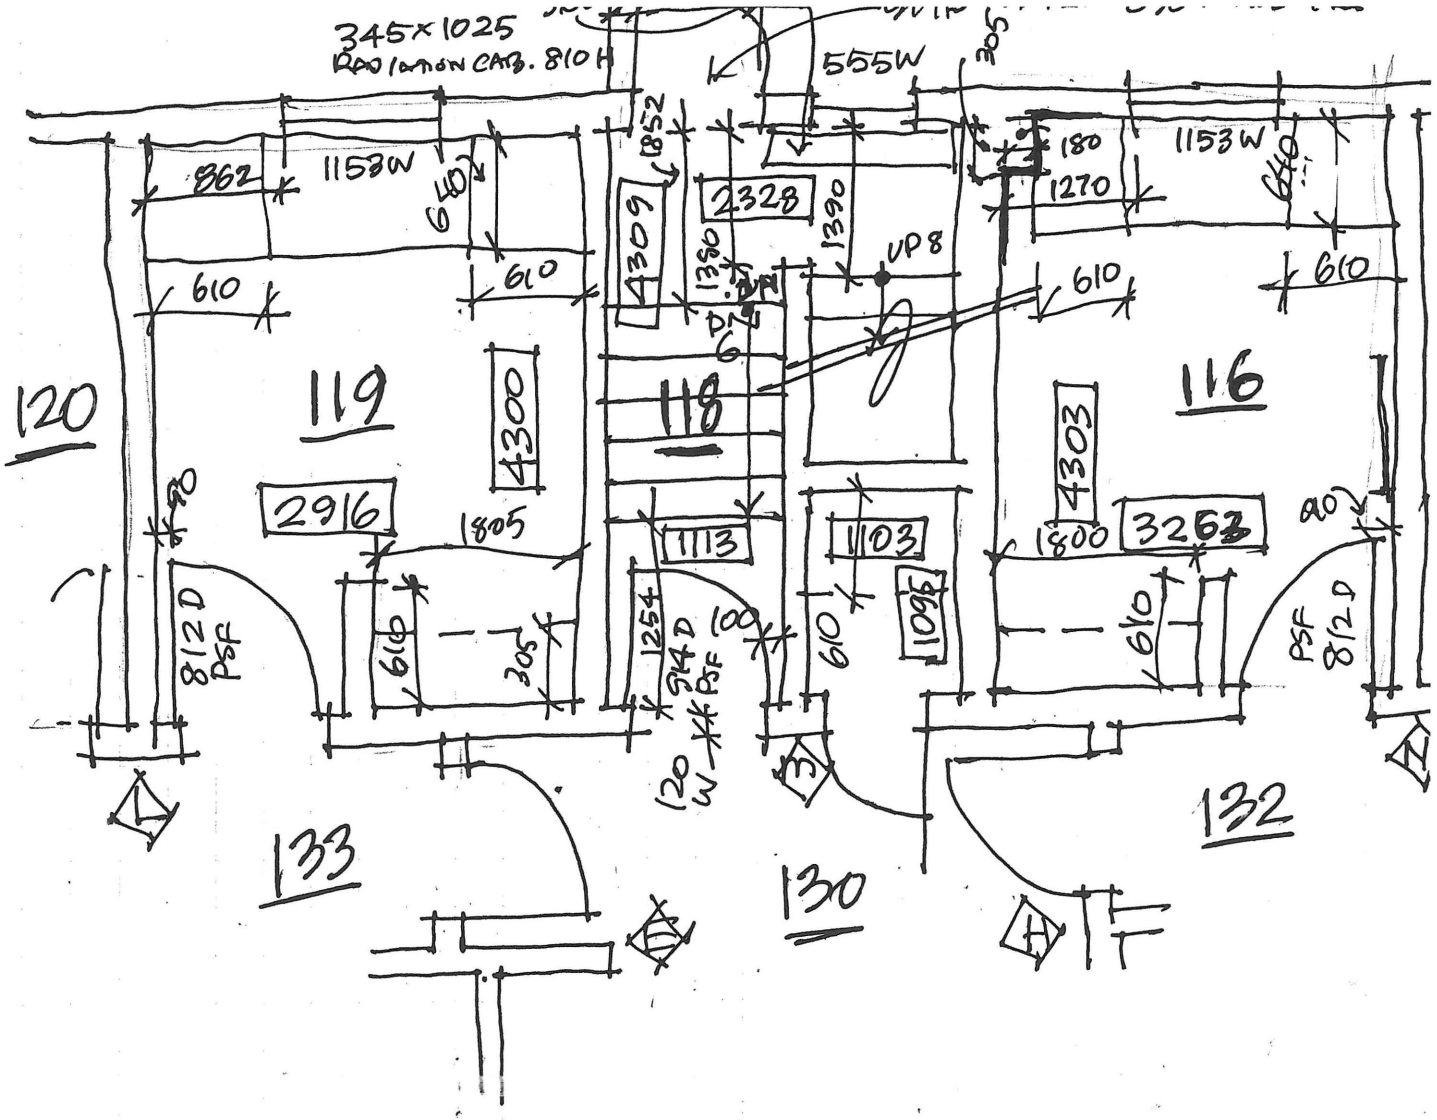



North

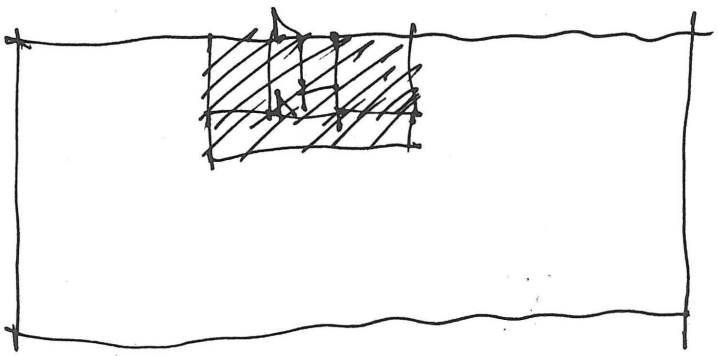**Elsa, Yukon**
**Building #7 - New Bunkhouse**
Corner of Silver Trail Highway / Exit Rd
Field Notes by K.D. Drafting Ltd.
Sept 2009 **FIELD NOTE SHT #7-7**

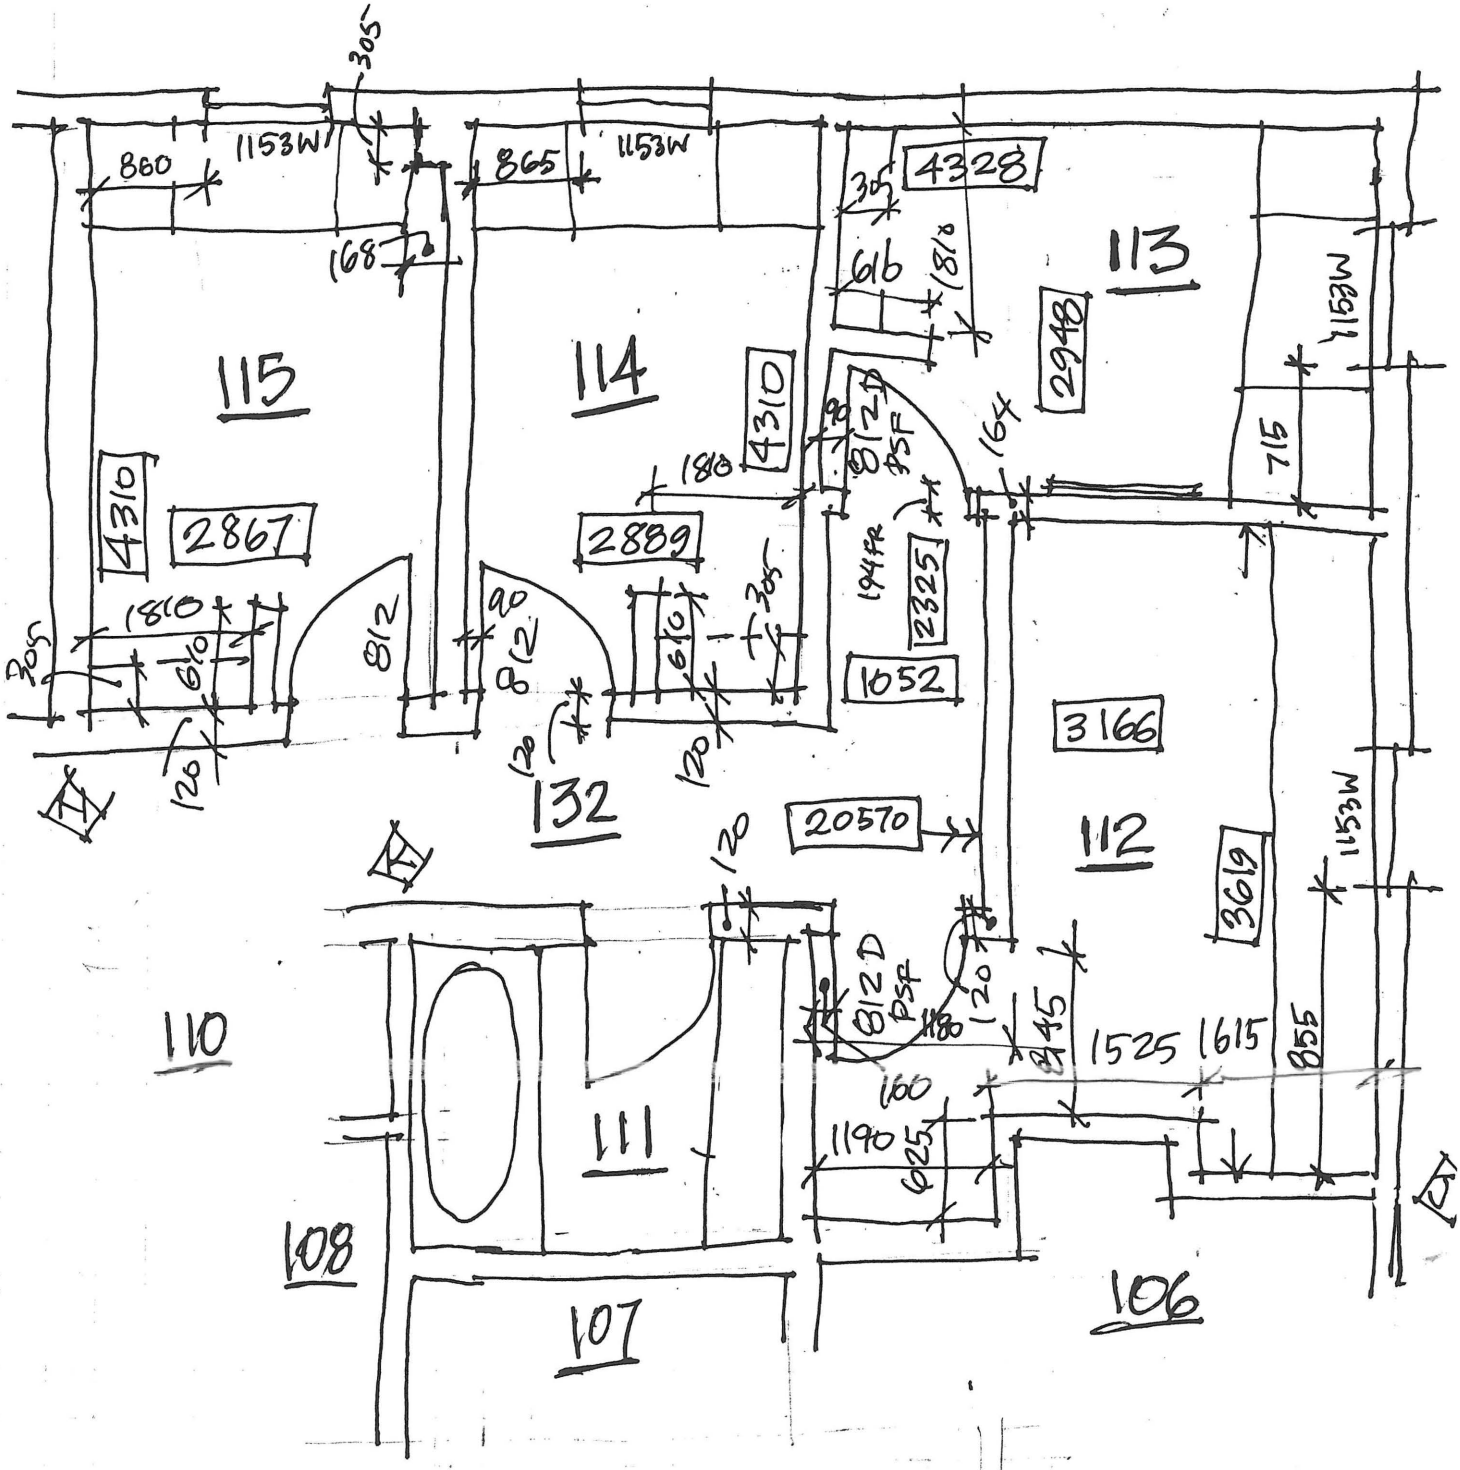




**Elsa, Yukon**
**Building #7 - New Bunkhouse**
Corner of Silver Trail Highway / Exit Rd
Field Notes by K.D. Drafting Ltd.
Sept 2009 **FIELD NOTE SHT #7-8**

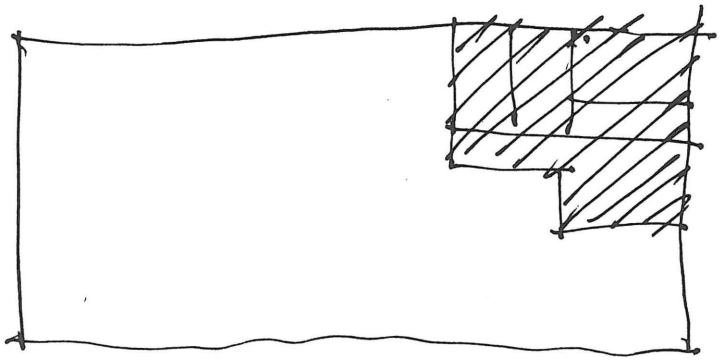

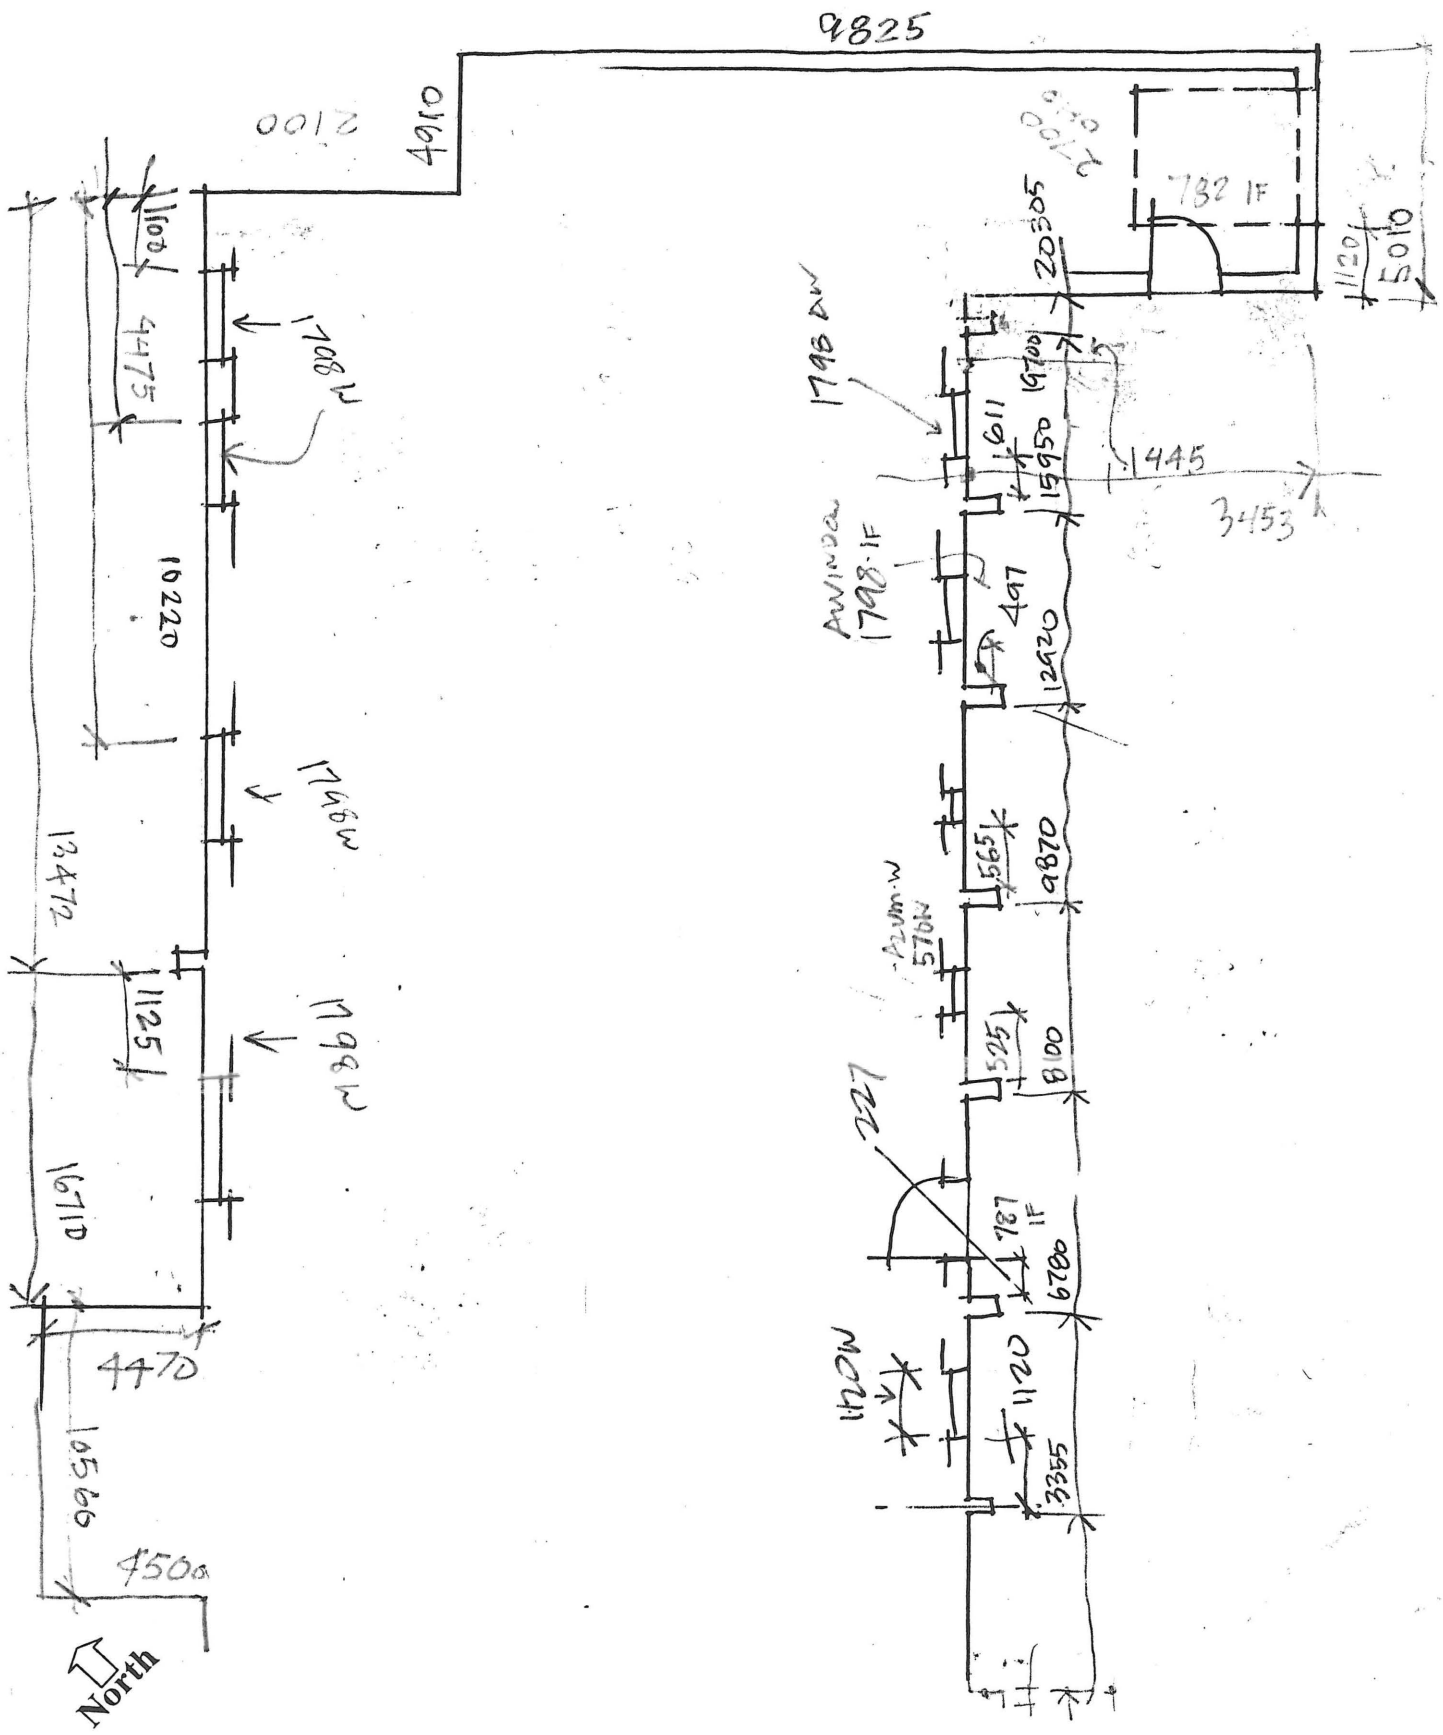
1st FLOOR - EAST END

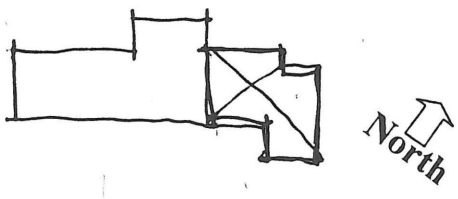


**Elsa, Yukon**
**Building #8 - Geology Office**
Across from No. 5 Bunkhouse
Field Notes by K.D. Drafting Ltd.
Sept 2009 **FIELD NOTE SHT #8-1**

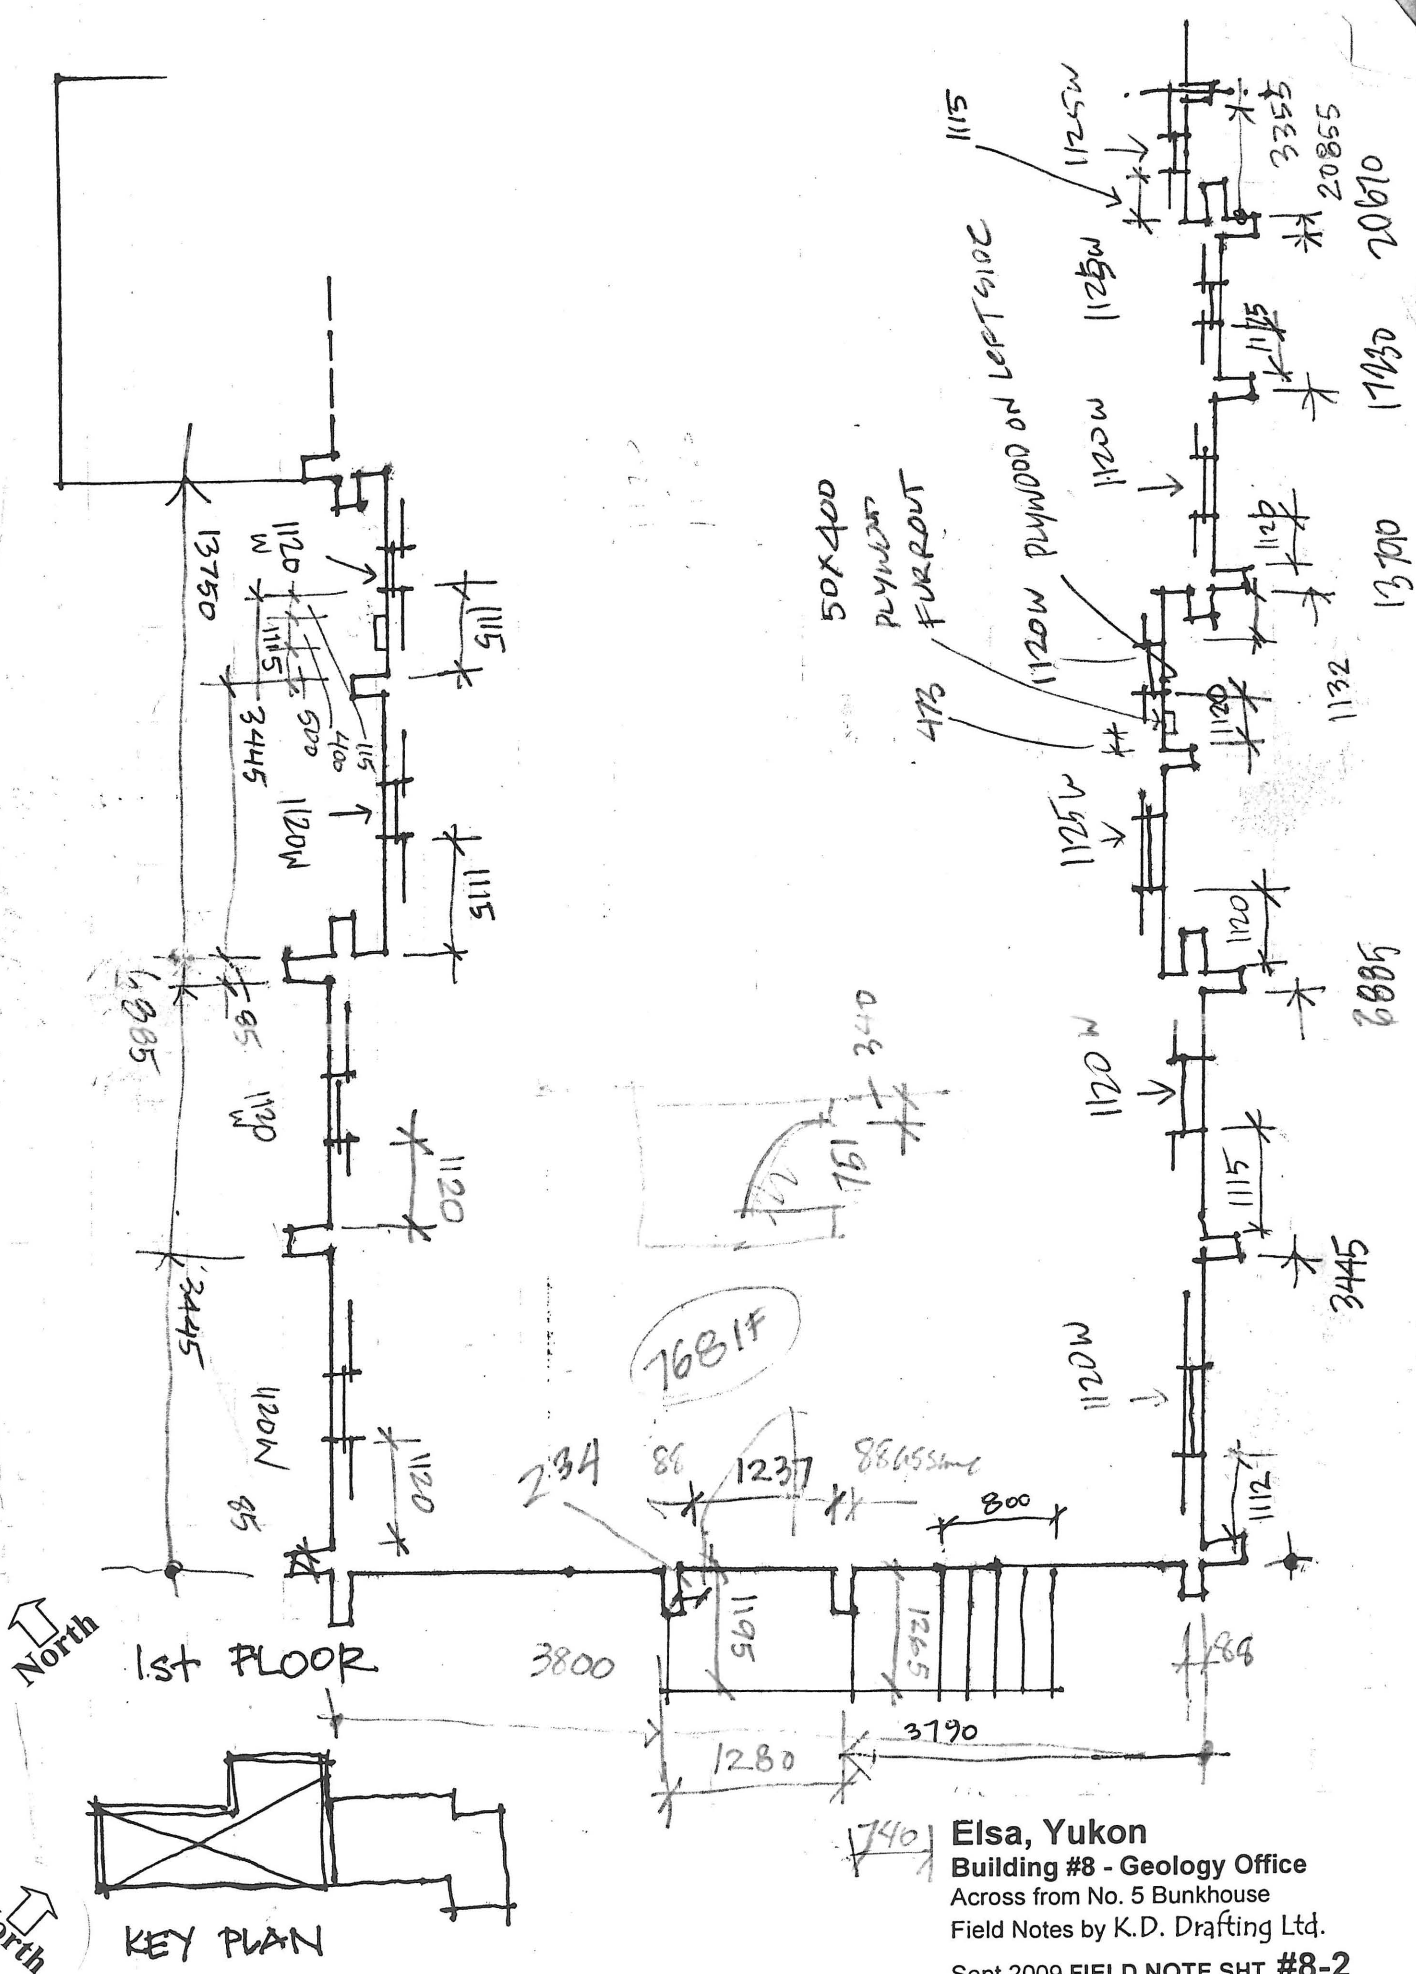



**Elsa, Yukon**


**Building #8 - Geology Office**

Across from No. 5 Bunkhouse

Field Notes by K.D. Drafting Ltd.


Sept 2009 **FIELD NOTE SHT #8-2**

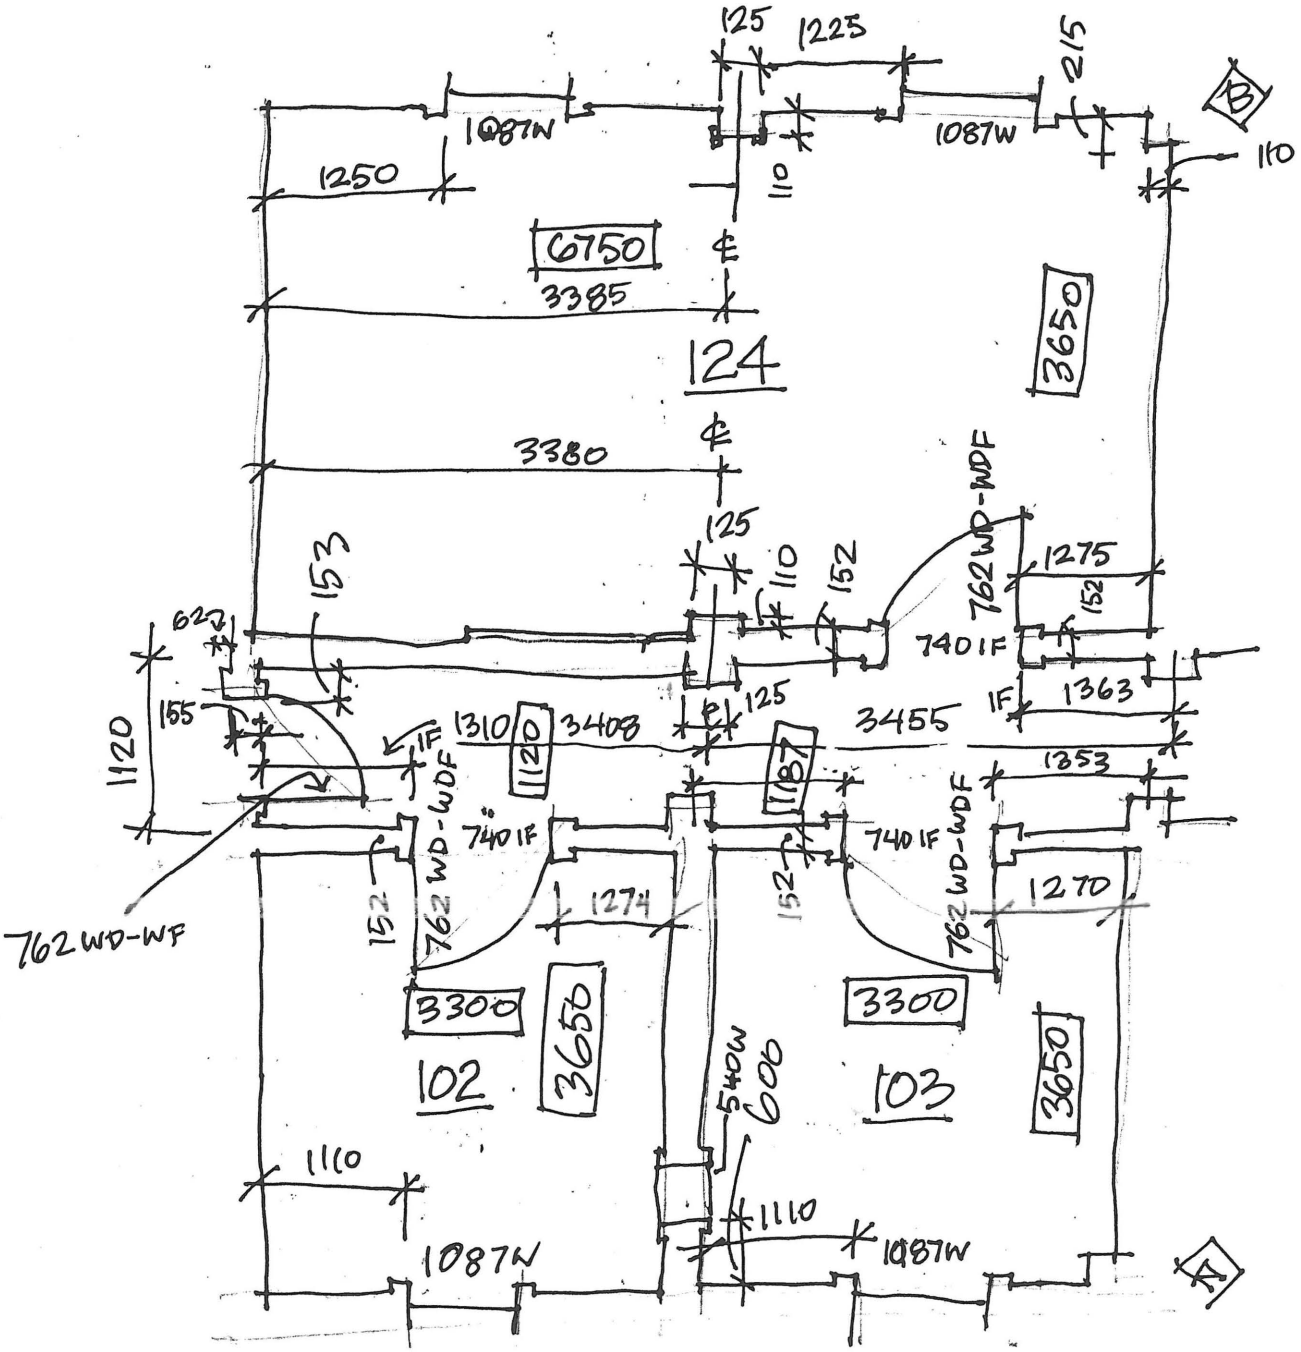


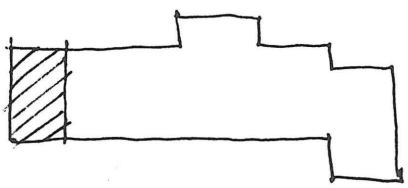KEY PLAN


**Elsa, Yukon**
**Building #8 - Geology Office**
Across from No. 5 Bunkhouse
Field Notes by K.D. Drafting Ltd.
Sept 2009 **FIELD NOTE SHT #8-3**



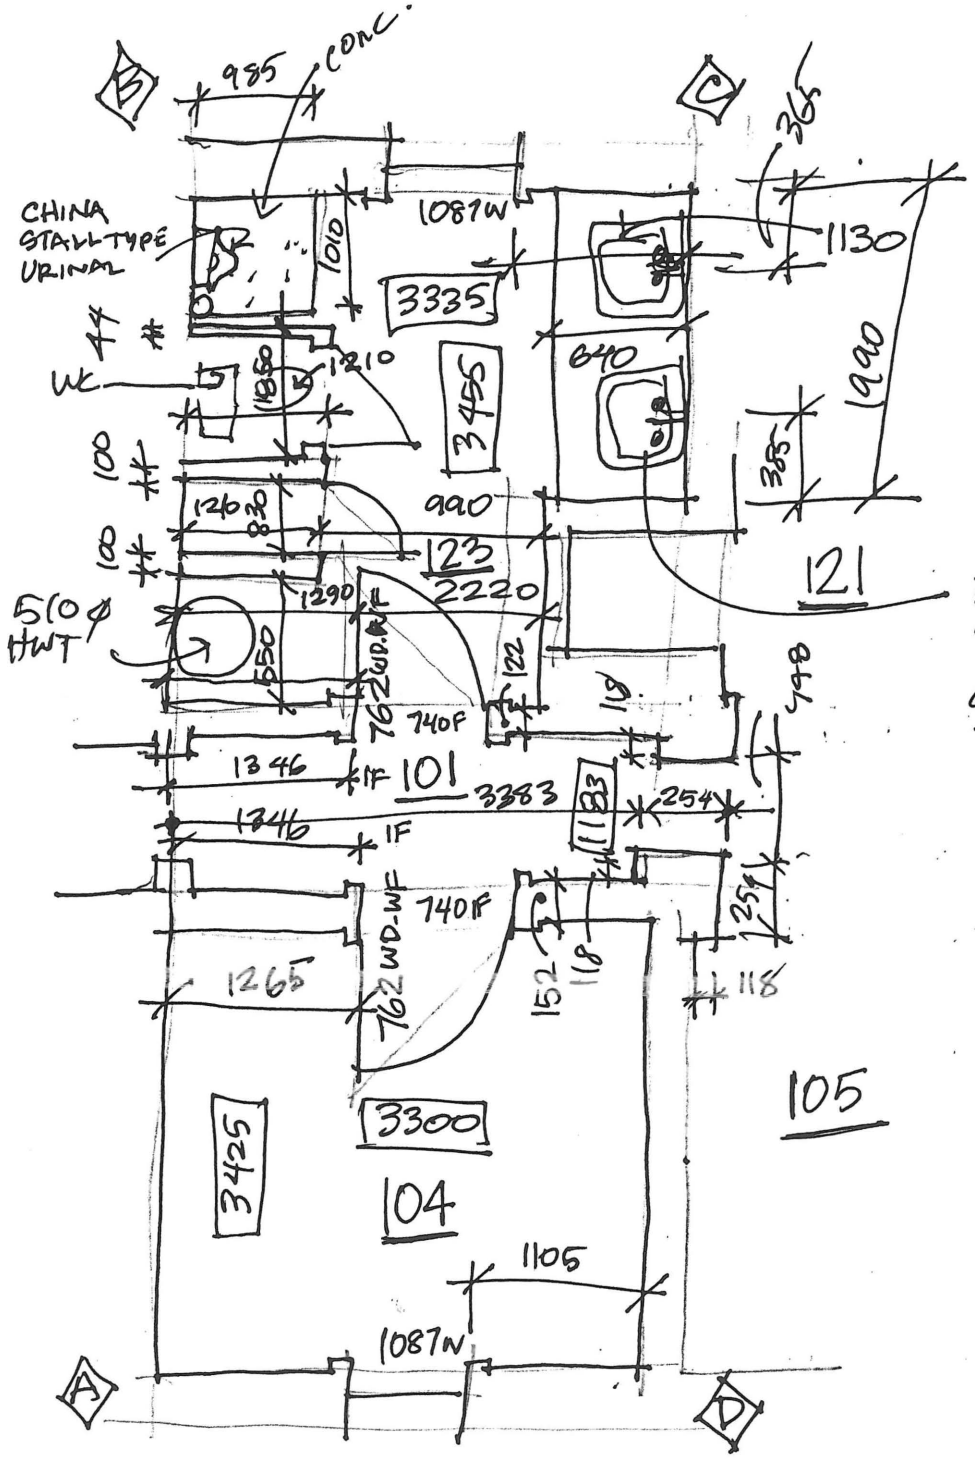


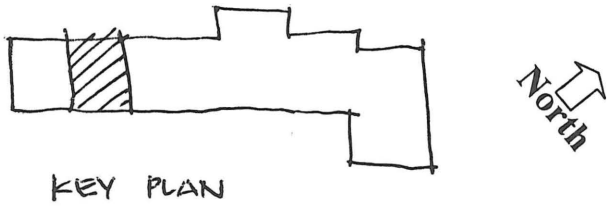
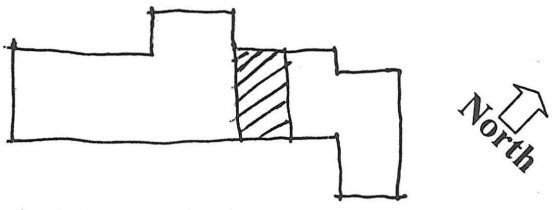

KEY PLAN

**Elsa, Yukon**
**Building #8 - Geology Office**
Across from No. 5 Bunkhouse
Field Notes by K.D. Drafting Ltd.
Sept 2009 **FIELD NOTE SHT #8-4**

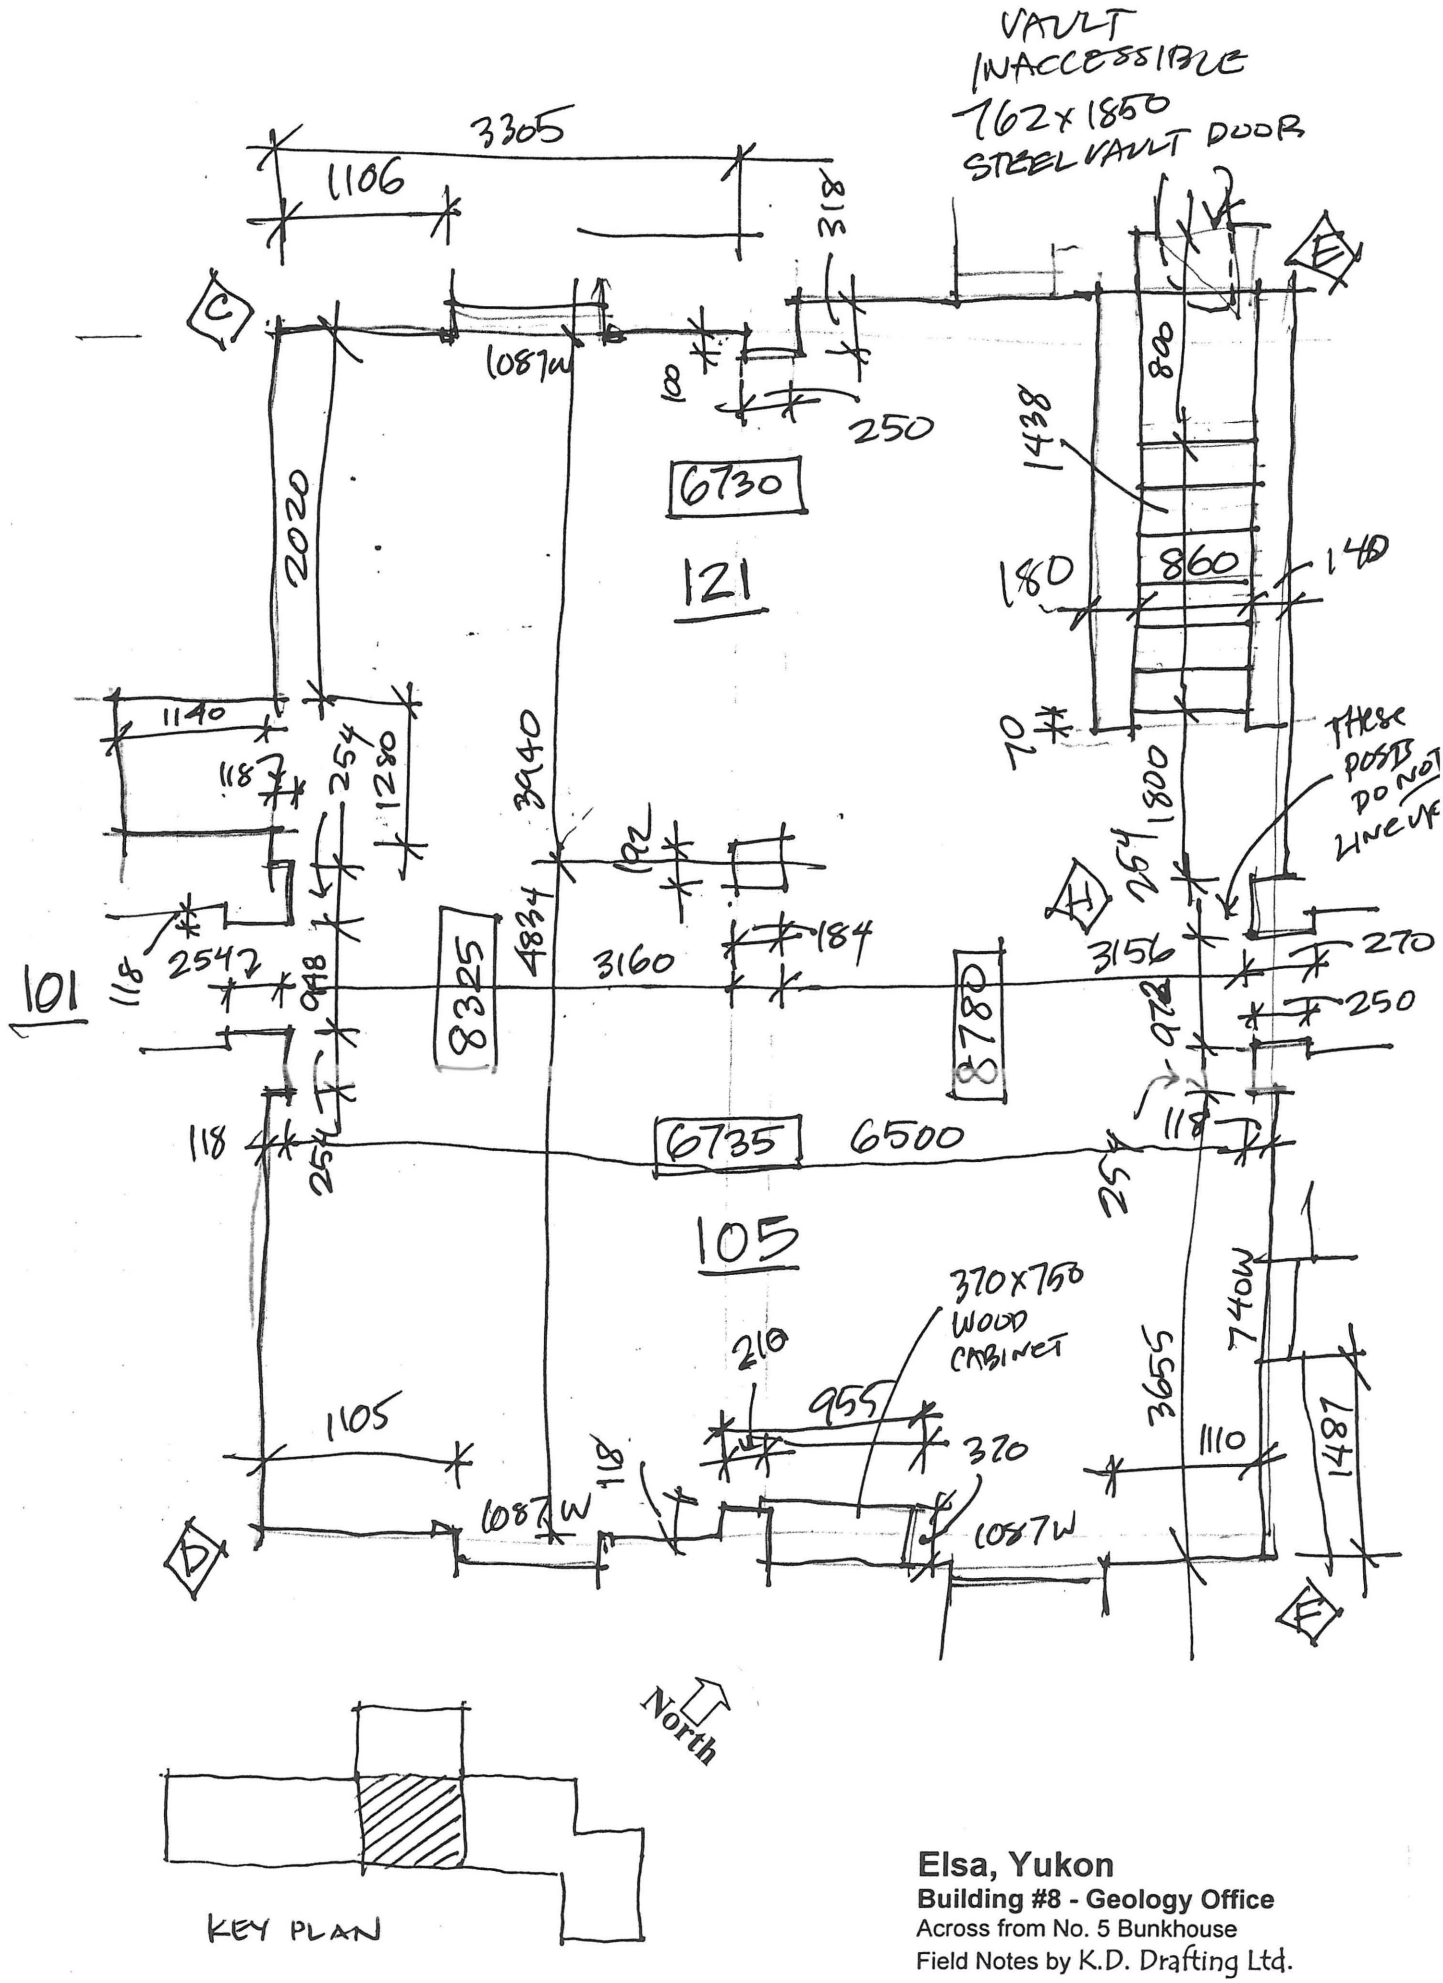



**Elsa, Yukon**
**Building #8 - Geology Office**
Across from No. 5 Bunkhouse
Field Notes by K.D. Drafting Ltd.
Sept 2009 **FIELD NOTE SHT #8-5**

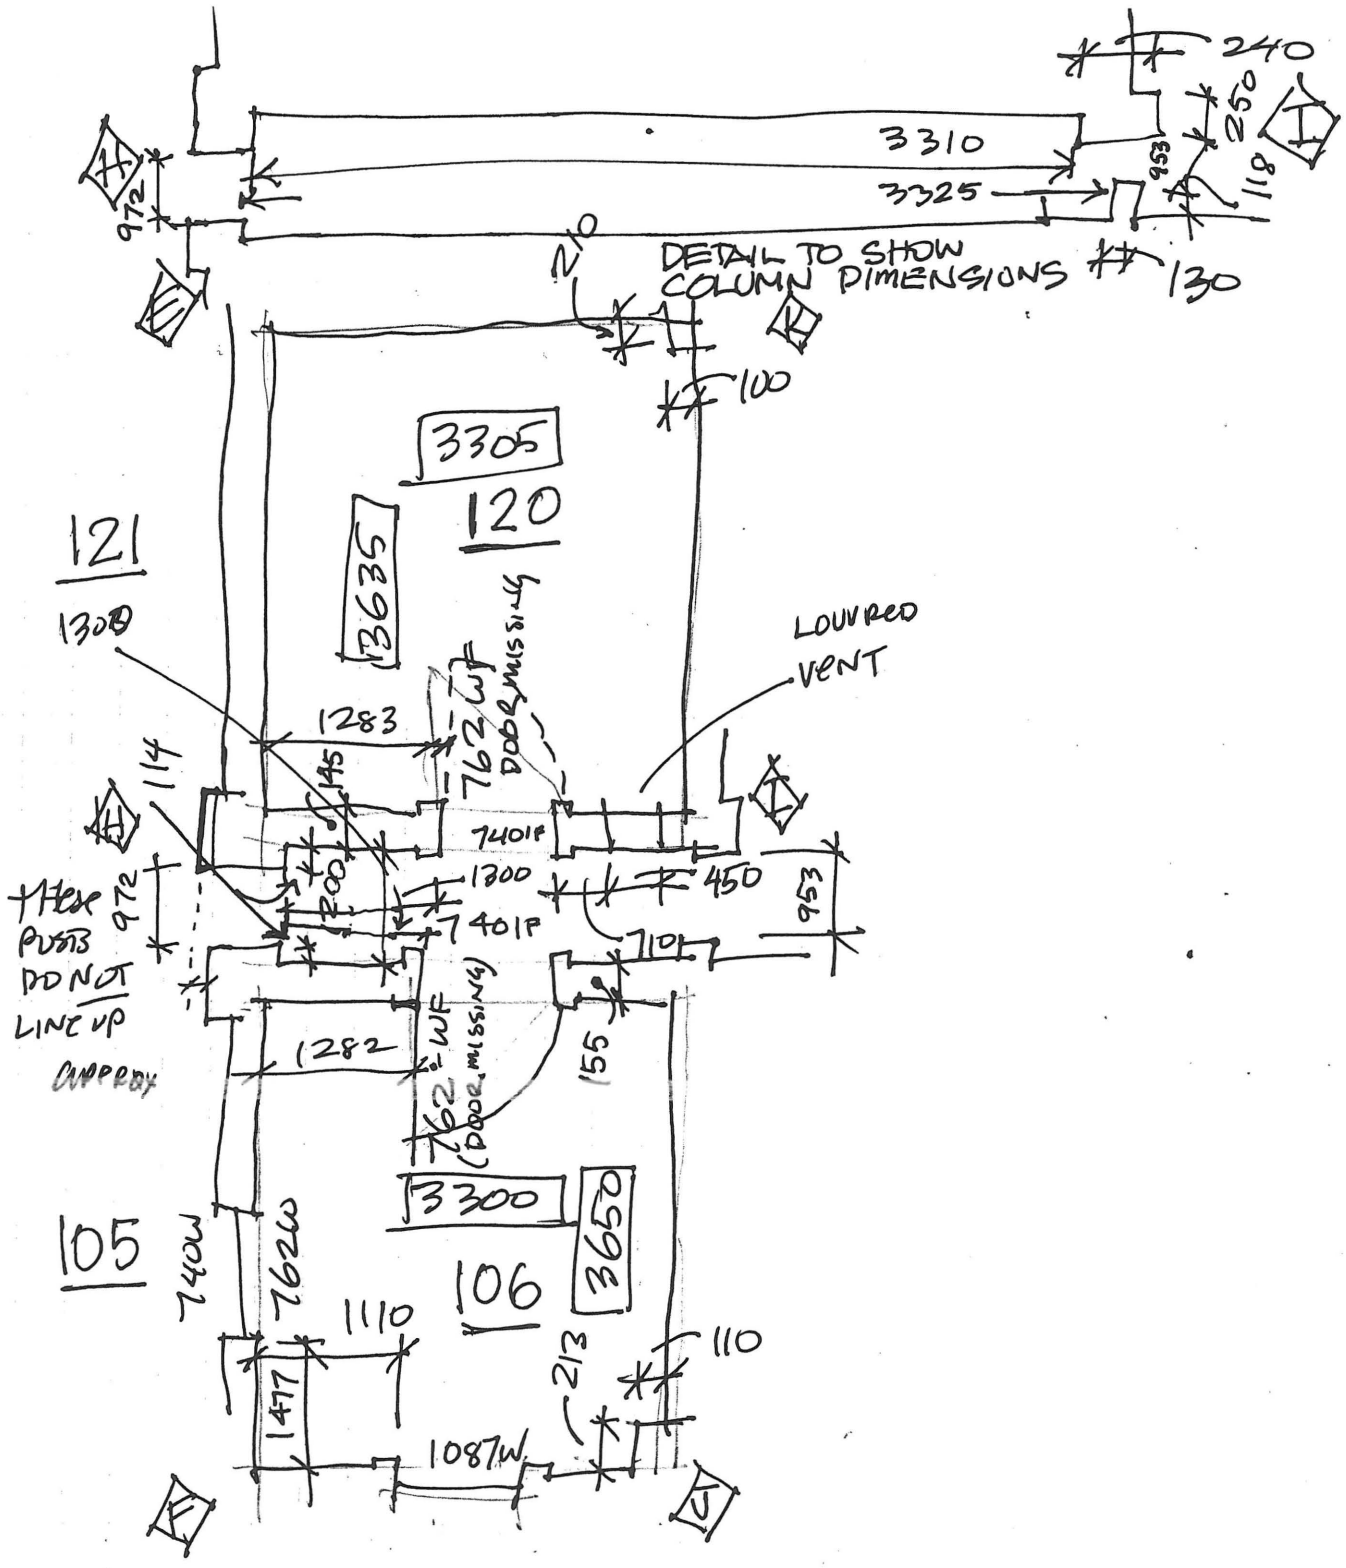



KEY PLAN


**Elsa, Yukon**
**Building #8 - Geology Office**
Across from No. 5 Bunkhouse
Field Notes by K.D. Drafting Ltd.
Sept 2009 **FIELD NOTE SHT #8-6**

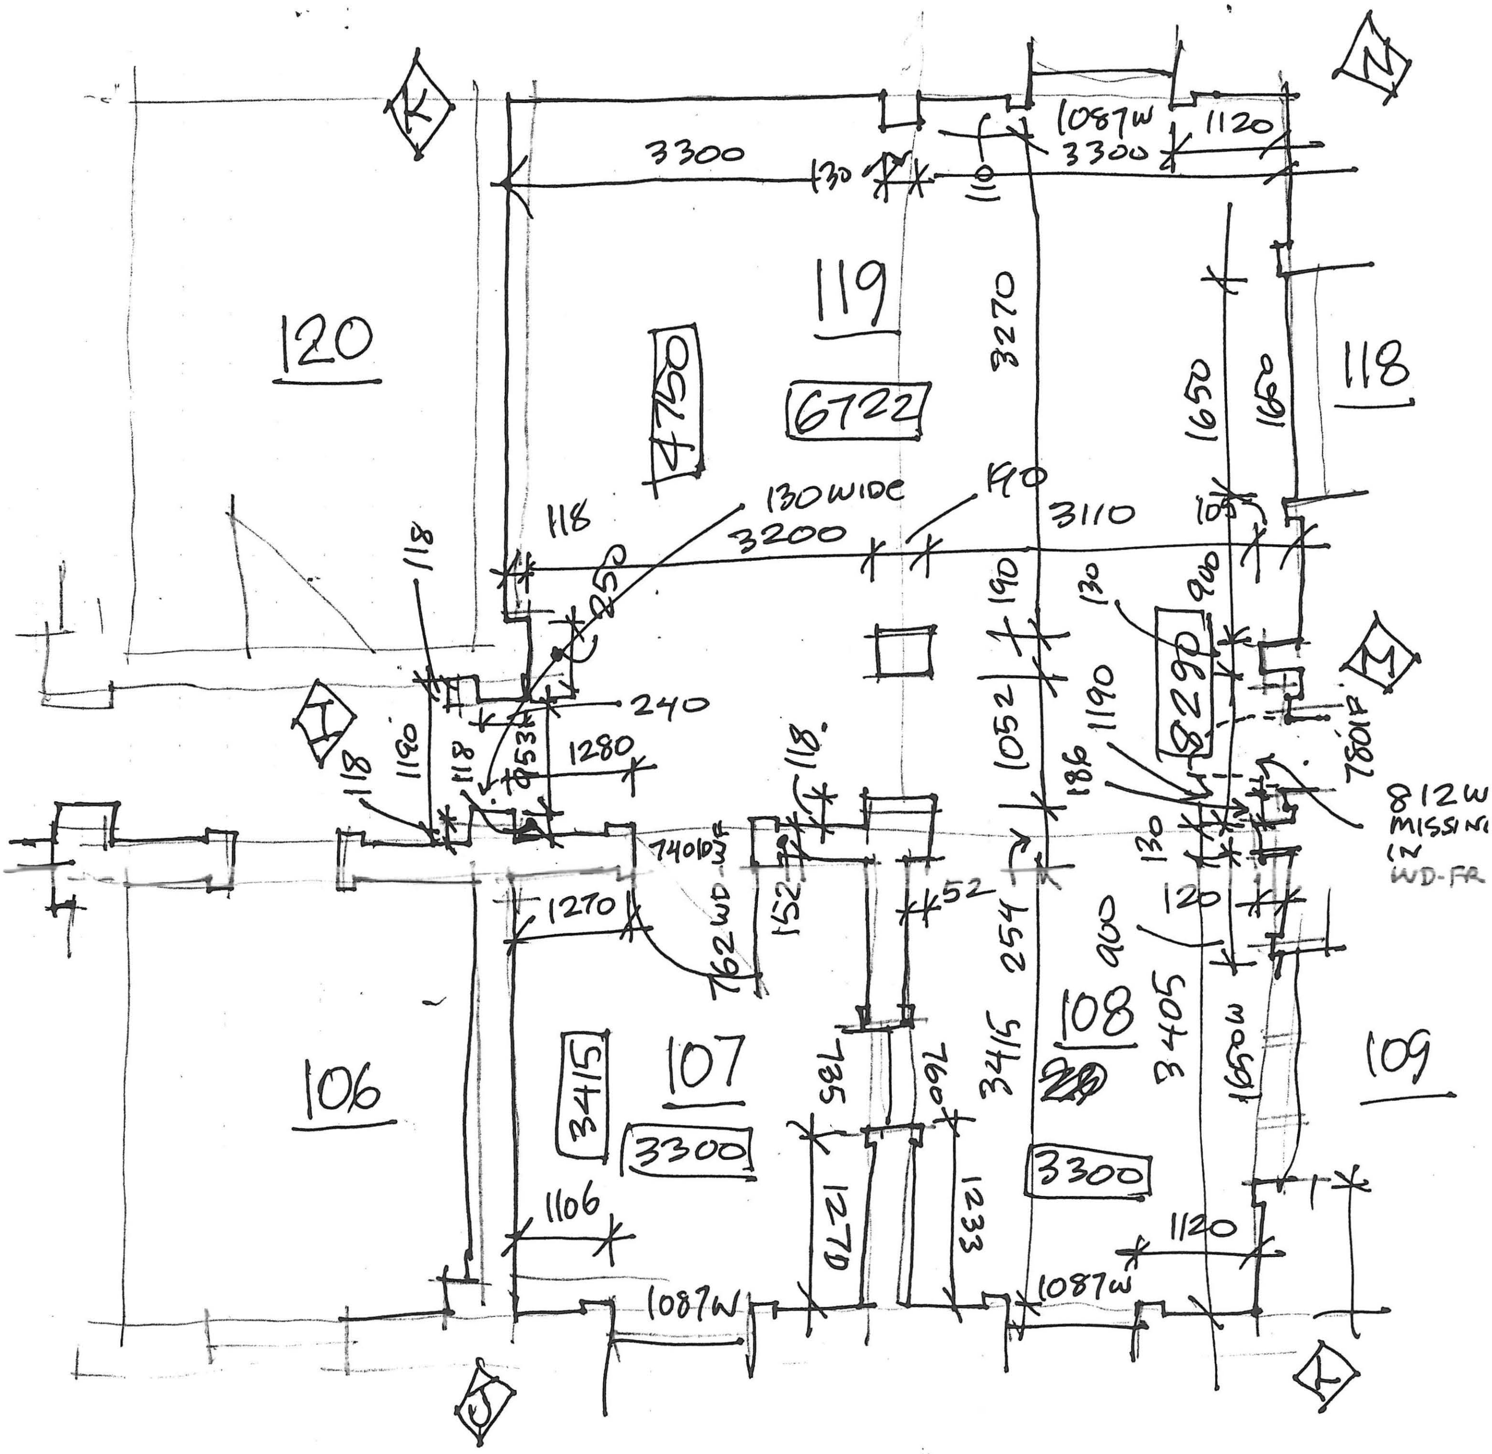


KEY PLAN

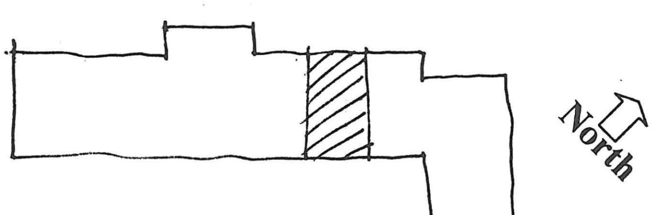**Elsa, Yukon**
**Building #8 - Geology Office**
Across from No. 5 Bunkhouse
Field Notes by K.D. Drafting Ltd.
Sept 2009 **FIELD NOTE SHT #8-7**

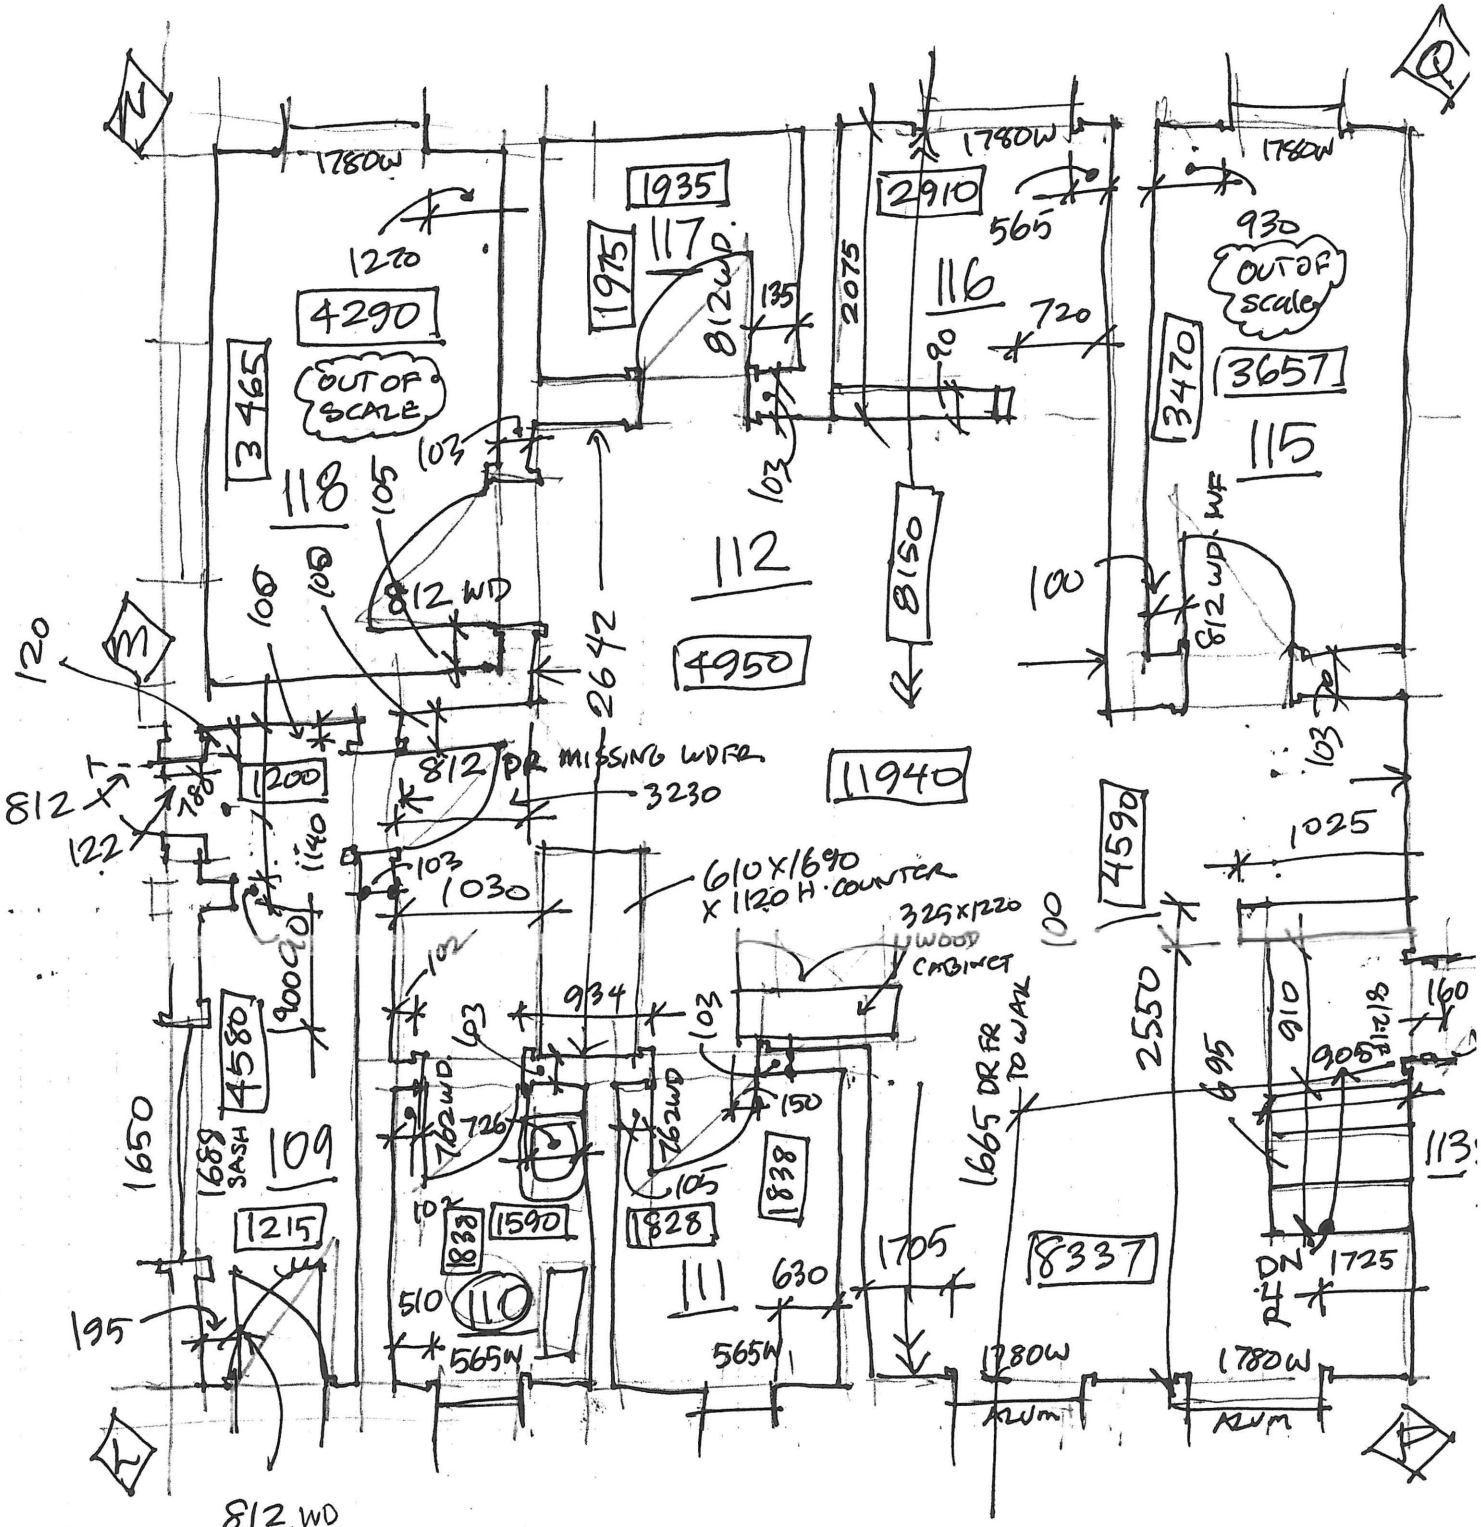



**Elsa, Yukon**

**Building #8 - Geology Office**


Across from No. 5 Bunkhouse

Field Notes by K.D. Drafting Ltd.

Sept 2009 **FIELD NOTE SHT #8-8**

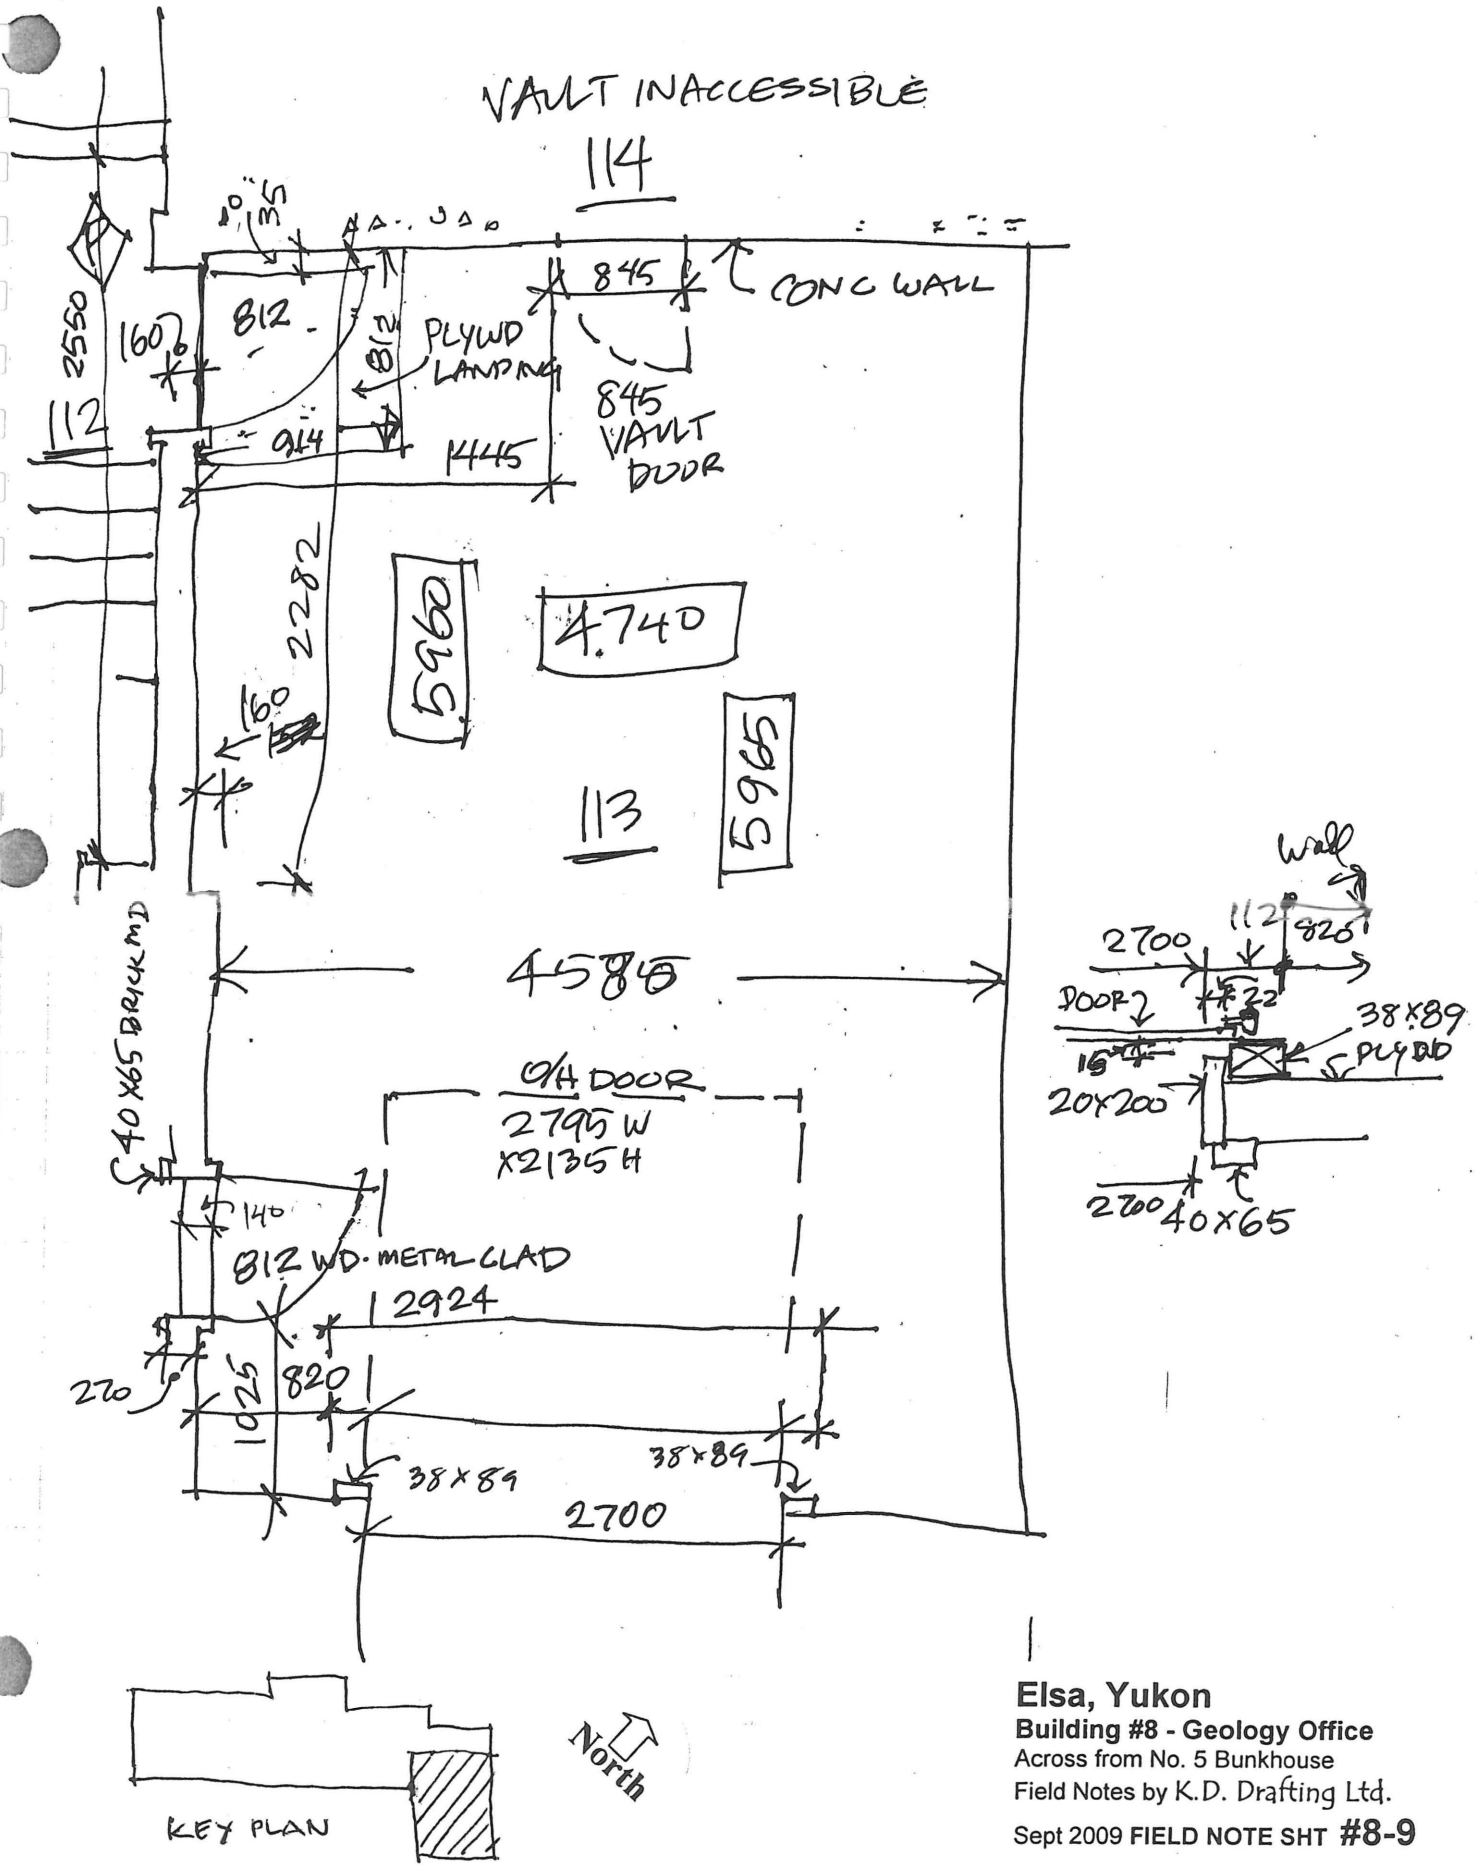


**Elsa, Yukon**
**Building #8 - Geology Office**
Across from No. 5 Bunkhouse
Field Notes by K.D. Drafting Ltd.
Sept 2009 **FIELD NOTE SHT #8-9**

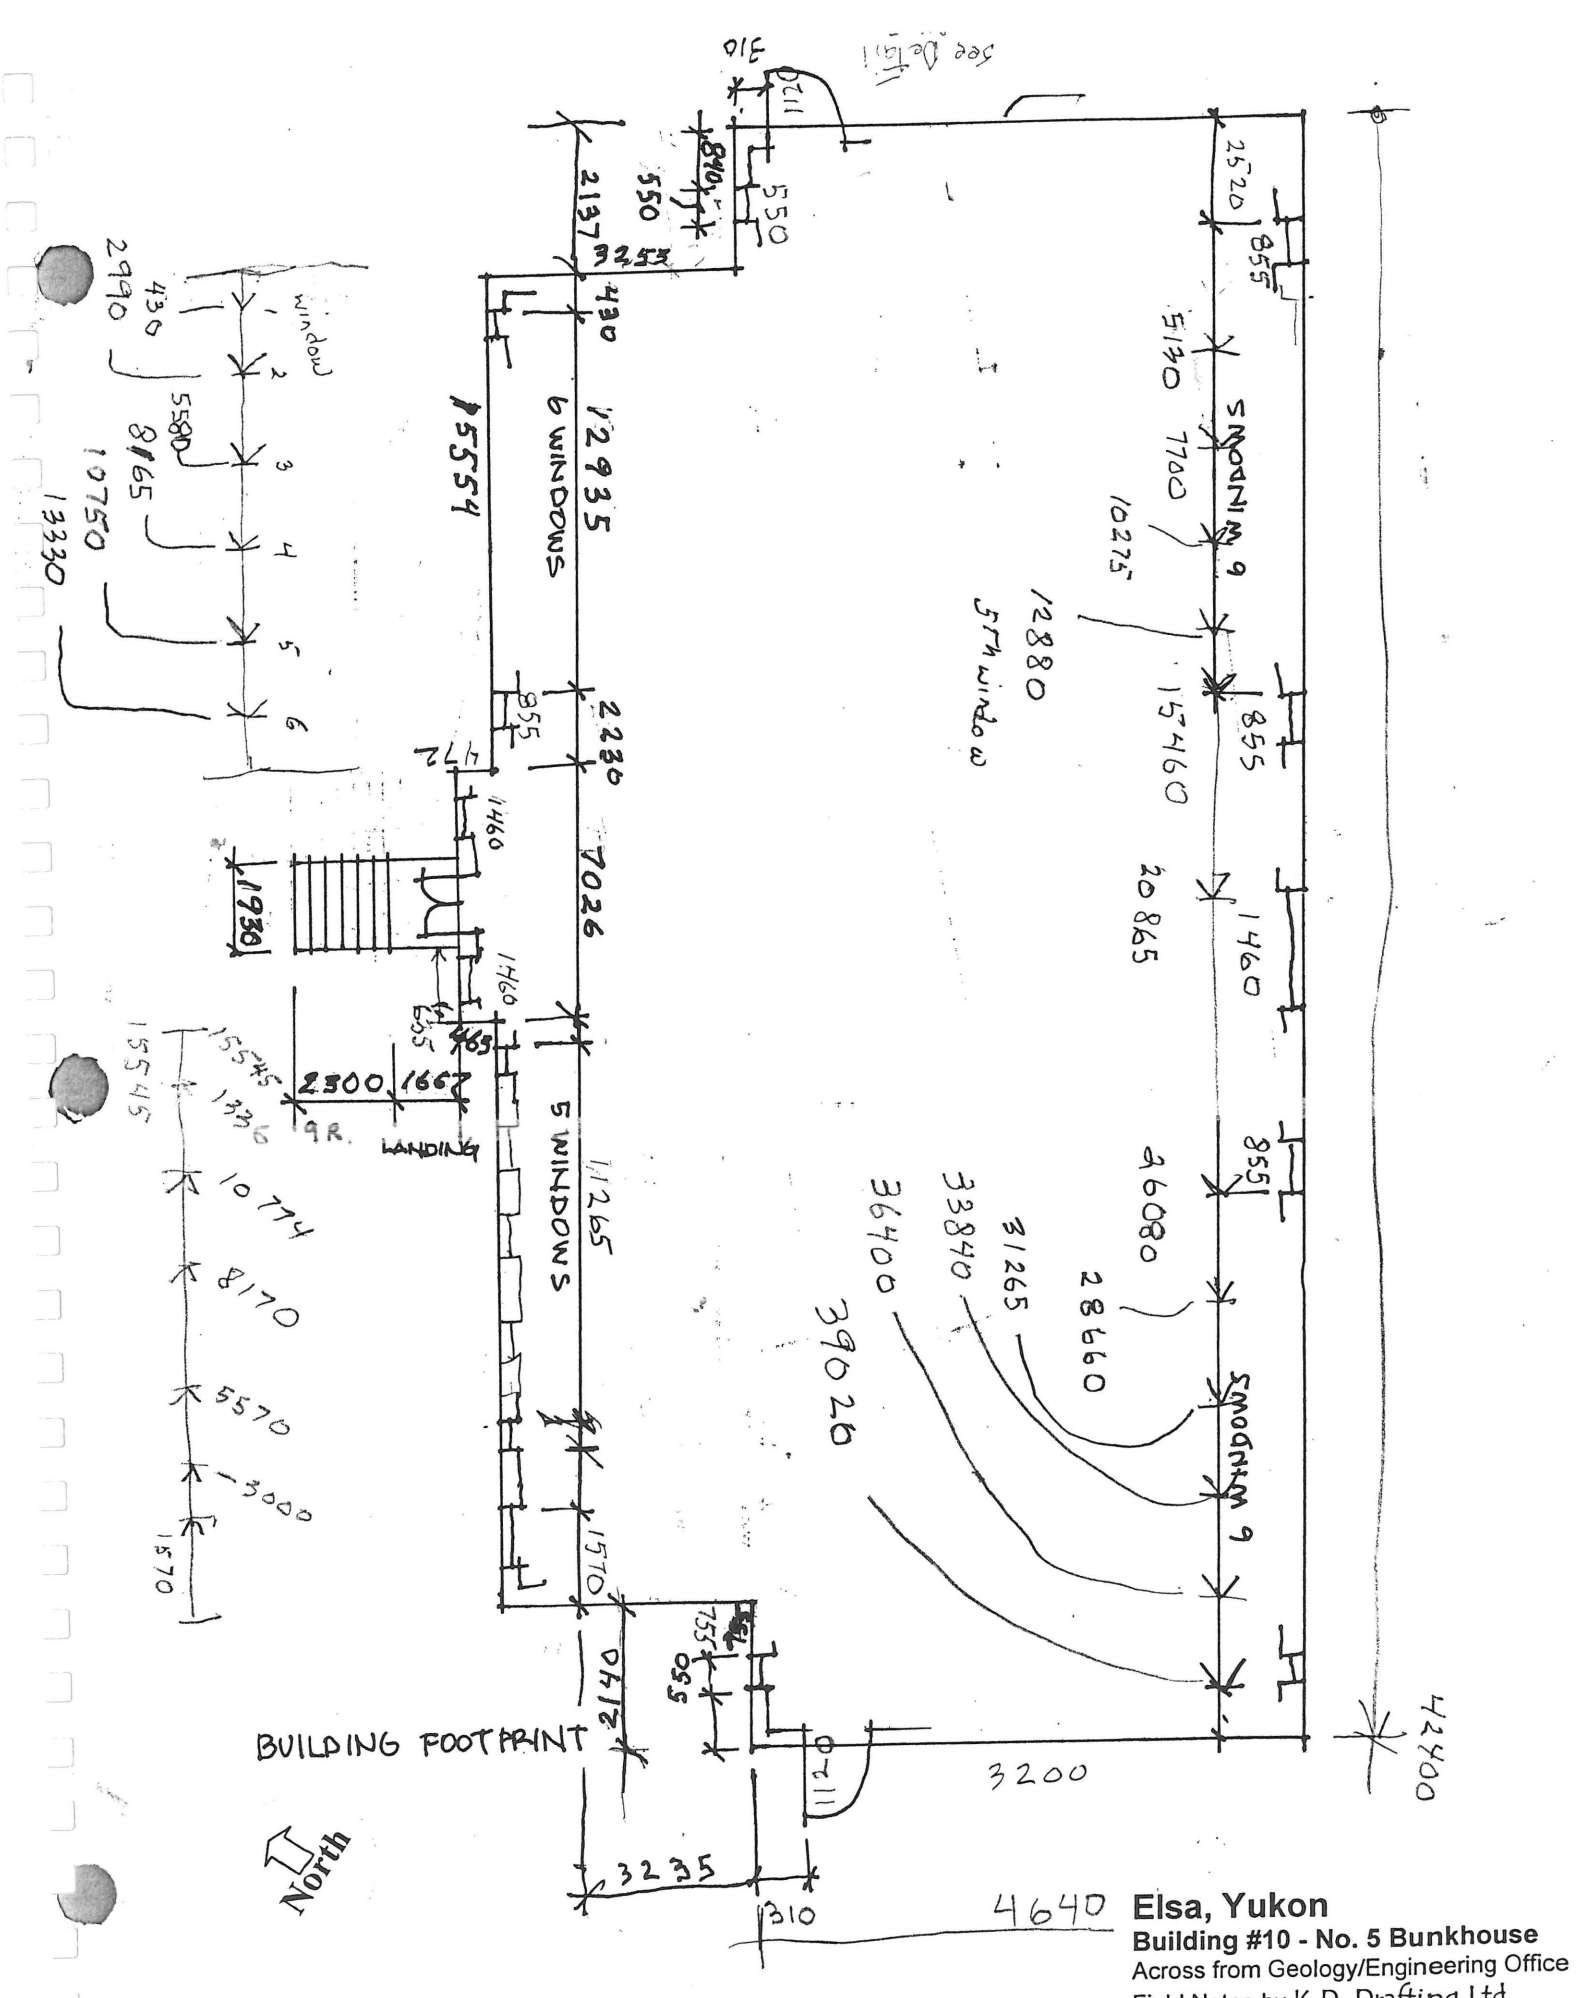



**Elsa, Yukon**

**Building #10 - No. 5 Bunkhouse**


Across from Geology/Engineering Office

Field Notes by K.D. Drafting Ltd.


Sept 2009 **FIELD NOTE SHT #10-1**

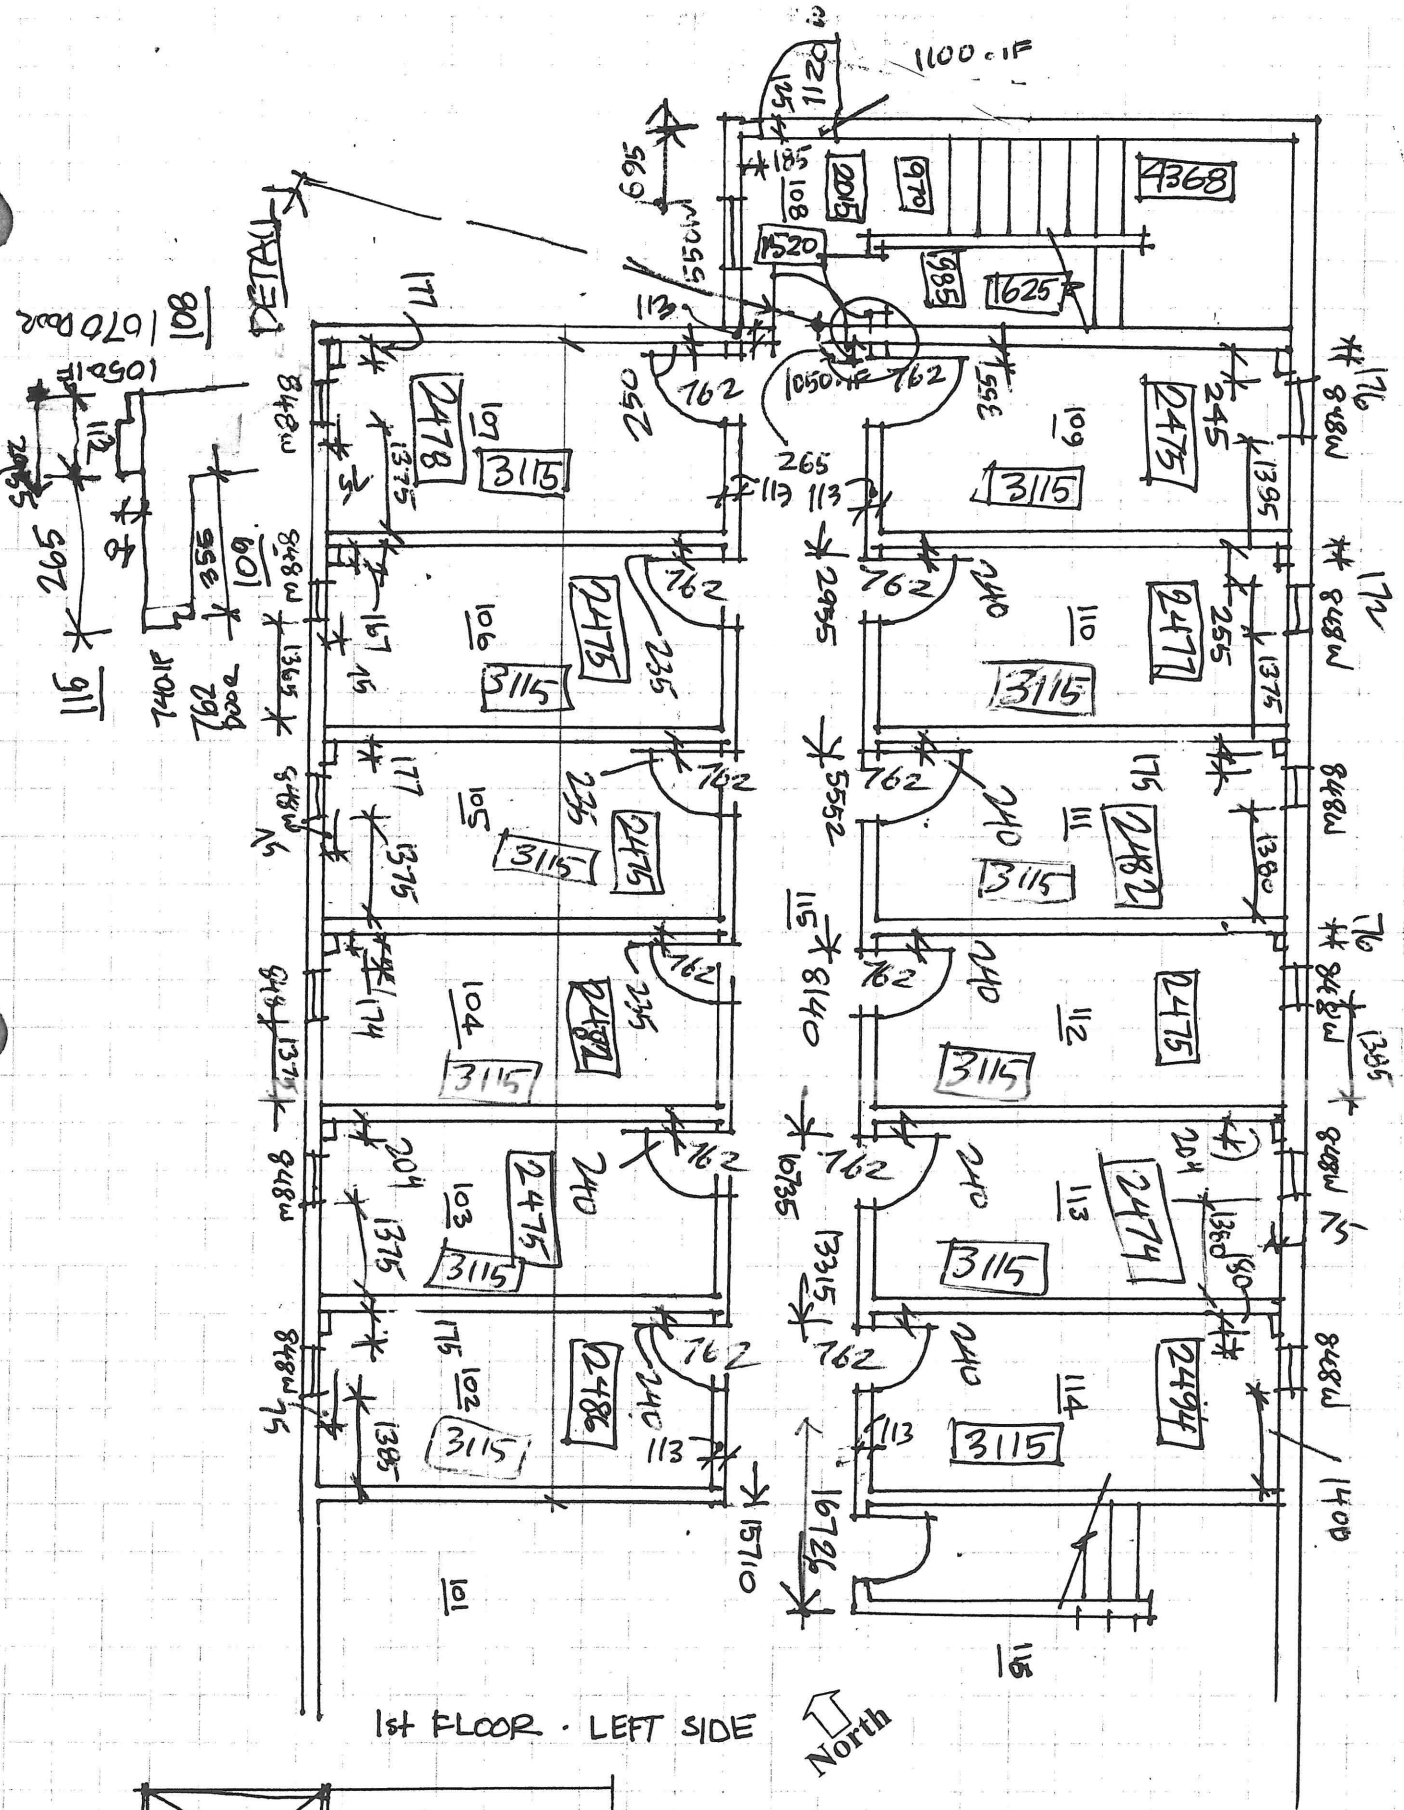


**Elsa, Yukon**
**Building #10 - No. 5 Bunkhouse**
Across from Geology/Engineering Office
Field Notes by K.D. Drafting Ltd.
Sept 2009 **FIELD NOTE SHT #10-2**

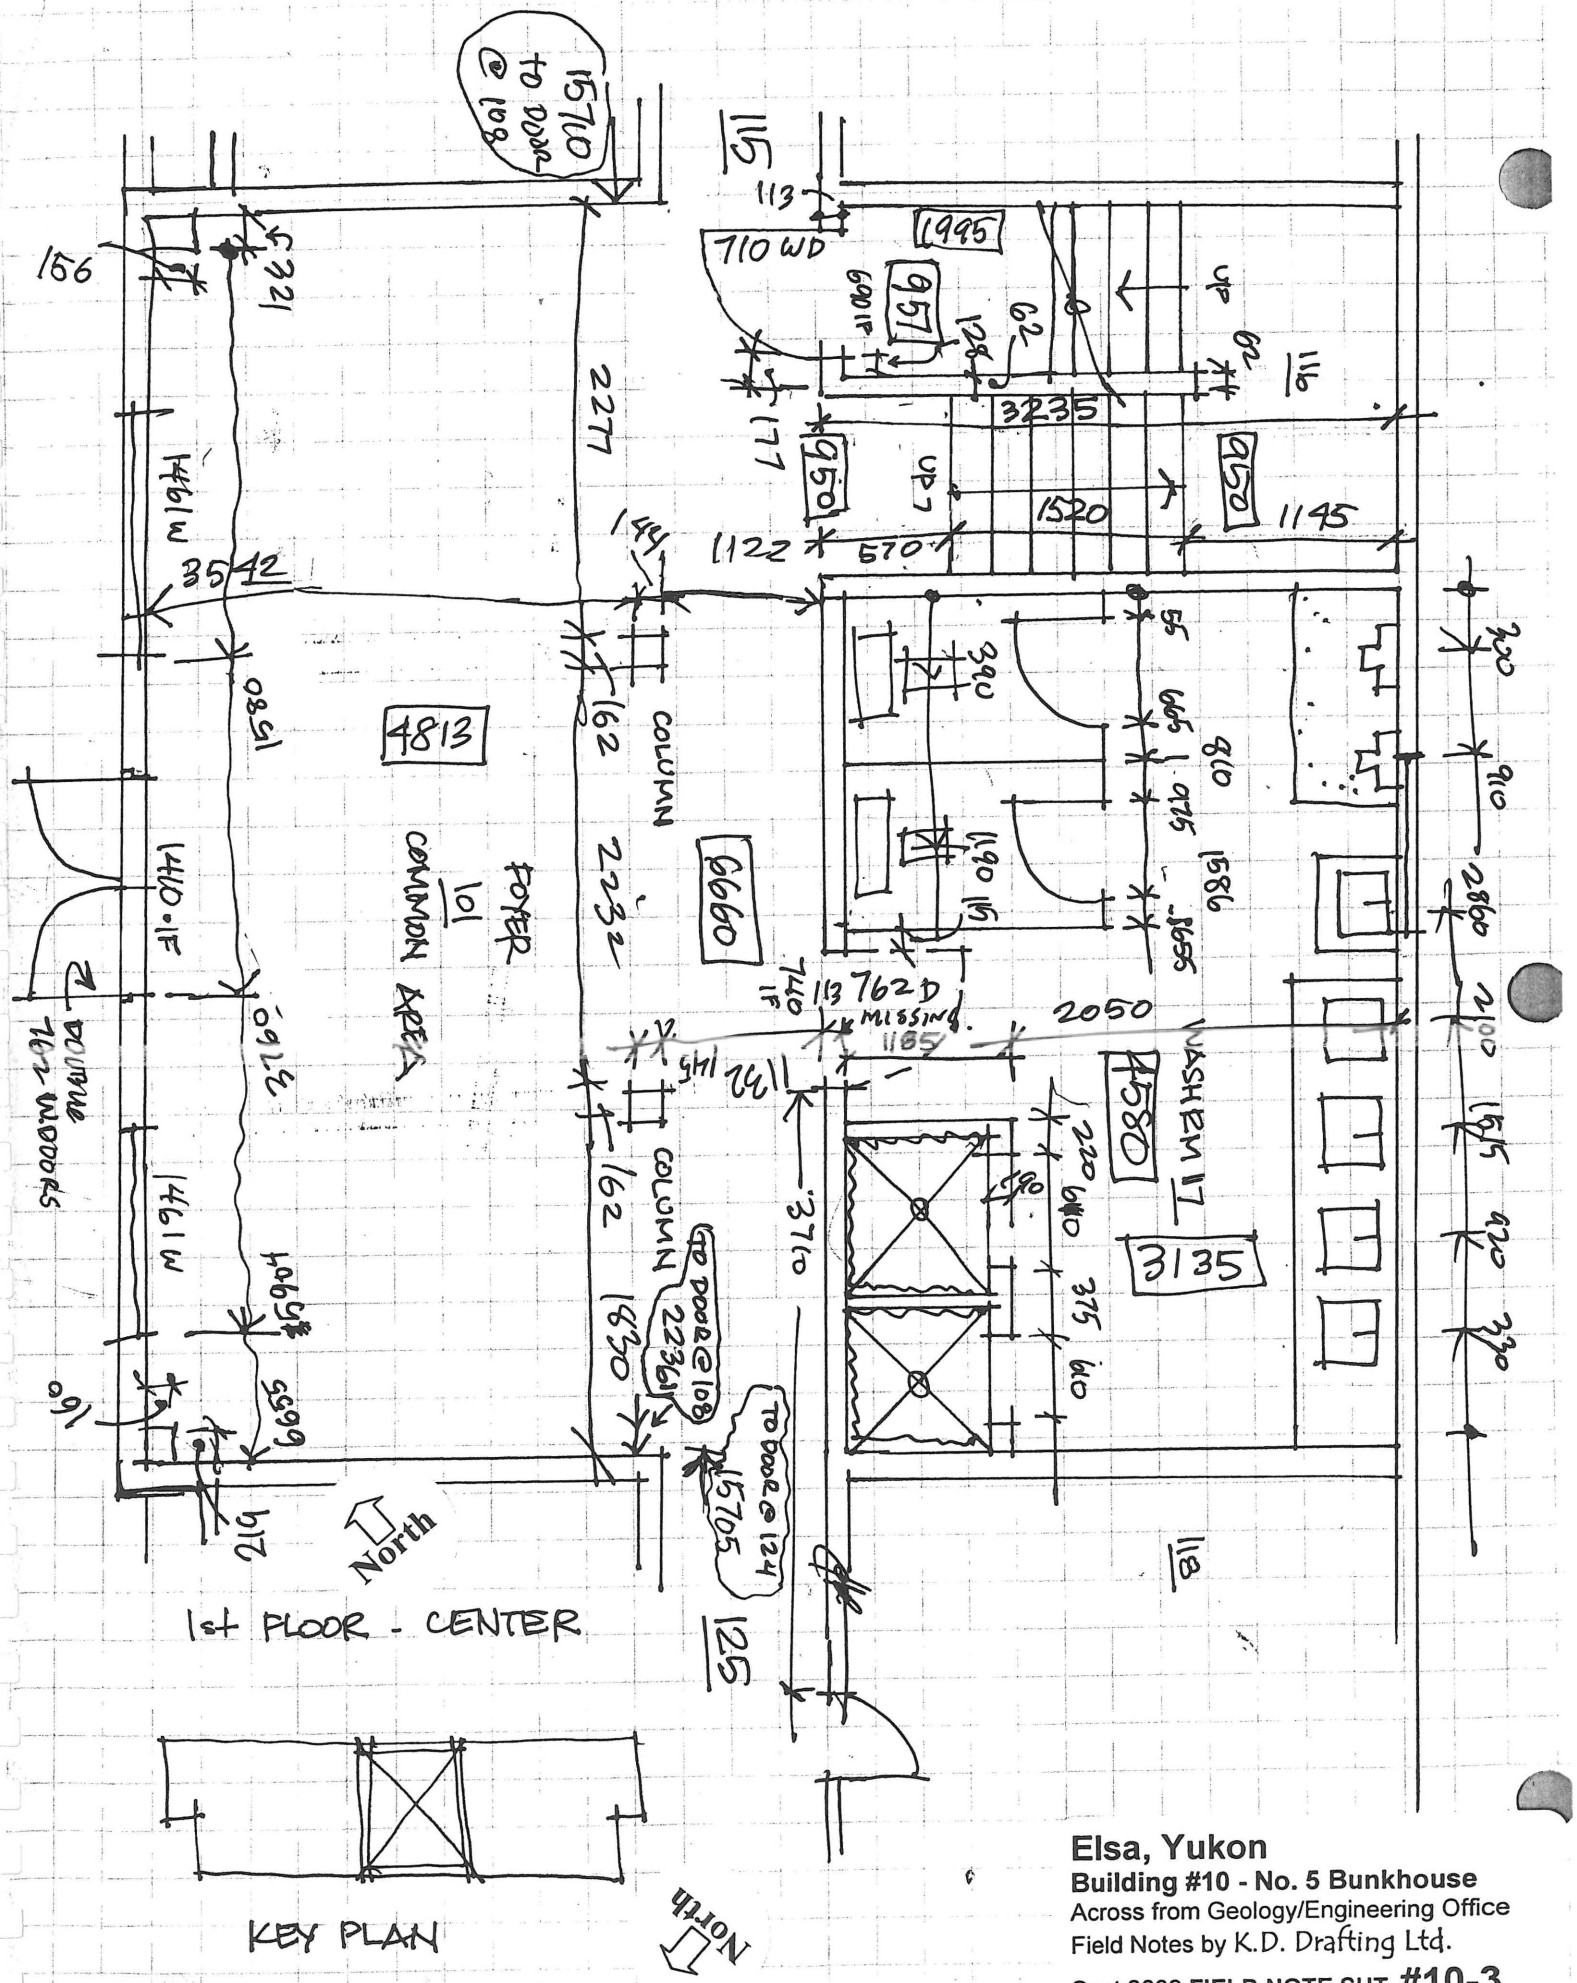


**Elsa, Yukon**
**Building #10 - No. 5 Bunkhouse**
Across from Geology/Engineering Office
Field Notes by K.D. Drafting Ltd.
Sept 2009 **FIELD NOTE SHT #10-3**

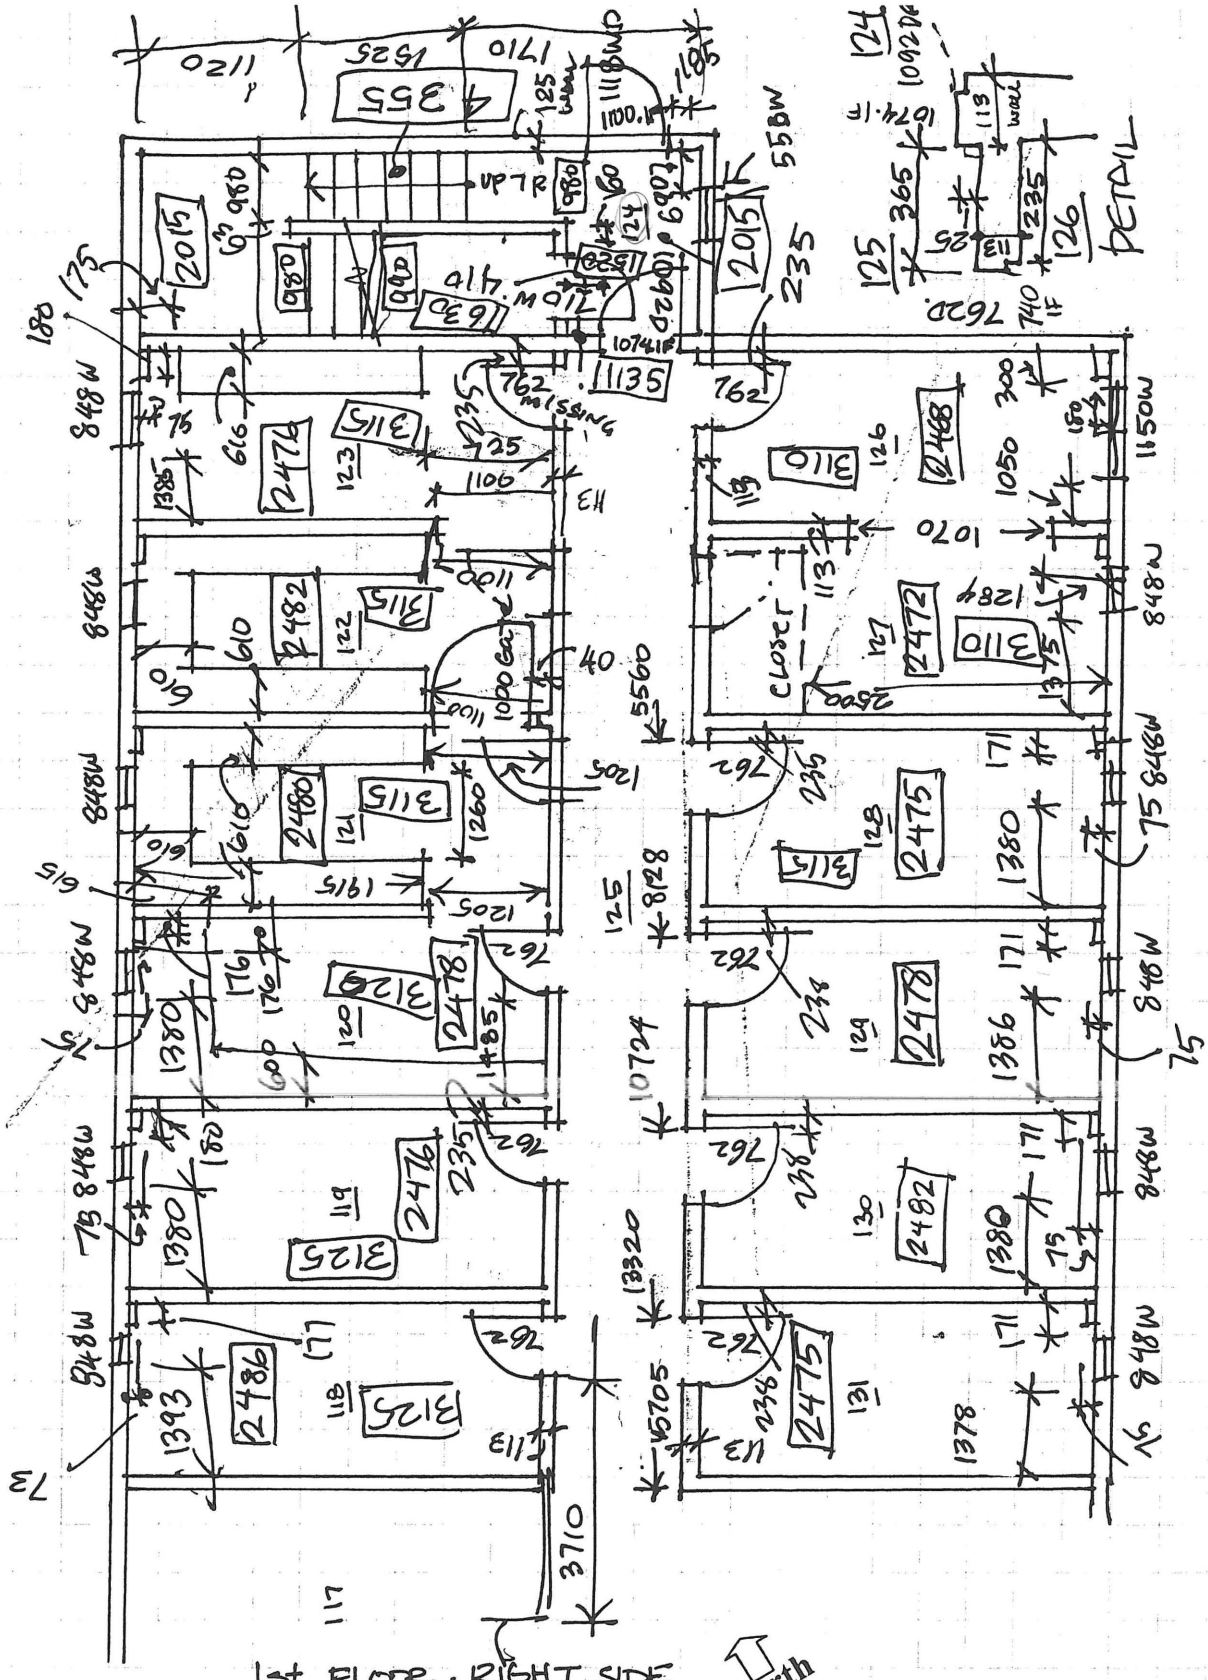


**Elsa, Yukon**


**Building #10 - No. 5 Bunkhouse**


Across from Geology/Engineering Office

Field Notes by K.D. Drafting Ltd.

Sept 2009 **FIELD NOTE SHT #10-4**

Elsa, Yukon
Building #10 - No. 5 Bunkhouse
Across from Geology/Engineering Office
Field Notes by K.D. Drafting Ltd.
Sept 2009 FIELD NOTE SHT #10-5
KEY PLAN
North
2nd Floor
North
BASE STN IN THIS ROOM
Lanolys
1065.1F
985
490
1085
1145
629
3115
2485
2475
2466
2484
2130
2020
1070
1030
3230
3378
2485
2475
2466
2484
2130
2020
1070
1030
3230
3378

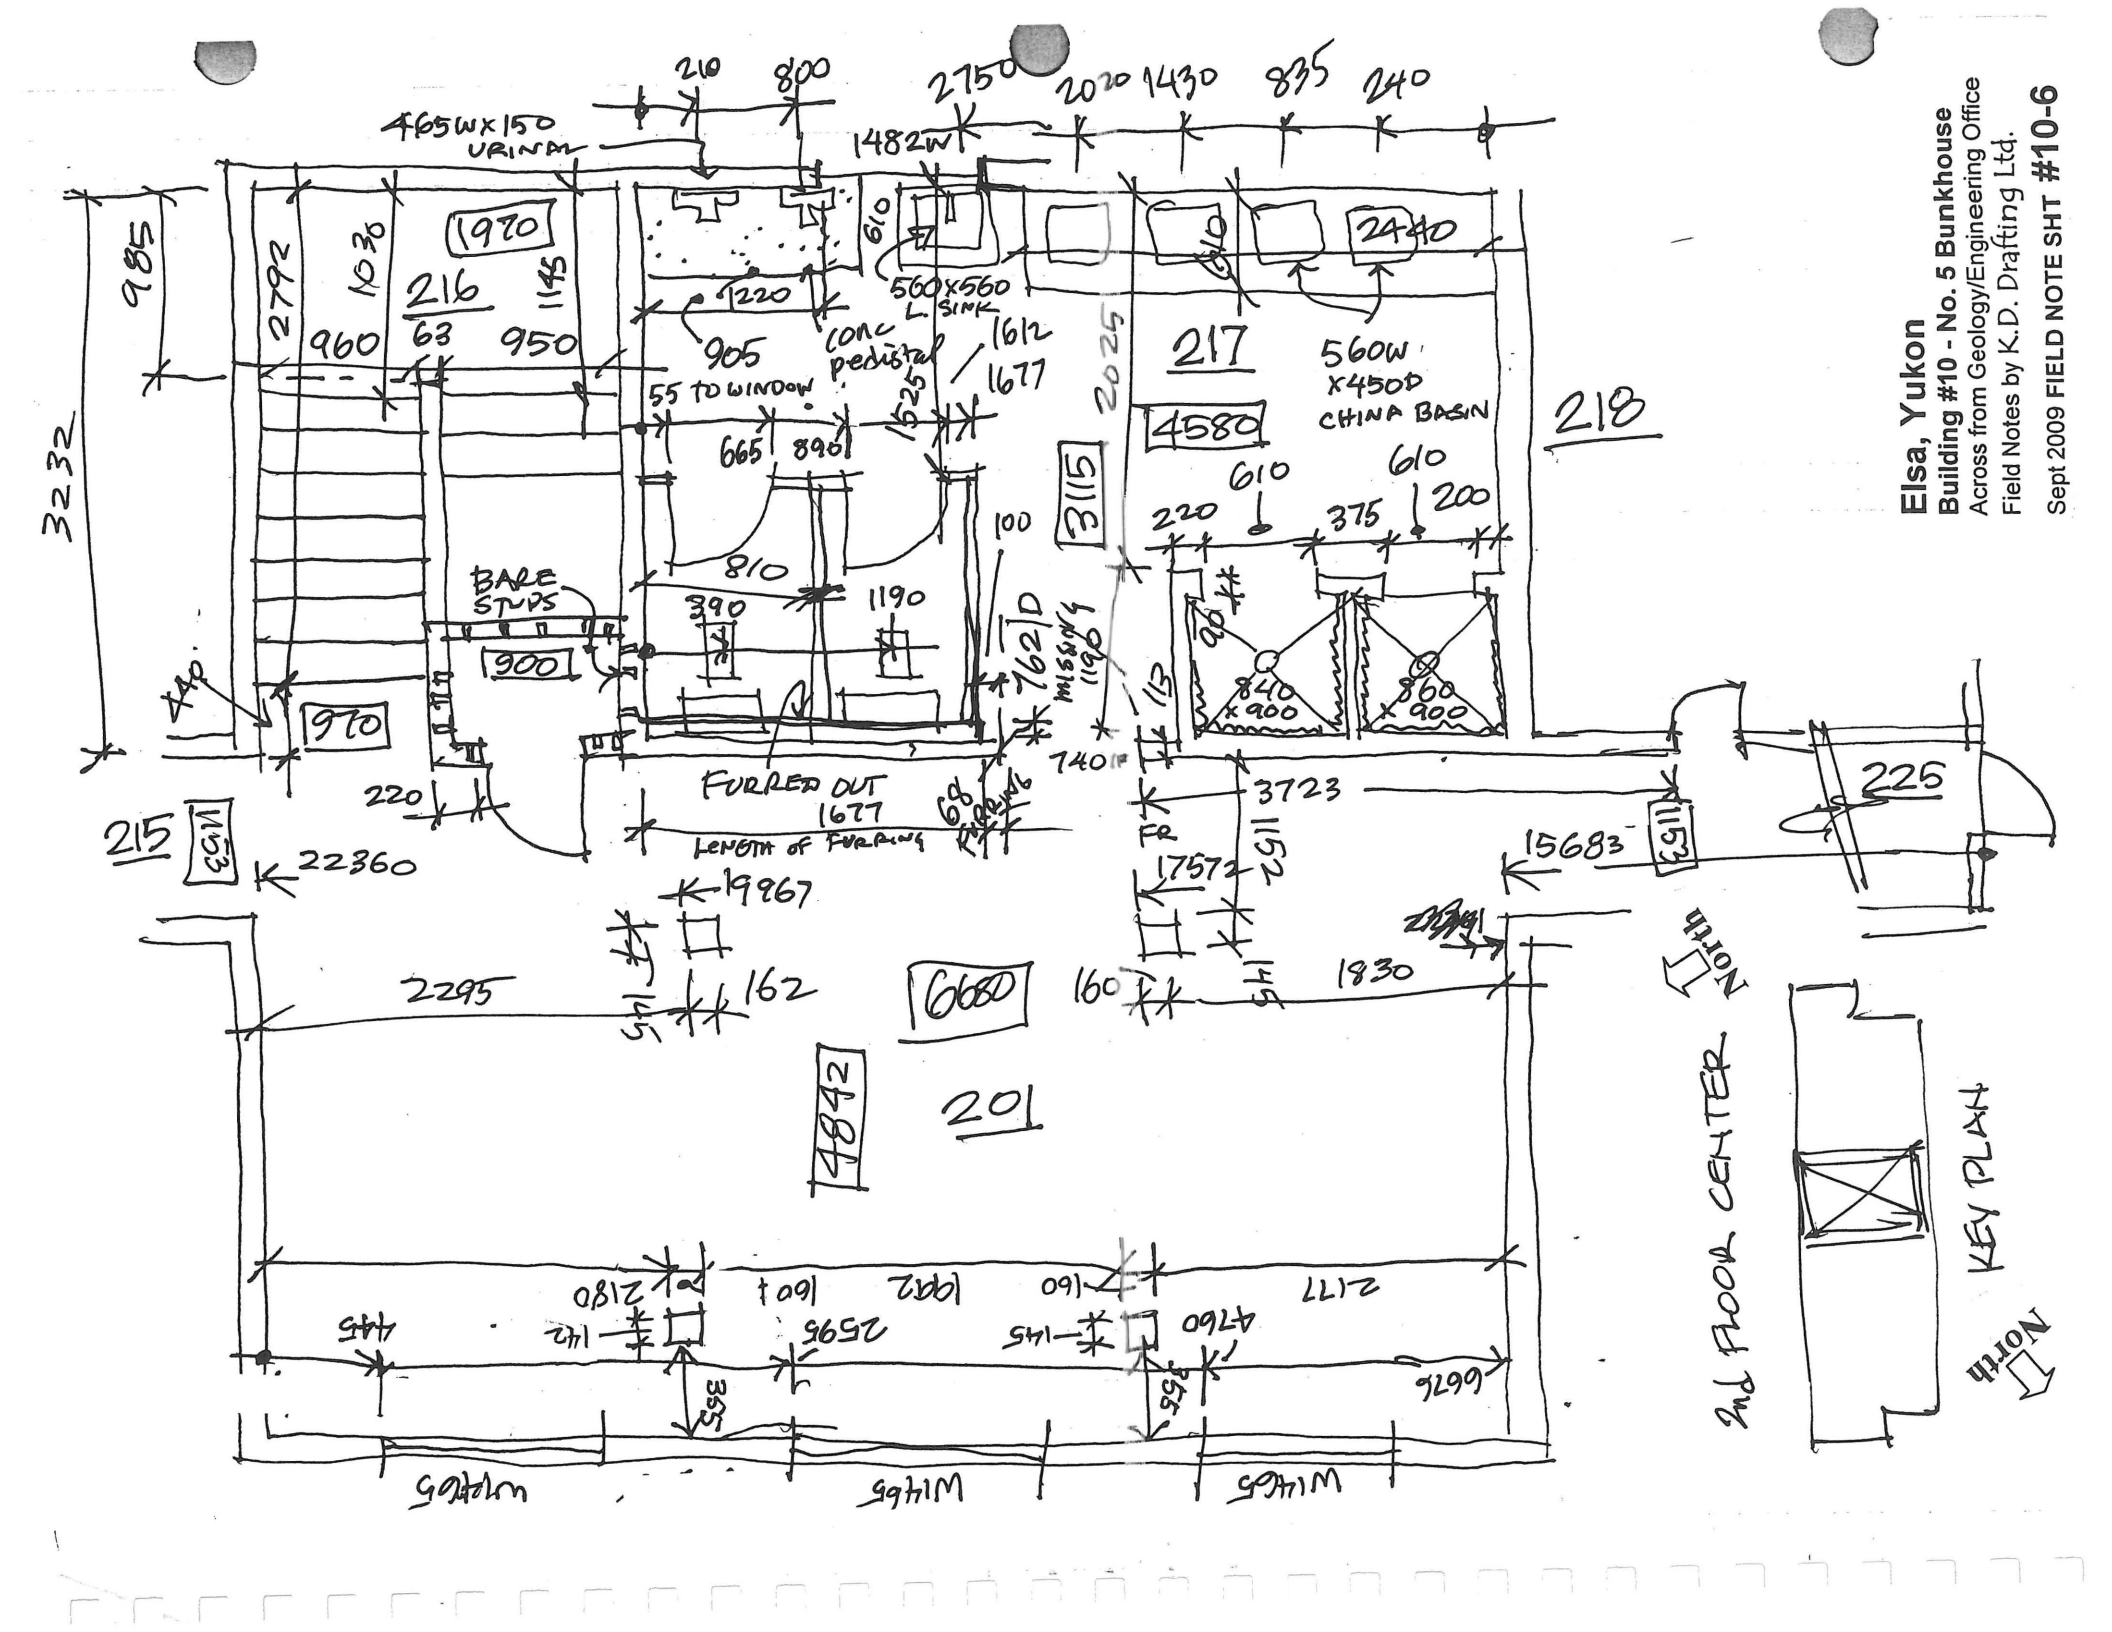
Elsa, Yukon
Building #10 - No. 5 Bunkhouse
Across from Geology/Engineering Office
Field Notes by K.D. Drafting Ltd.
Sept 2009 FIELD NOTE SHT #10-6
465W x 150 URINAL
1482W
560 x 560 L. SINK
560W x 450D CHINA BASIN
1970
216
217
218
2440
4580
6680
4842
201
215
225
BARE STUDS
FURRED OUT
LENGTH OF FURRING
MISSING
55 TO WINDOW
conc pedistal
840 x 900
860 x 900
22360
19967
15683
17572
3723
2nd FLOOR CENTER
KEY PLAN
North
WALLS

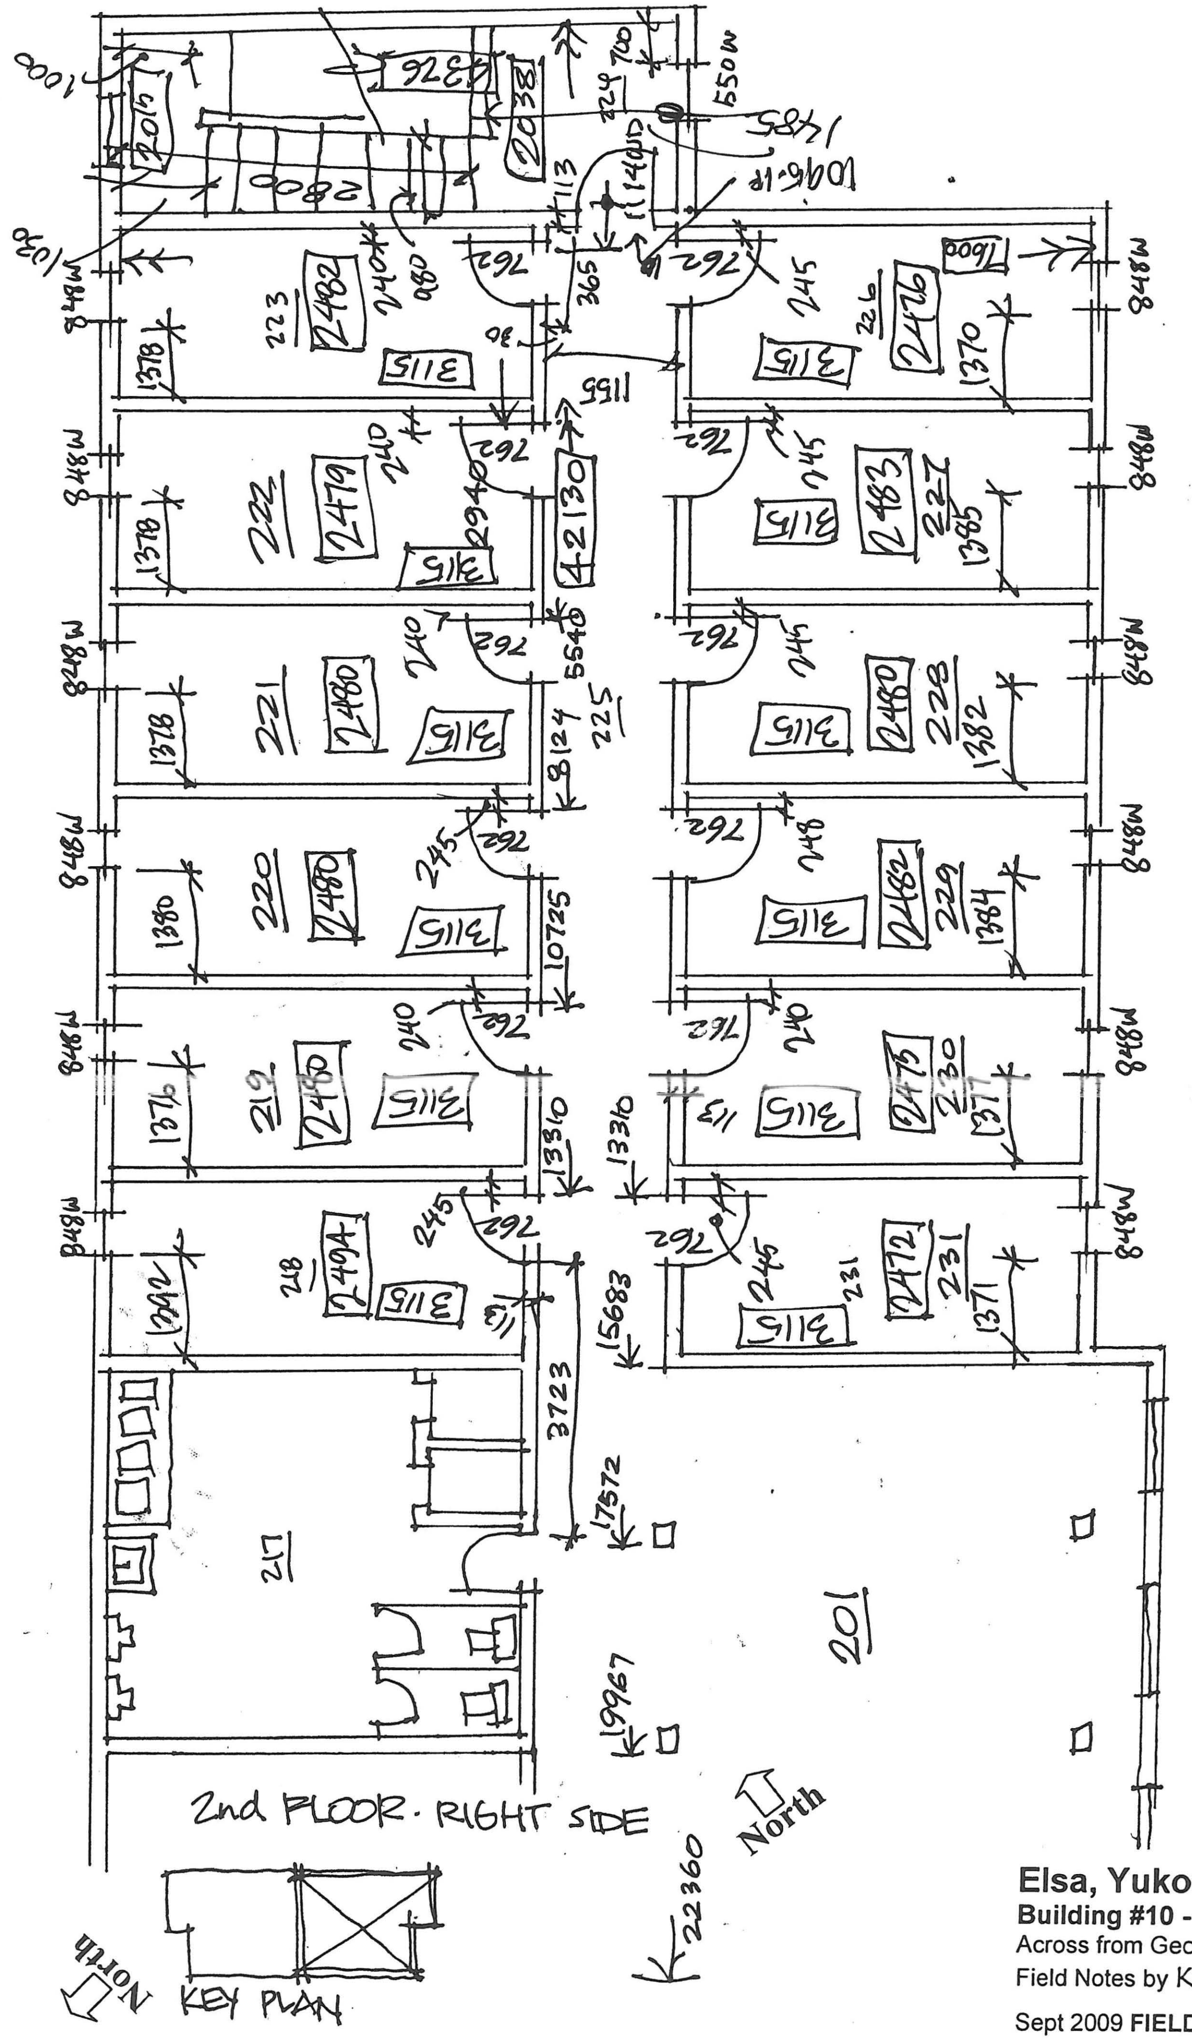



**Elsa, Yukon**

**Building #10 - No. 5 Bunkhouse**


Across from Geology/Engineering Office

Field Notes by K.D. Drafting Ltd.

Sept 2009 **FIELD NOTE SHT #10-7**

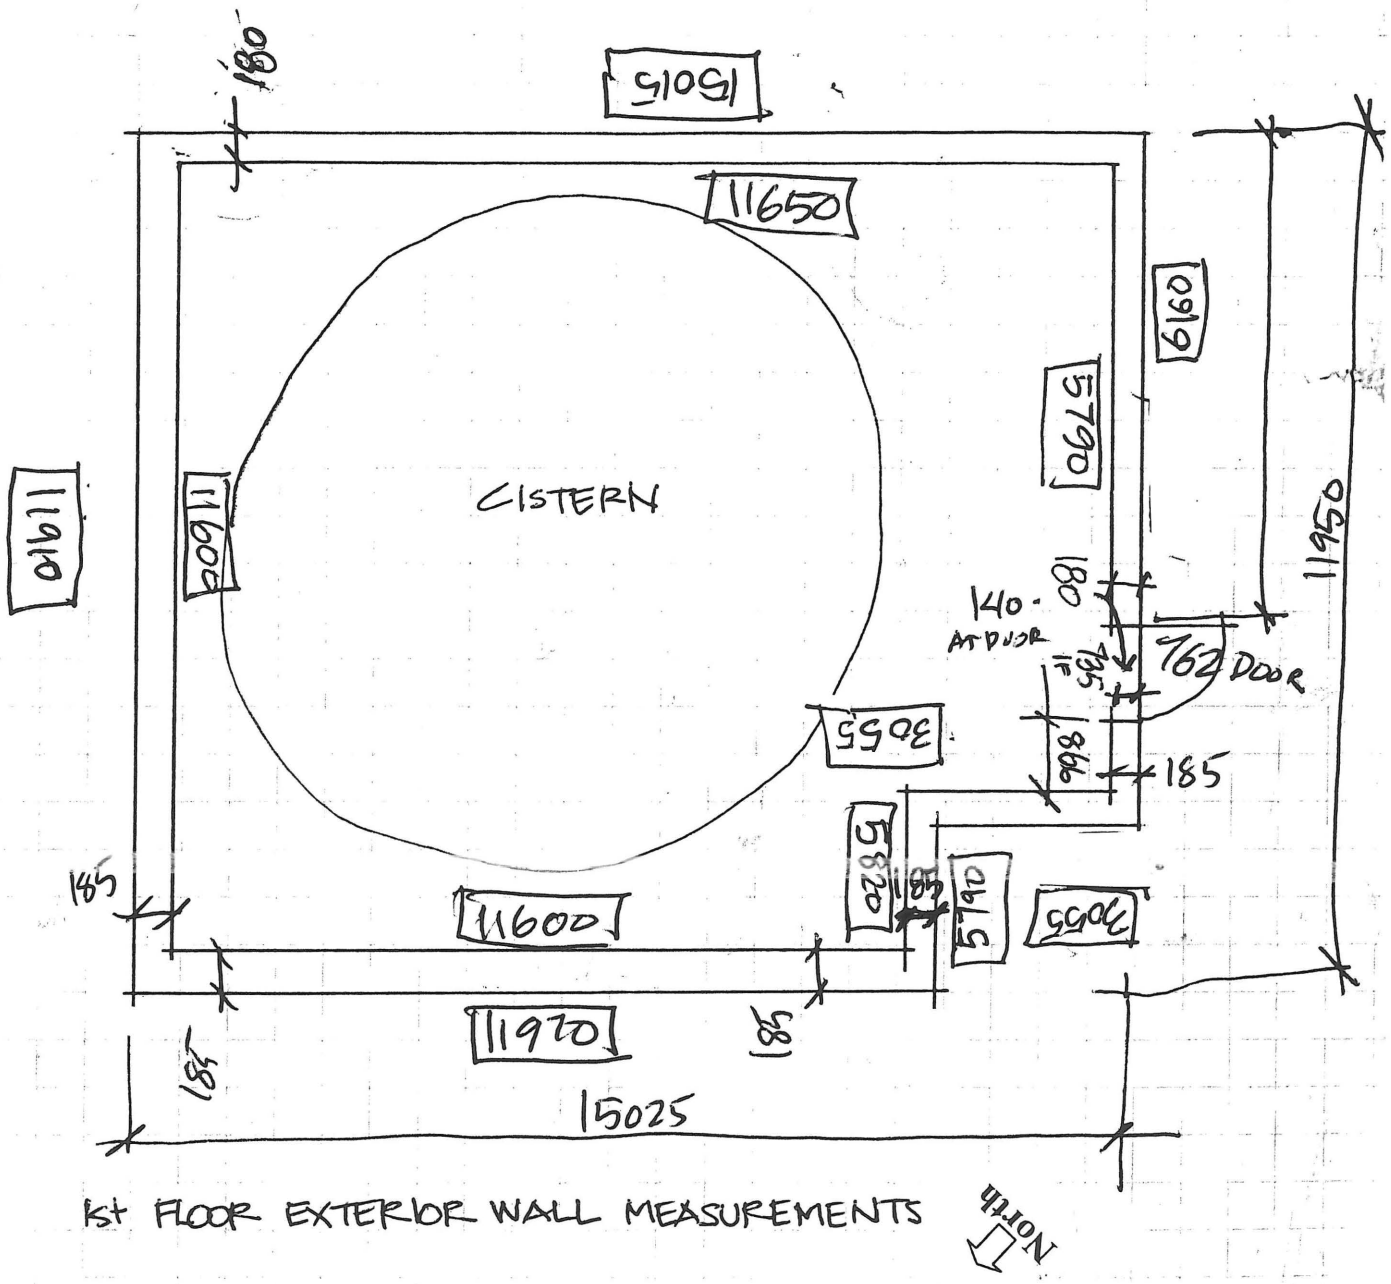


**Elsa, Yukon**
**Building #11 - Utility Building**
Far East corner below Galkeno 300 Road
Field Notes by K.D. Drafting Ltd.
Sept 2009 **FIELD NOTE SHT #11-1**

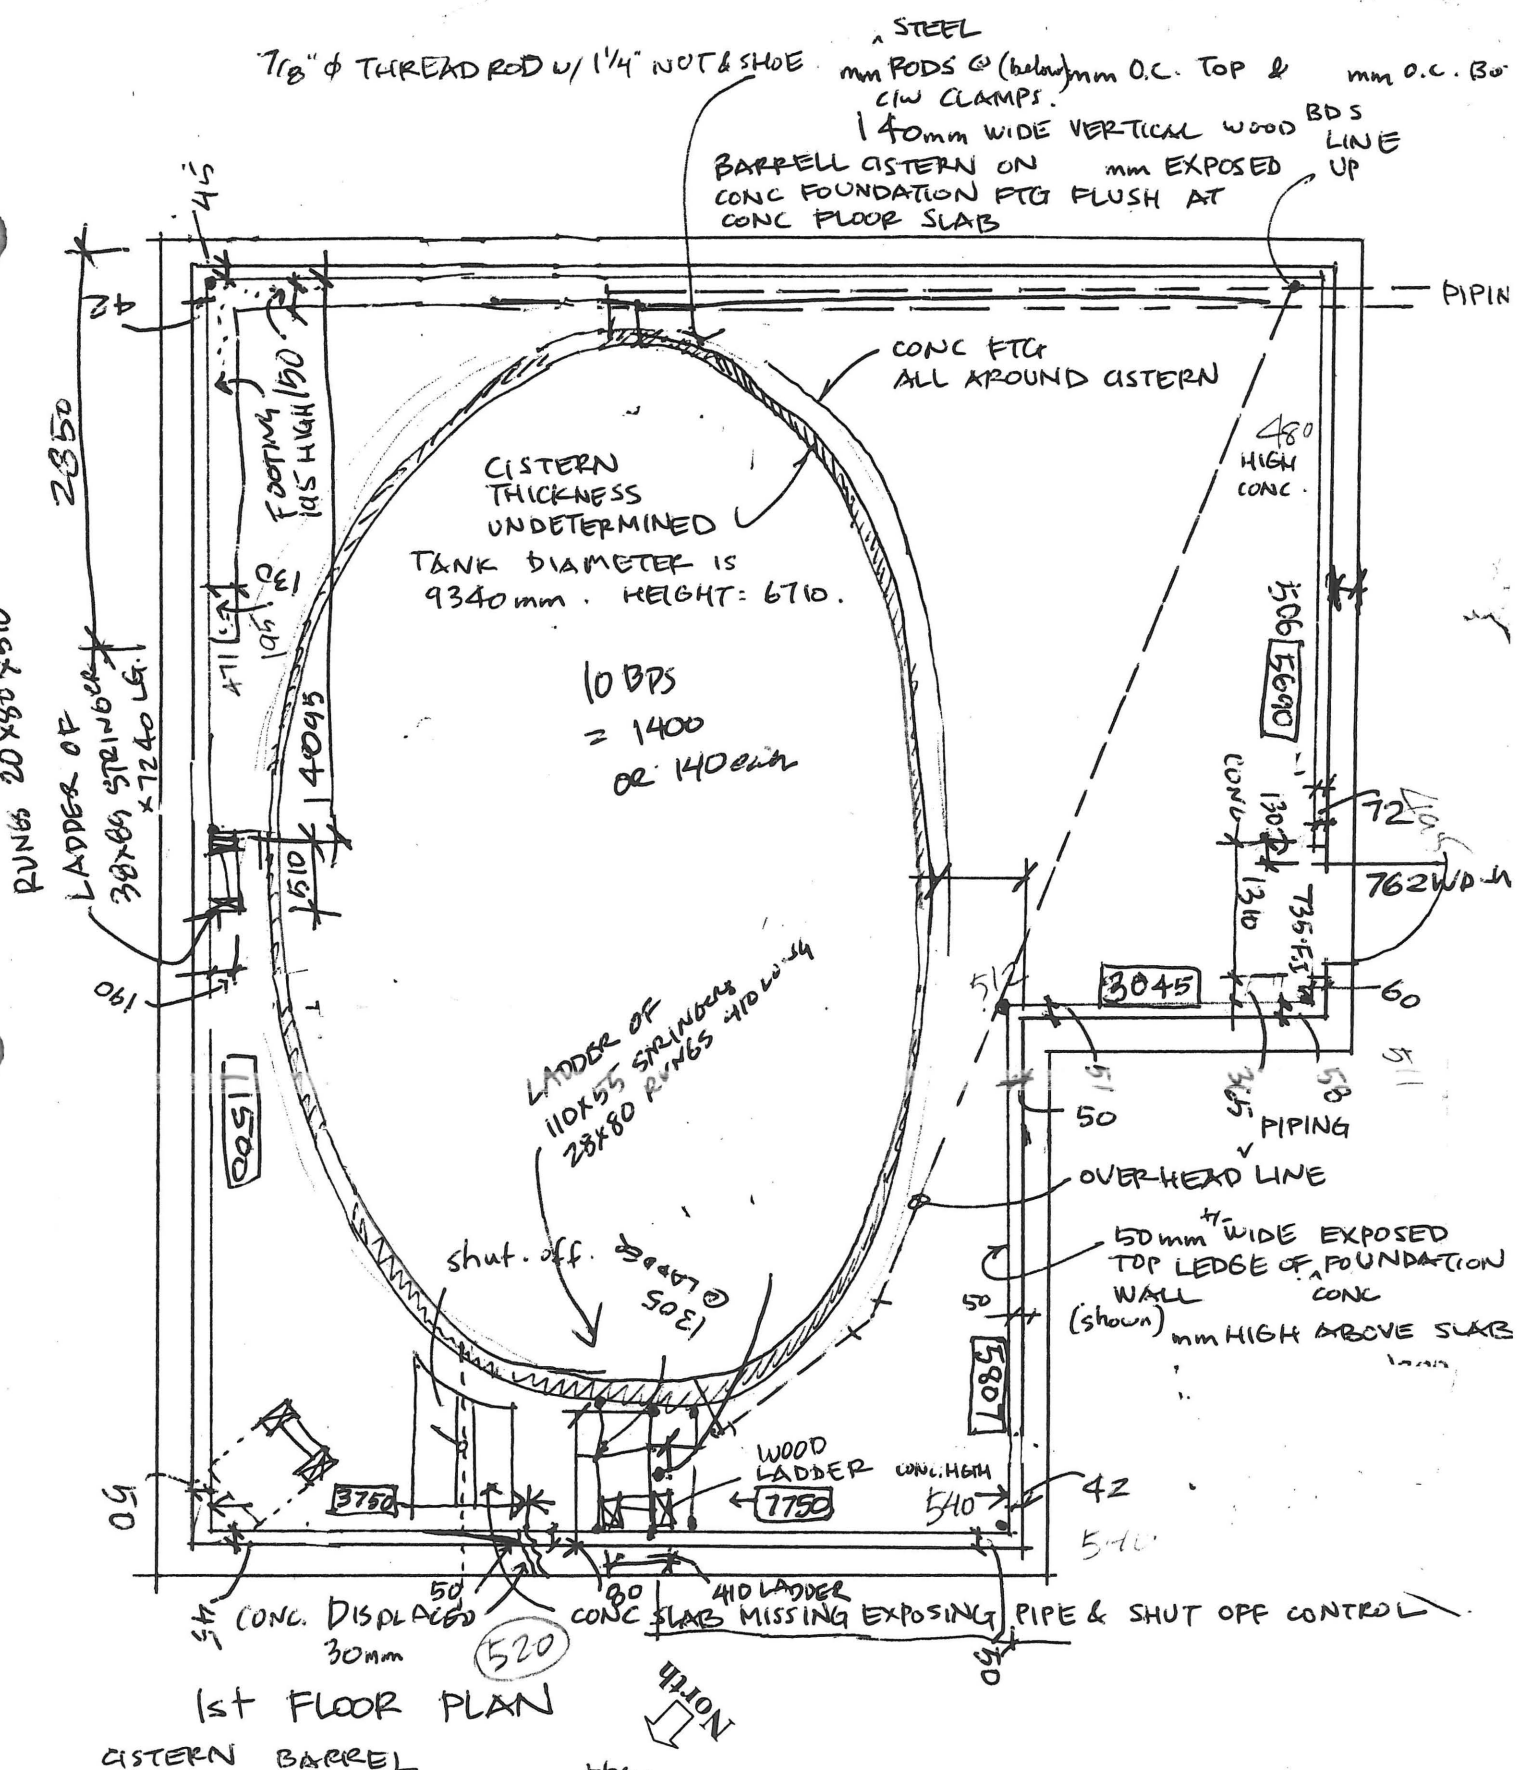


1st FLOOR PLAN

CISTERN BARREL ROD SPACING TO above ground, 185, 310, 450, 585, 745, 900, 1055, 1225 then


**Elsa, Yukon**

**Building #11 - Utility Building**

Far East corner below Galkeno 300 Road

Field Notes by K.D. Drafting Ltd.

Sept 2009 **FIELD NOTE SHT #11-2**

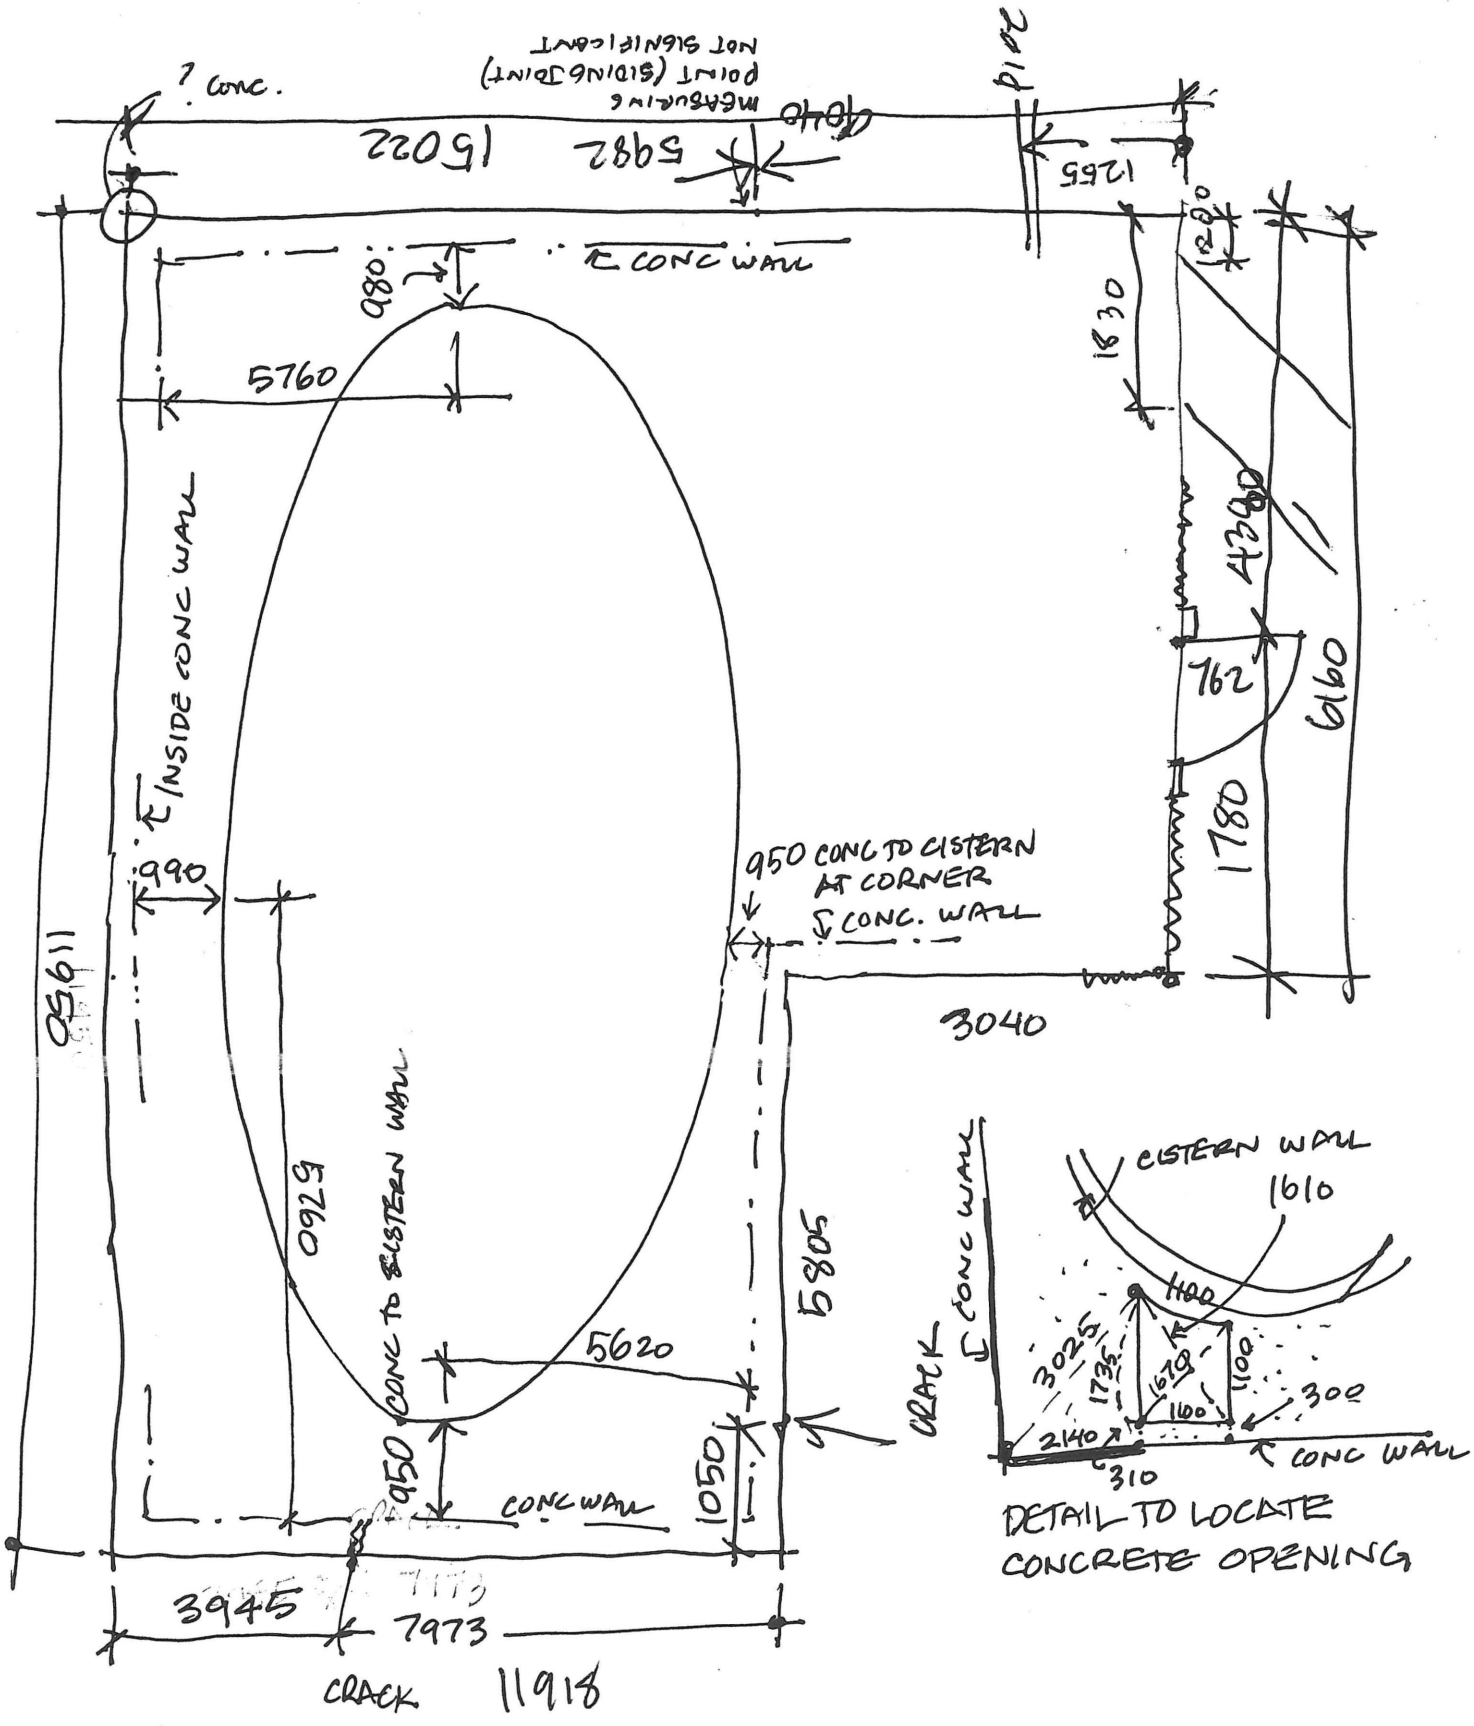



**Elsa, Yukon**

**Building #11 - Utility Building**

Far East corner below Galkeno 300 Road


Field Notes by K.D. Drafting Ltd.

Sept 2009 **FIELD NOTE SHT #11-3**

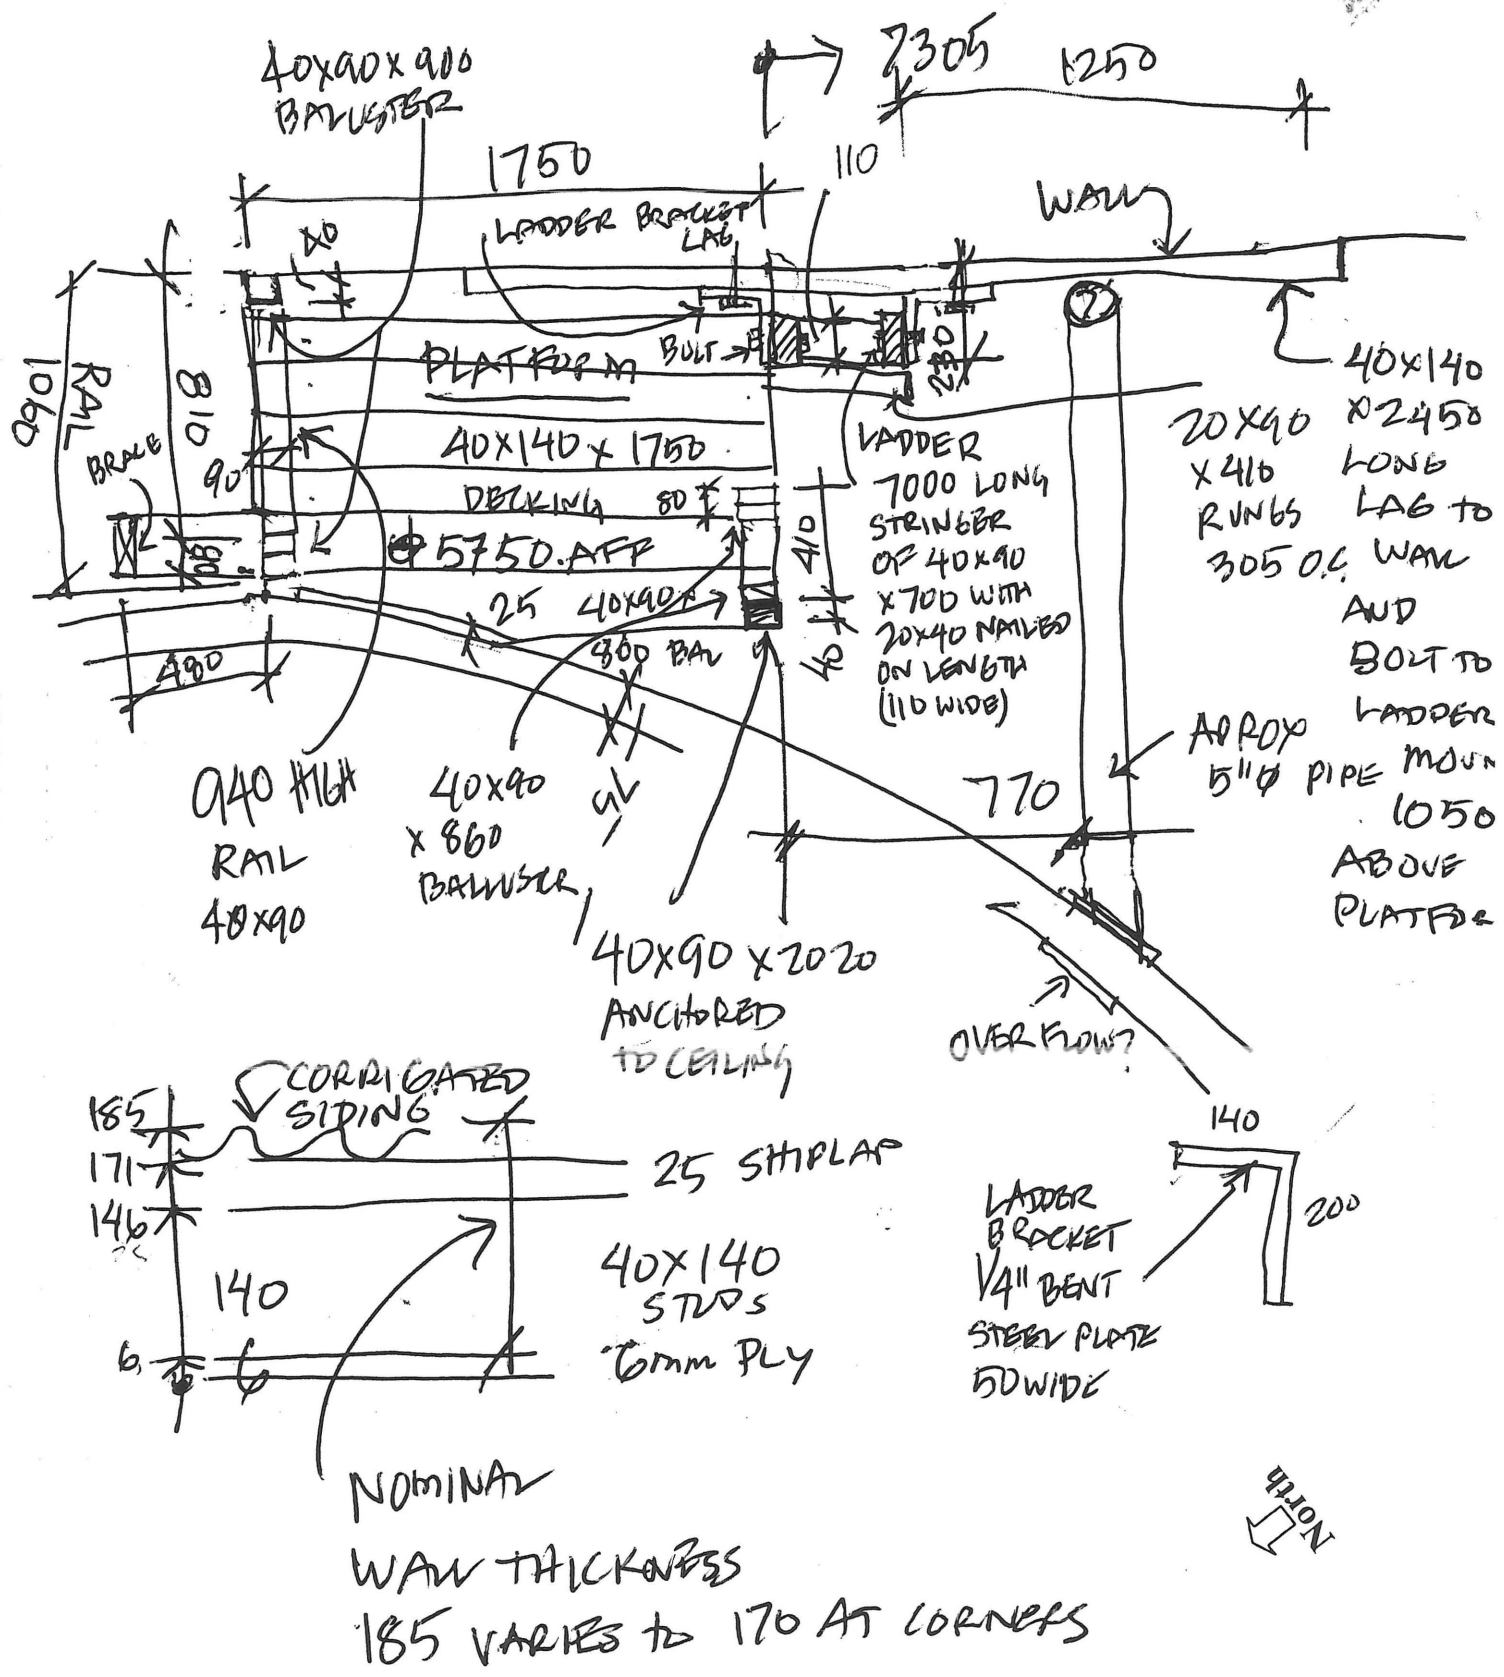



UPPER PLATFORM "A"

**Elsa, Yukon**
**Building #11 - Utility Building**
Far East corner below Galkeno 300 Road
Field Notes by K.D. Drafting Ltd.
Sept 2009 **FIELD NOTE SHT #11-4**

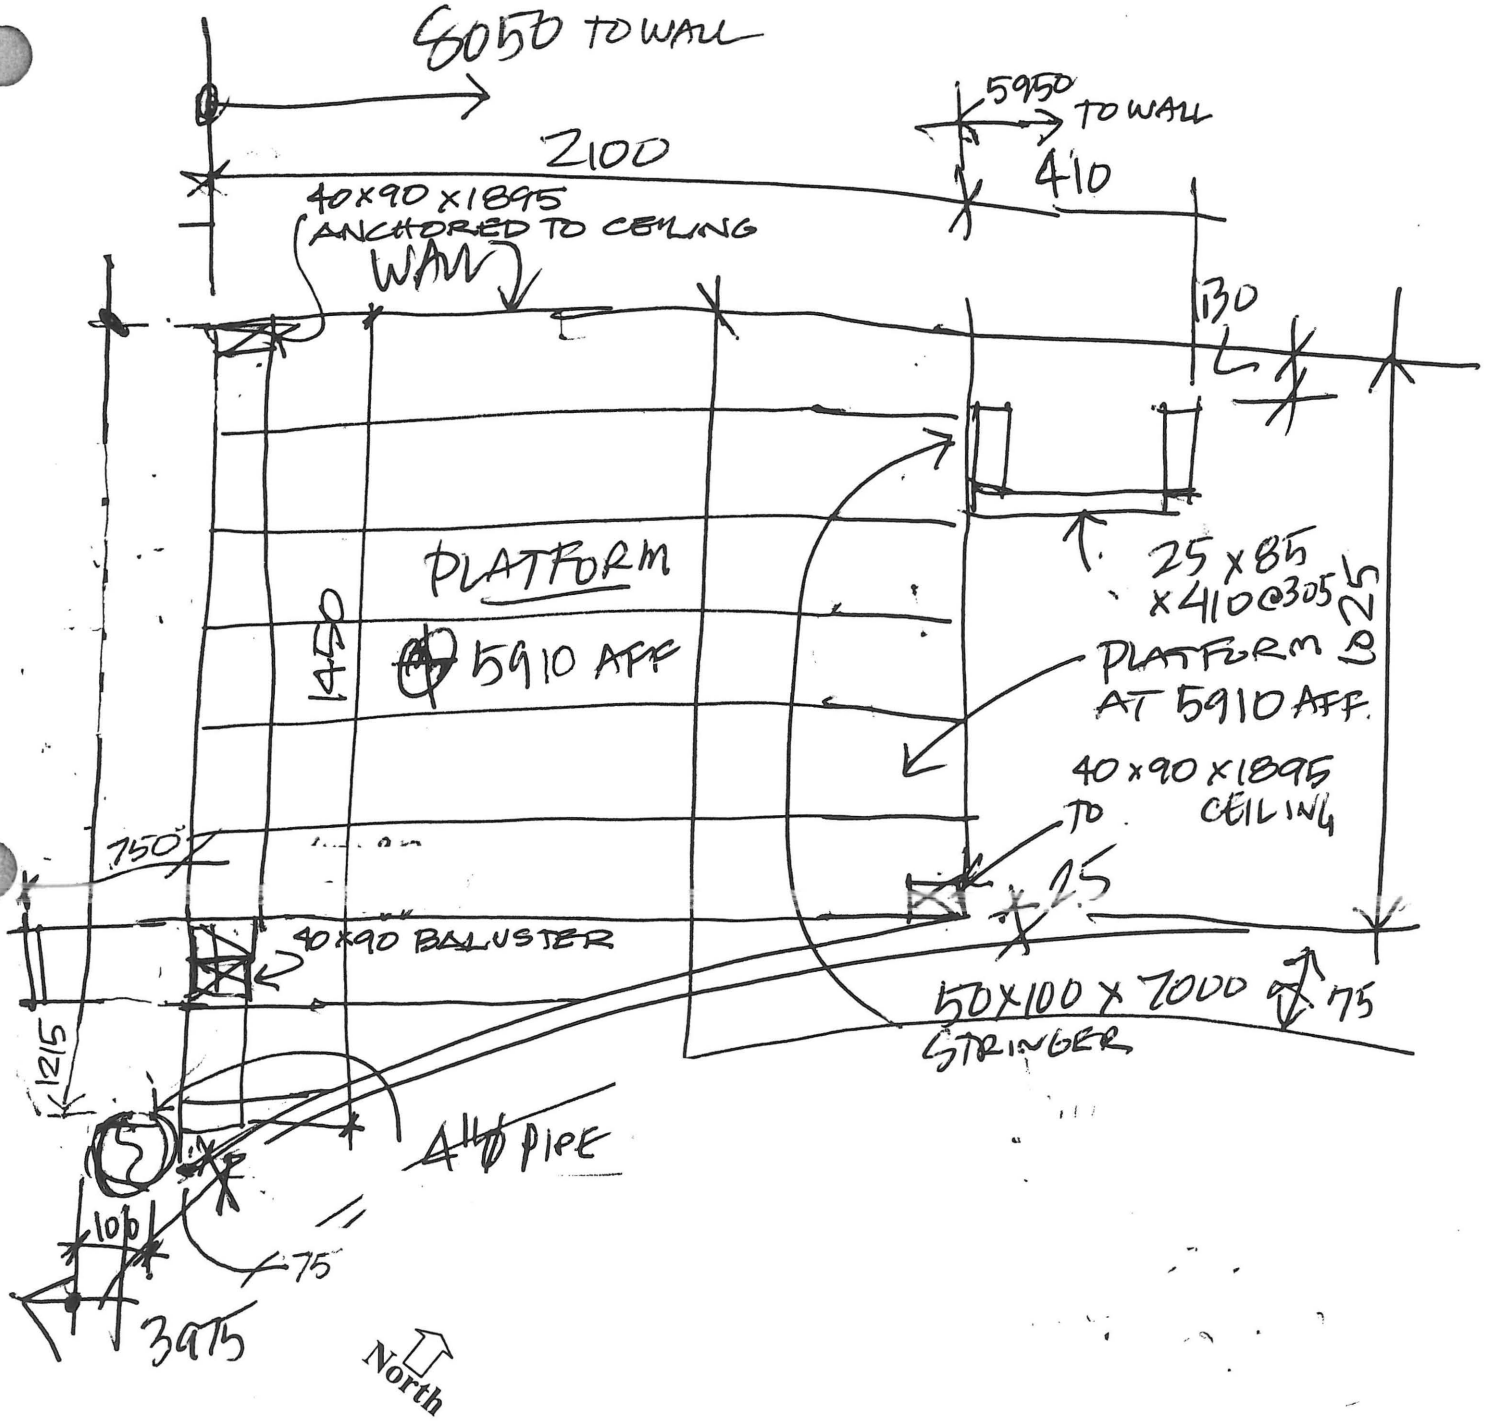



UPPER PLATFORM "B"

**Elsa, Yukon**
**Building #11 - Utility Building**
Far East corner below Galkeno 300 Road
Field Notes by K.D. Drafting Ltd.
Sept 2009 FIELD NOTE SHT **#11-5**

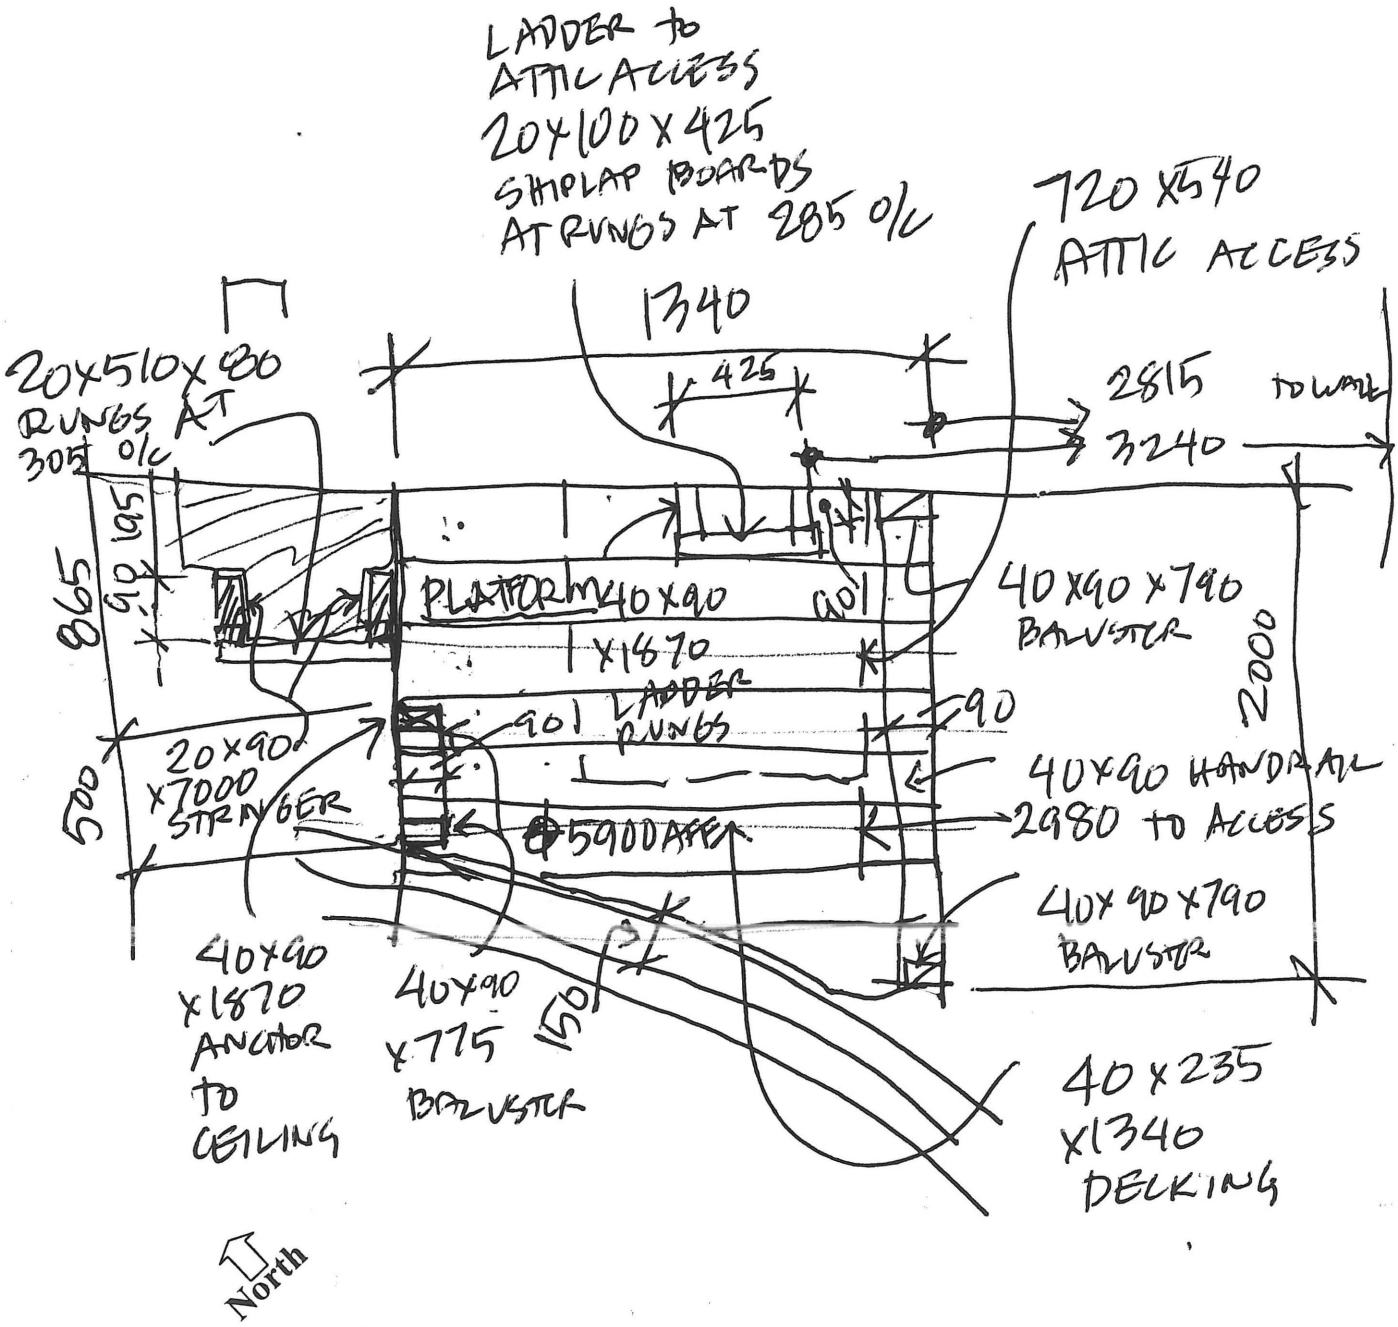



UPPER PLATFORM "C"

**Elsa, Yukon**
**Building #11 - Utility Building**
Far East corner below Galkeno 300 Road
Field Notes by K.D. Drafting Ltd.
Sept 2009 **FIELD NOTE SHT #11-6**

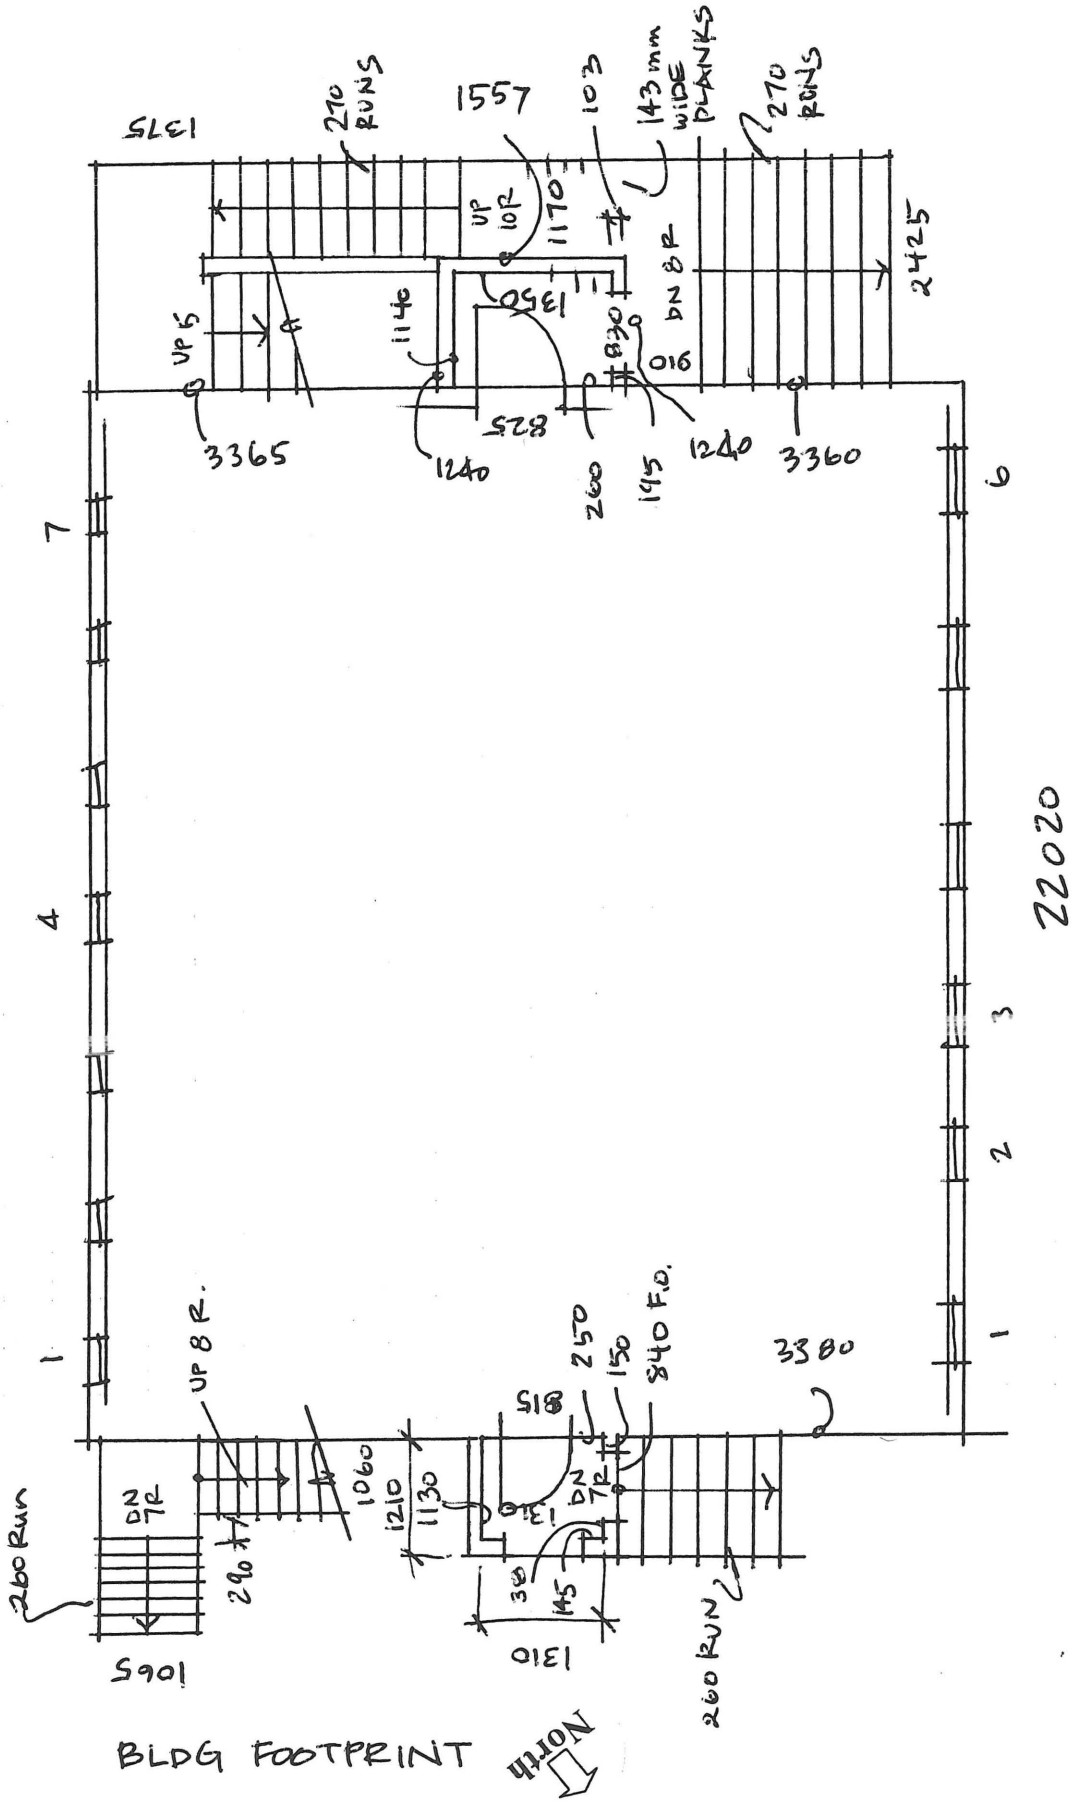




**Elsa, Yukon**
**Building #12 - Bunkhouse**
Eastern Bunkhouse
Field Notes by K.D. Drafting Ltd.
Sept 2009 FIELD NOTE SHT **#12-1**

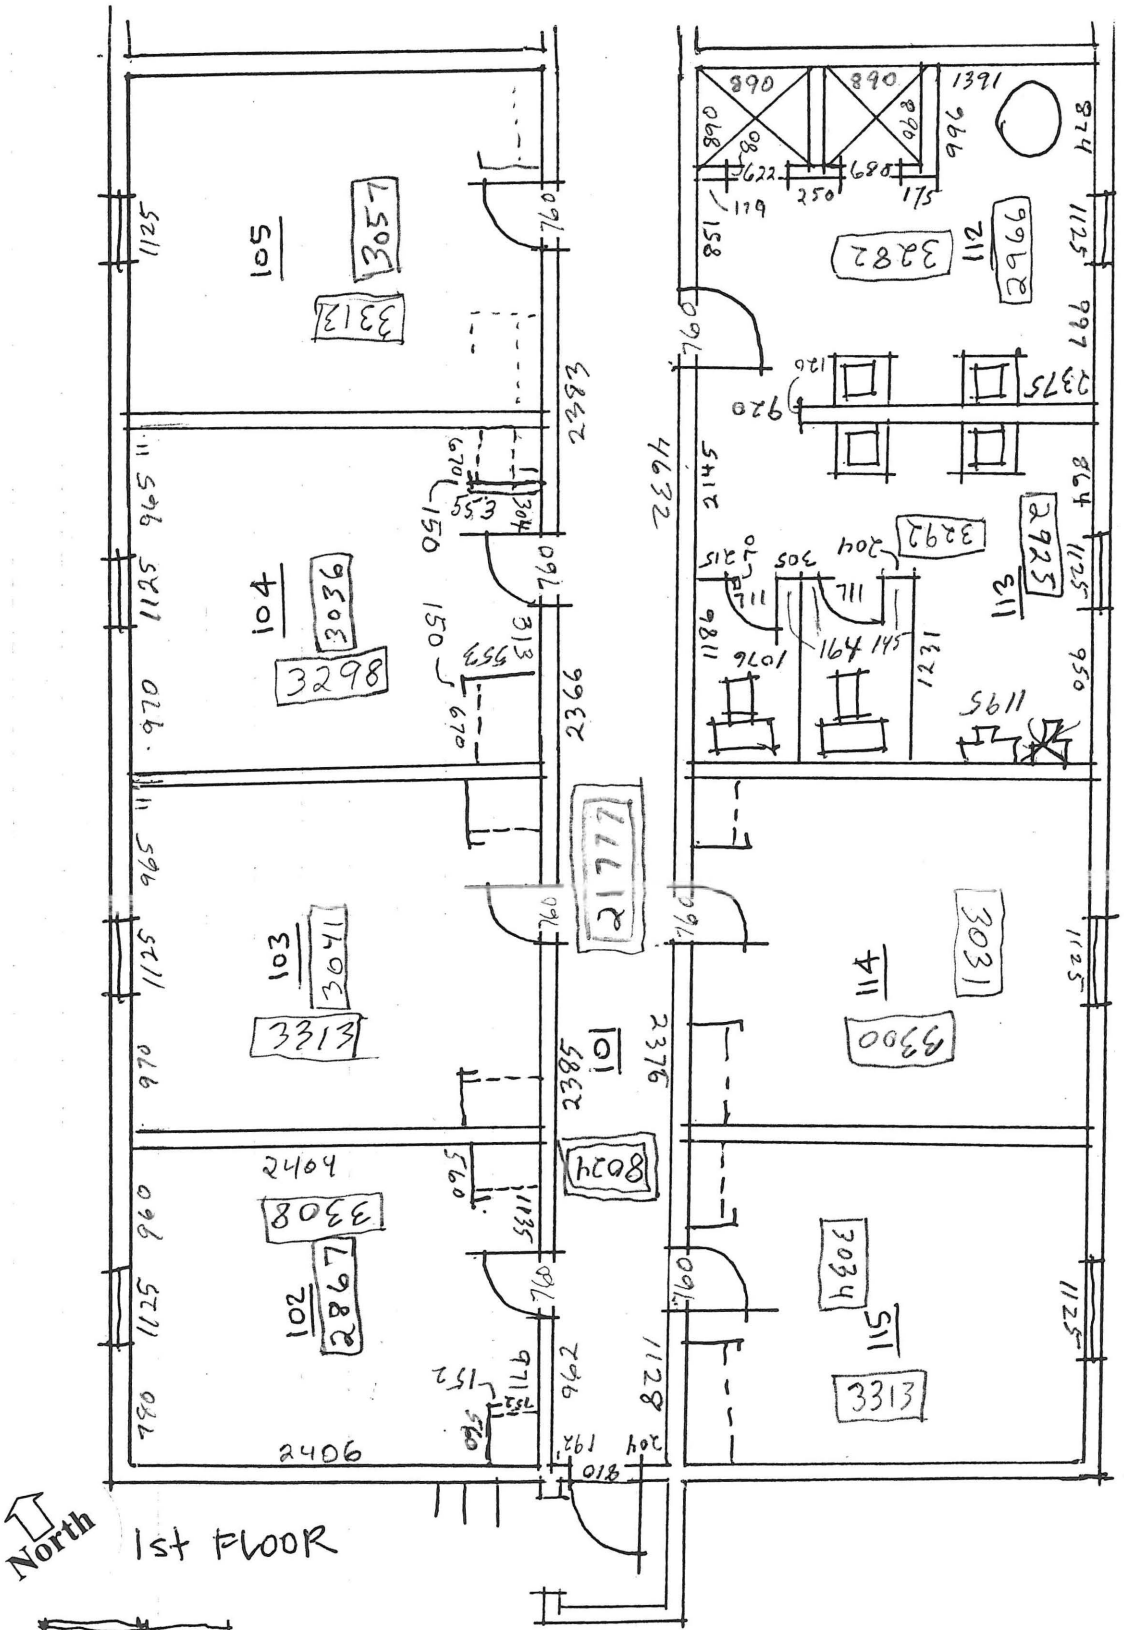



**Elsa, Yukon**
**Building #12 - Bunkhouse**
Eastern Bunkhouse
Field Notes by K.D. Drafting Ltd.
Sept 2009 **FIELD NOTE SHT #12-2**

**Elsa, Yukon**
**Building #12 - Bunkhouse**
Eastern Bunkhouse
Field Notes by K.D. Drafting Ltd.
Sept 2009 FIELD NOTE SHT **#12-3**

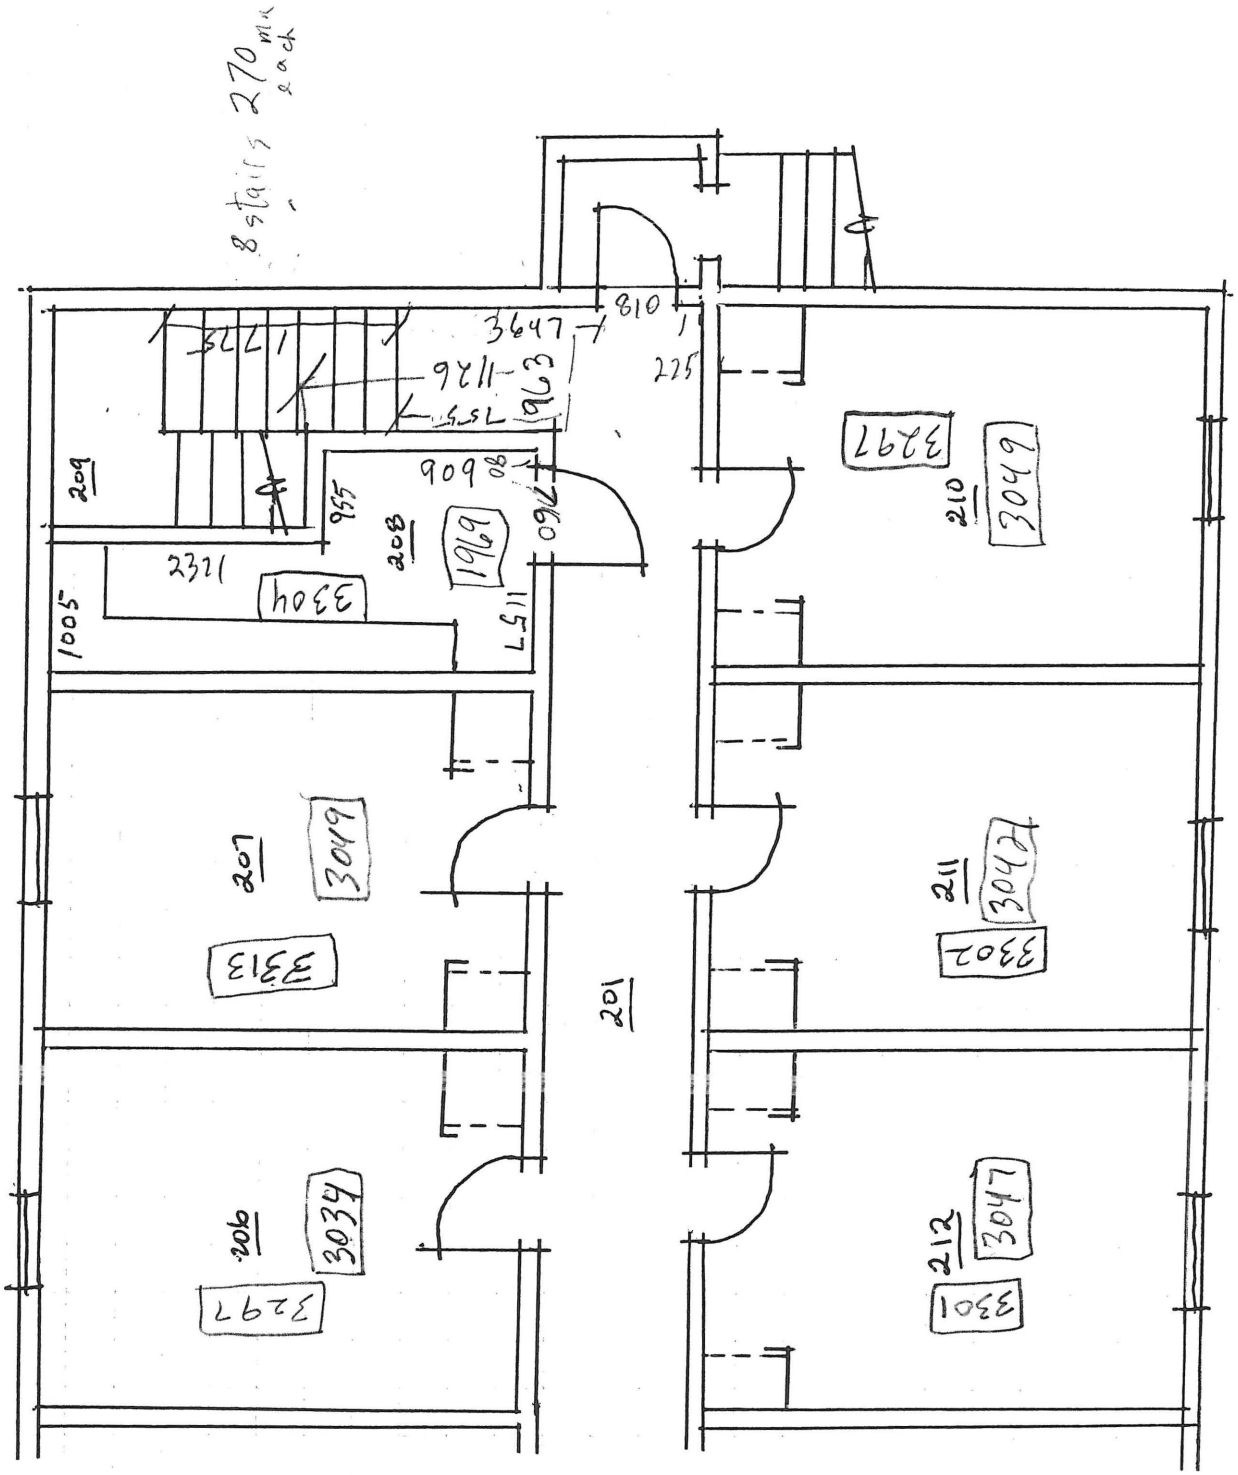


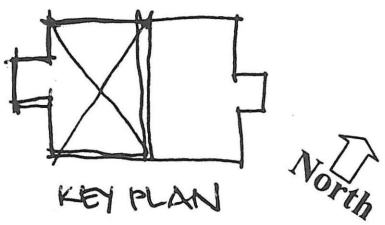
**Elsa, Yukon**
**Building #12 - Bunkhouse**
Eastern Bunkhouse
Field Notes by K.D. Drafting Ltd.
Sept 2009 **FIELD NOTE SHT #12-4**

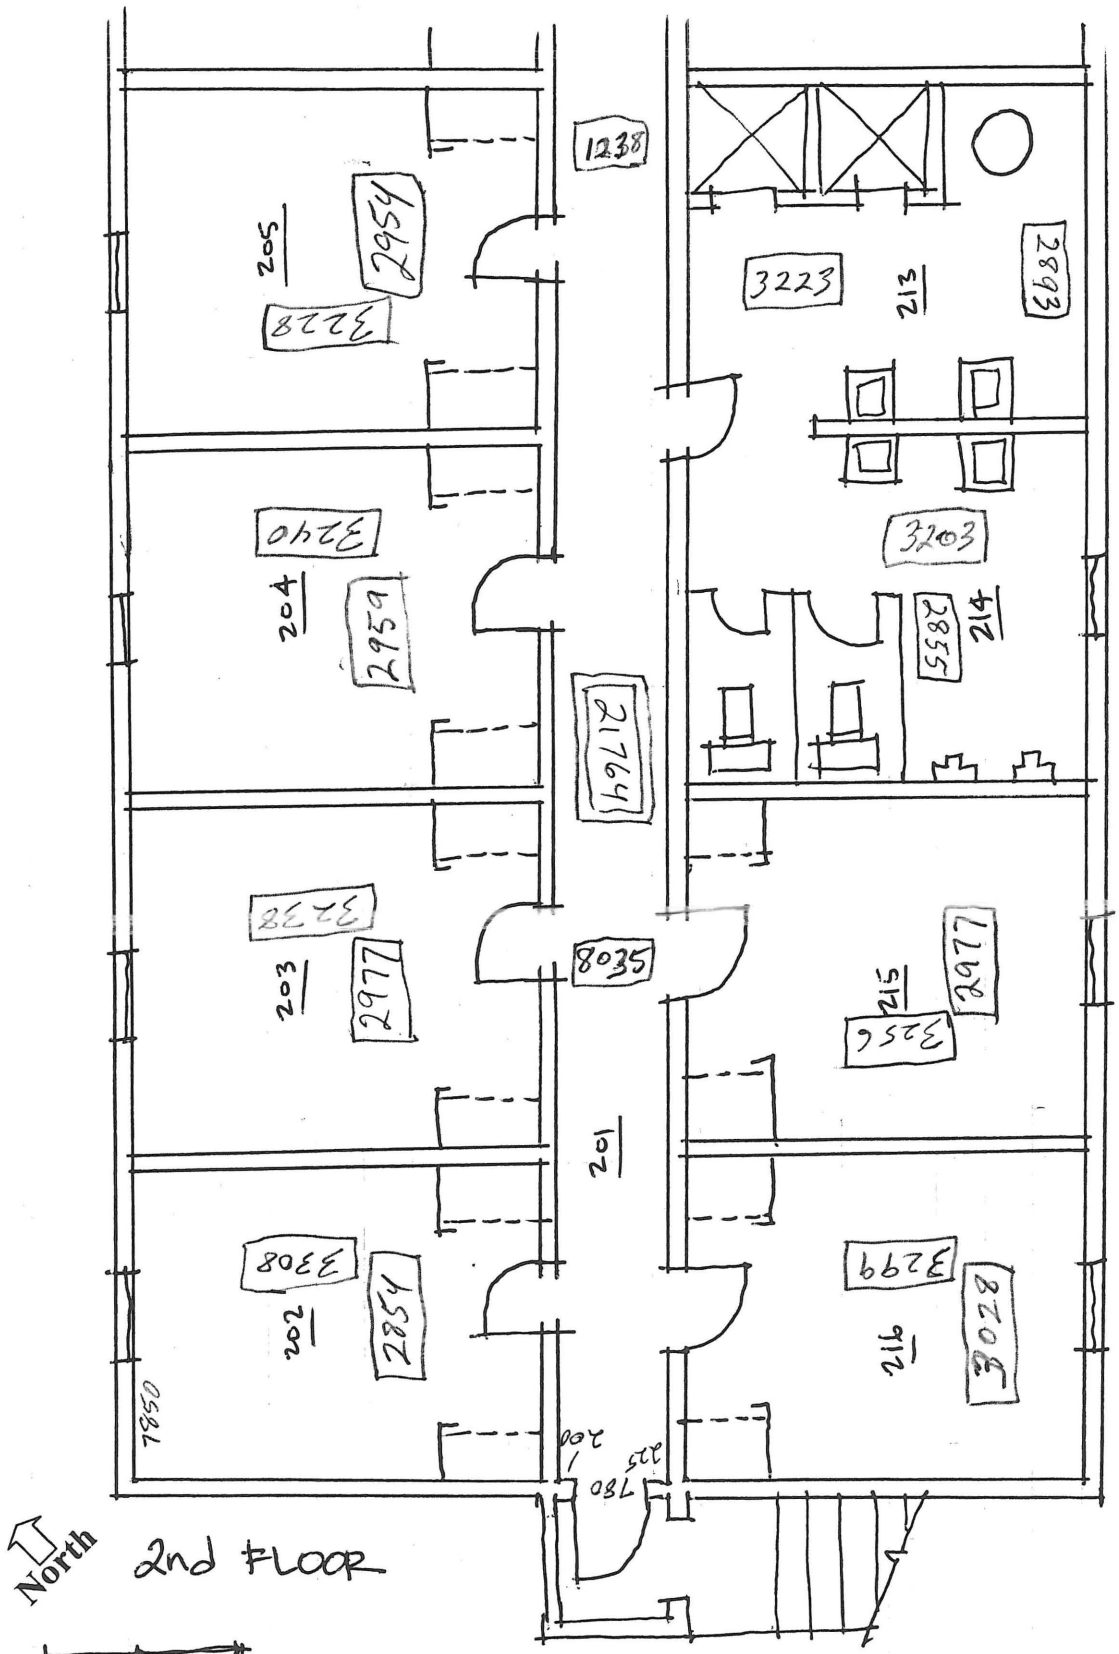


**Elsa, Yukon**
**Building #12 - Bunkhouse**
Eastern Bunkhouse
Field Notes by K.D. Drafting Ltd.
Sept 2009 **FIELD NOTE SHT #12-5**

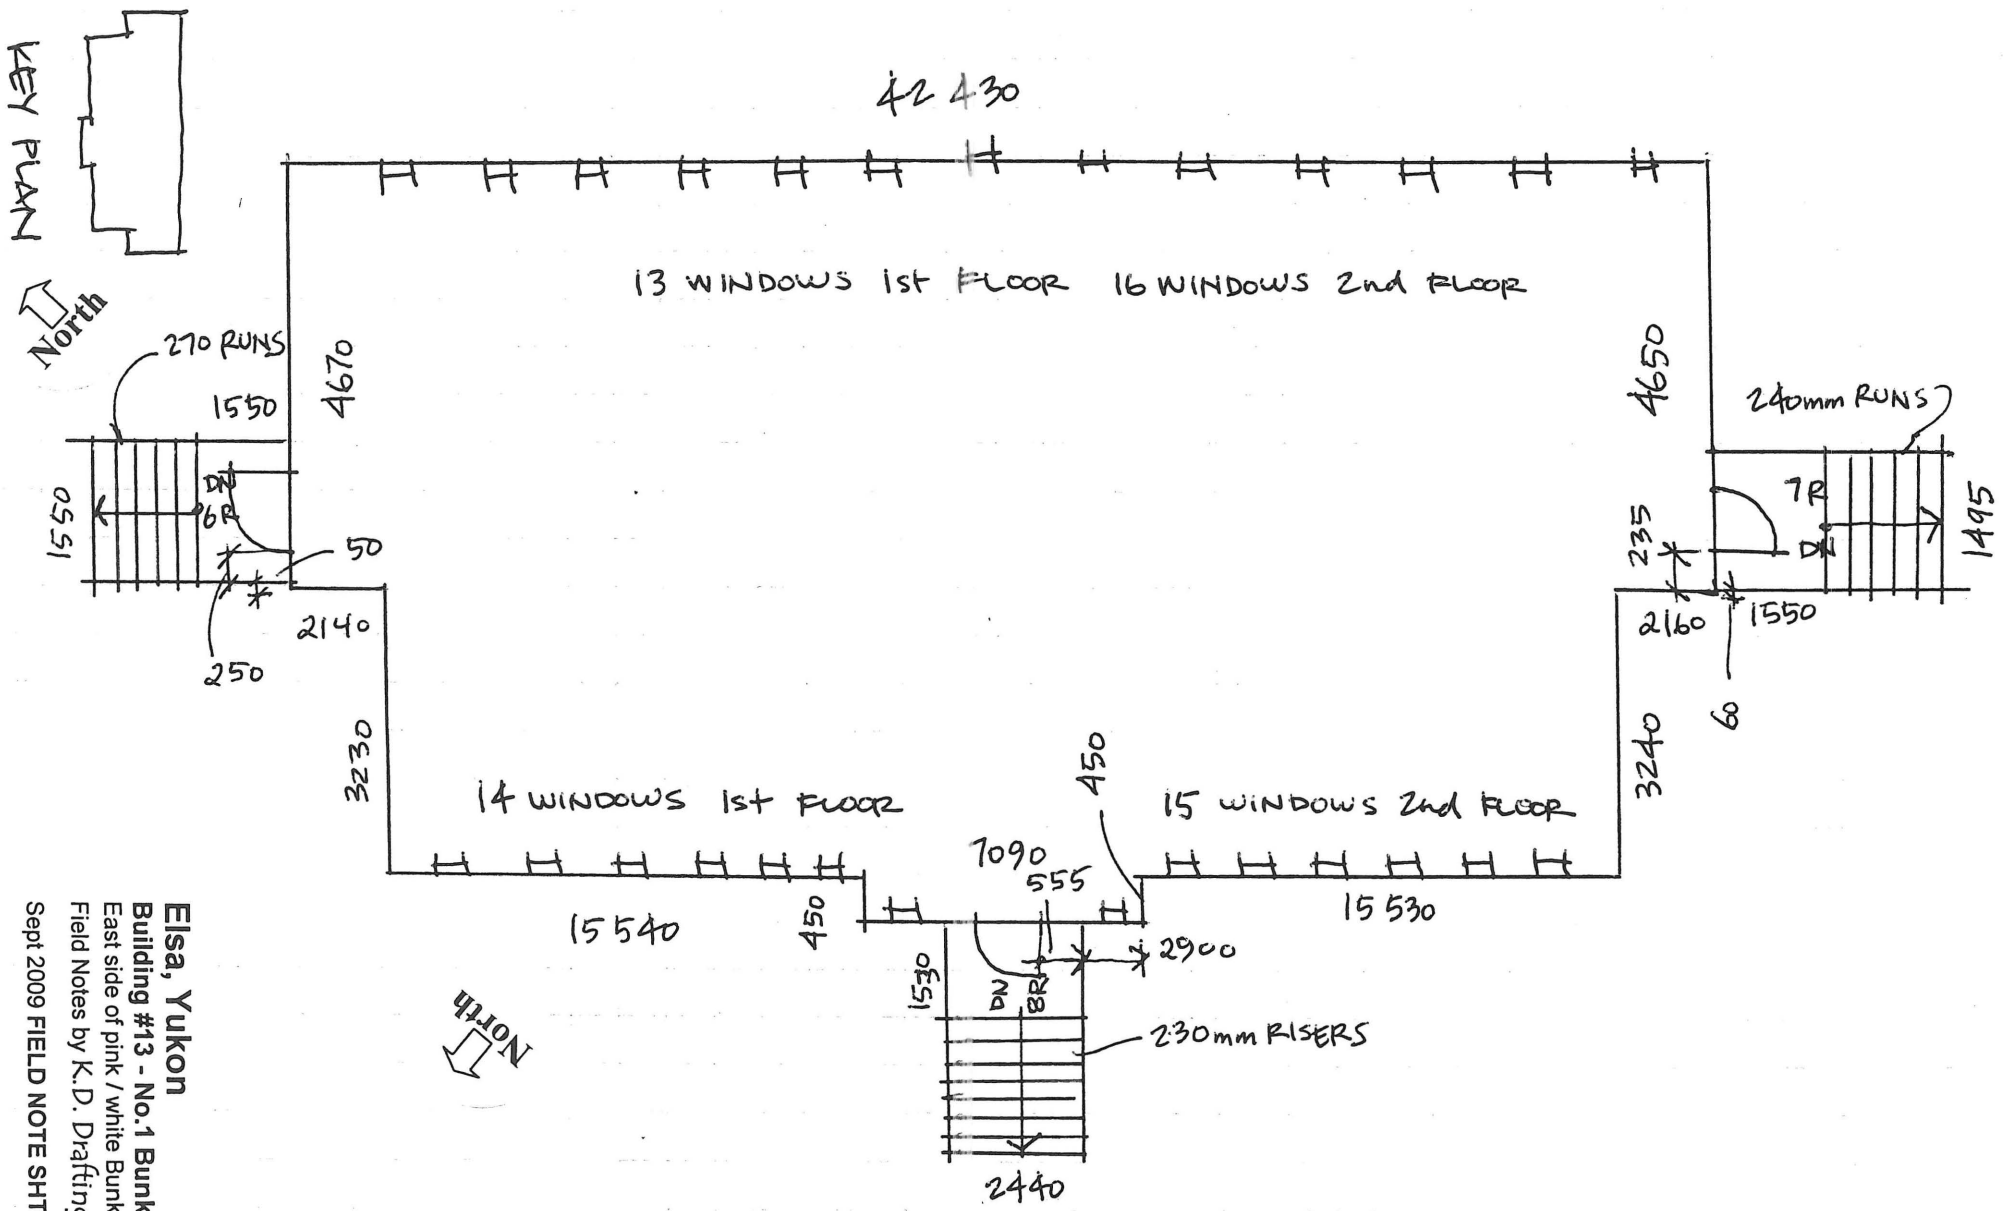



**Elsa, Yukon**

**Building #13 - No.1 Bunkhouse**

East side of pink / white Bunkhouse

Field Notes by K.D. Drafting Ltd.

Sept 2009 **FIELD NOTE SHT #13-1**

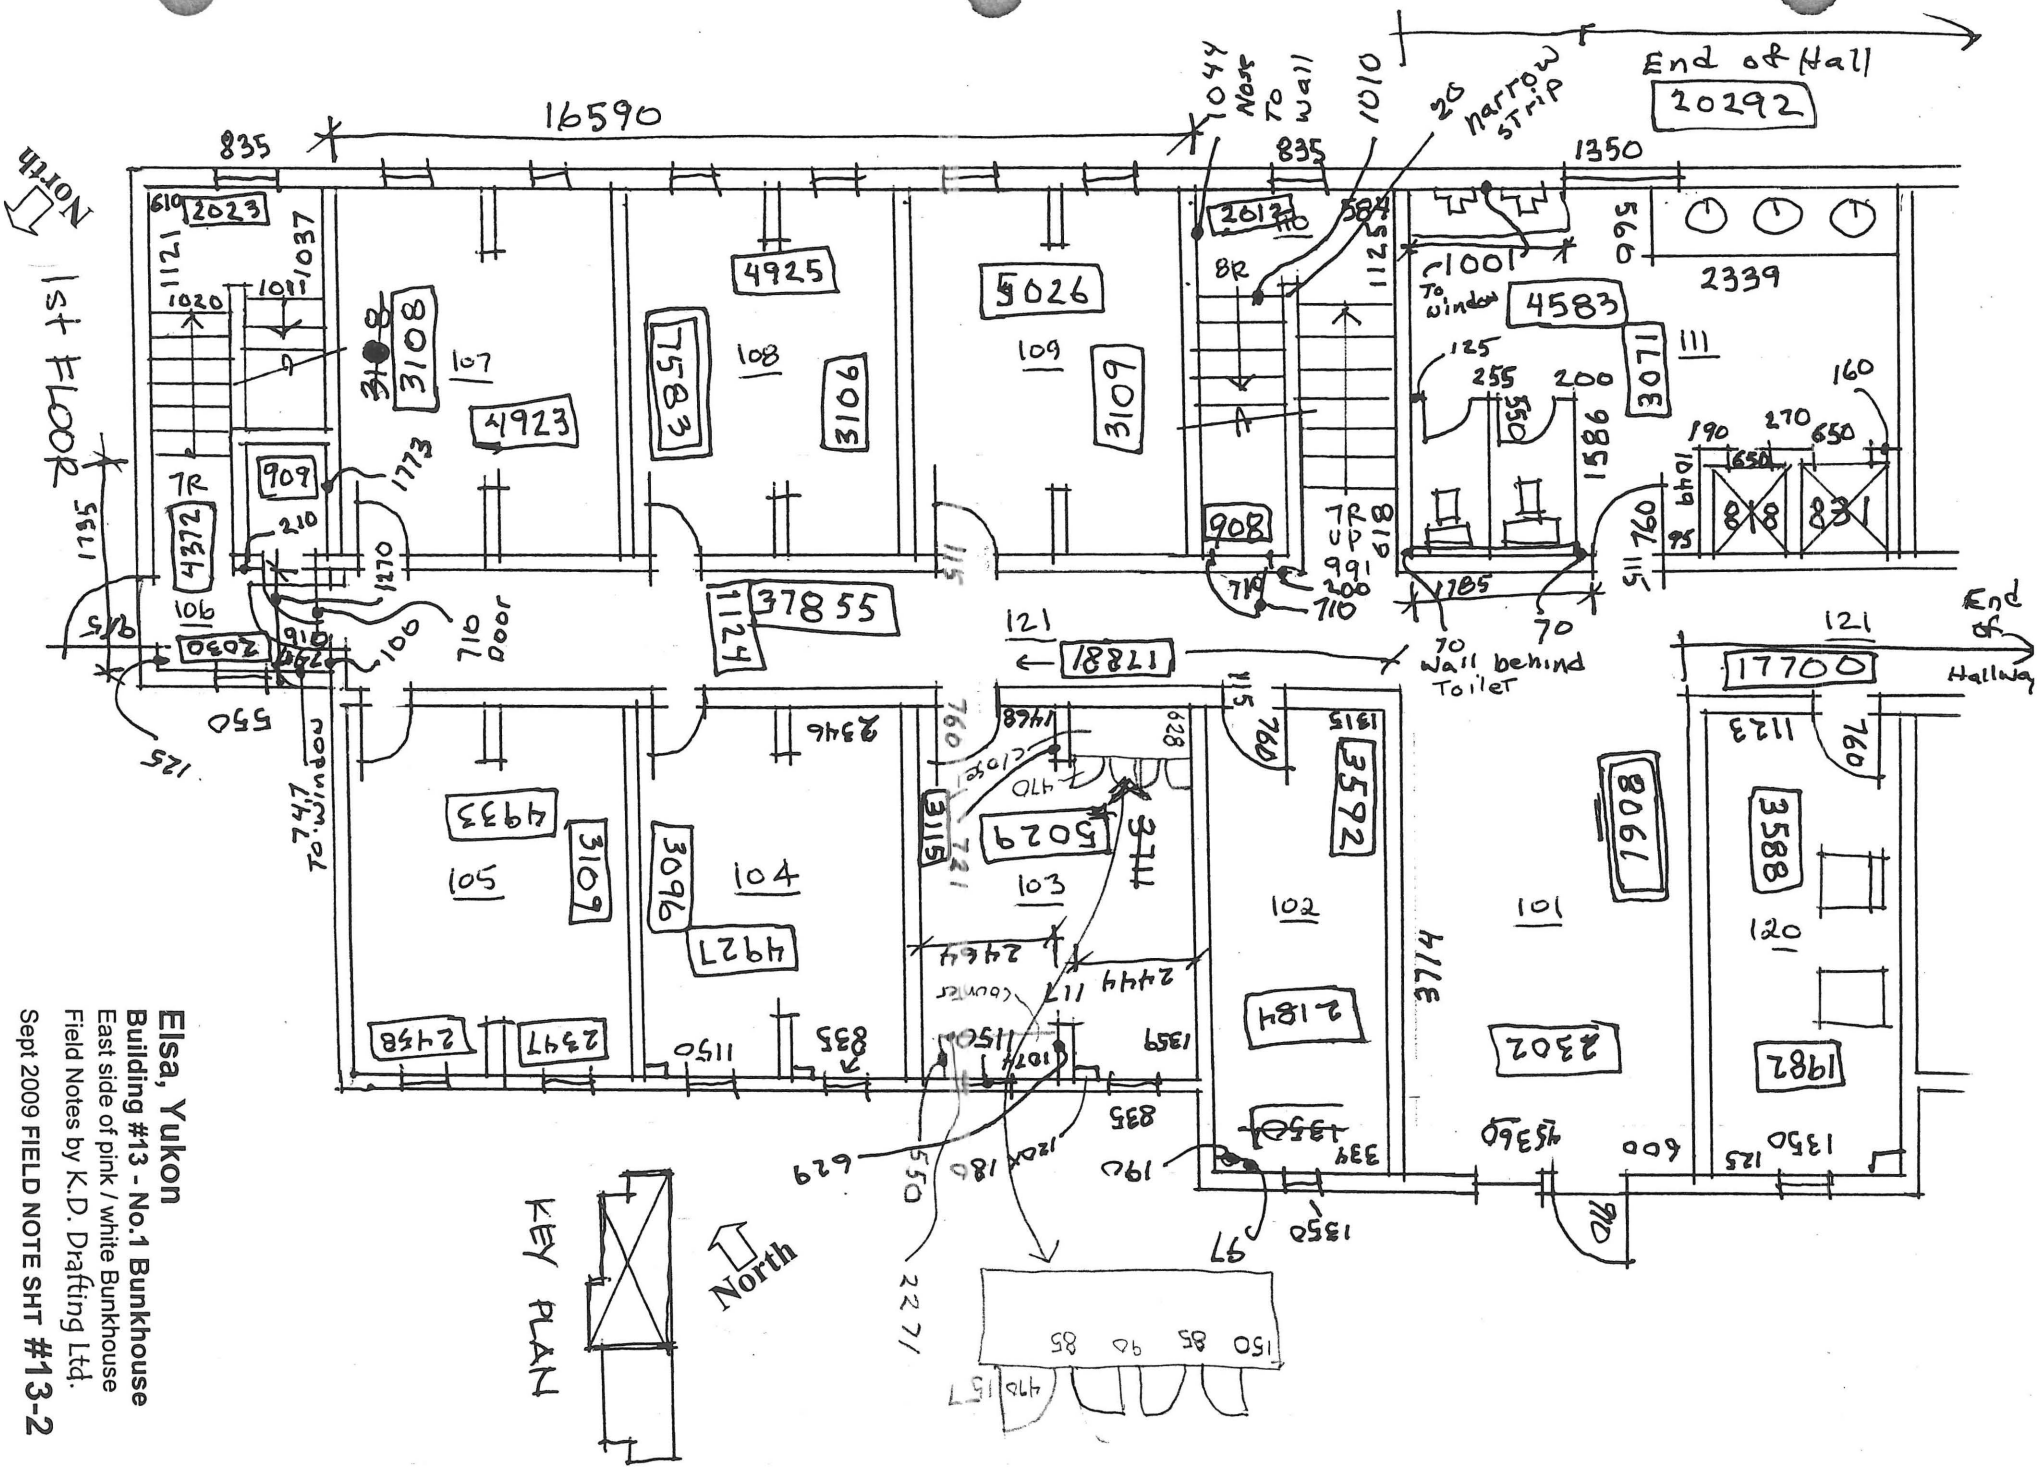



**Elsa, Yukon**

**Building #13 - No.1 Bunkhouse**


East side of pink / white Bunkhouse


Field Notes by K.D. Drafting Ltd.

Sept 2009 **FIELD NOTE SHT #13-2**

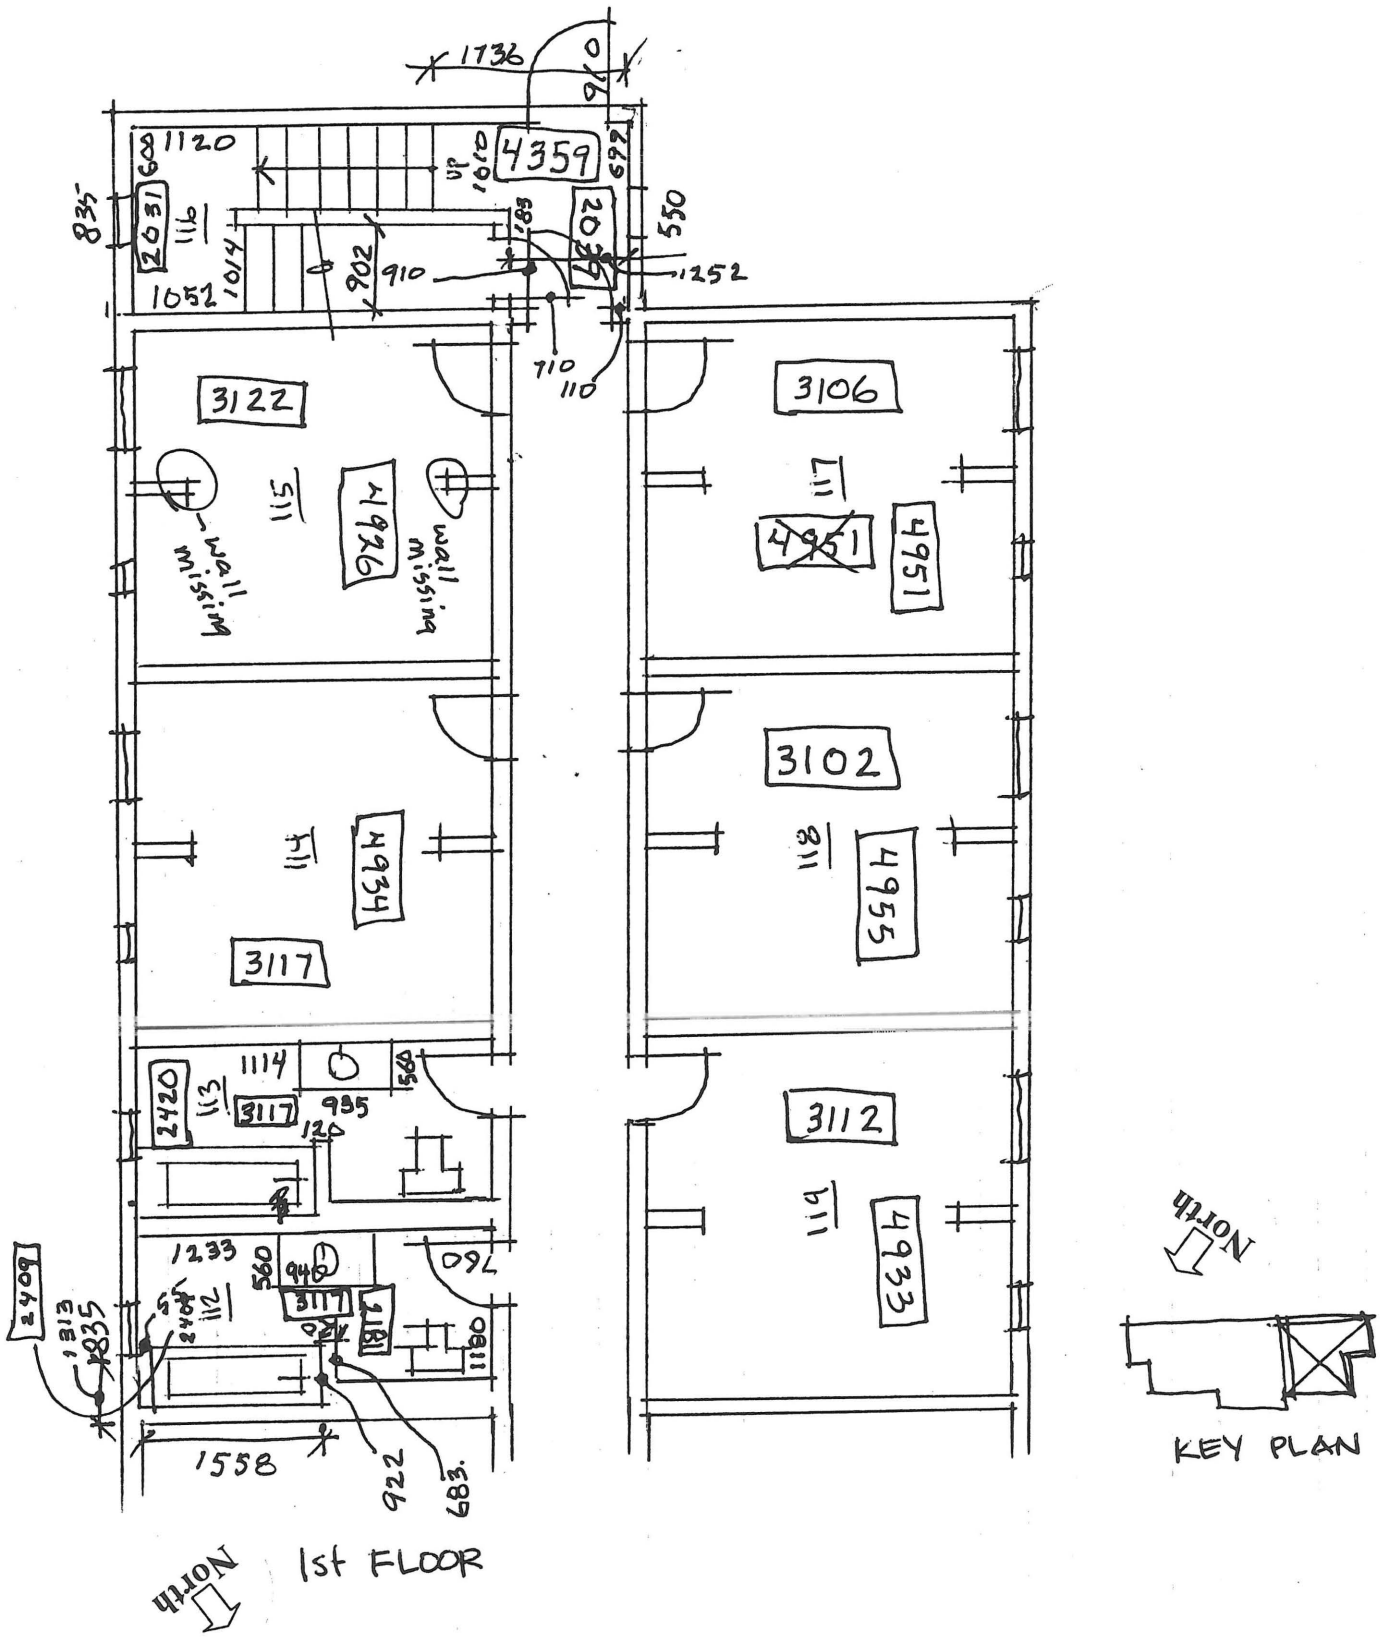



**Elsa, Yukon**
**Building #13 - No.1 Bunkhouse**
East side of pink / white Bunkhouse
Field Notes by K.D. Drafting Ltd.
Sept 2009 **FIELD NOTE SHT #13-3**

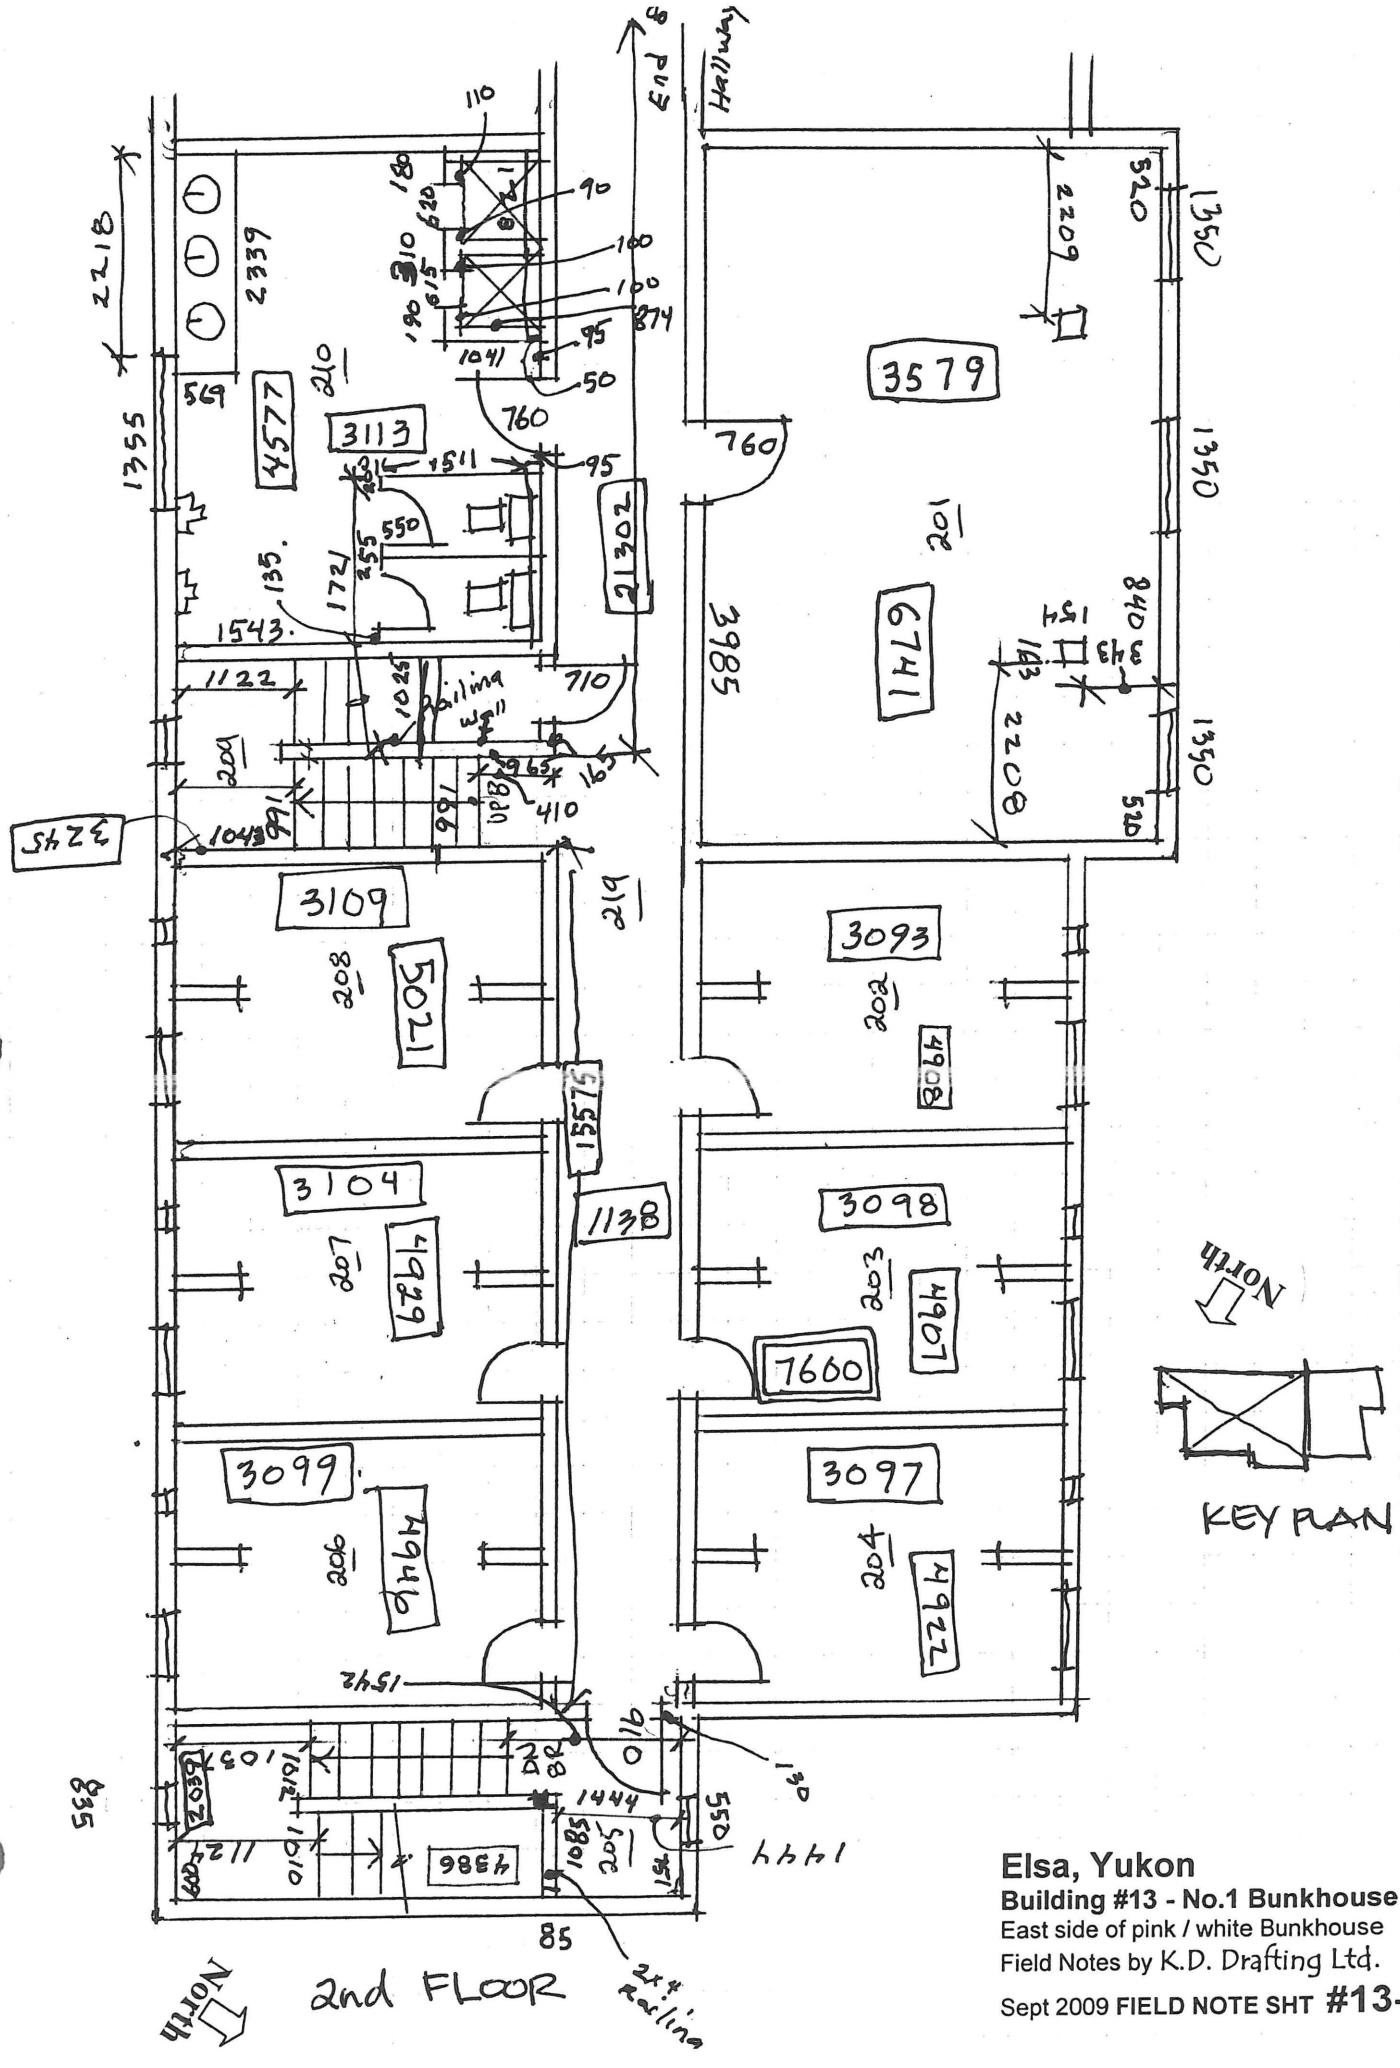
Hallway
End
3579
3109
3093
3104
3098
3099
3097
7600
NORTH
KEY PLAN
2nd FLOOR
NORTH
2x4 railing
railing wall
Elsa, Yukon
Building #13 - No.1 Bunkhouse
East side of pink / white Bunkhouse
Field Notes by K.D. Drafting Ltd.
Sept 2009 FIELD NOTE SHT #13-4

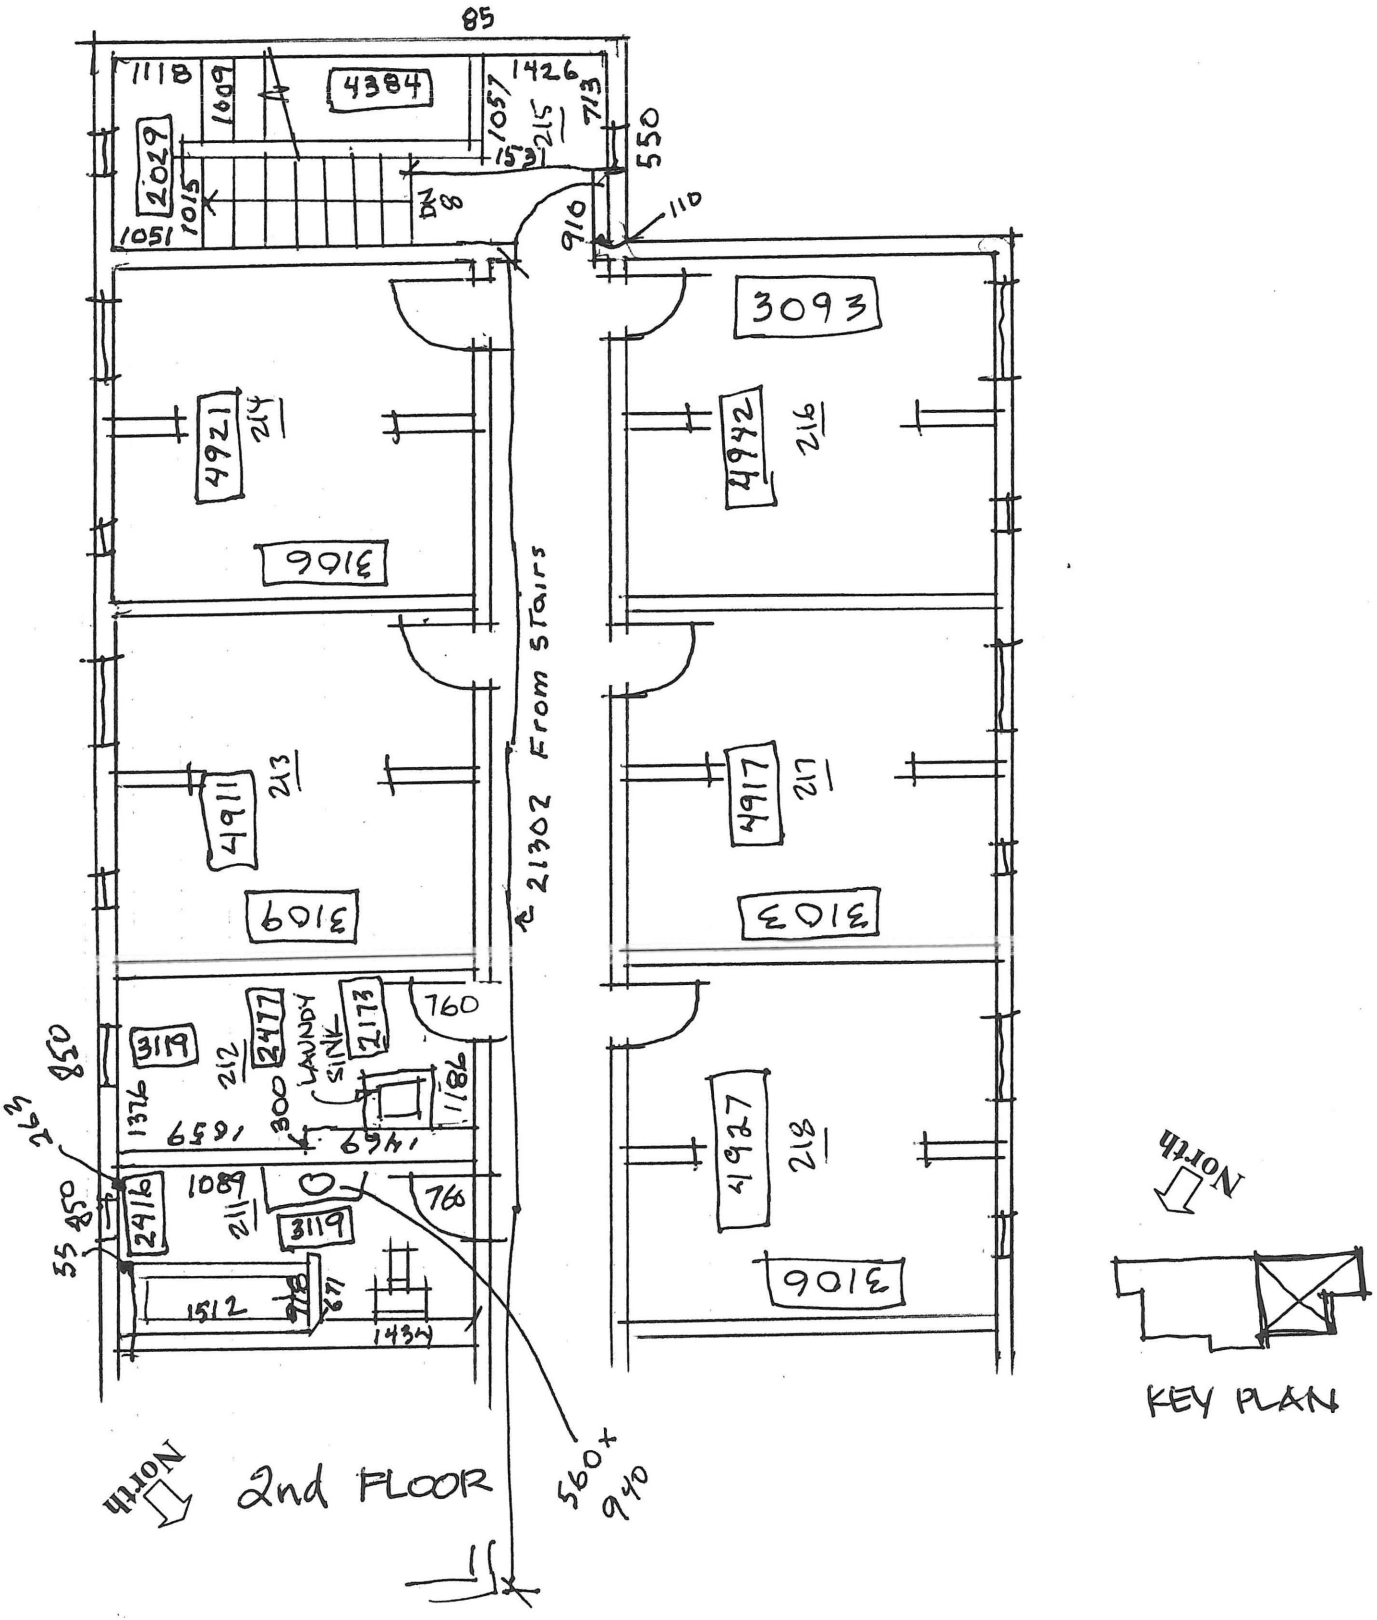


**Elsa, Yukon**
**Building #13 - No.1 Bunkhouse**
East side of pink / white Bunkhouse
Field Notes by K.D. Drafting Ltd.
Sept 2009 **FIELD NOTE SHT #13-5**


SIGNAGE:
ATCO INDUSTRIES LTD.
ATCO
A SIGN OF PROGRESS
64' 52.6402. X
R.W.

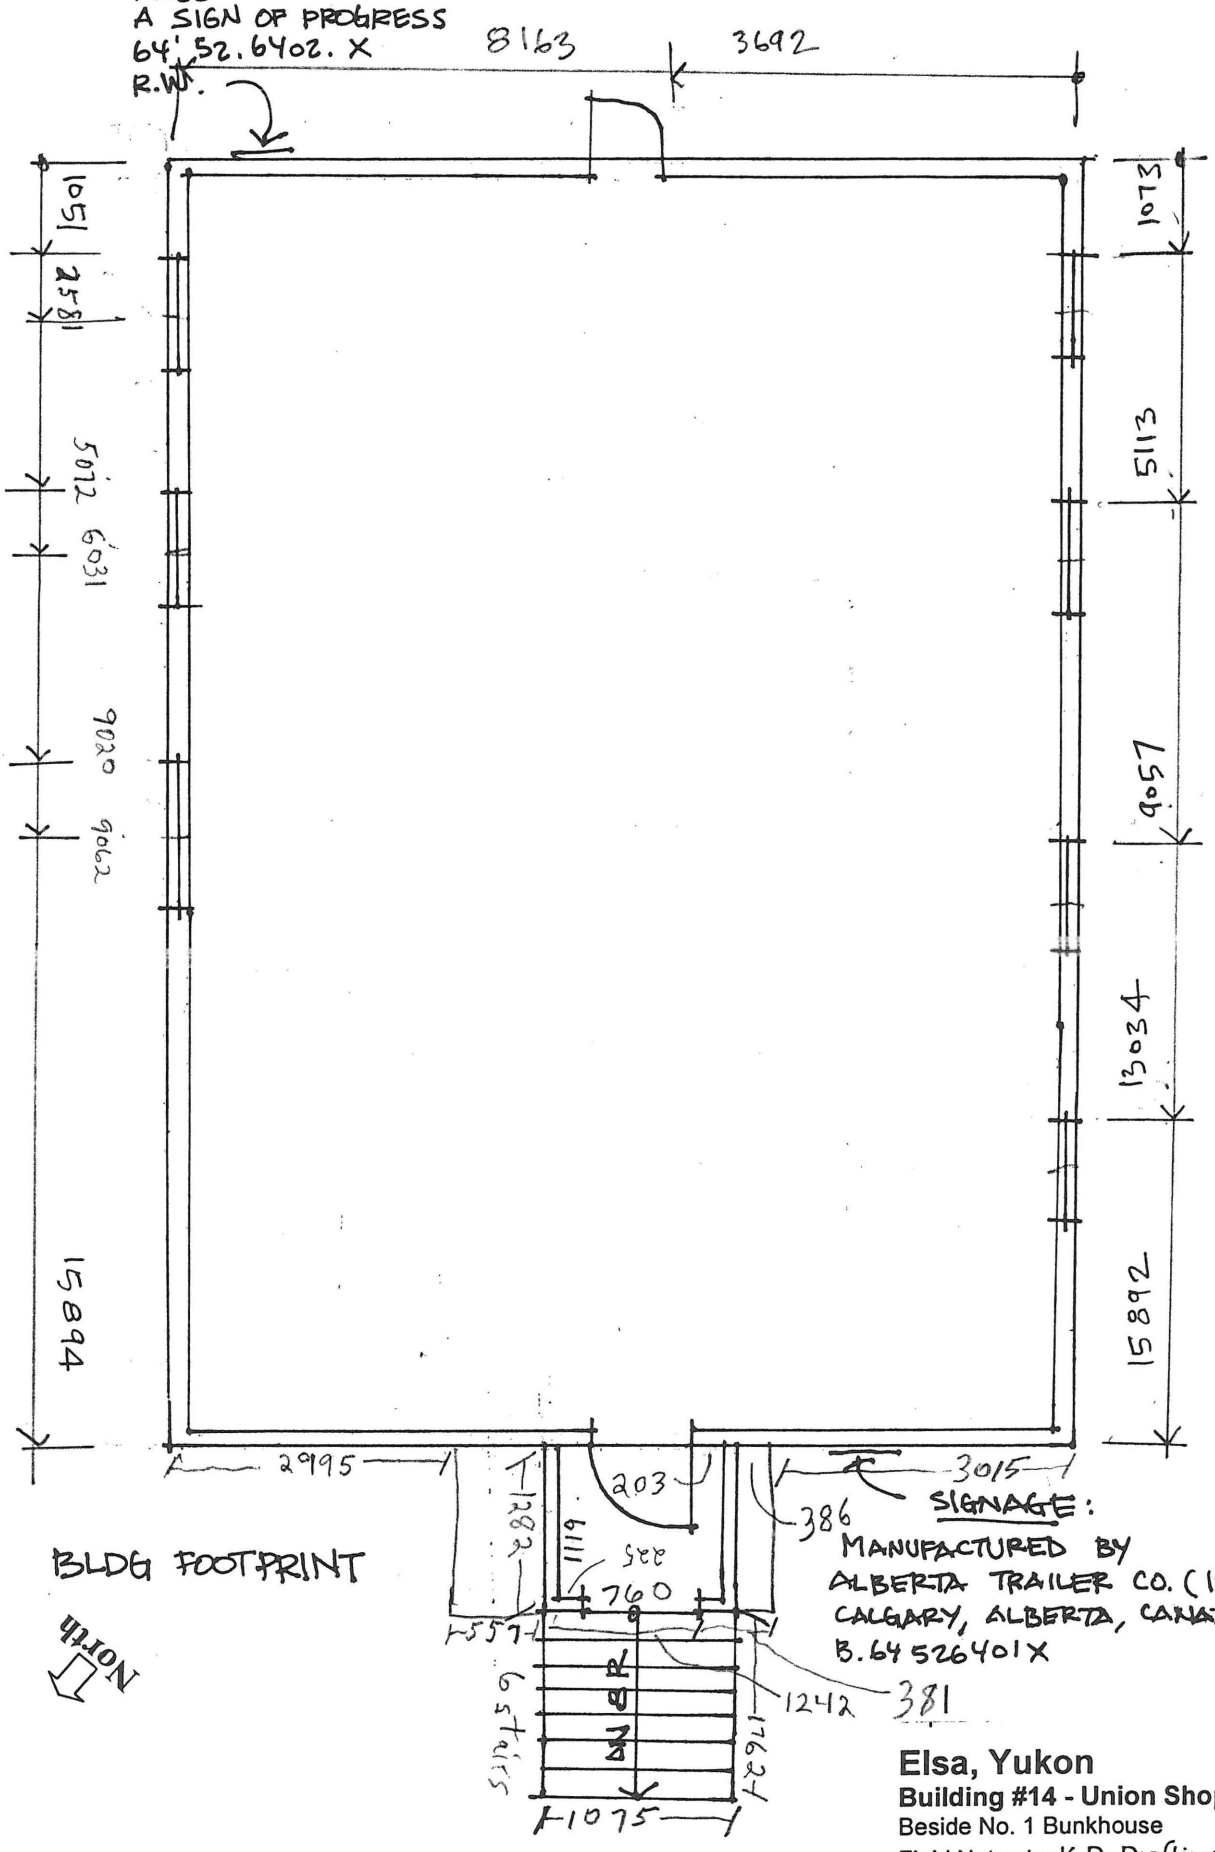


BLDG FOOTPRINT


SIGNAGE:
MANUFACTURED BY
ALBERTA TRAILER CO. (1961 LTD.)
CALGARY, ALBERTA, CANADA
B.64526401X

**Elsa, Yukon**
**Building #14 - Union Shop**
Beside No. 1 Bunkhouse
Field Notes by K.D. Drafting Ltd.
Sept 2009 **FIELD NOTE SHT #14-1**

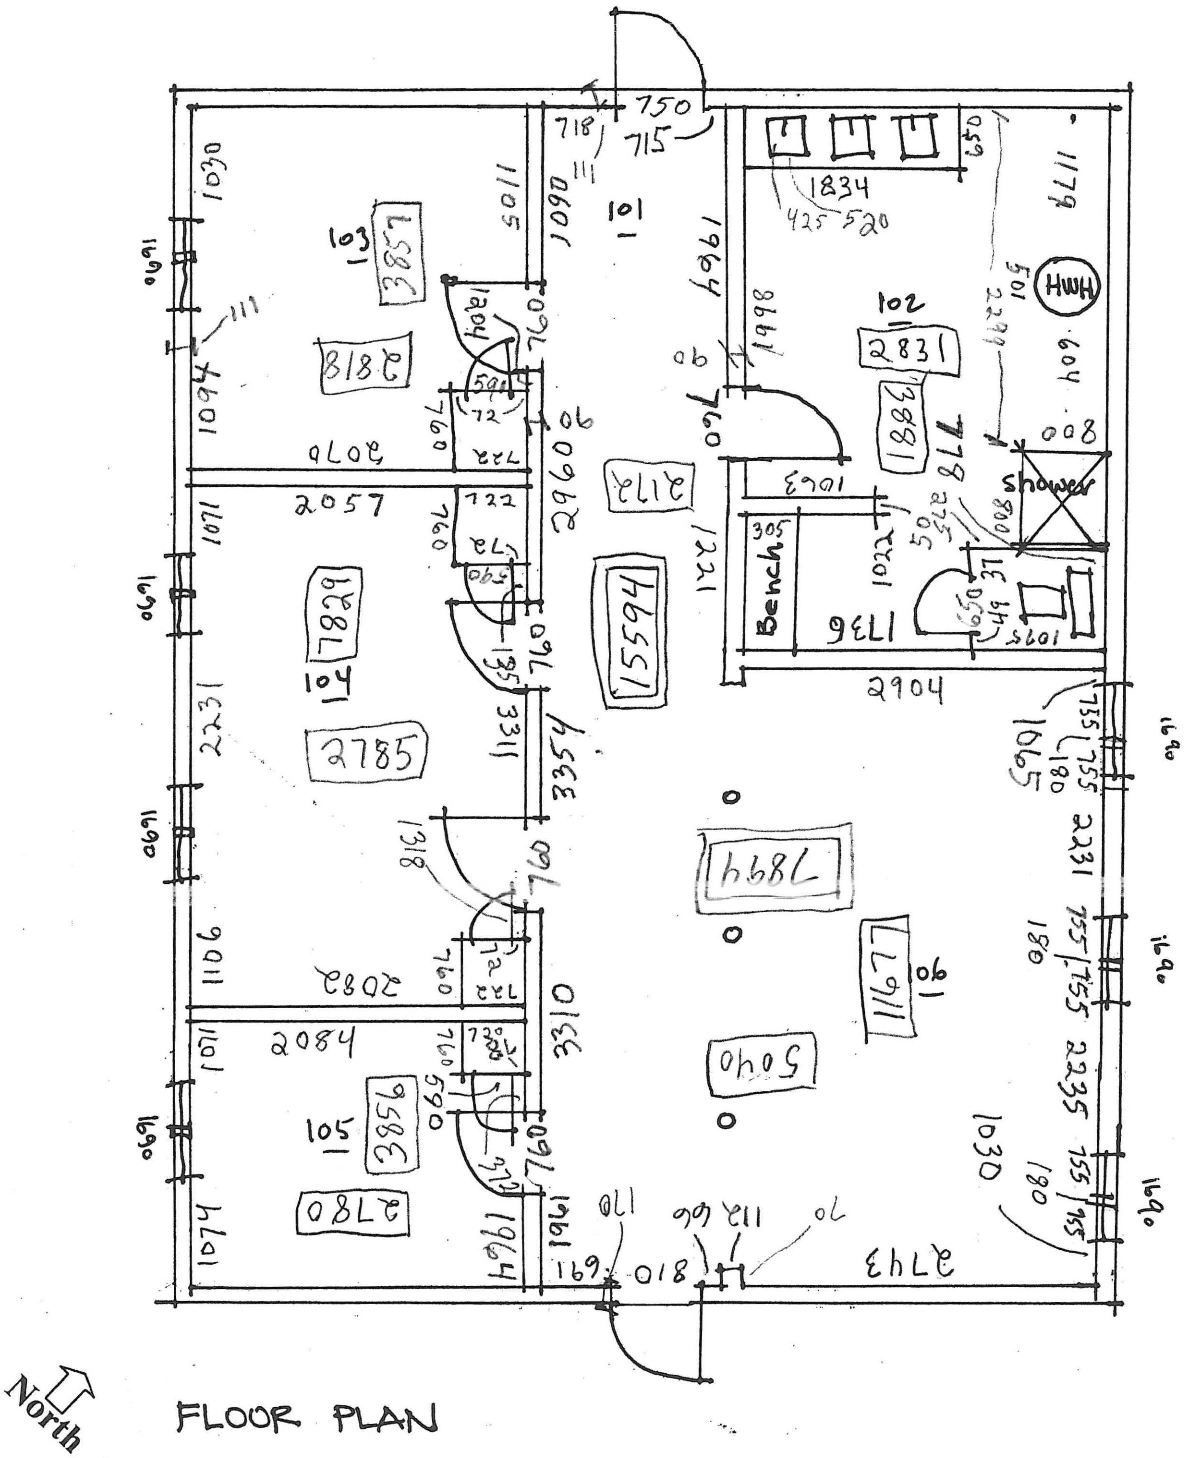


FLOOR PLAN

**Elsa, Yukon**
**Building #14 - Union Shop**
Beside No. 1 Bunkhouse
Field Notes by K.D. Drafting Ltd.
Sept 2009 **FIELD NOTE SHT #14-2**

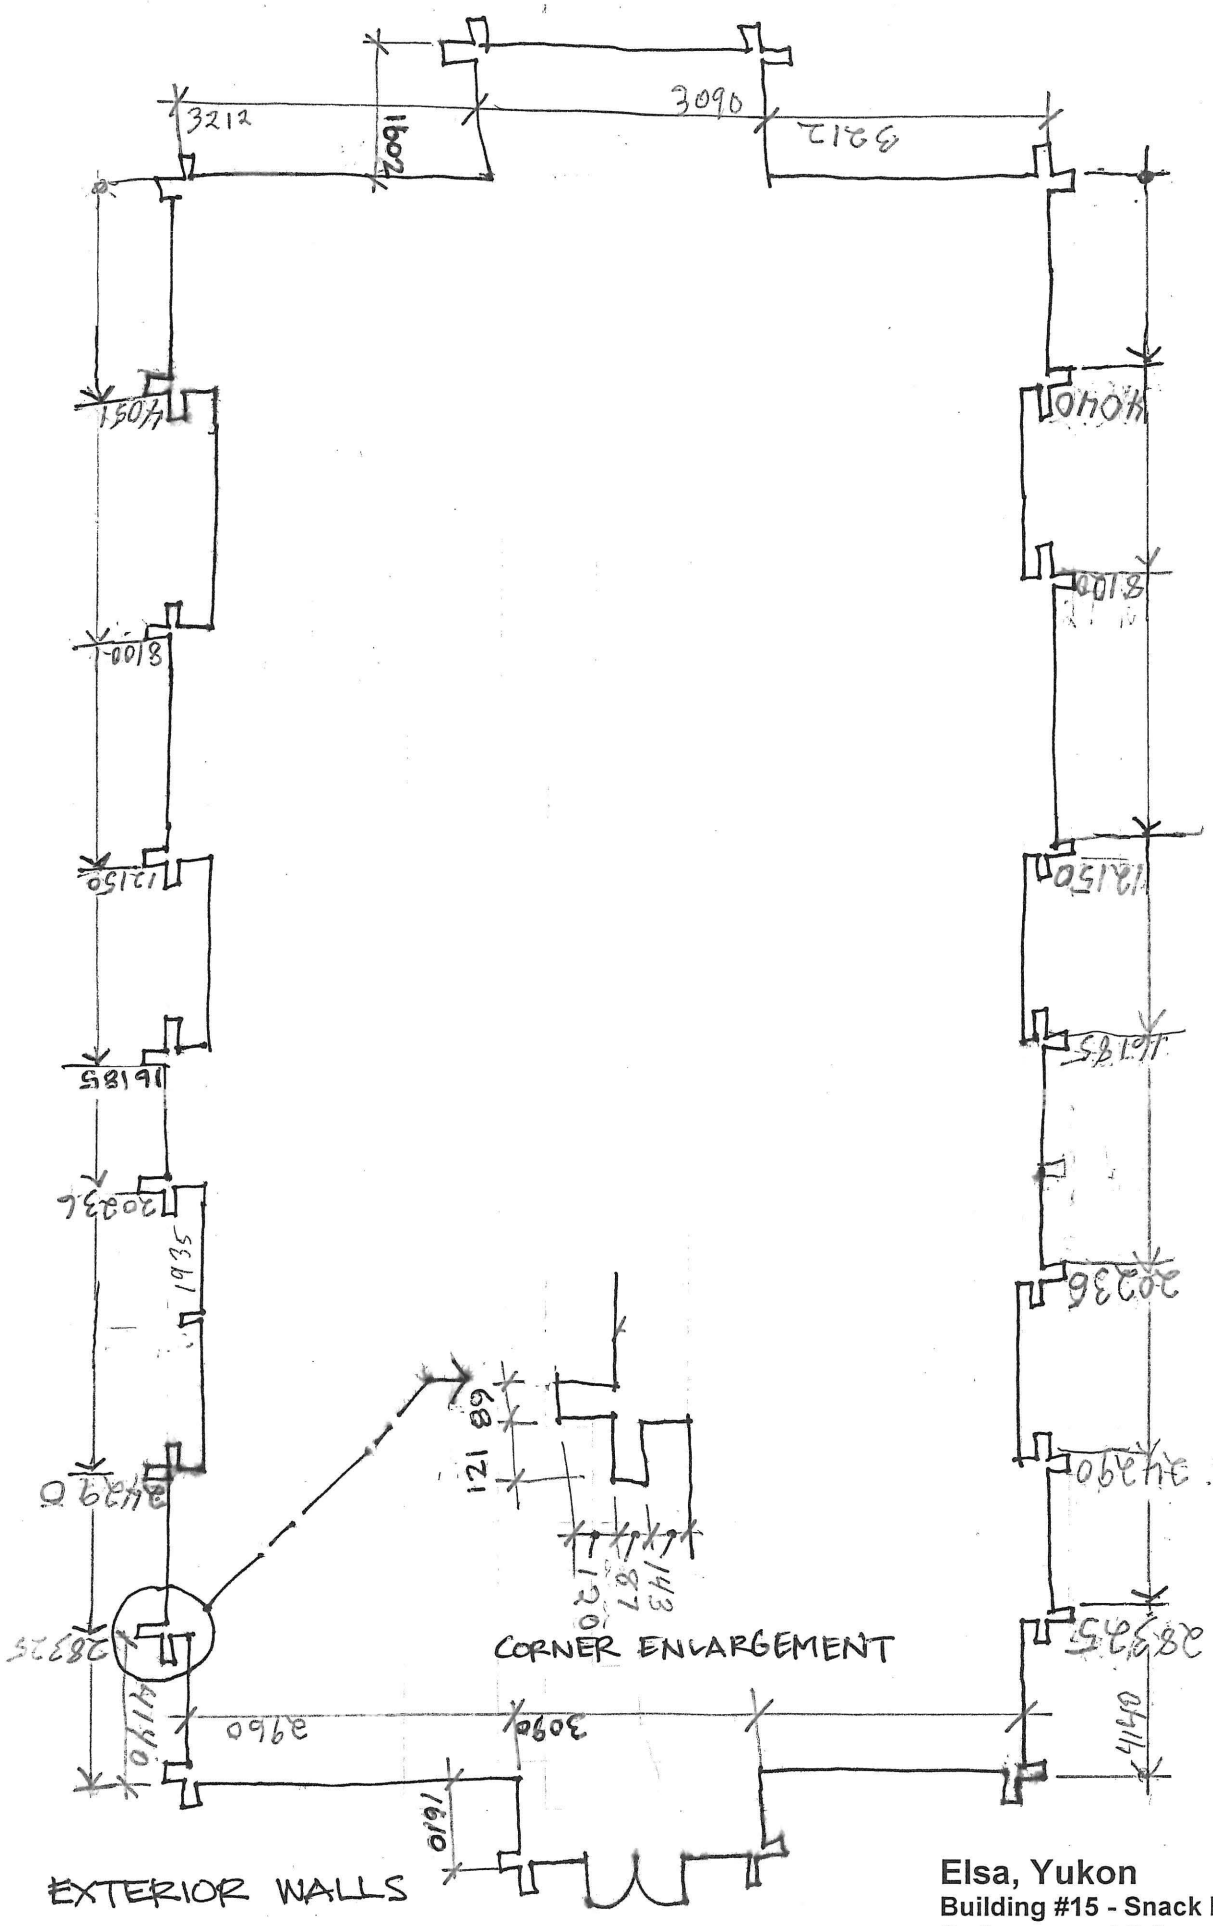


YUKON ENERGY, MINES & RESOURCES LIBRARY
P.O. Box 2703 (K-335)
Whitehorse, Yukon Y1A 2C6


**Elsa, Yukon**


**Building #15 - Snack Bar**

On the corner of Galkeno 300 Road


Field Notes by K.D. Drafting Ltd.

Sept 2009 **FIELD NOTE SHT #15-1**

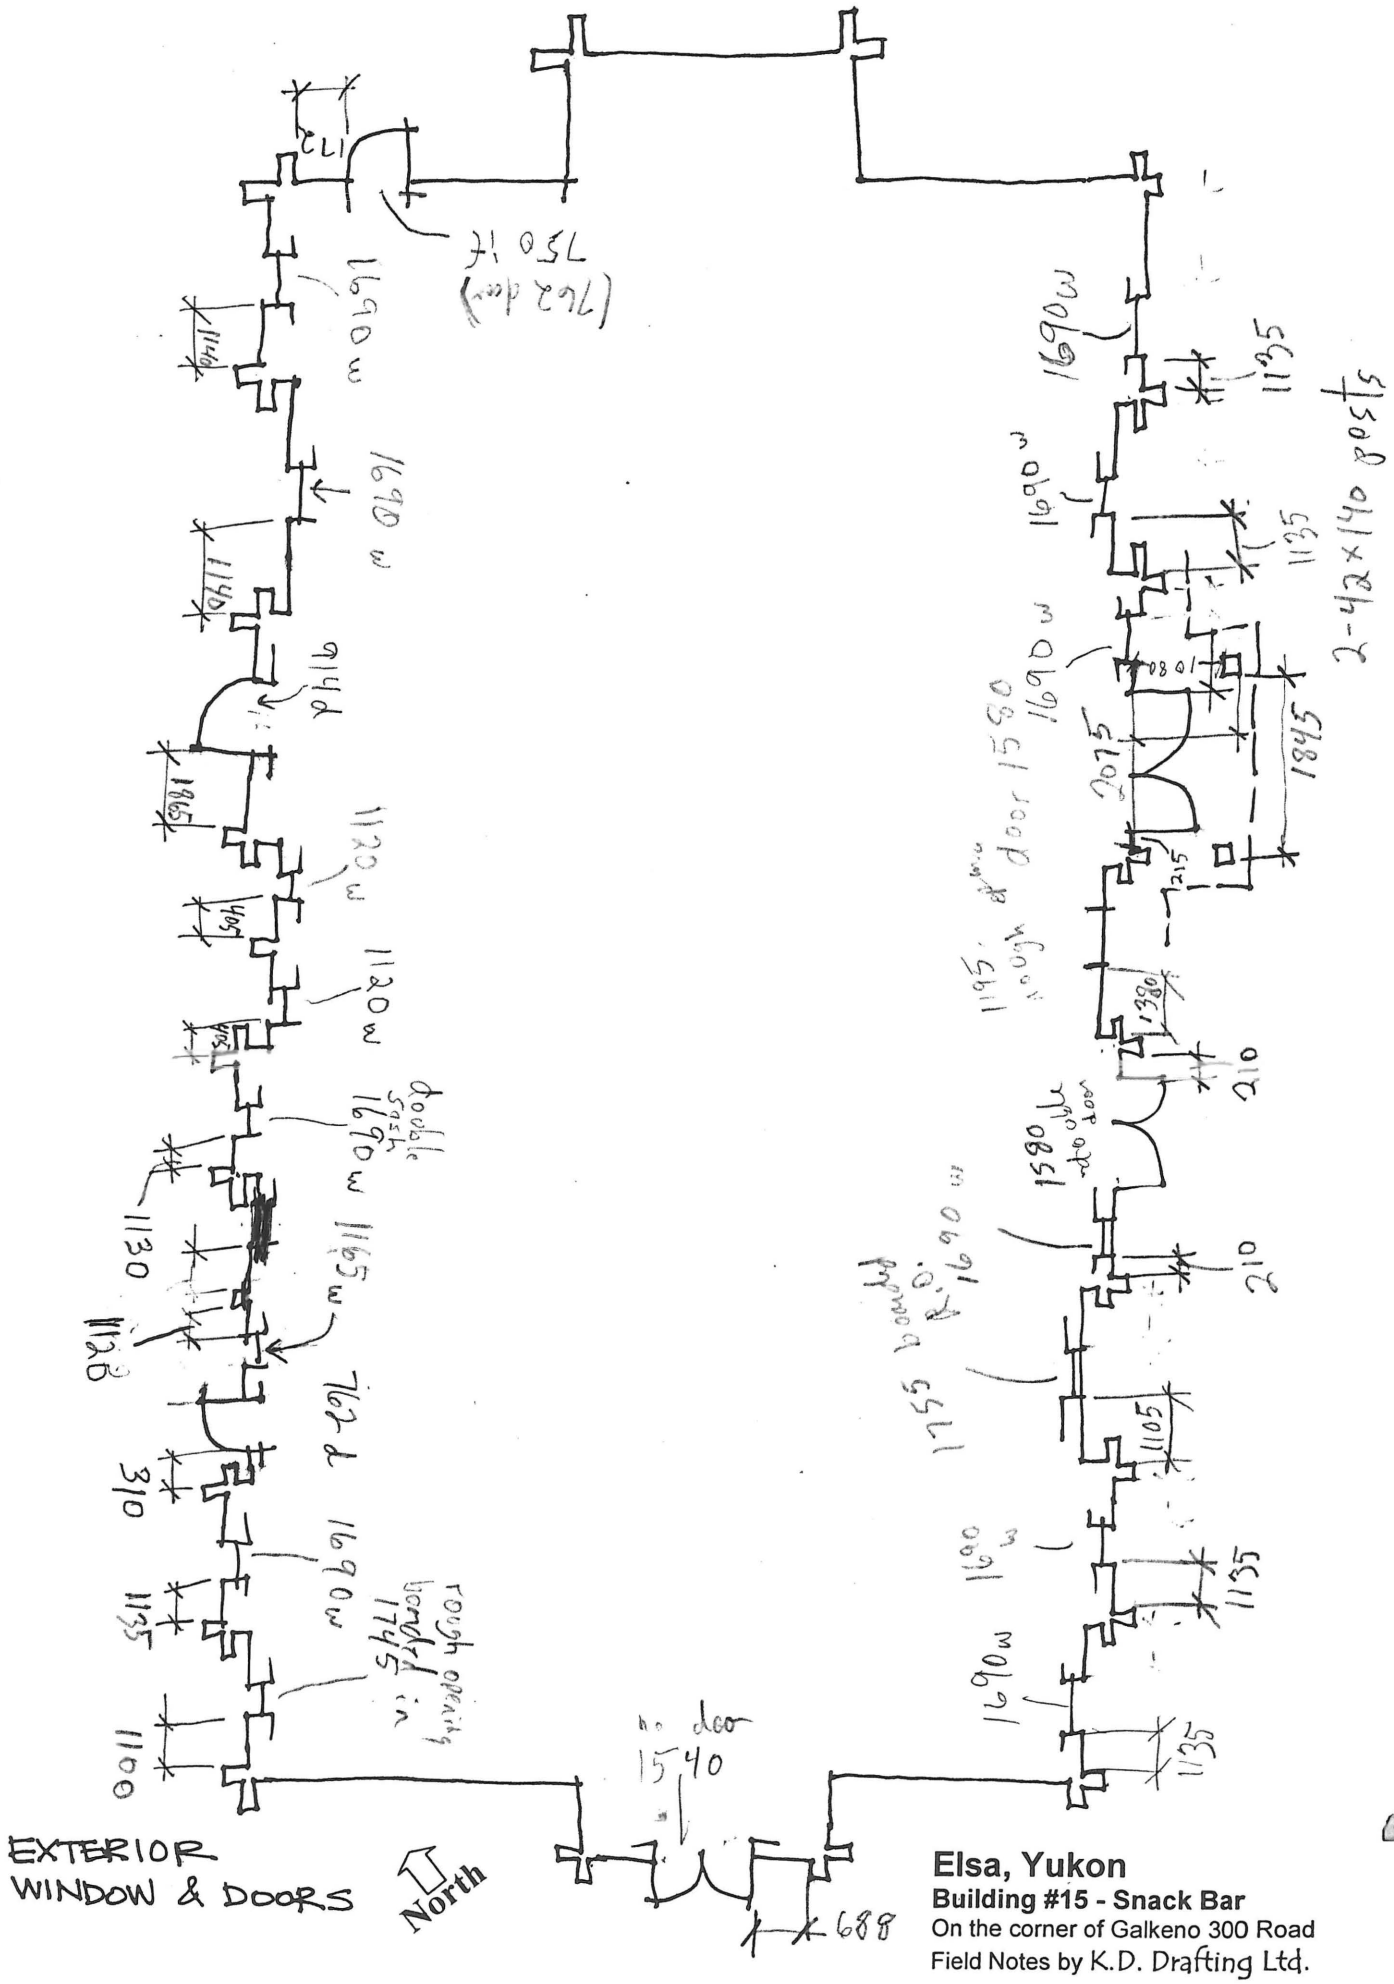

EXTERIOR
WINDOW & DOORS
North
Elsa, Yukon
Building #15 - Snack Bar
On the corner of Galkeno 300 Road
Field Notes by K.D. Drafting Ltd.
Sept 2009 FIELD NOTE SHT #15-2

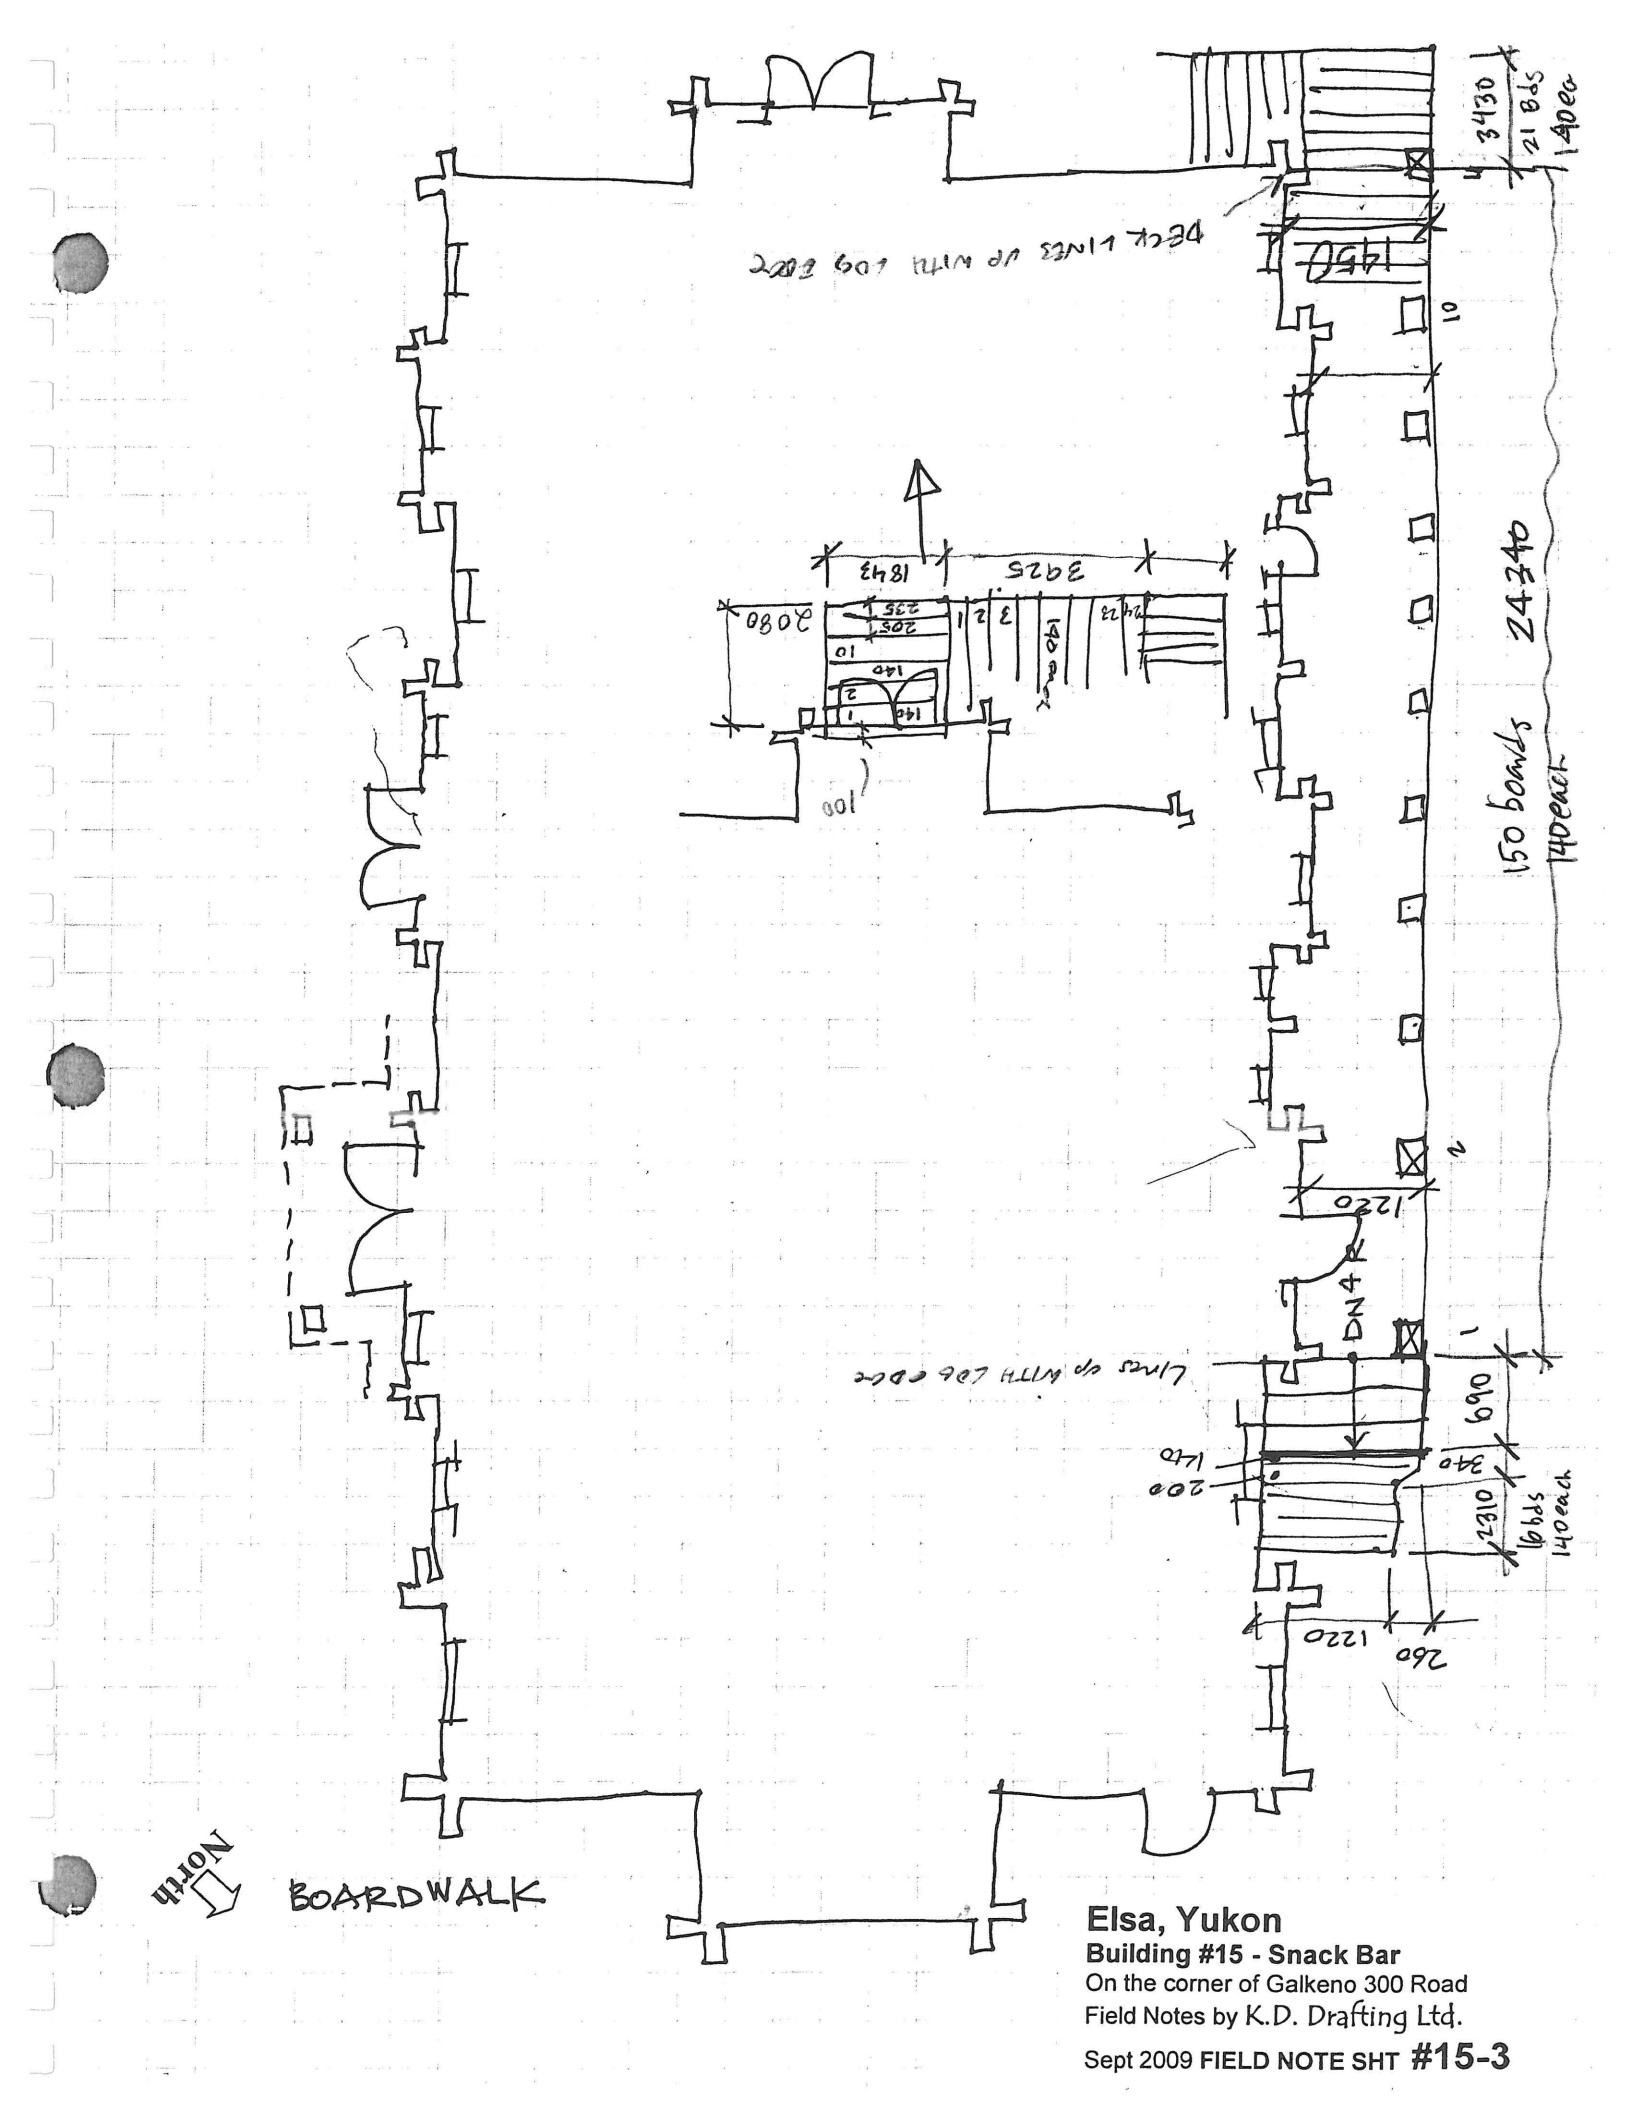



**Elsa, Yukon**
**Building #15 - Snack Bar**
On the corner of Galkeno 300 Road
Field Notes by K.D. Drafting Ltd.
Sept 2009 **FIELD NOTE SHT #15-3**

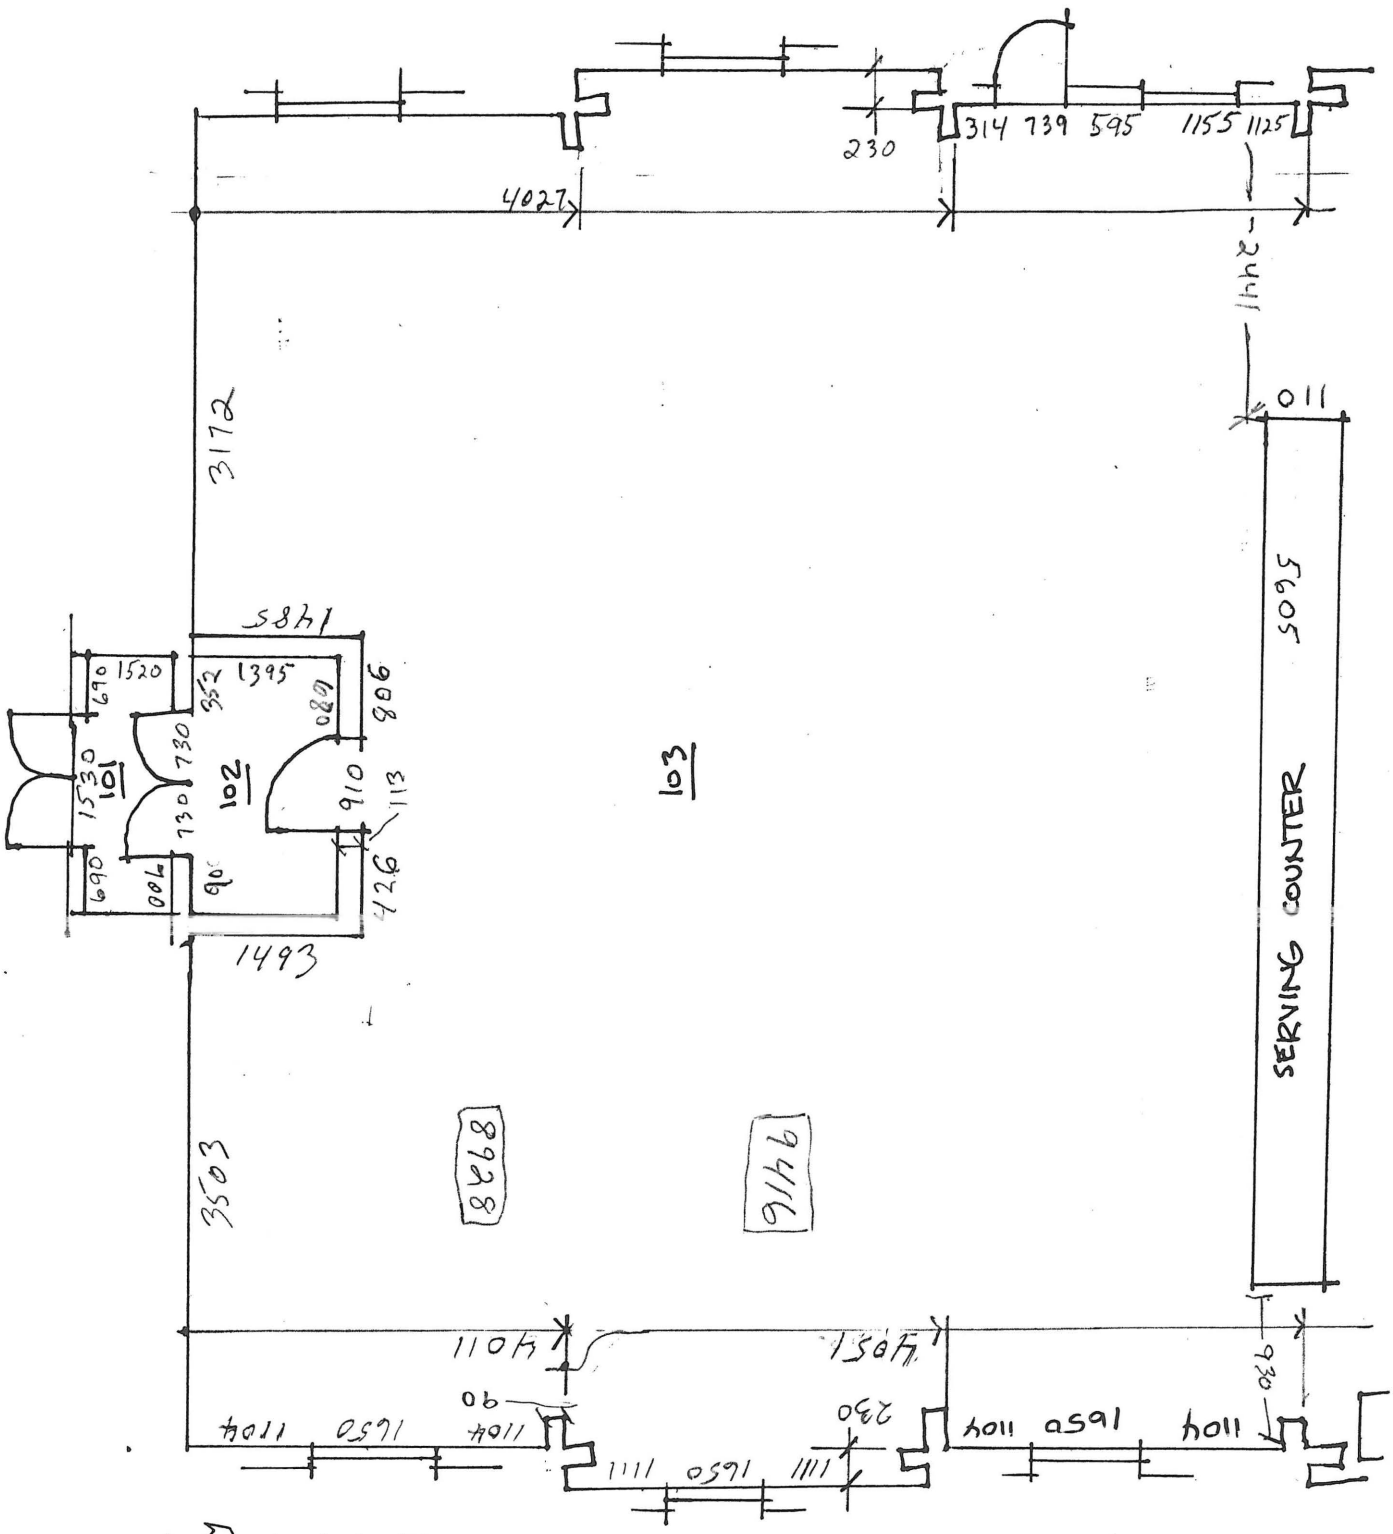


**Elsa, Yukon**
**Building #15 - Snack Bar**
On the corner of Galkeno 300 Road
Field Notes by K.D. Drafting Ltd.
Sept 2009 **FIELD NOTE SHT #15-4**

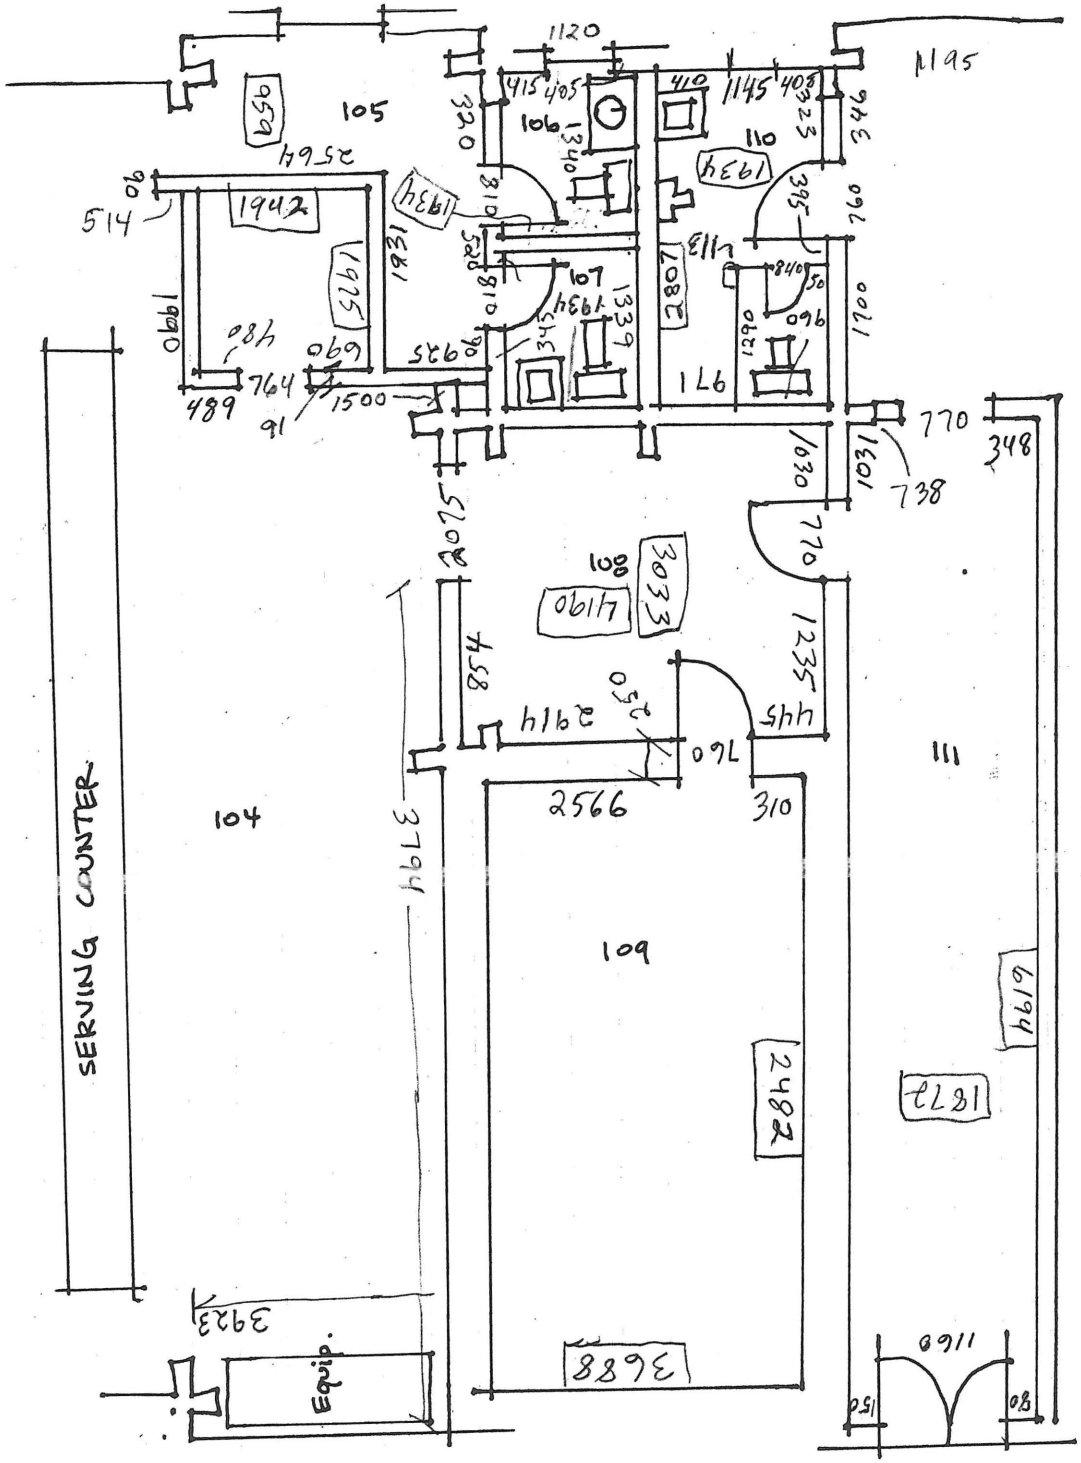



1st FLOOR · CENTER

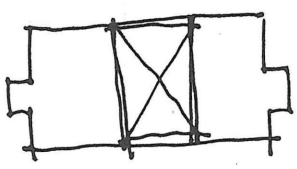



KEY PLAN


**Elsa, Yukon**
**Building #15 - Snack Bar**
On the corner of Galkeno 300 Road
Field Notes by K.D. Drafting Ltd.
Sept 2009 **FIELD NOTE SHT #15-5**

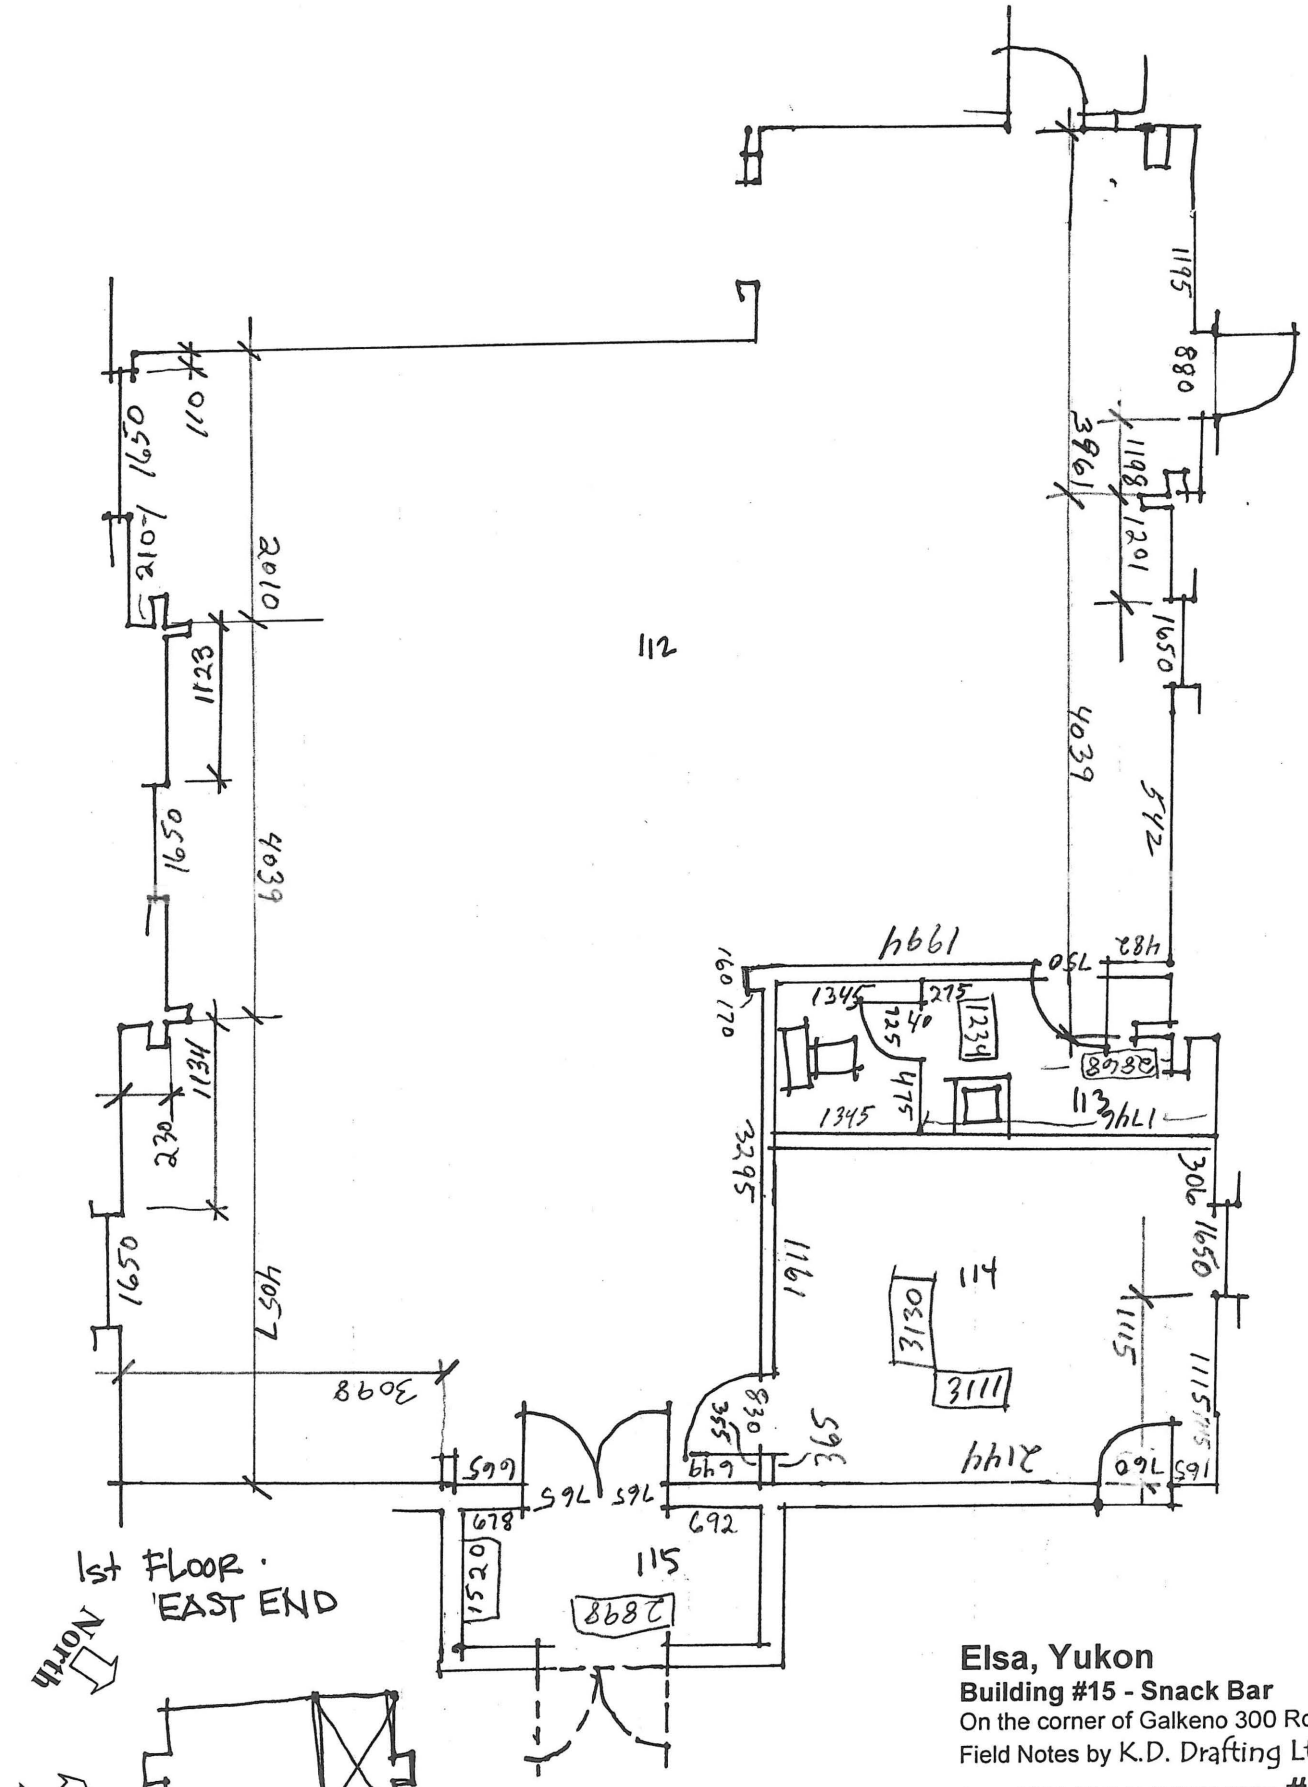



**Elsa, Yukon**
**Building #15 - Snack Bar**
On the corner of Galkeno 300 Road
Field Notes by K.D. Drafting Ltd.
Sept 2009 **FIELD NOTE SHT #15-6**

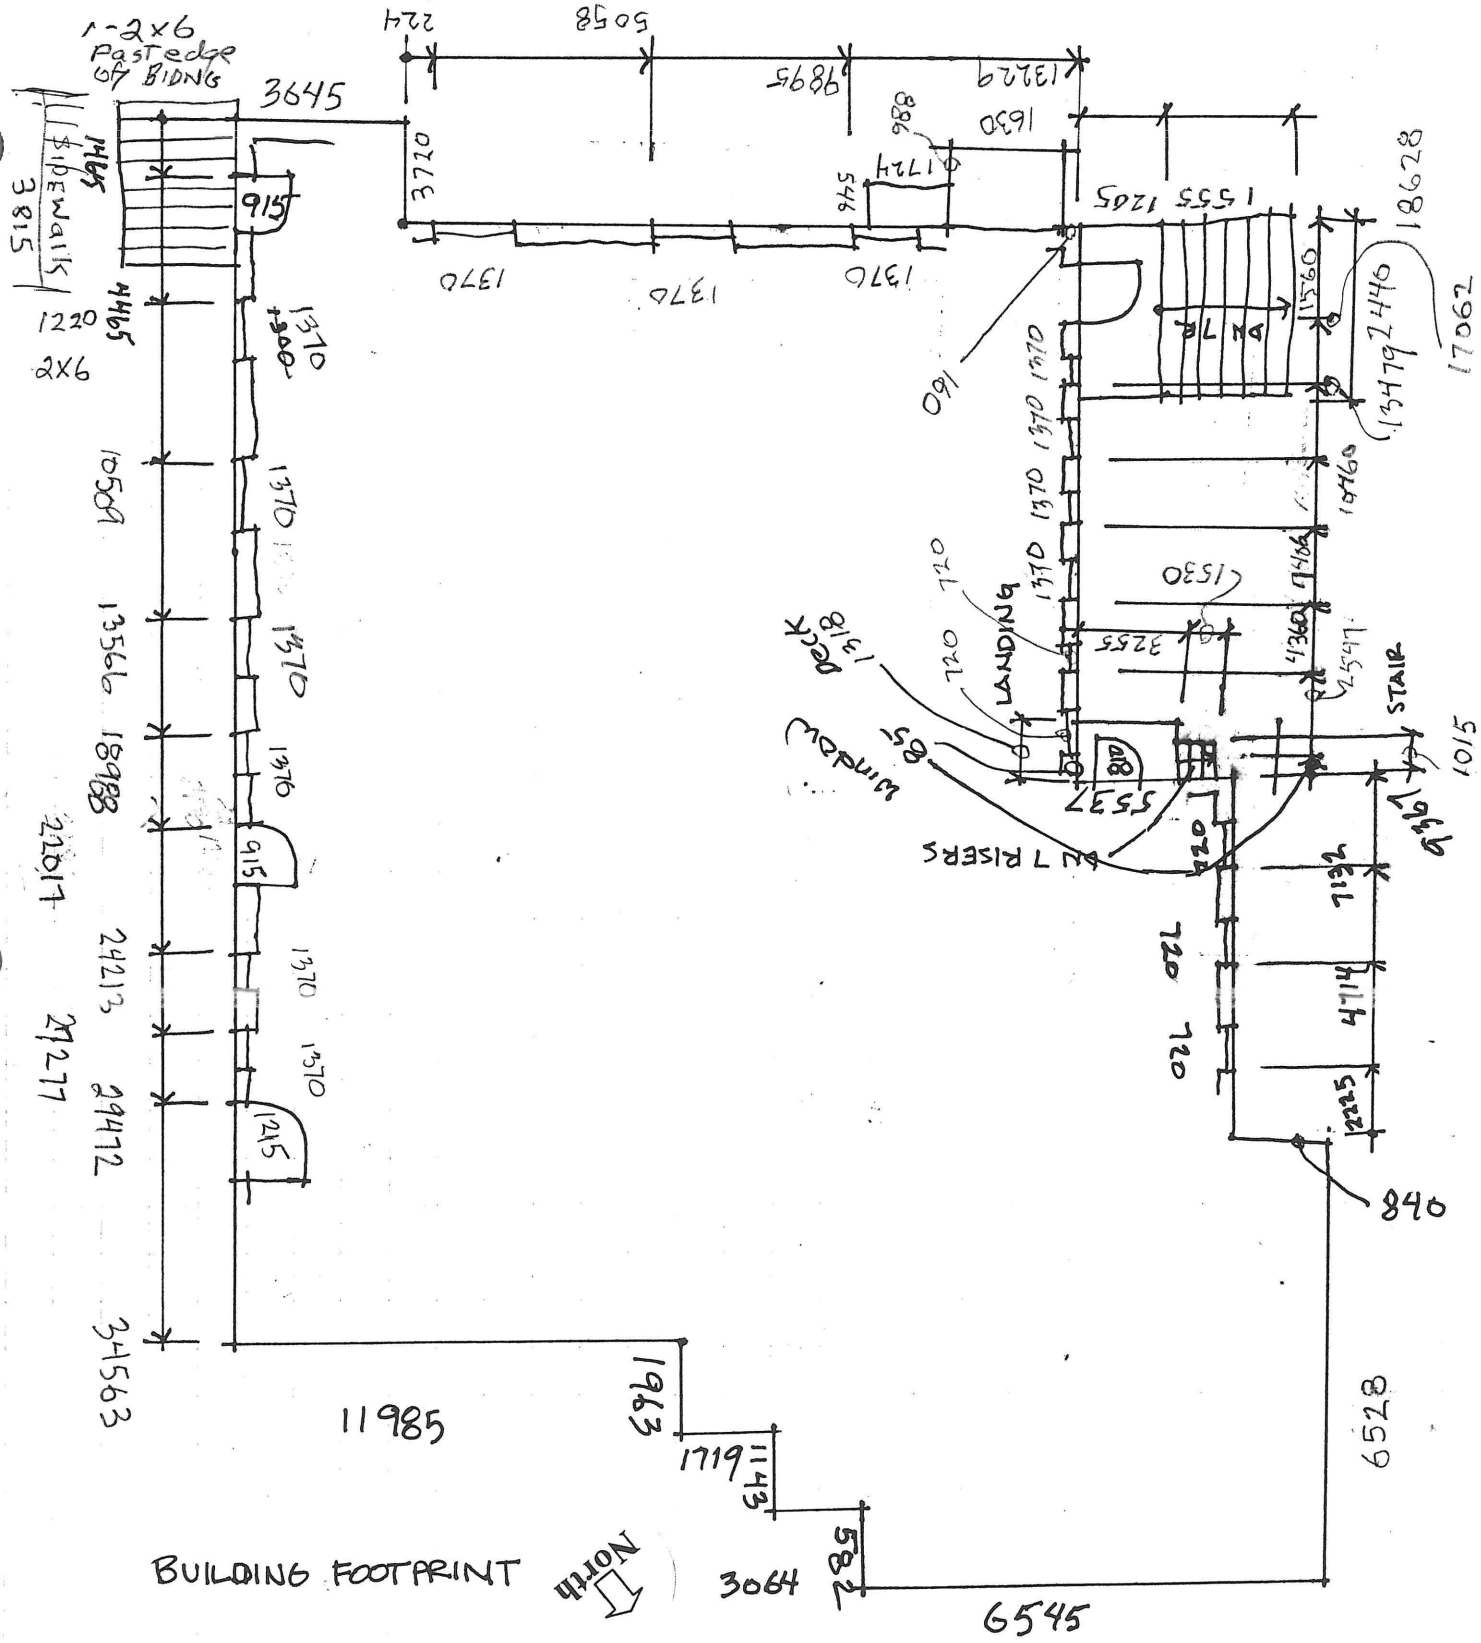



**Elsa, Yukon**
**Building #16 - Dining Hall**
Across from Snack Bar
Field Notes by K.D. Drafting Ltd.
Sept 2009 **FIELD NOTE SHT #16-1**

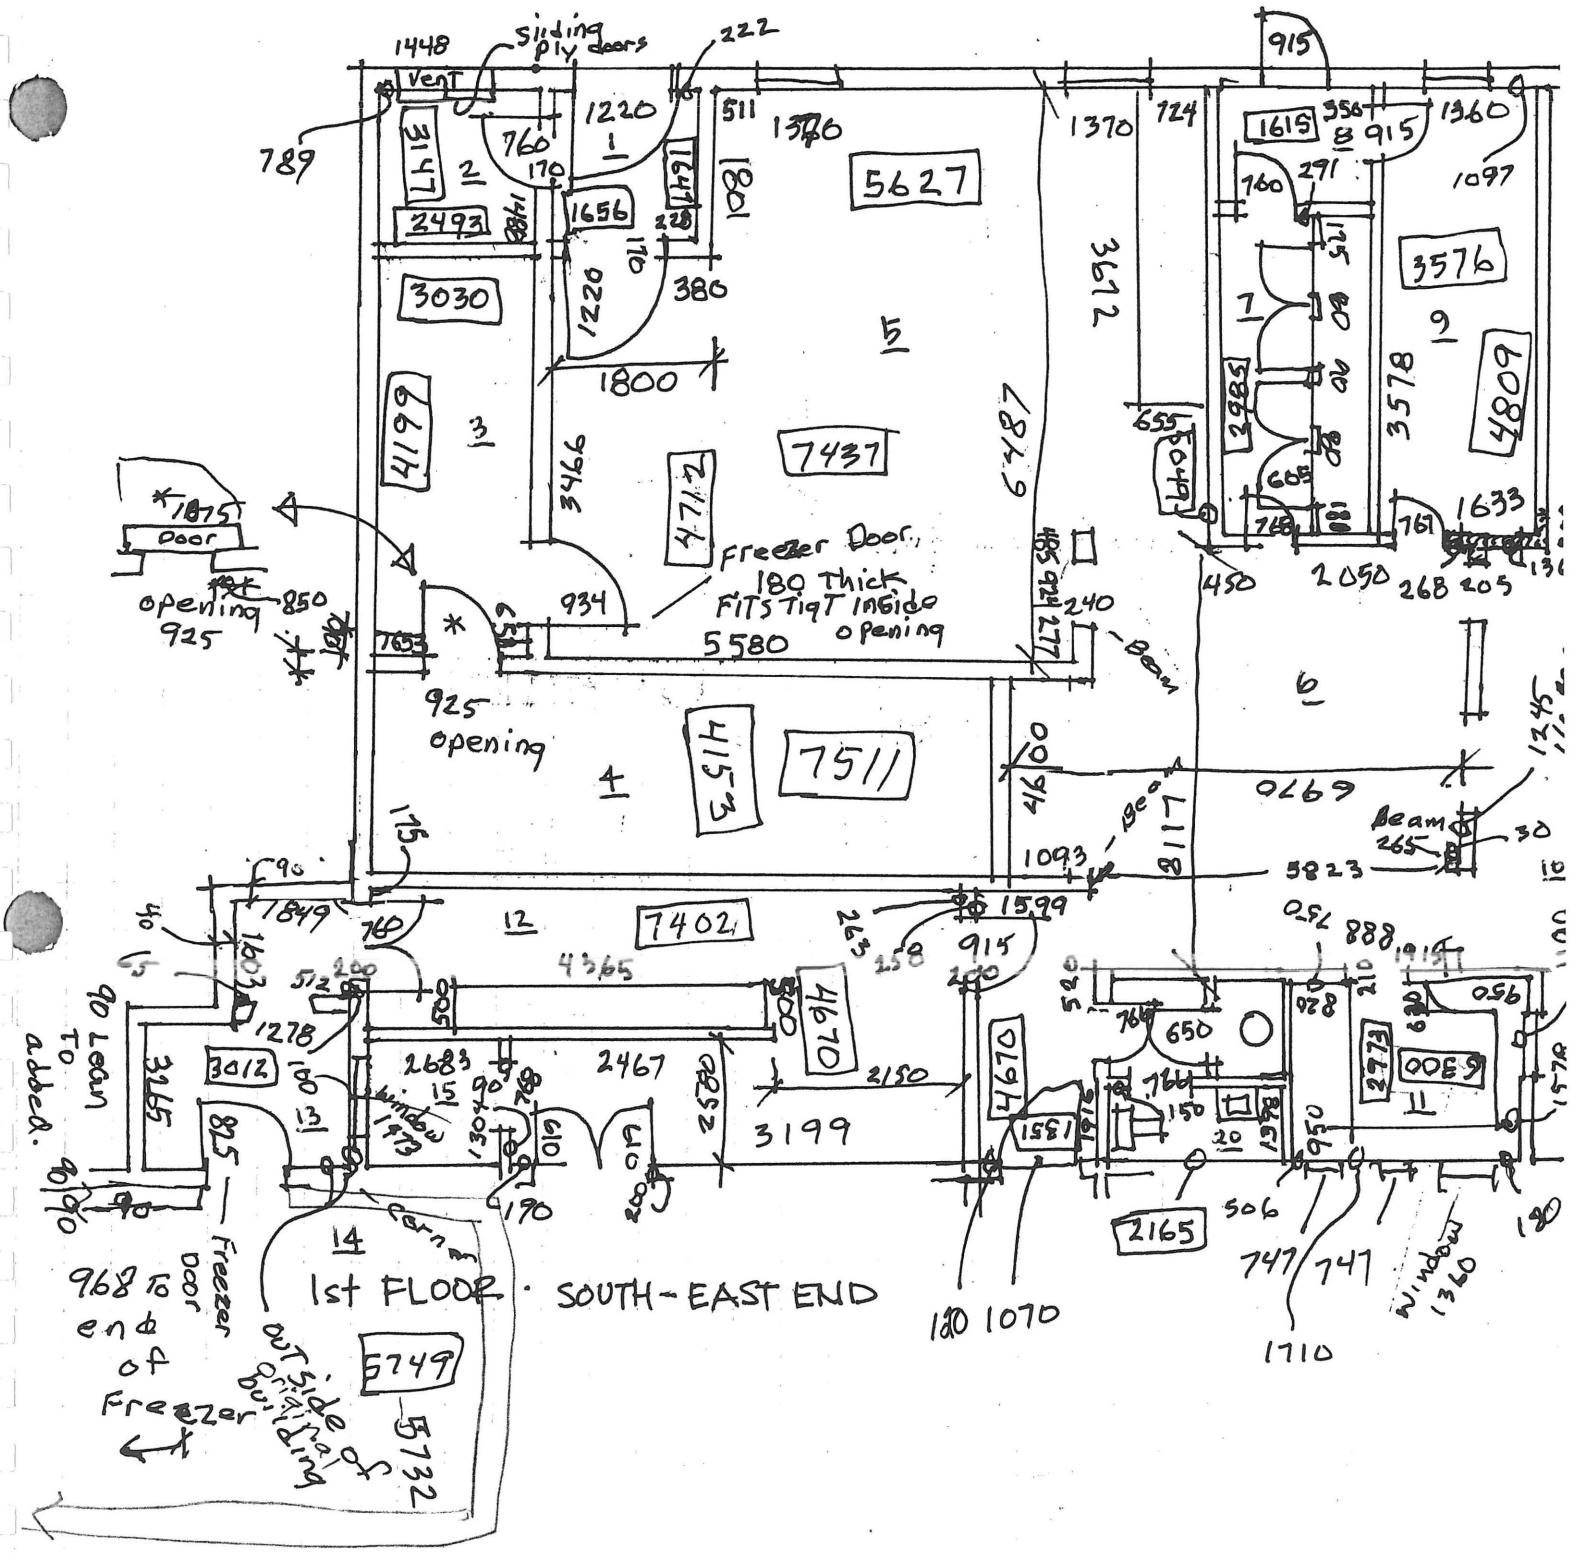

1st FLOOR · SOUTH-EAST END
KEY PLAN
NORTH
Elsa, Yukon
Building #16 - Dining Hall
Across from Snack Bar
Field Notes by K.D. Drafting Ltd.
Sept 2009 FIELD NOTE SHT #16-2

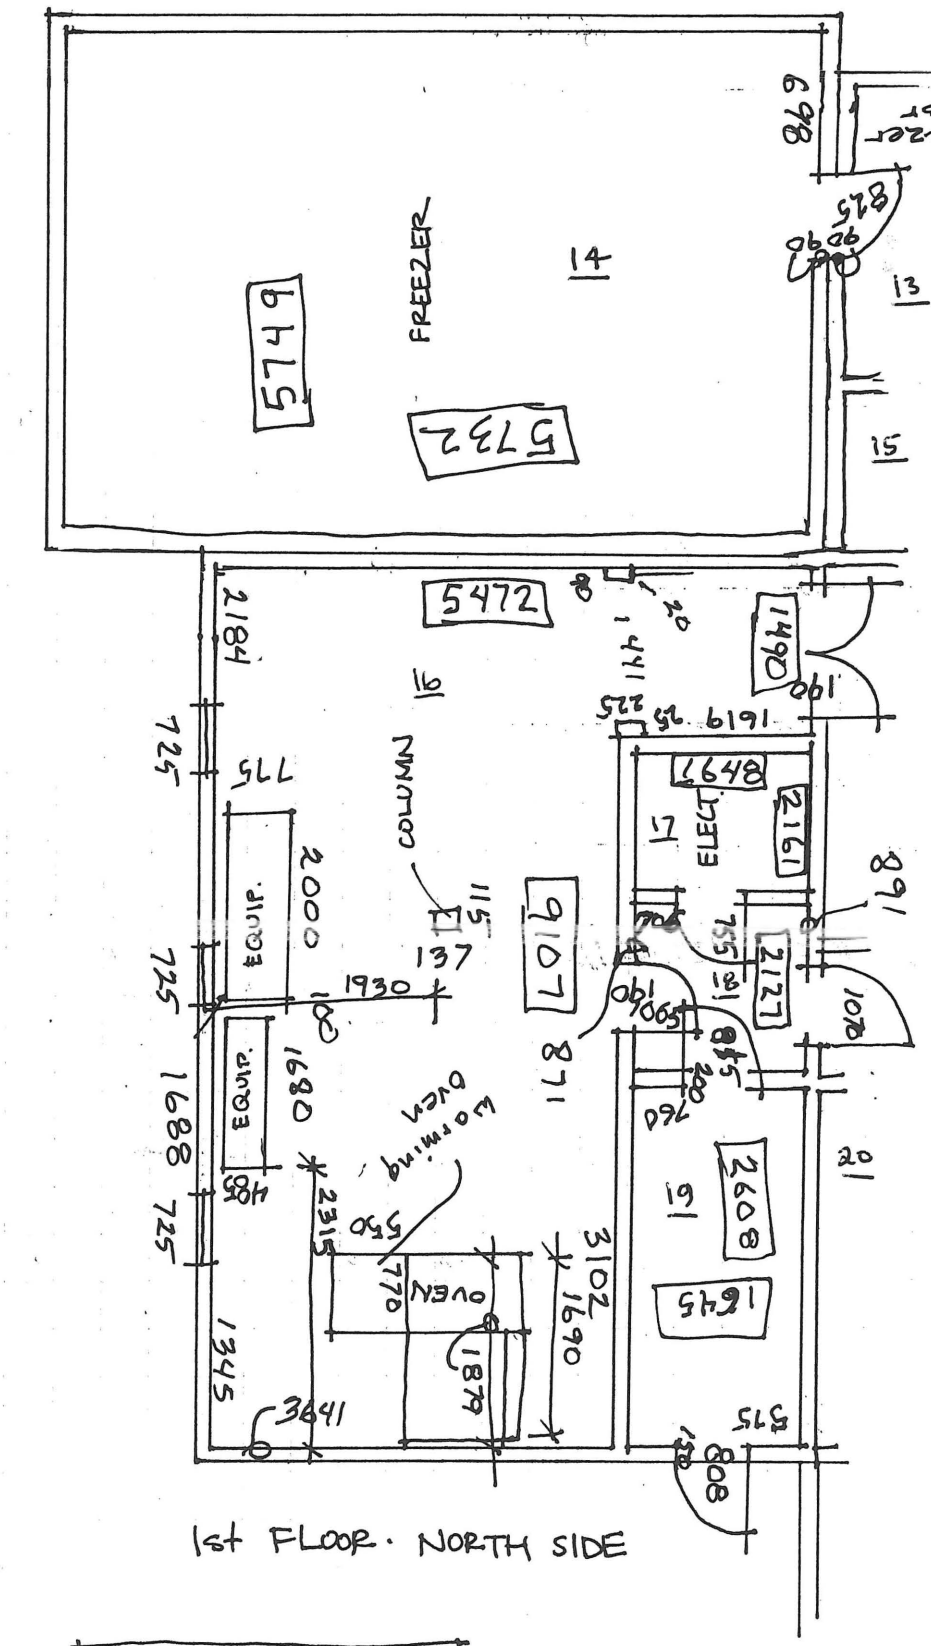



**Elsa, Yukon**
**Building #16 - Dining Hall**
Across from Snack Bar
Field Notes by K.D. Drafting Ltd.
Sept 2009 **FIELD NOTE SHT #16-3**

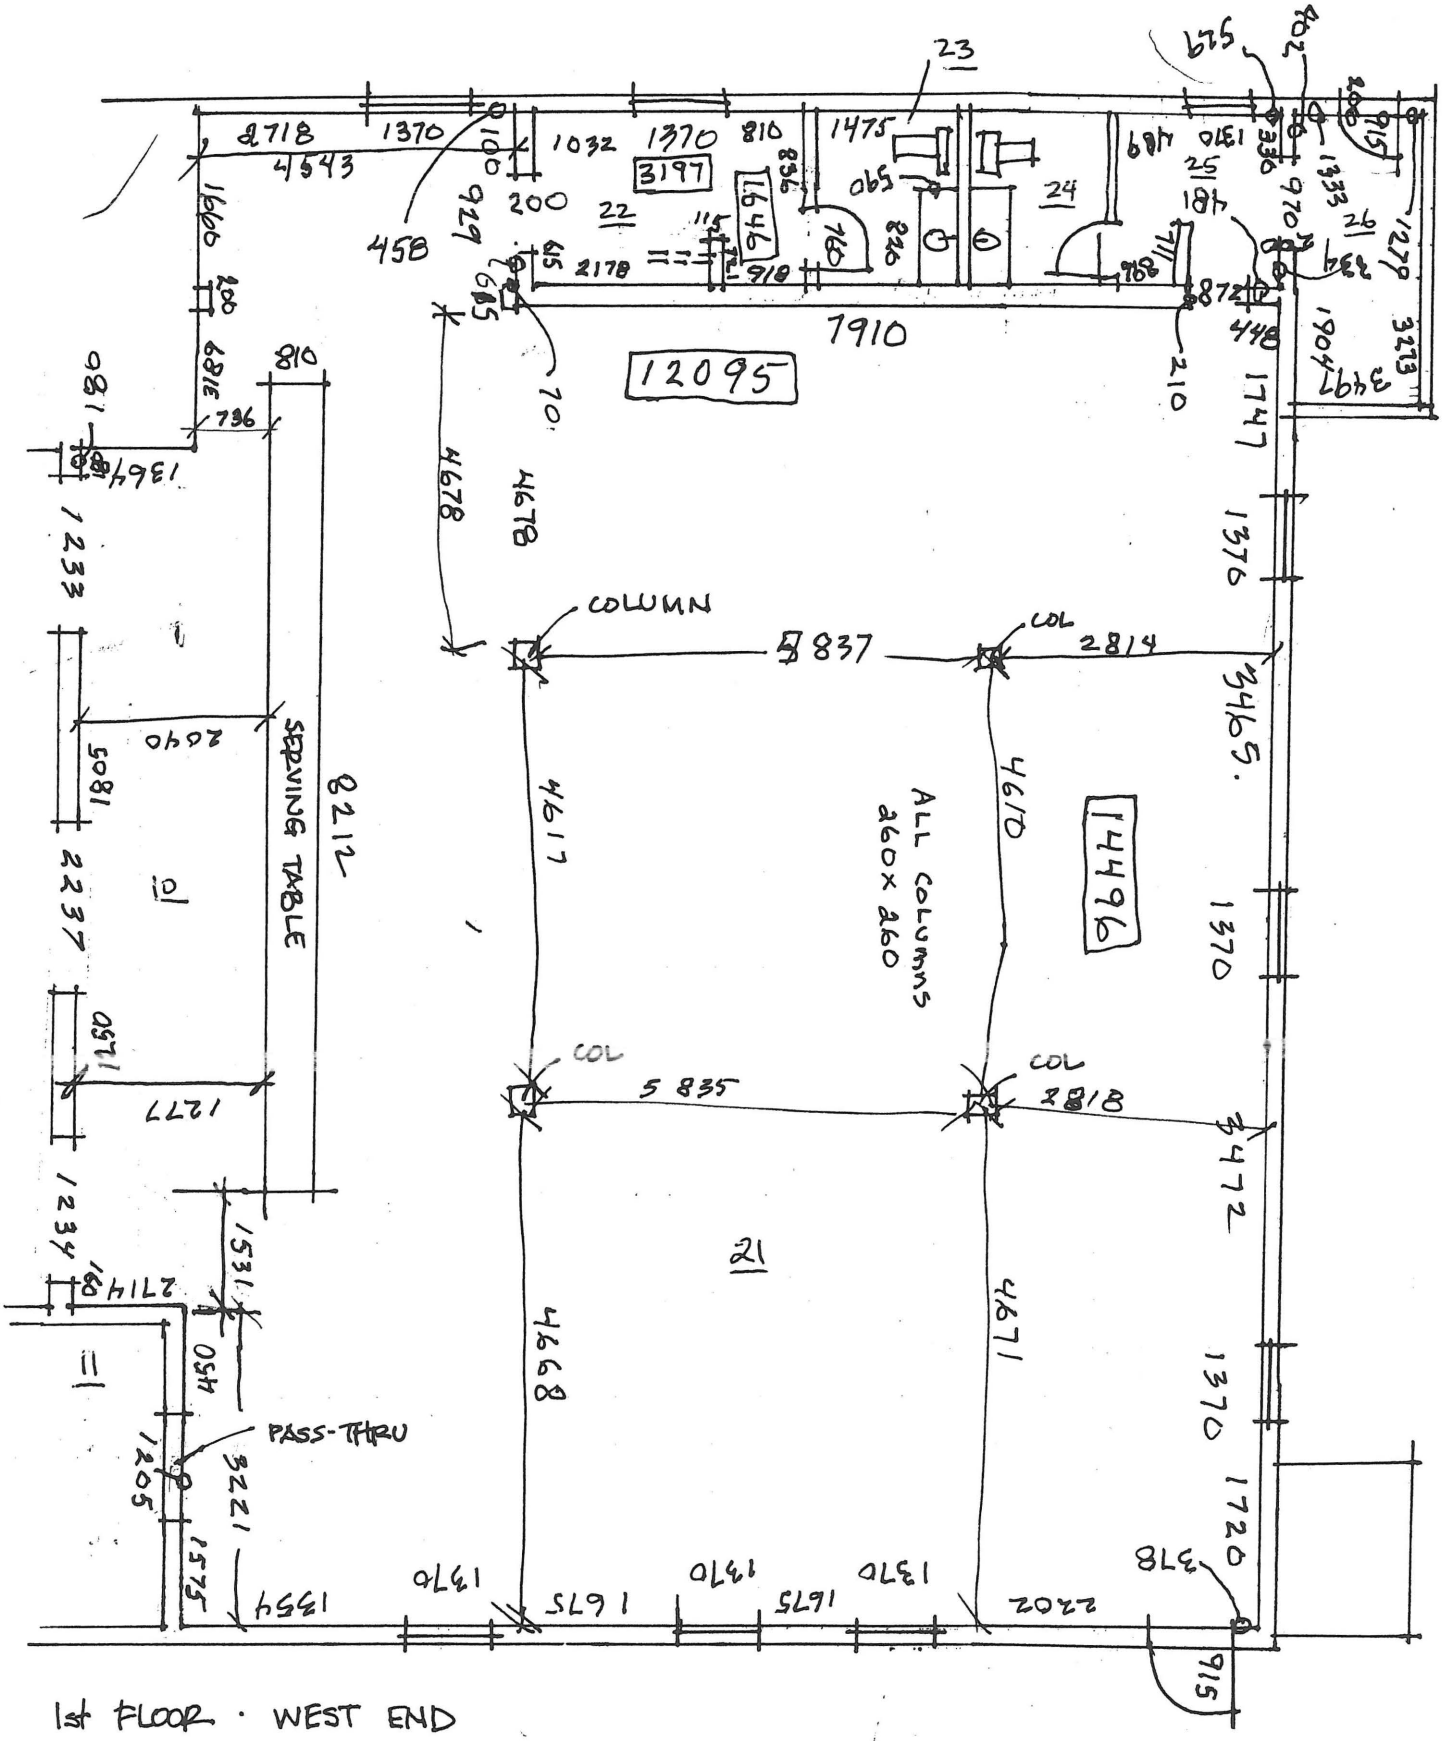


**Elsa, Yukon**
**Building #16 - Dining Hall**
Across from Snack Bar
Field Notes by K.D. Drafting Ltd.
Sept 2009 **FIELD NOTE SHT #16-4**

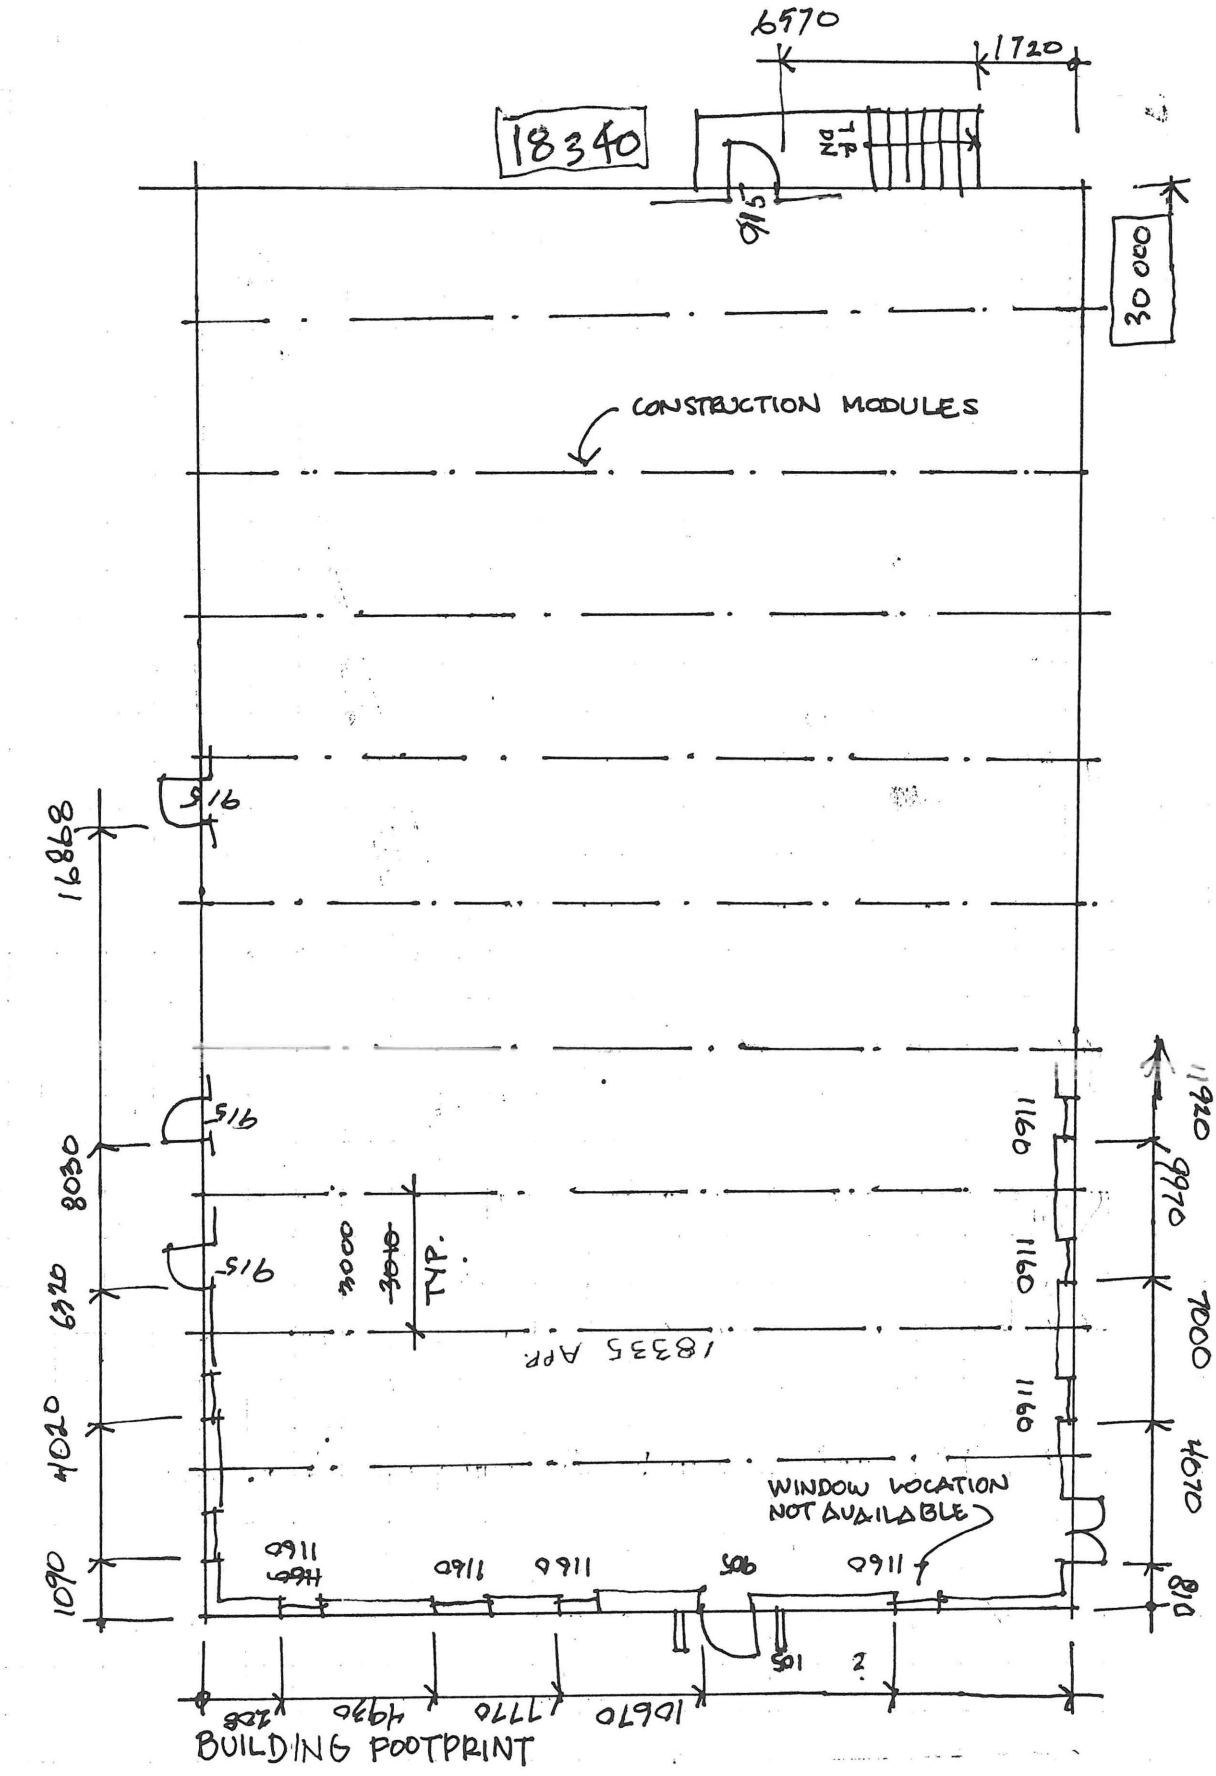


**Elsa, Yukon**
**Building #17 - Dry/Change Building**
Beside Dining Hall
Field Notes by K.D. Drafting Ltd.
Sept 2009 **FIELD NOTE SHT #17-1**

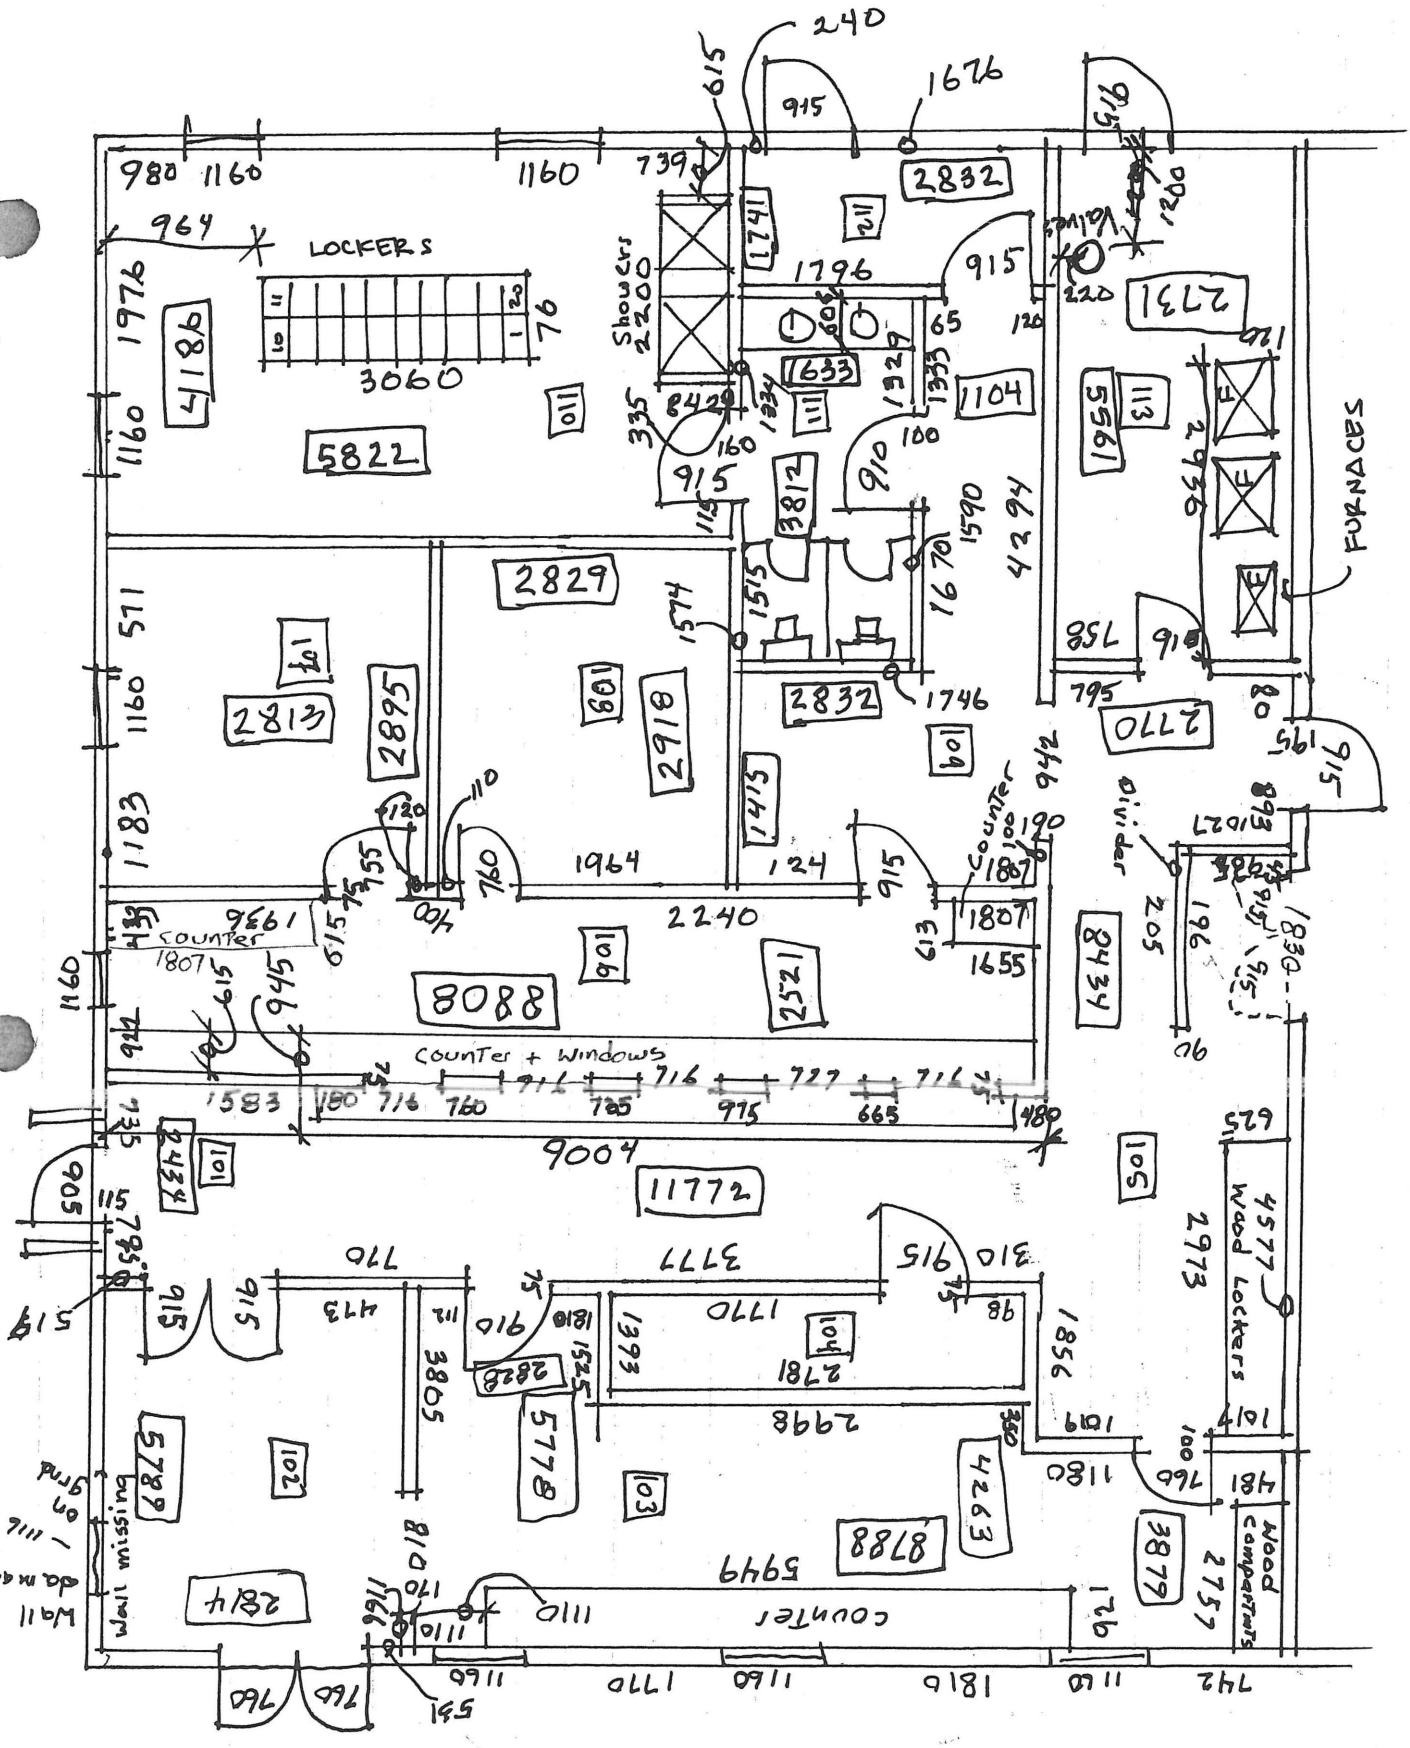



**Elsa, Yukon**

**Building #17 - Dry/Change Building**


Beside Dining Hall

Field Notes by K.D. Drafting Ltd.

Sept 2009 **FIELD NOTE SHT #17-2**

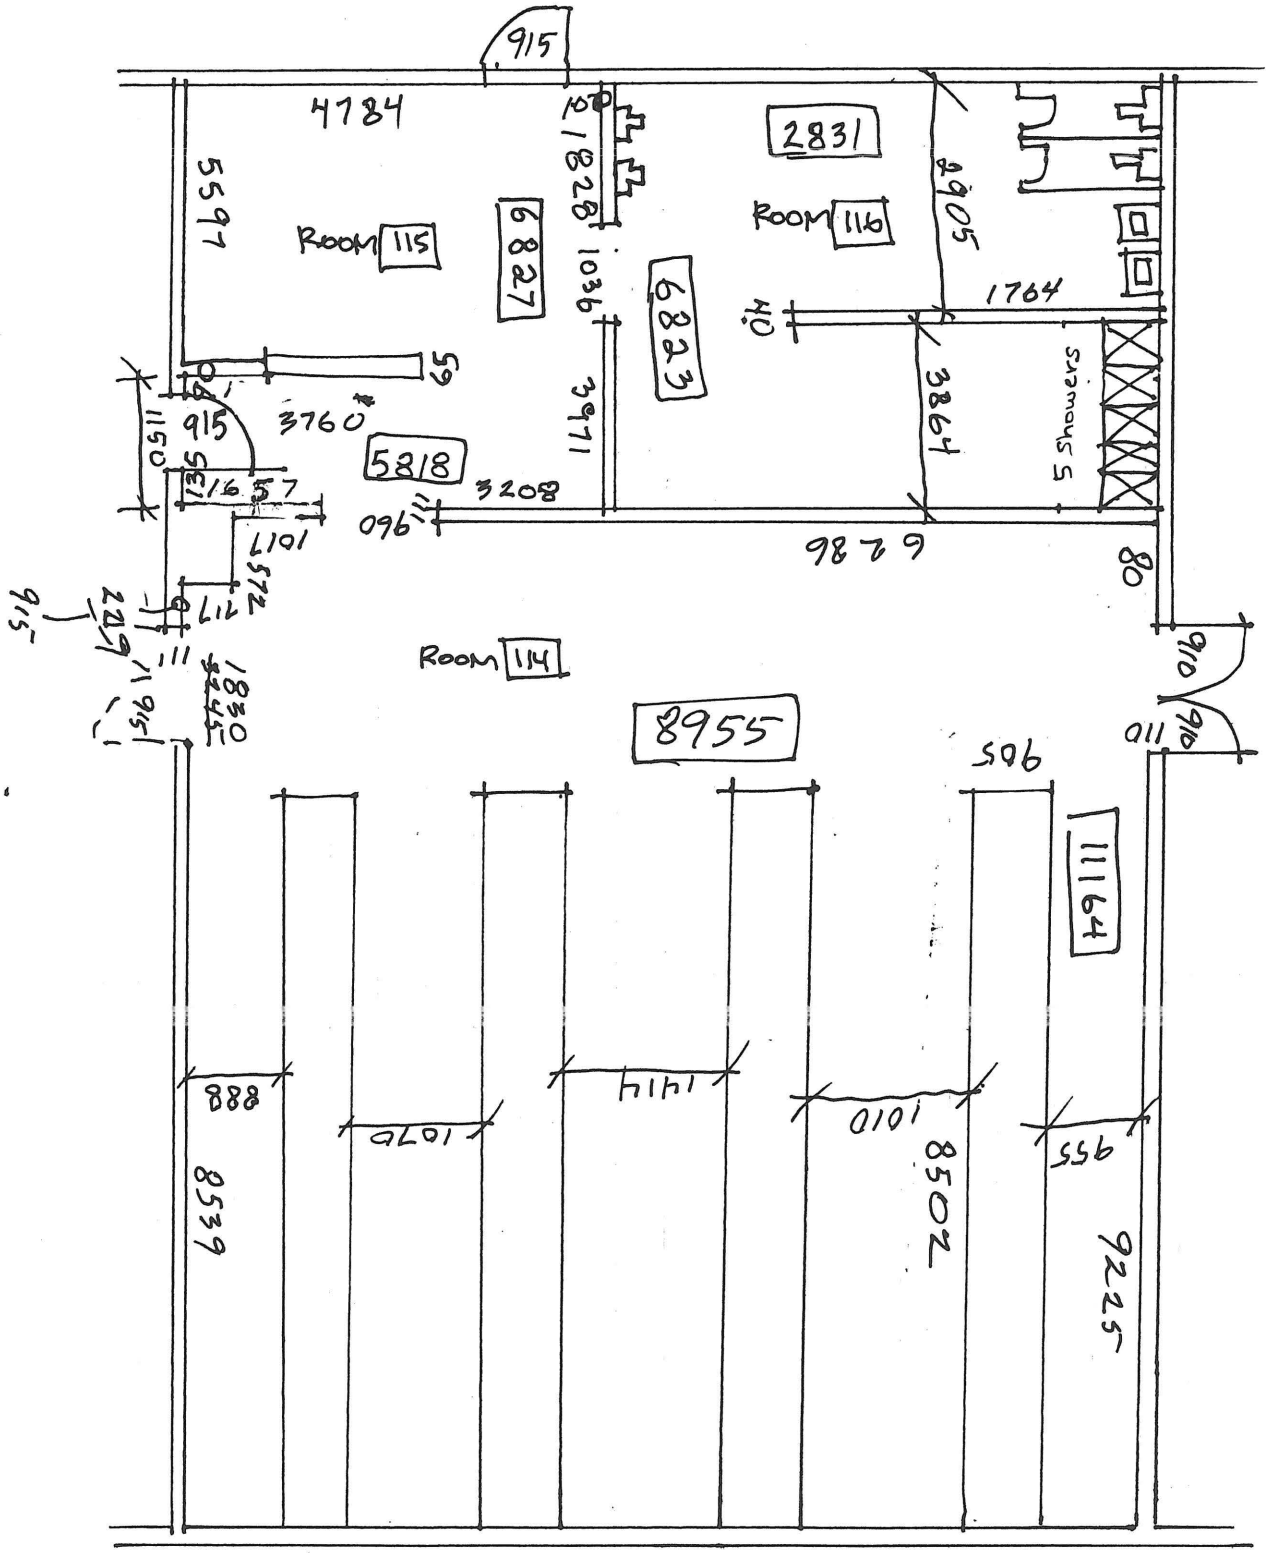




1st Floor

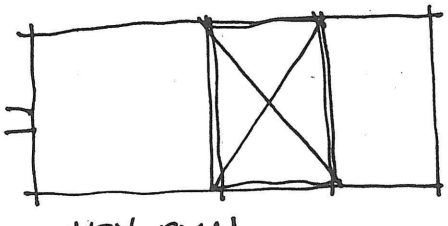


KEY PLAN


**Elsa, Yukon**
**Building #17 - Dry/Change Building**
Beside Dining Hall
Field Notes by K.D. Drafting Ltd.
Sept 2009 **FIELD NOTE SHT #17-3**

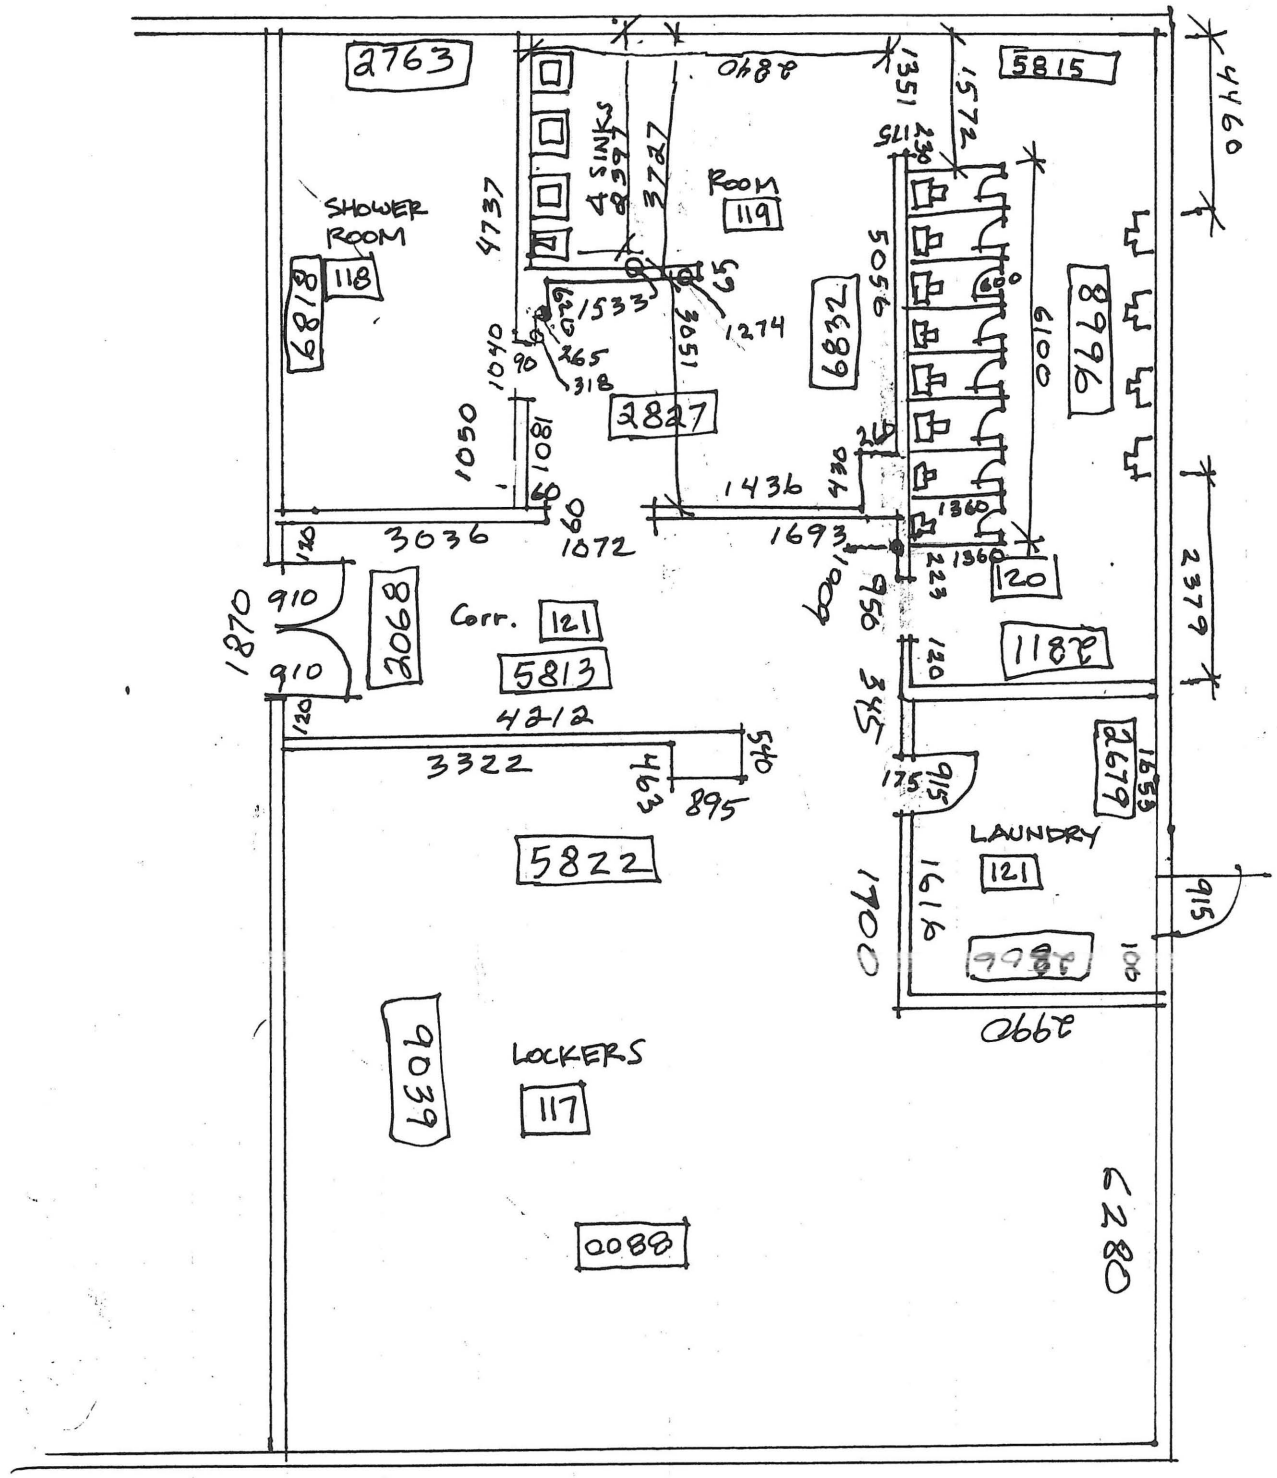

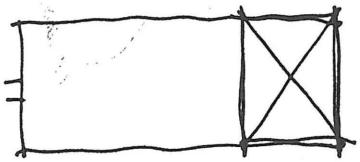



KEY PLAN


**Elsa, Yukon**
**Building #17 - Dry/Change Building**
Beside Dining Hall
Field Notes by K.D. Drafting Ltd.
Sept 2009 **FIELD NOTE SHT #17-4**

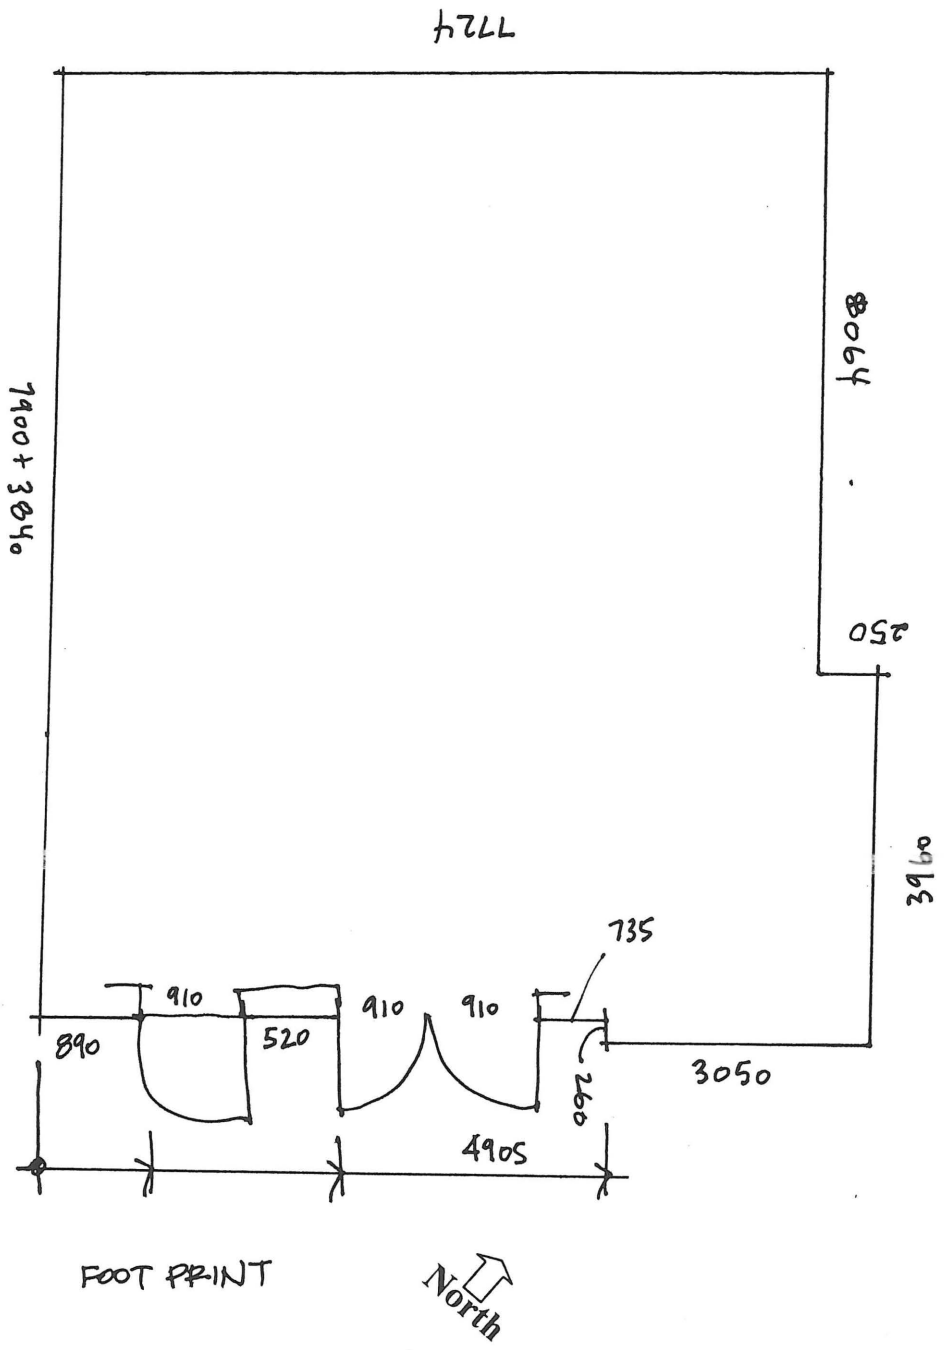


**Elsa, Yukon**
**Building #19 - Fire Assay Office**
Beside Dry/Change Building
Field Notes by K.D. Drafting Ltd.
Sept 2009 **FIELD NOTE SHT #19-1**

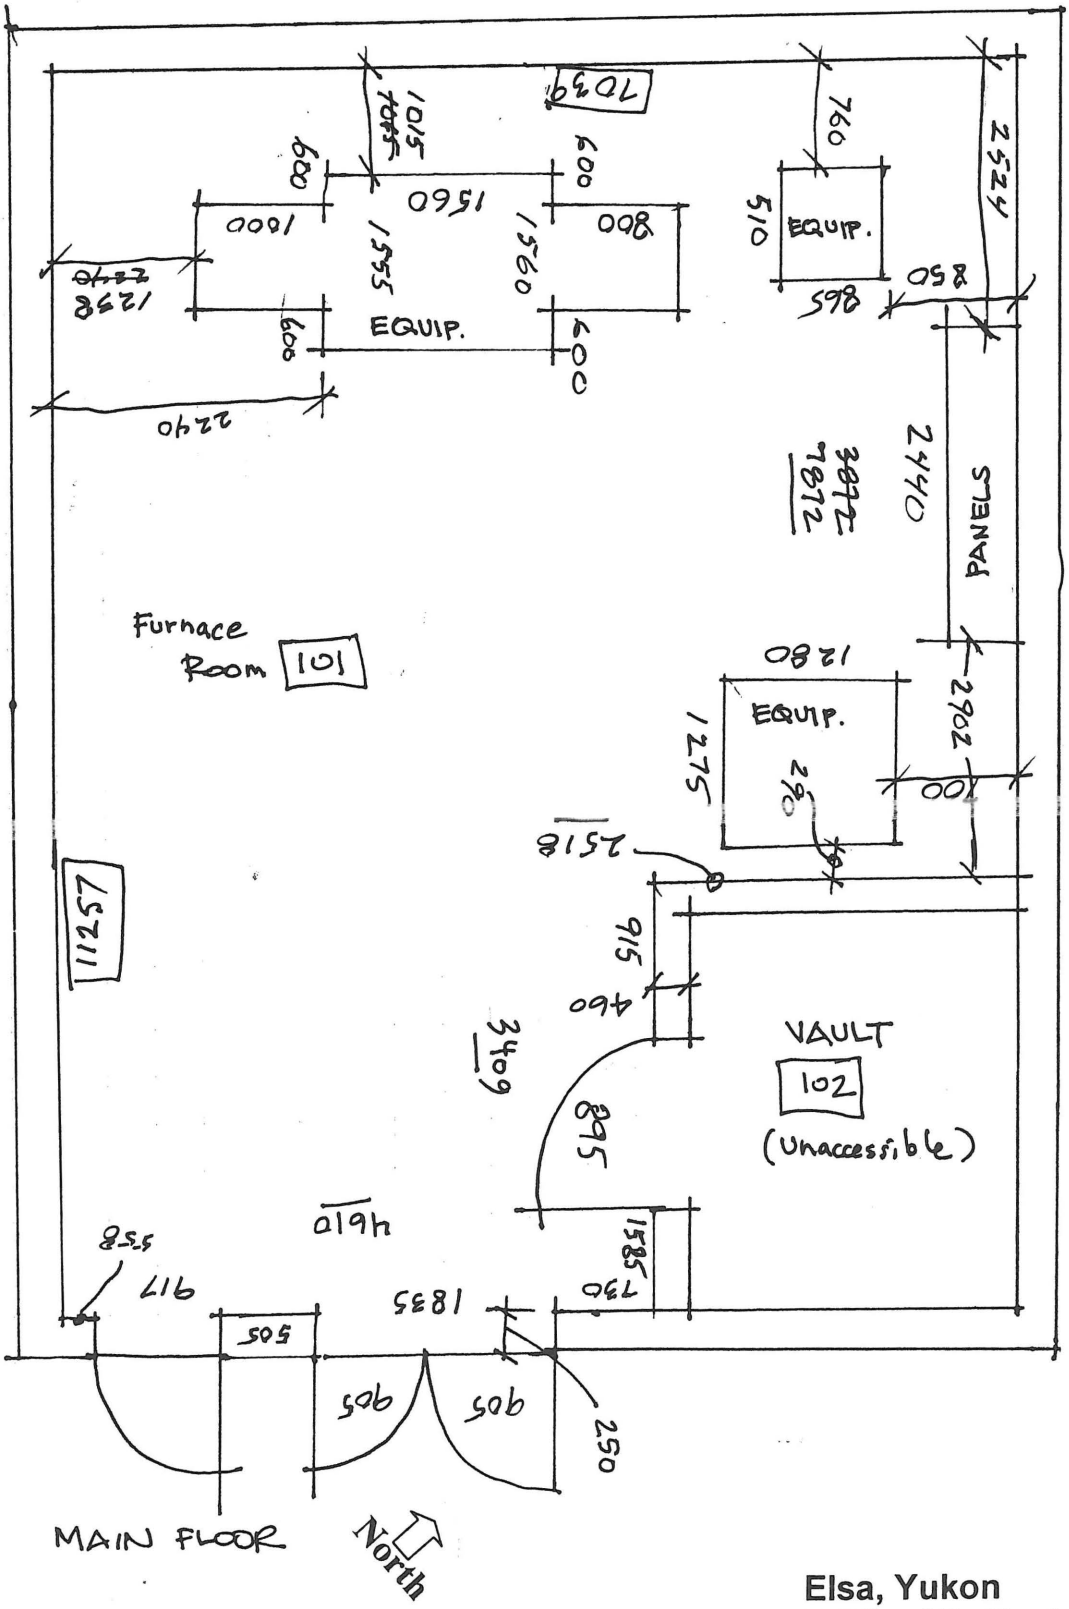


**Elsa, Yukon**
**Building #19 - Fire Assay Office**
Beside Dry/Change Building
Field Notes by K.D. Drafting Ltd.
Sept 2009 **FIELD NOTE SHT #19-2**

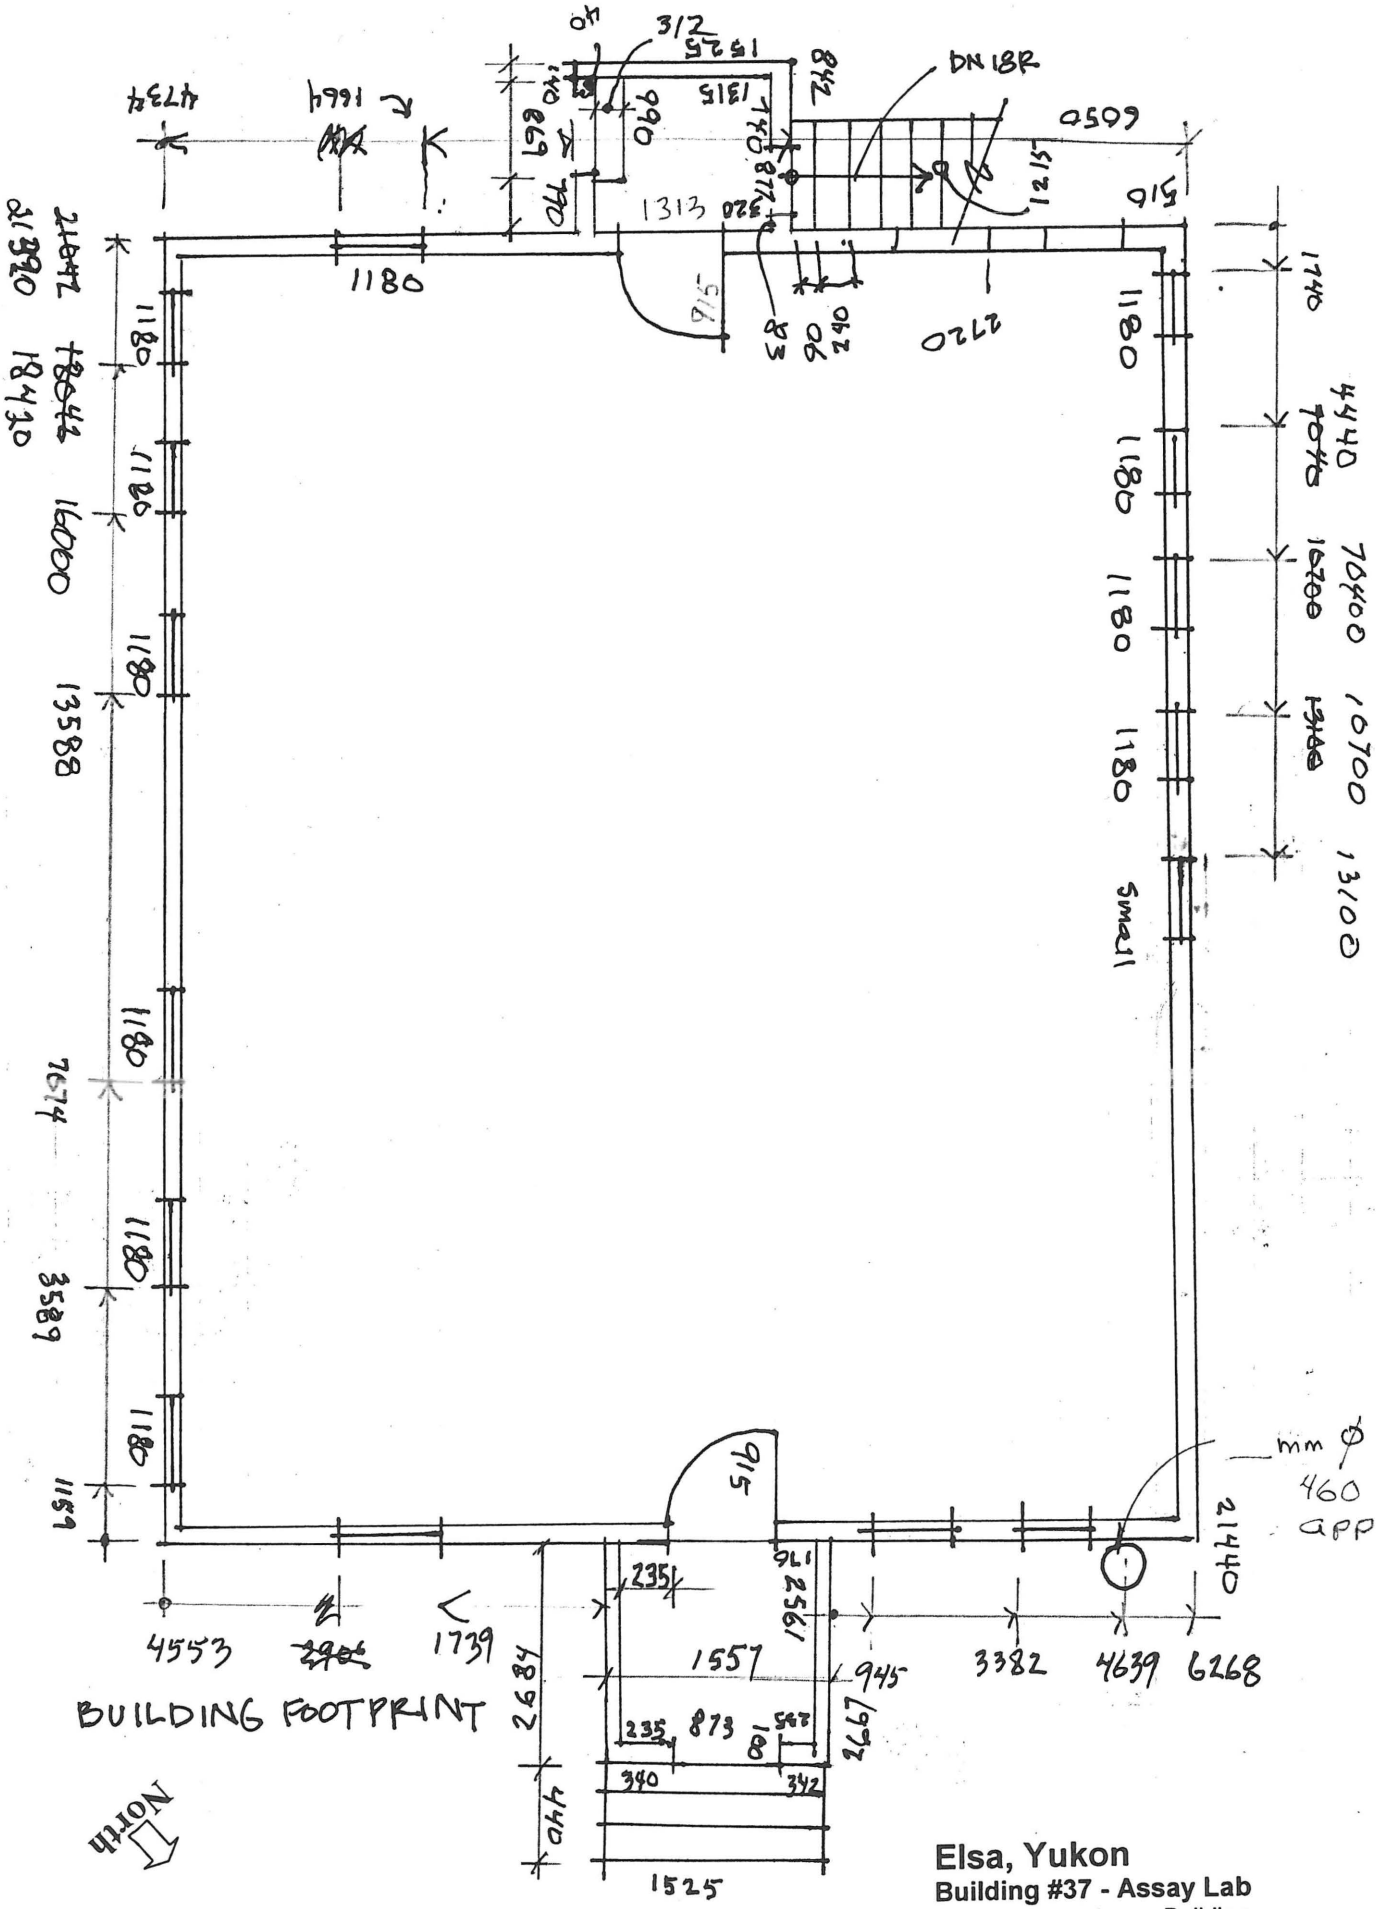



**Elsa, Yukon**

**Building #37 - Assay Lab**


In front of Fire Assay Building

Field Notes by K.D. Drafting Ltd.

Sept 2009 **FIELD NOTE SHT #37-1**

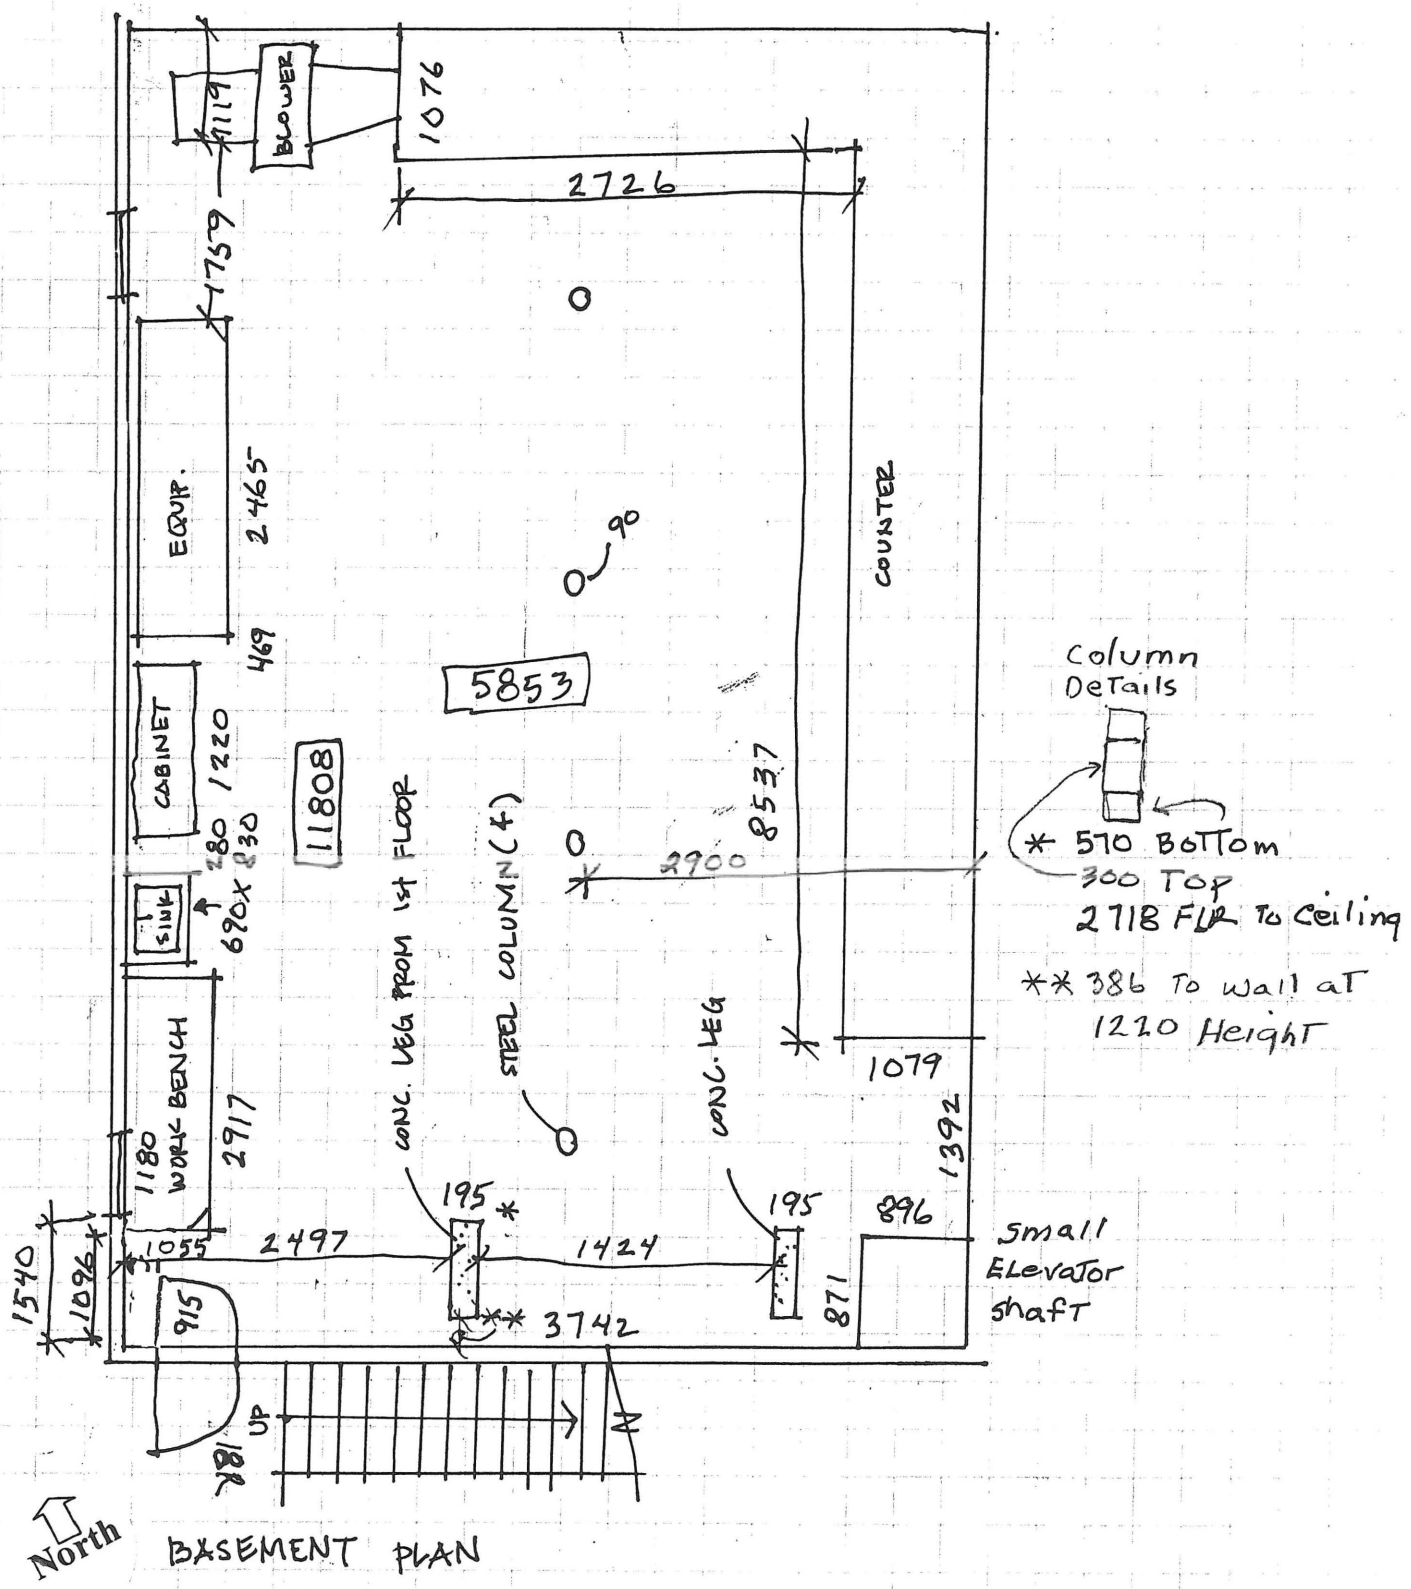



**Elsa, Yukon**
**Building #37 - Assay Lab**
In front of Fire Assay Building
Field Notes by K.D. Drafting Ltd.
Sept 2009 **FIELD NOTE SHT #37-2**

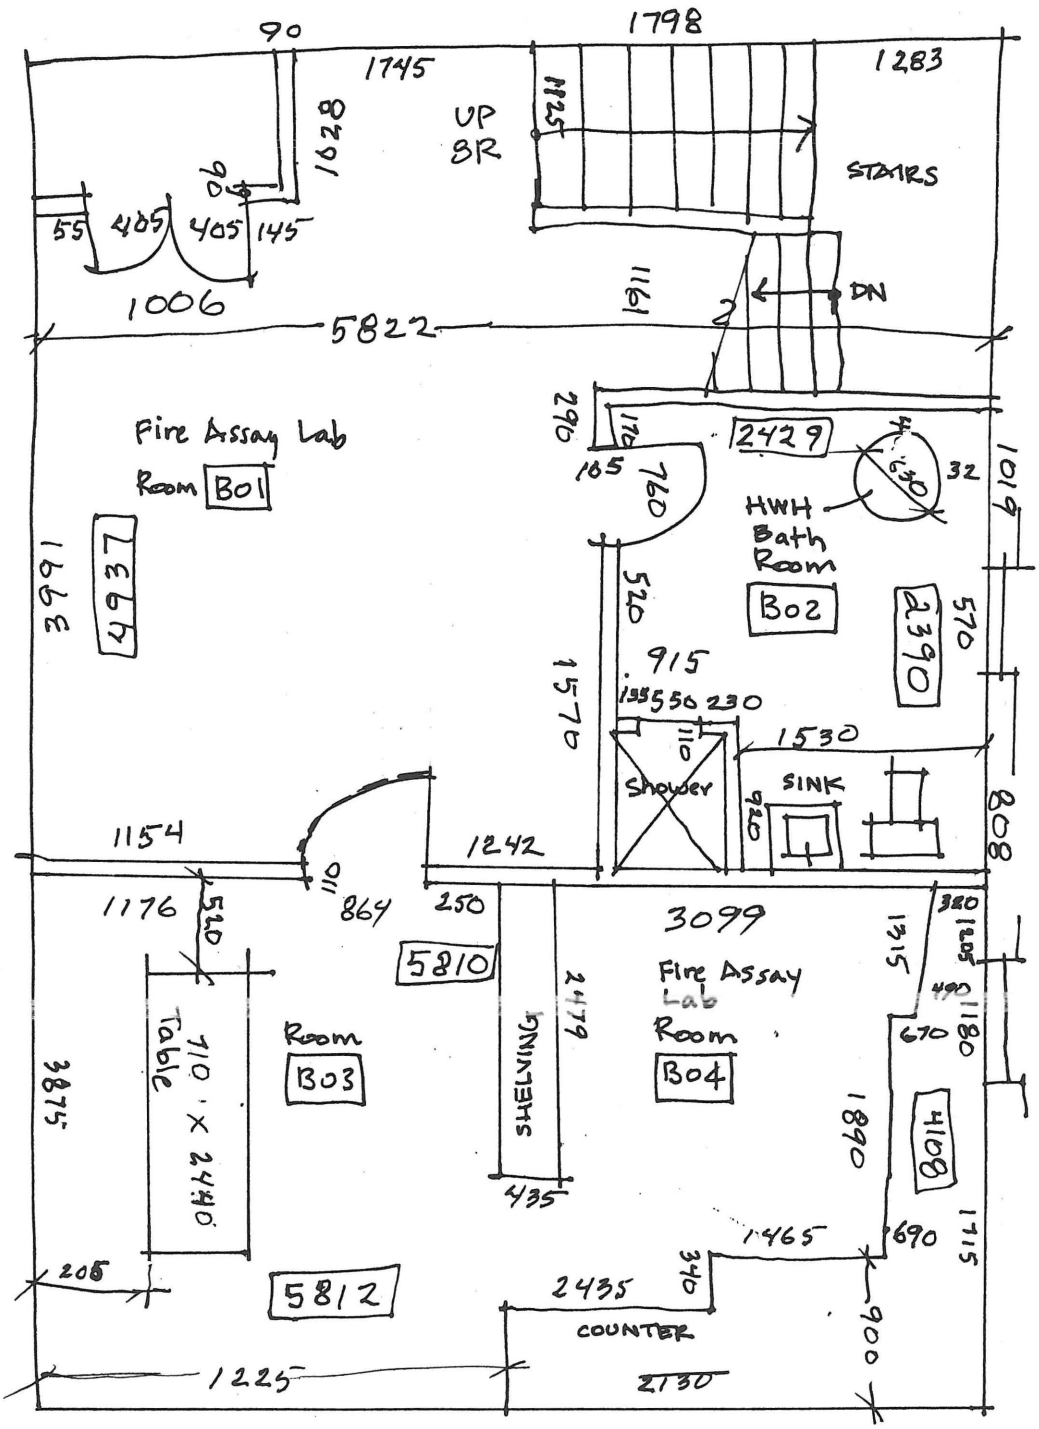


LOWER FLOOR


North

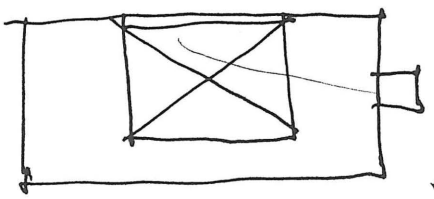

KEY PLAN

North

**Elsa, Yukon**
**Building #37 - Assay Lab**
In front of Fire Assay Building
Field Notes by K.D. Drafting Ltd.
Sept 2009 **FIELD NOTE SHT #37-3**

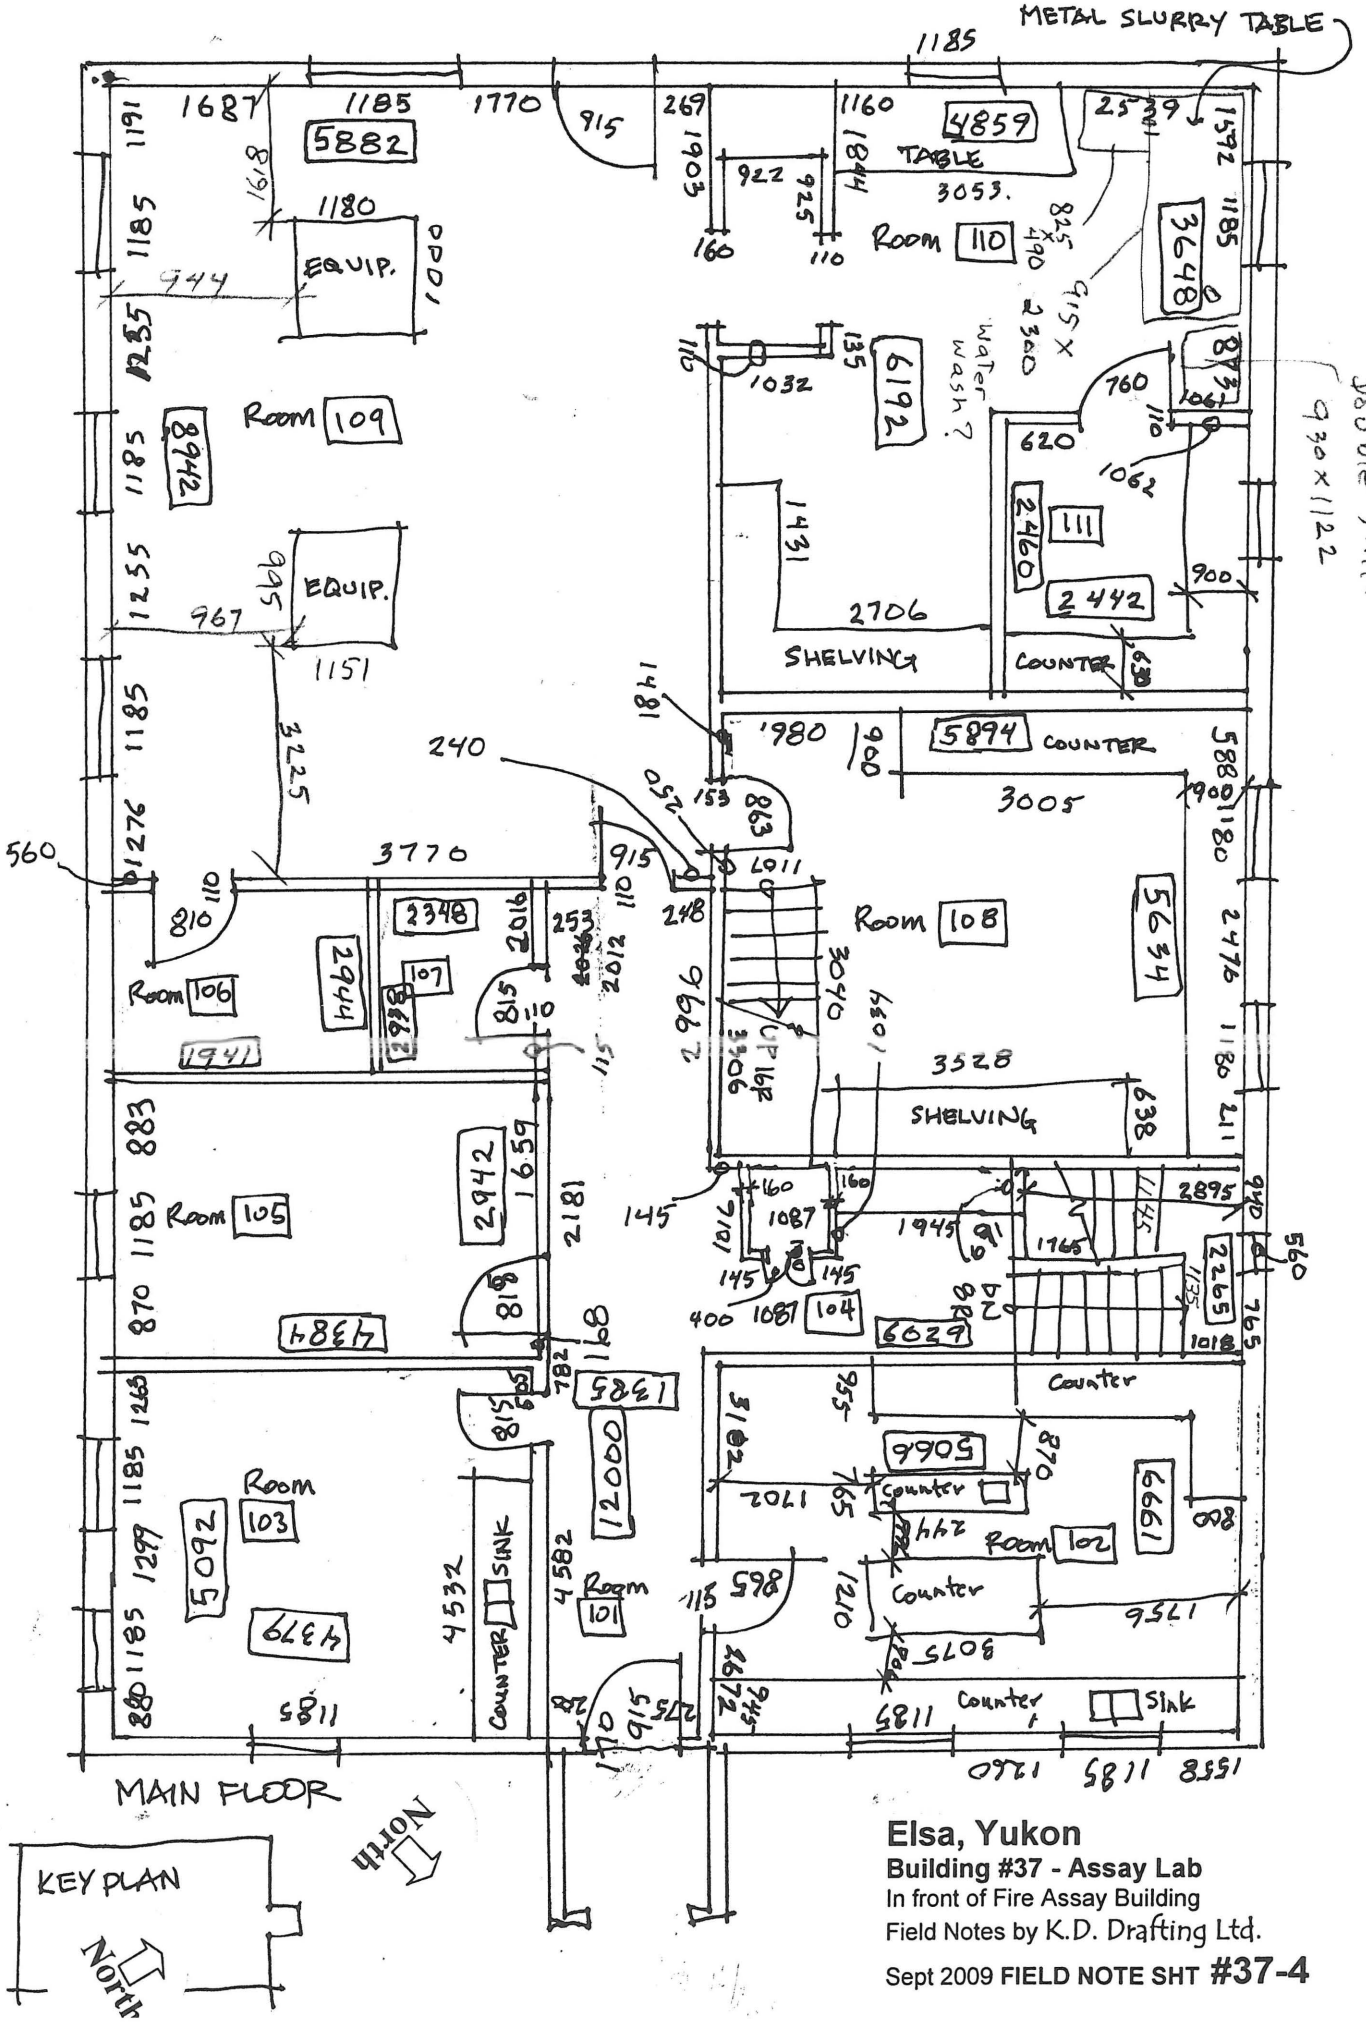



**Elsa, Yukon**

**Building #37 - Assay Lab**


In front of Fire Assay Building

Field Notes by K.D. Drafting Ltd.

Sept 2009 **FIELD NOTE SHT #37-4**

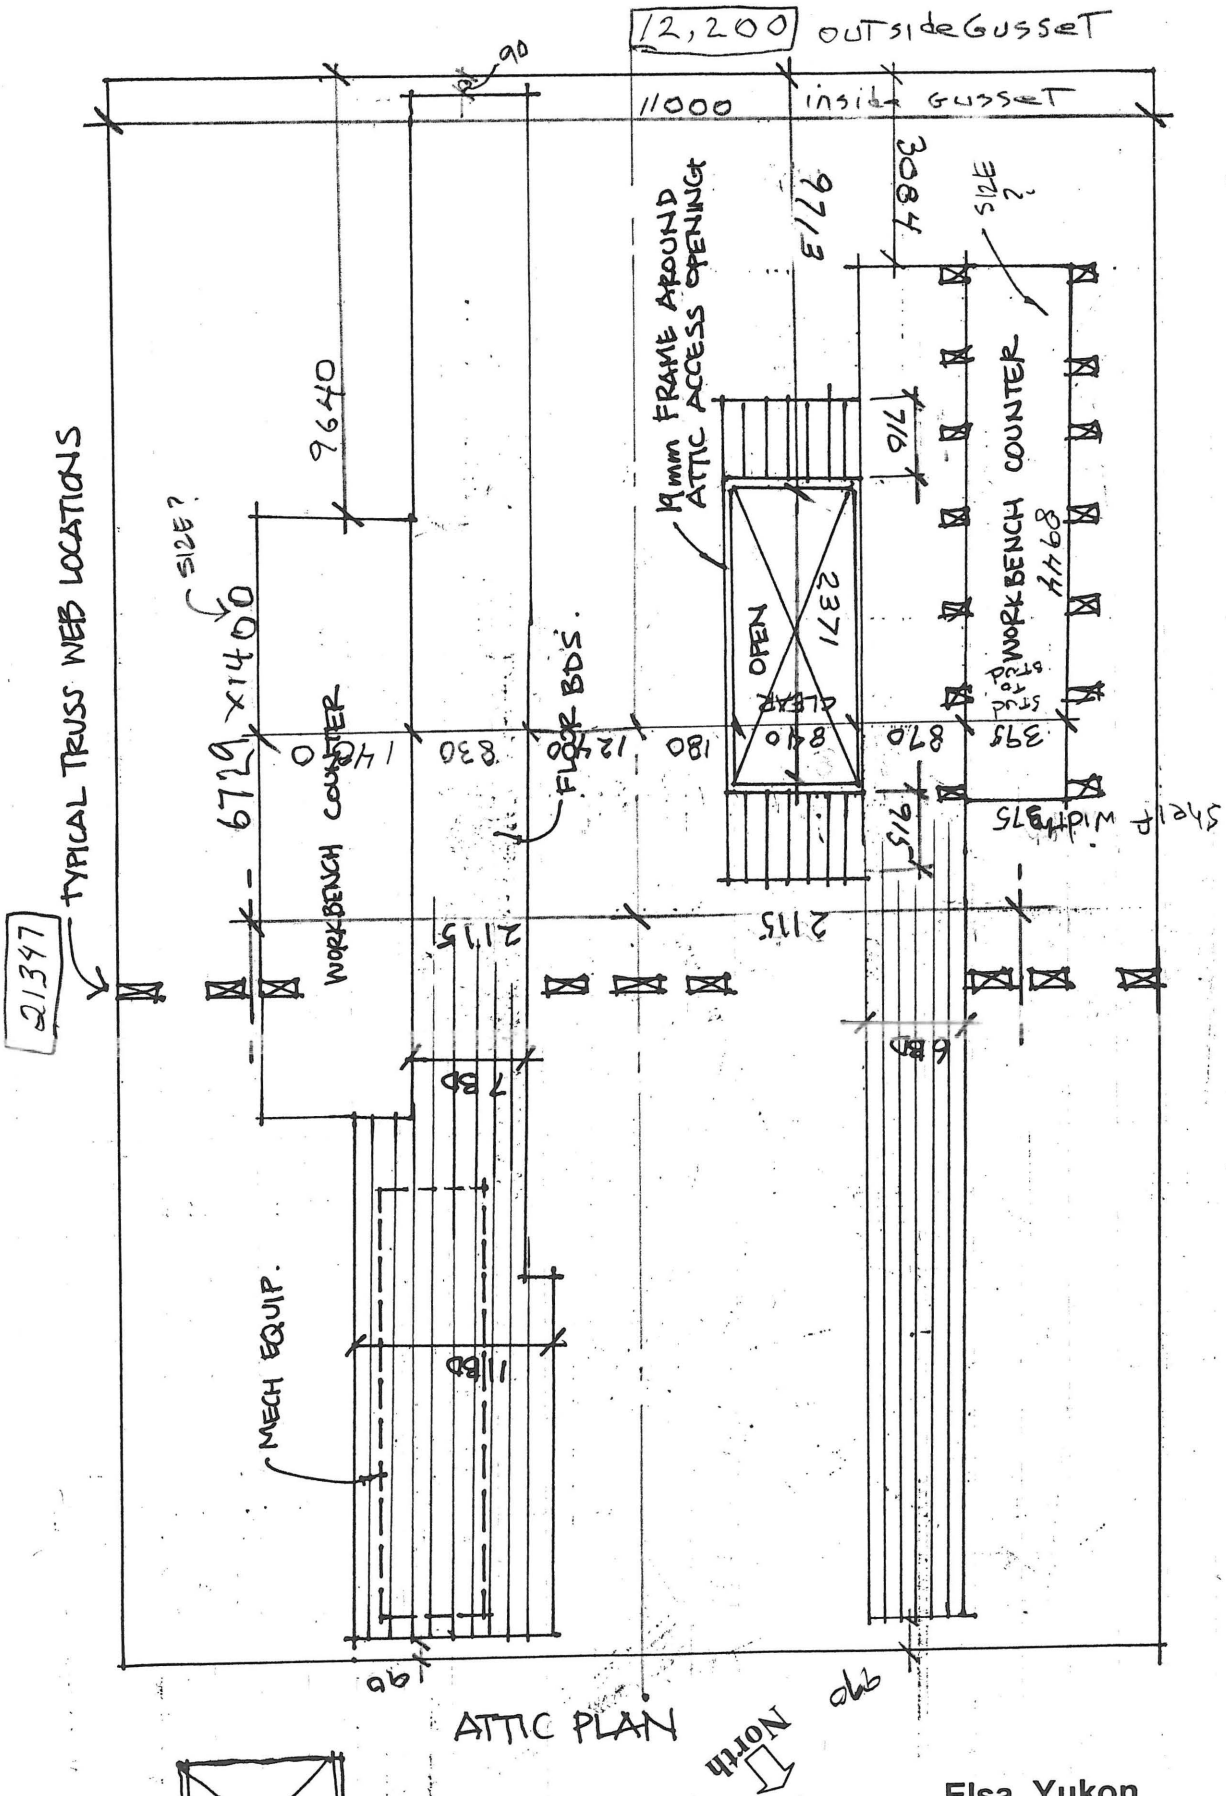



**Elsa, Yukon**
**Building #37 - Assay Lab**
In front of Fire Assay Building
Field Notes by K.D. Drafting Ltd.
Sept 2009 **FIELD NOTE SHT #37-5**

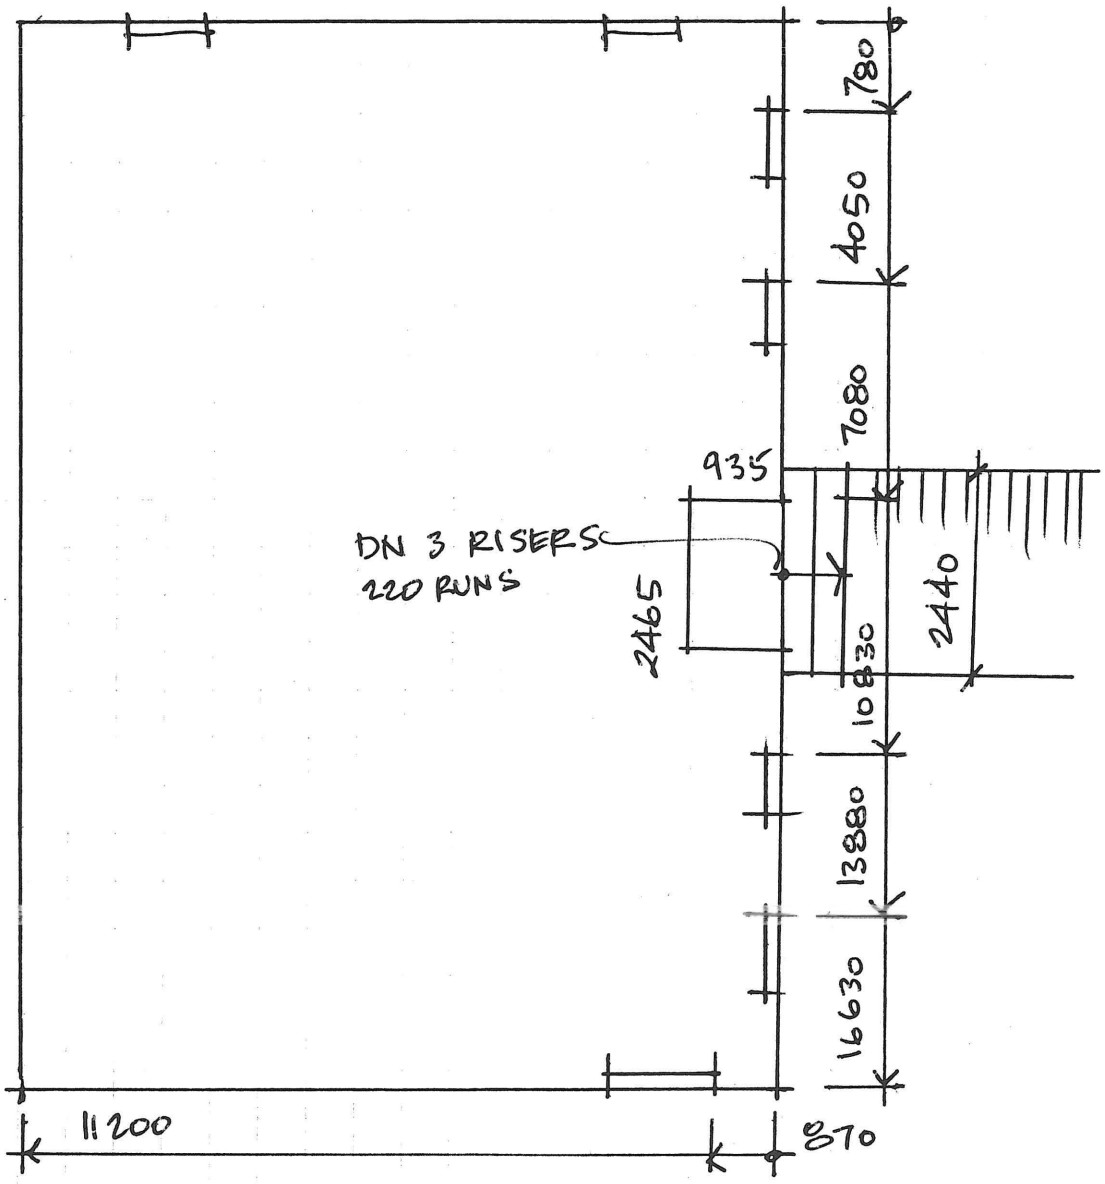


North

BUILDING FOOT PRINT

**Elsa, Yukon**
**Building #38 - Administration Bldg**
Across from Mill
Field Notes by K.D. Drafting Ltd.
Sept 2009 **FIELD NOTE SHT #38-1**

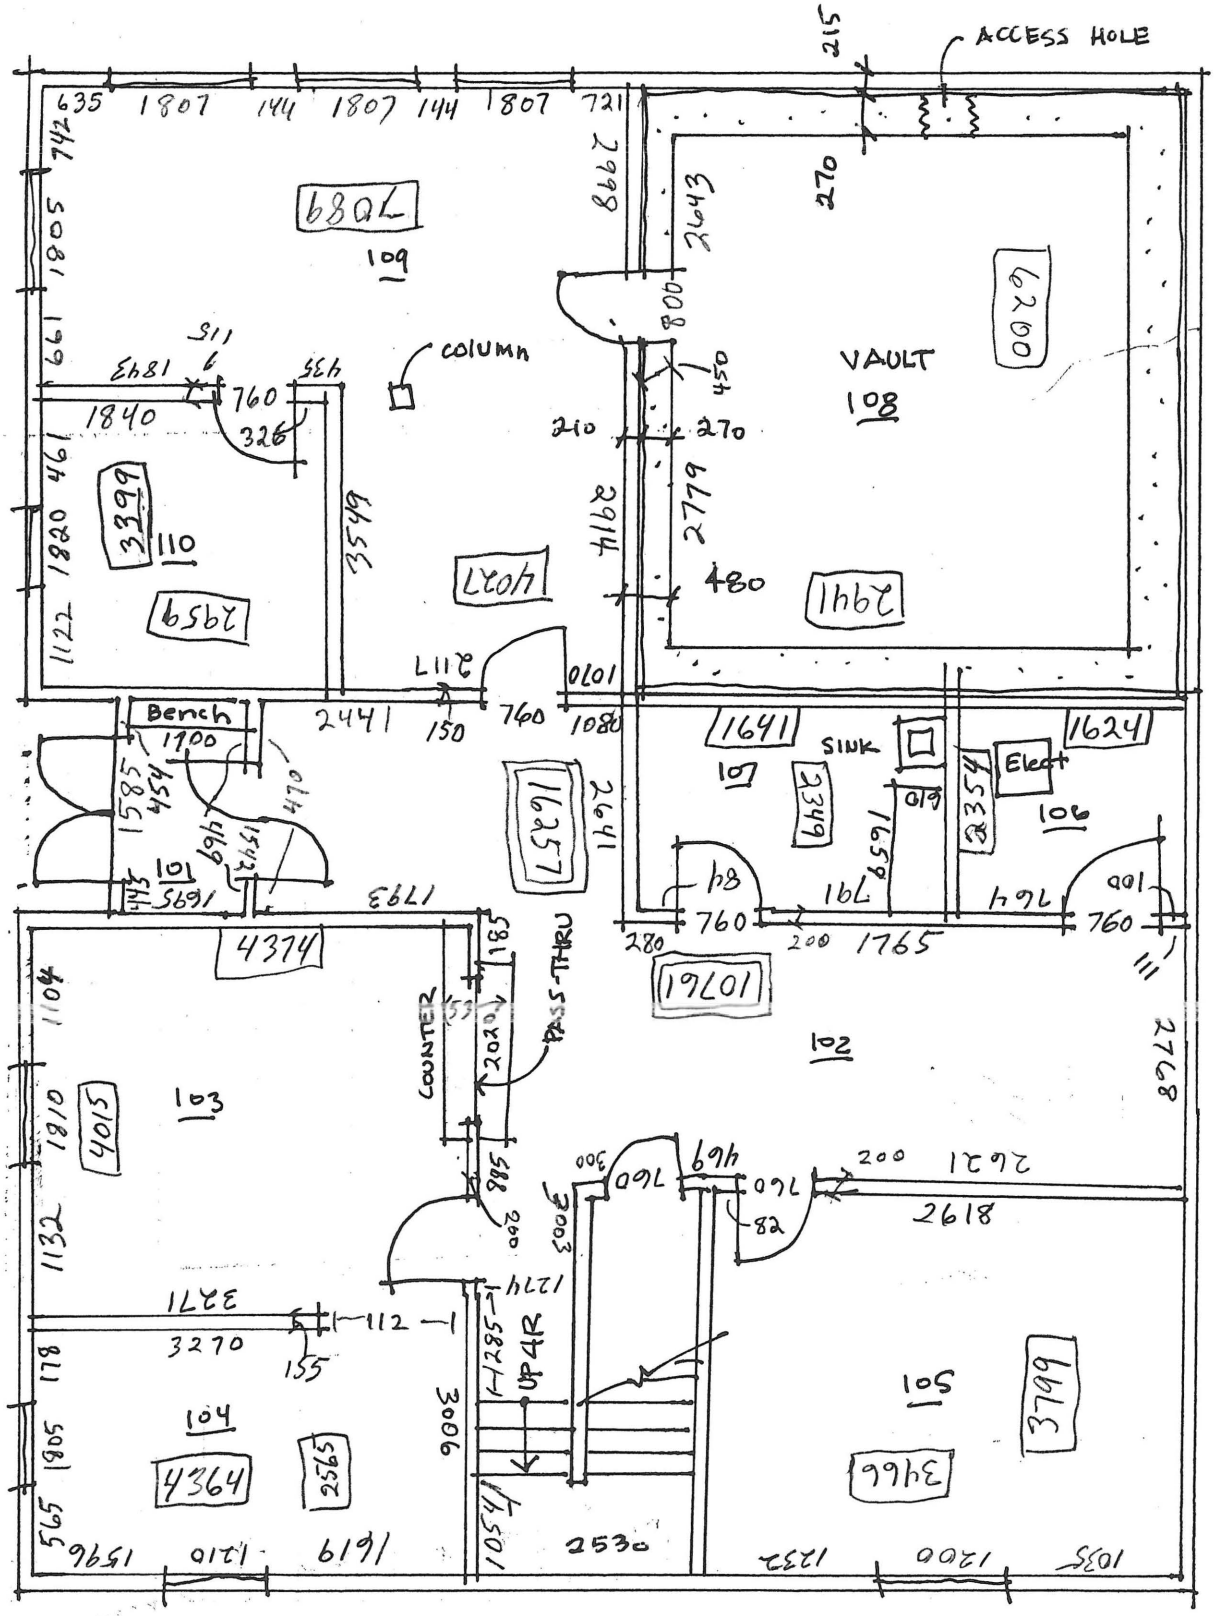


1st FLOOR

North


**Elsa, Yukon**

**Building #38 - Administration Bldg**


Across from Mill

Field Notes by K.D. Drafting Ltd.


Sept 2009 **FIELD NOTE SHT #38-2**

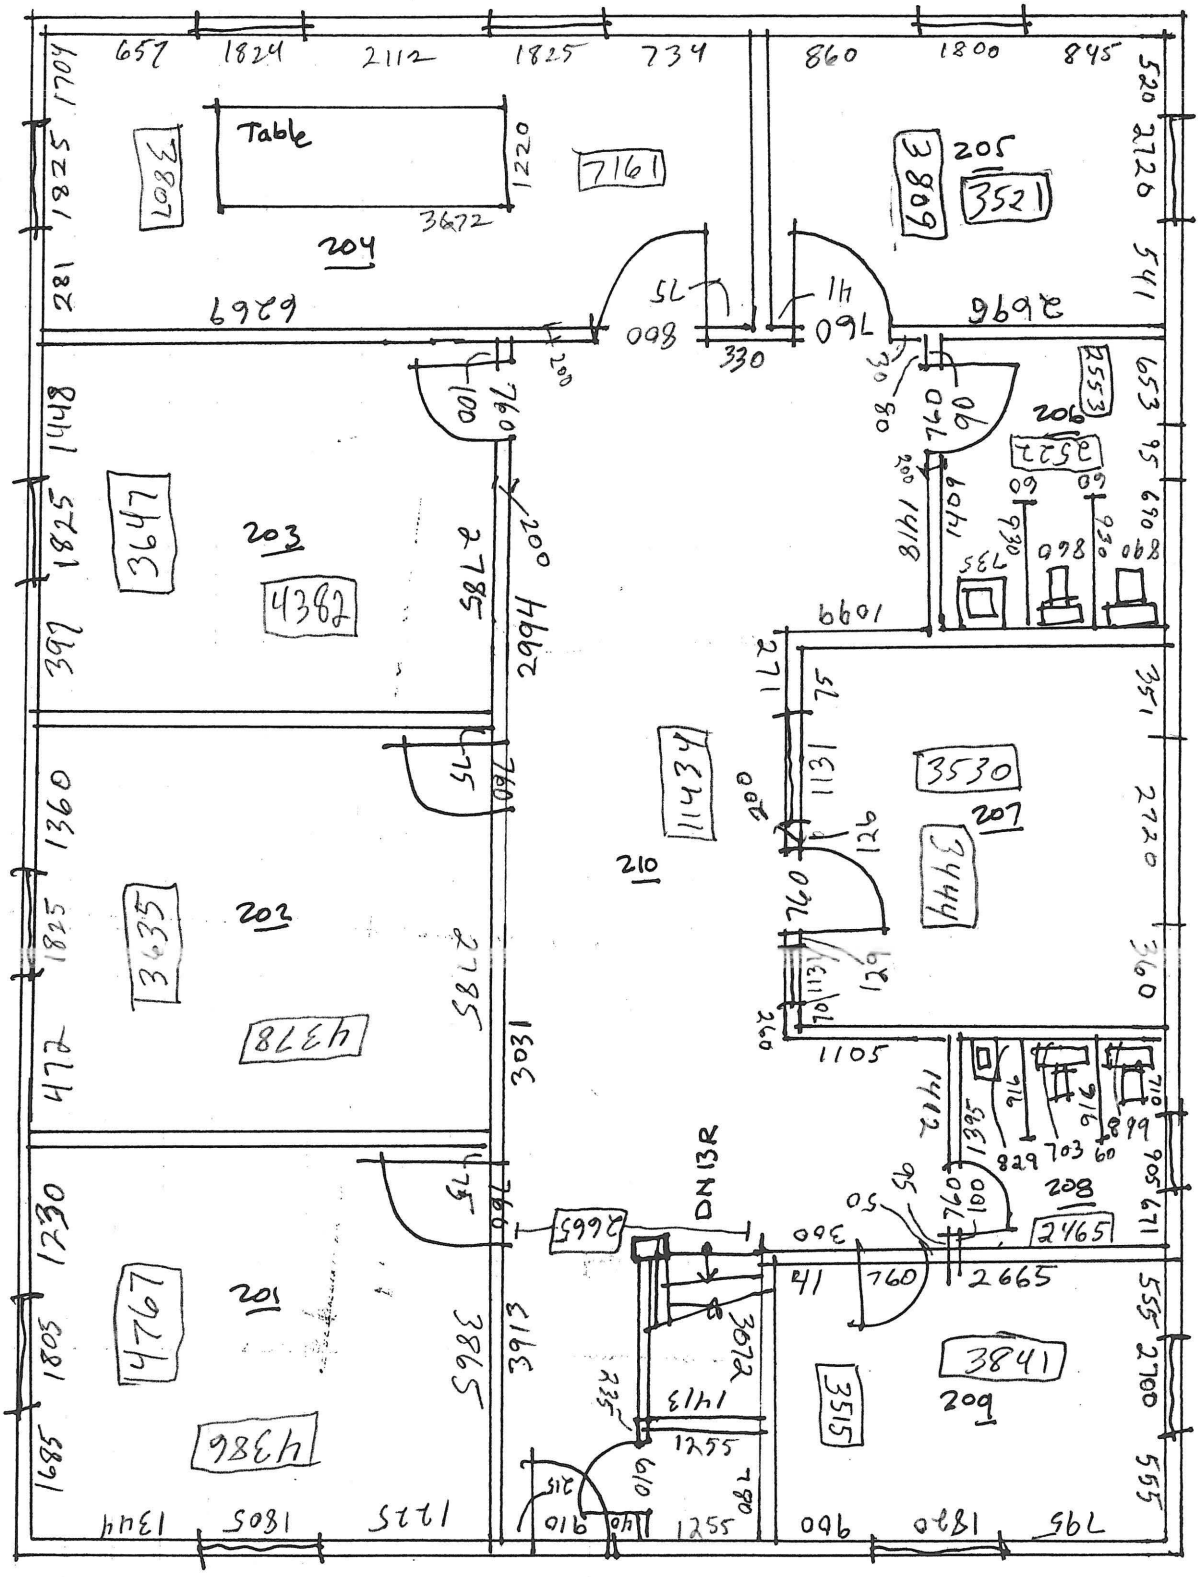



**Elsa, Yukon**
**Building #38 - Administration Bldg**
Across from Mill
Field Notes by K.D. Drafting Ltd.
Sept 2009 **FIELD NOTE SHT #38-3**

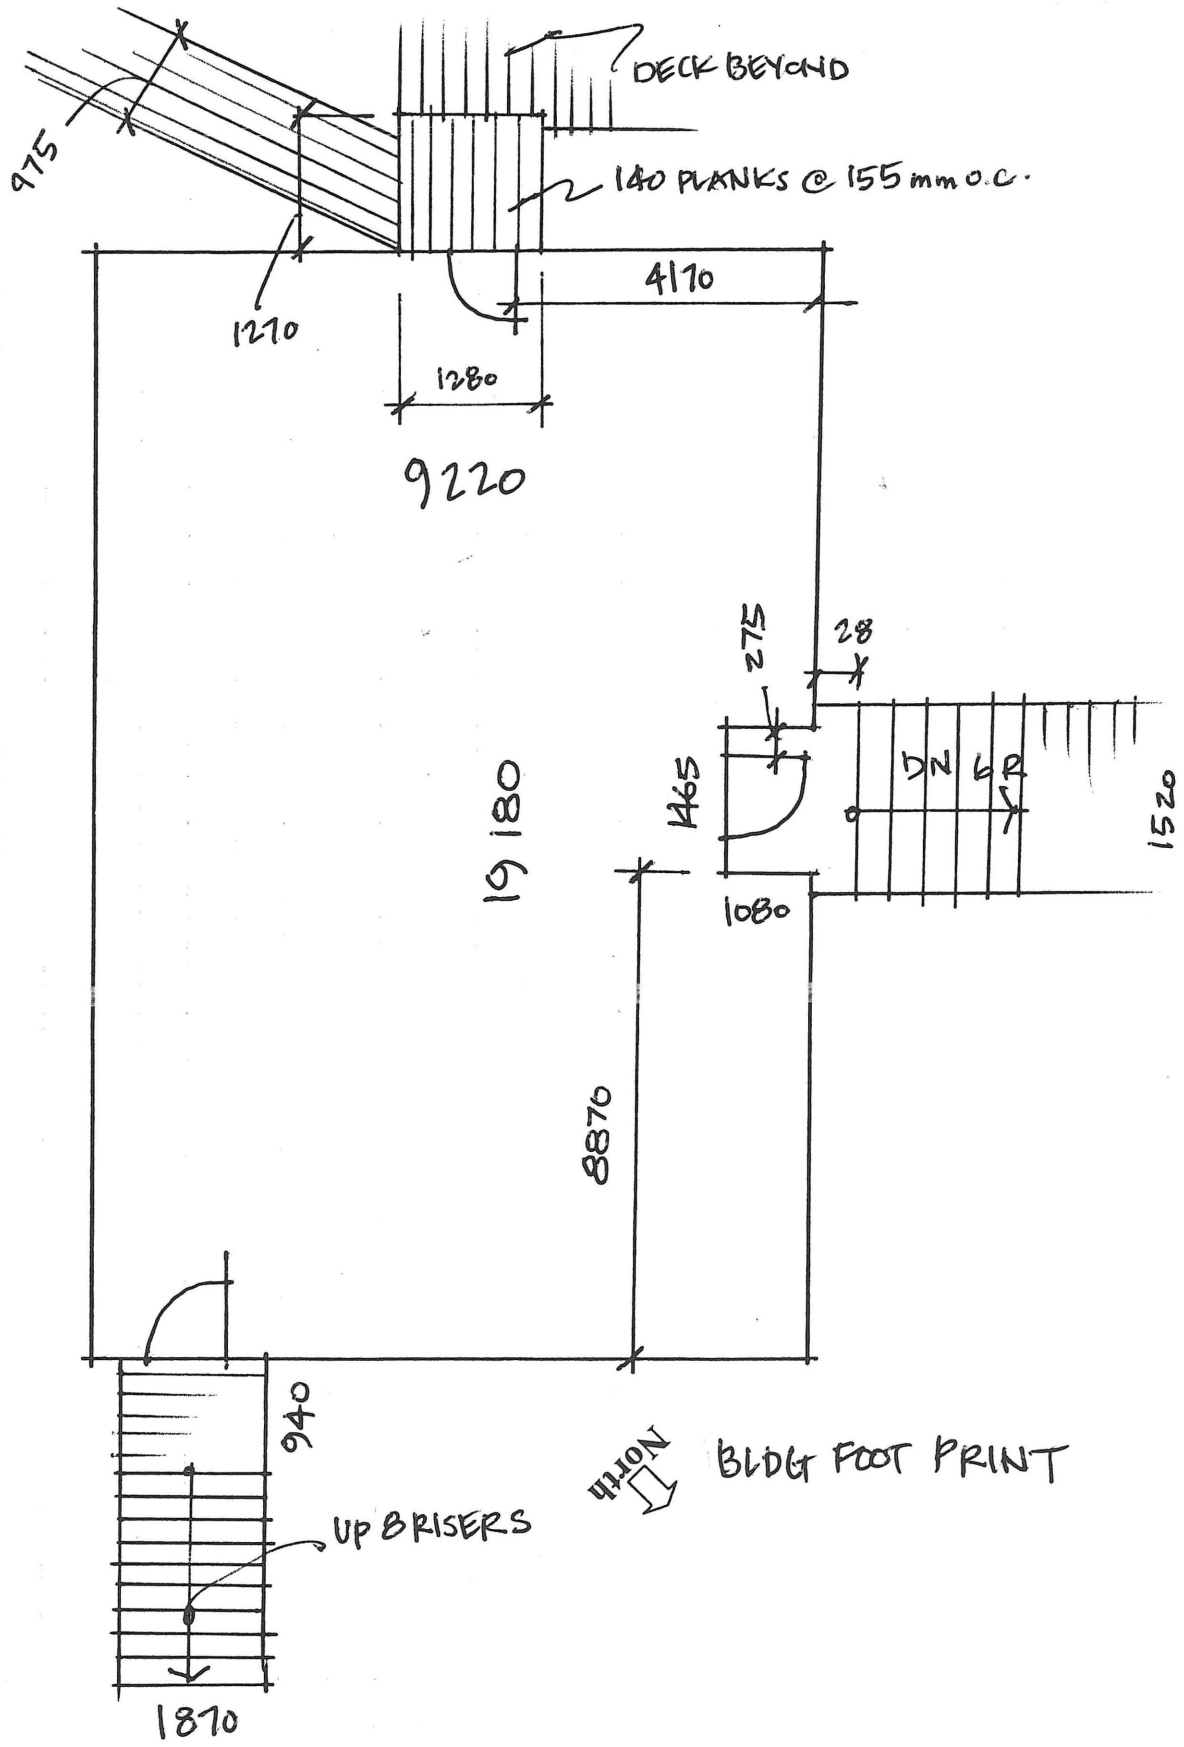



**Elsa, Yukon**
**Building #39 - Staff House**
Behind Administration Building
Field Notes by K.D. Drafting Ltd.
Sept 2009 **FIELD NOTE SHT #39-1**

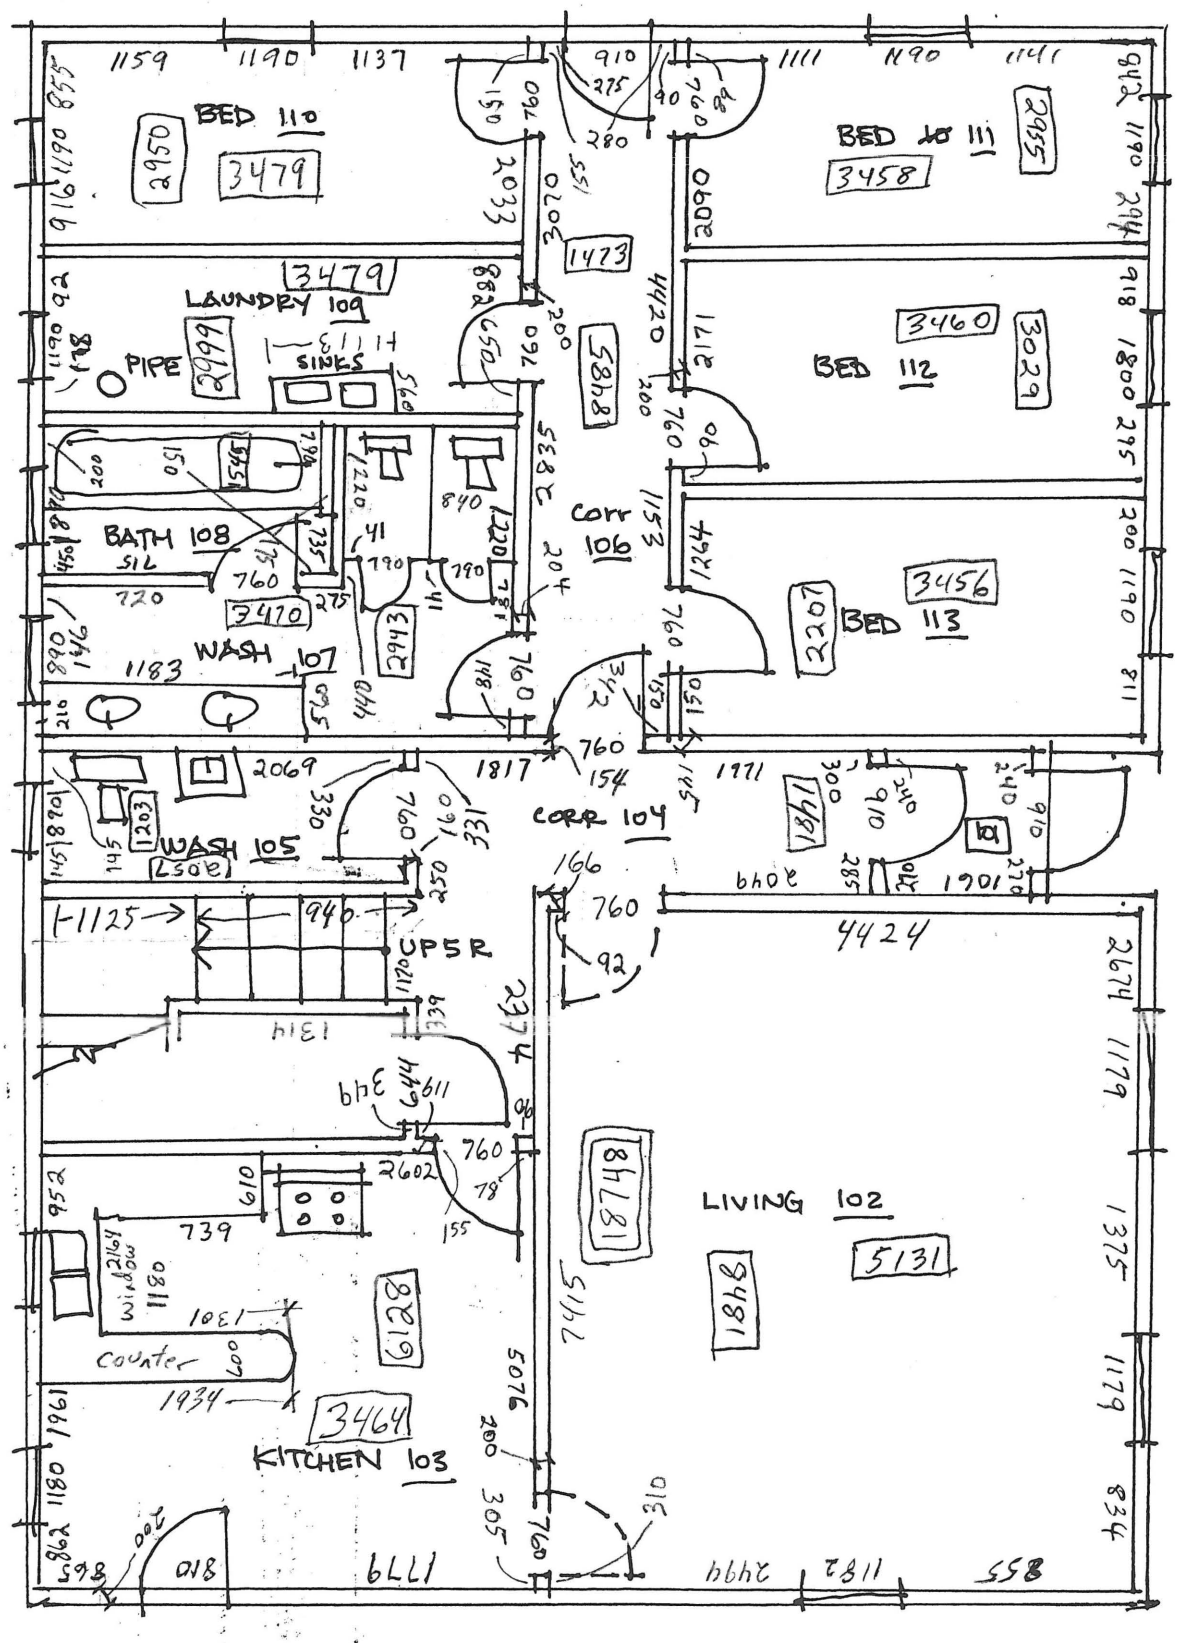



**Elsa, Yukon**
**Building #39 - Staff House**
Behind Administration Building
Field Notes by K.D. Drafting Ltd.
Sept 2009 **FIELD NOTE SHT #39-2**

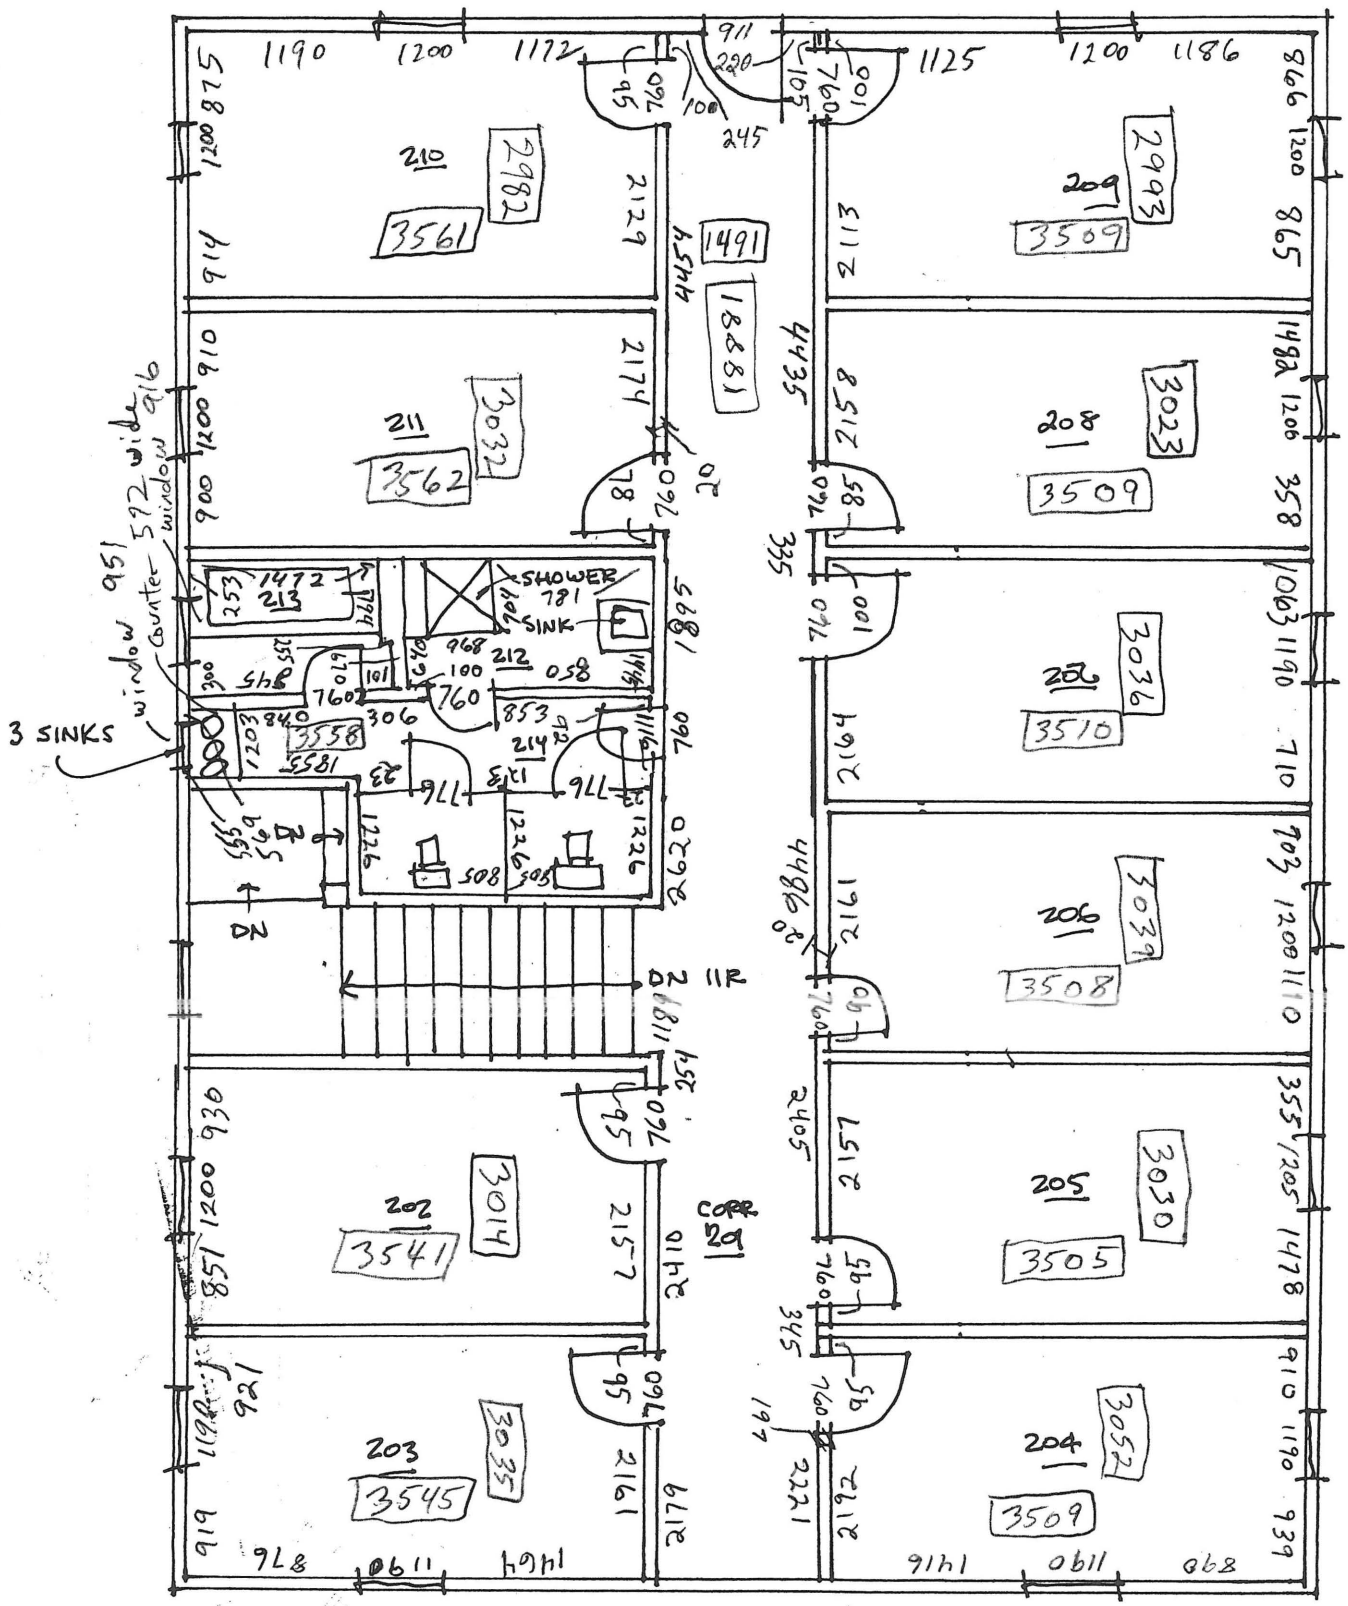


**Elsa, Yukon**
**Building #39 - Staff House**
Behind Administration Building
Field Notes by K.D. Drafting Ltd.
Sept 2009 **FIELD NOTE SHT #39-3**

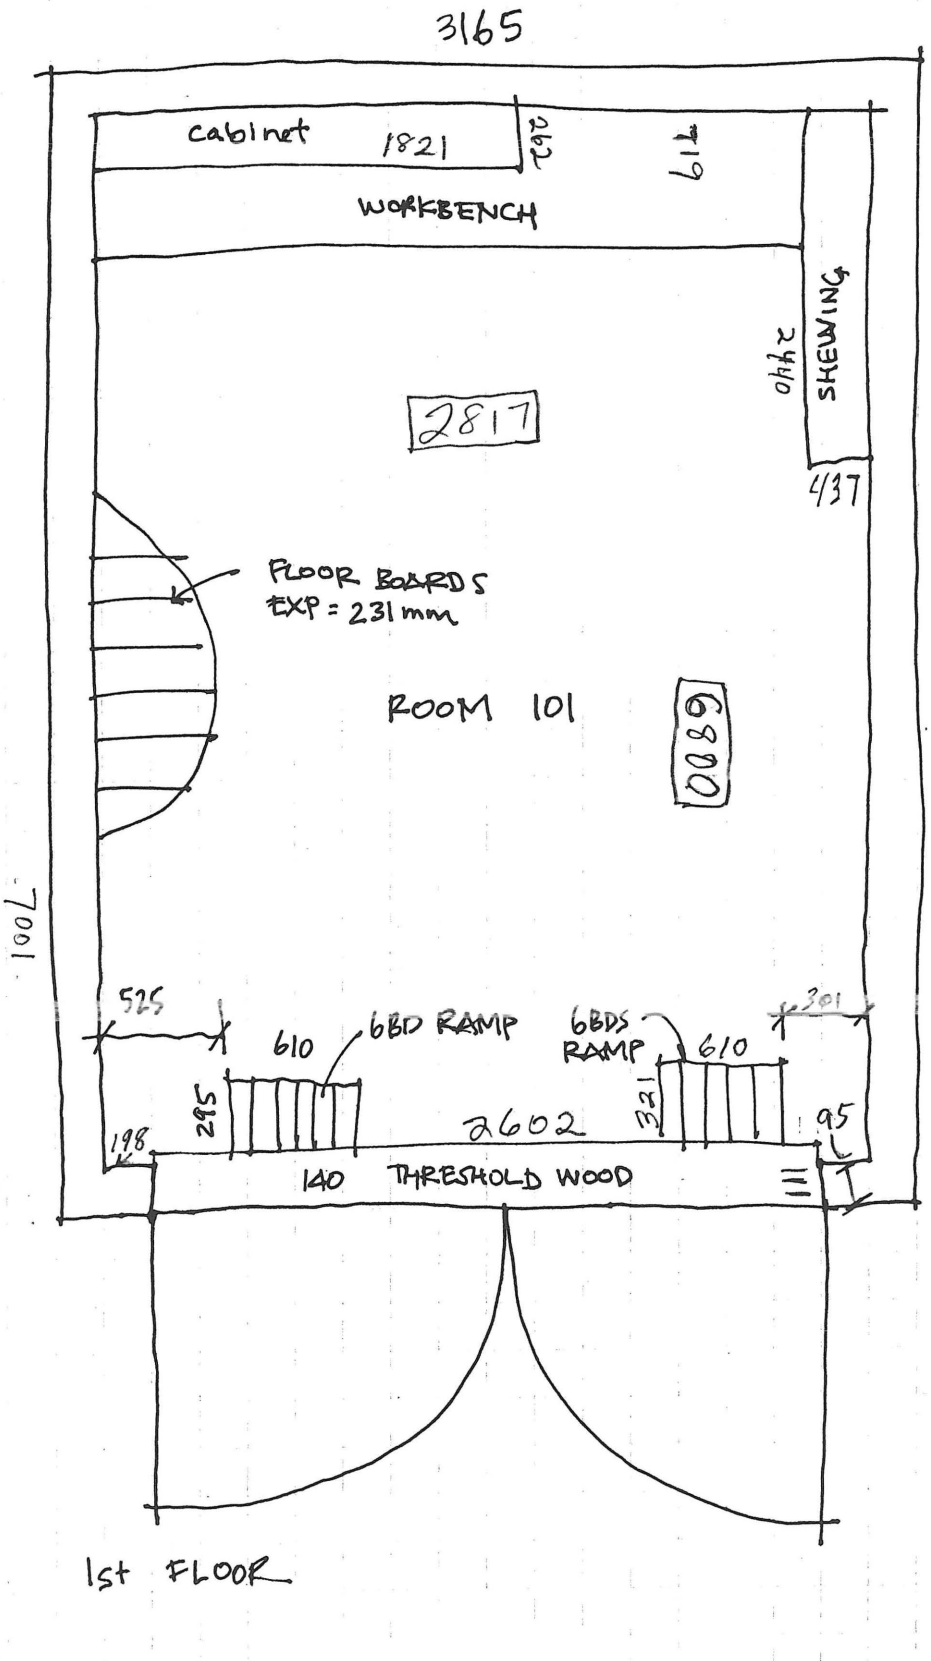




**Elsa, Yukon**
**Building #40 - Garage**
Behind Men's Staff House
Field Notes by K.D. Drafting Ltd.
Sept 2009 **FIELD NOTE SHT #40-1**

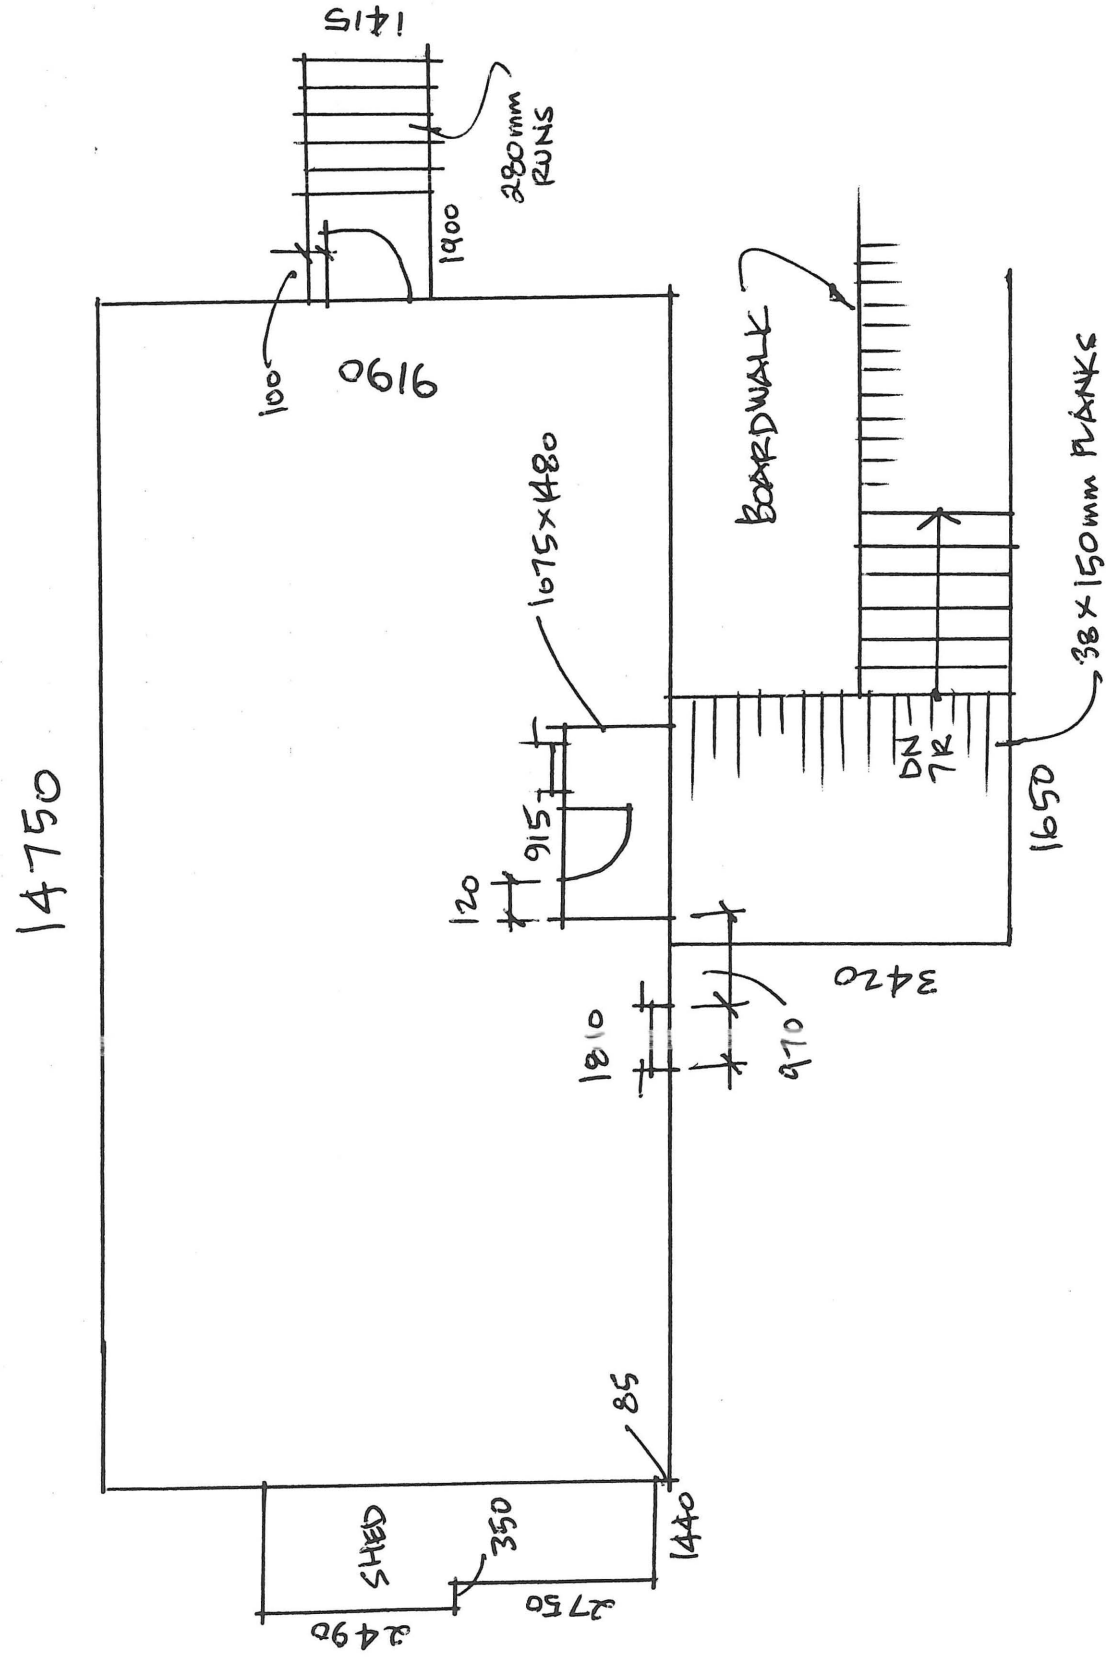



North BLDG FOOT PRINT


**Elsa, Yukon**
**Building #41 - Apartment Building**
Beside Staff House
Field Notes by K.D. Drafting Ltd.
Sept 2009 **FIELD NOTE SHT #41-1**

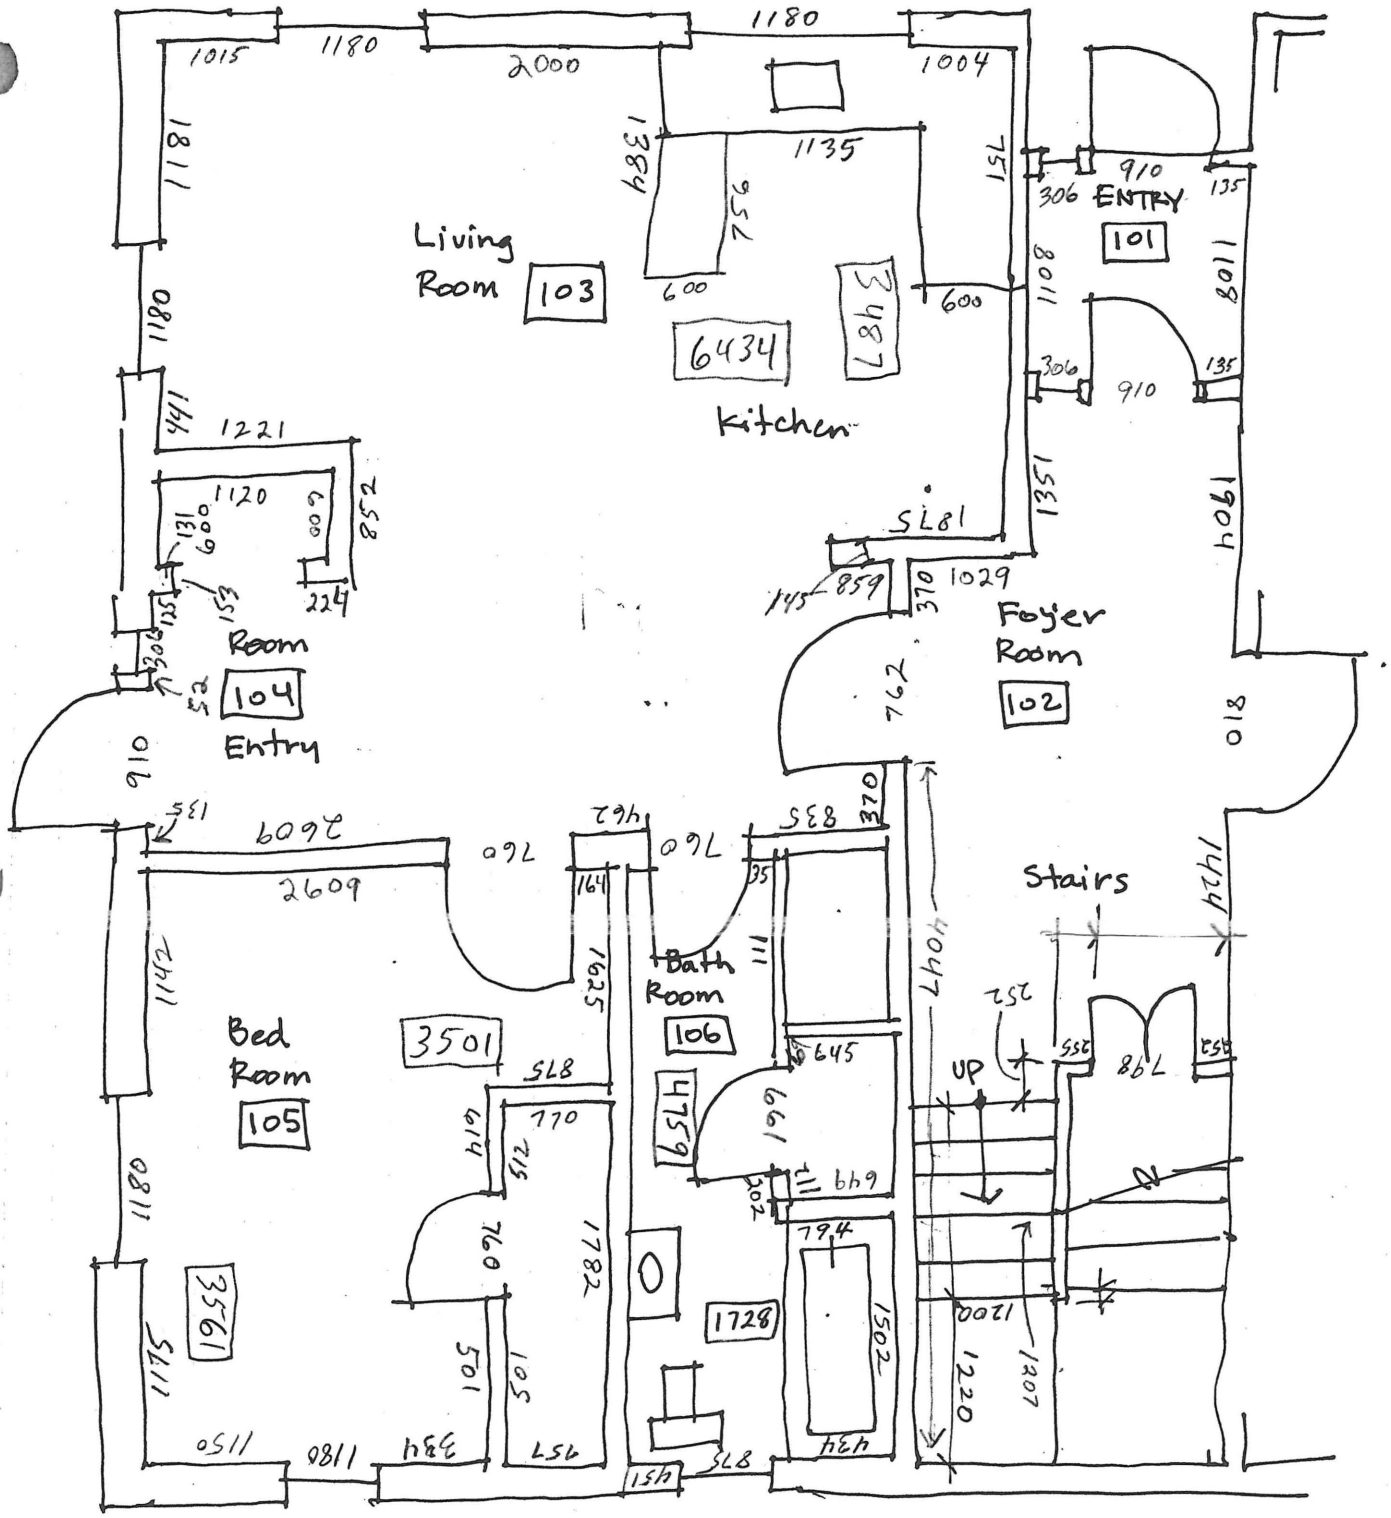

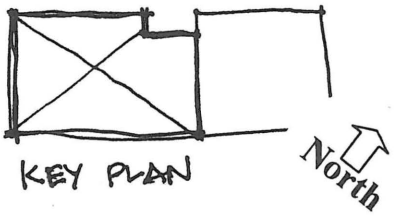


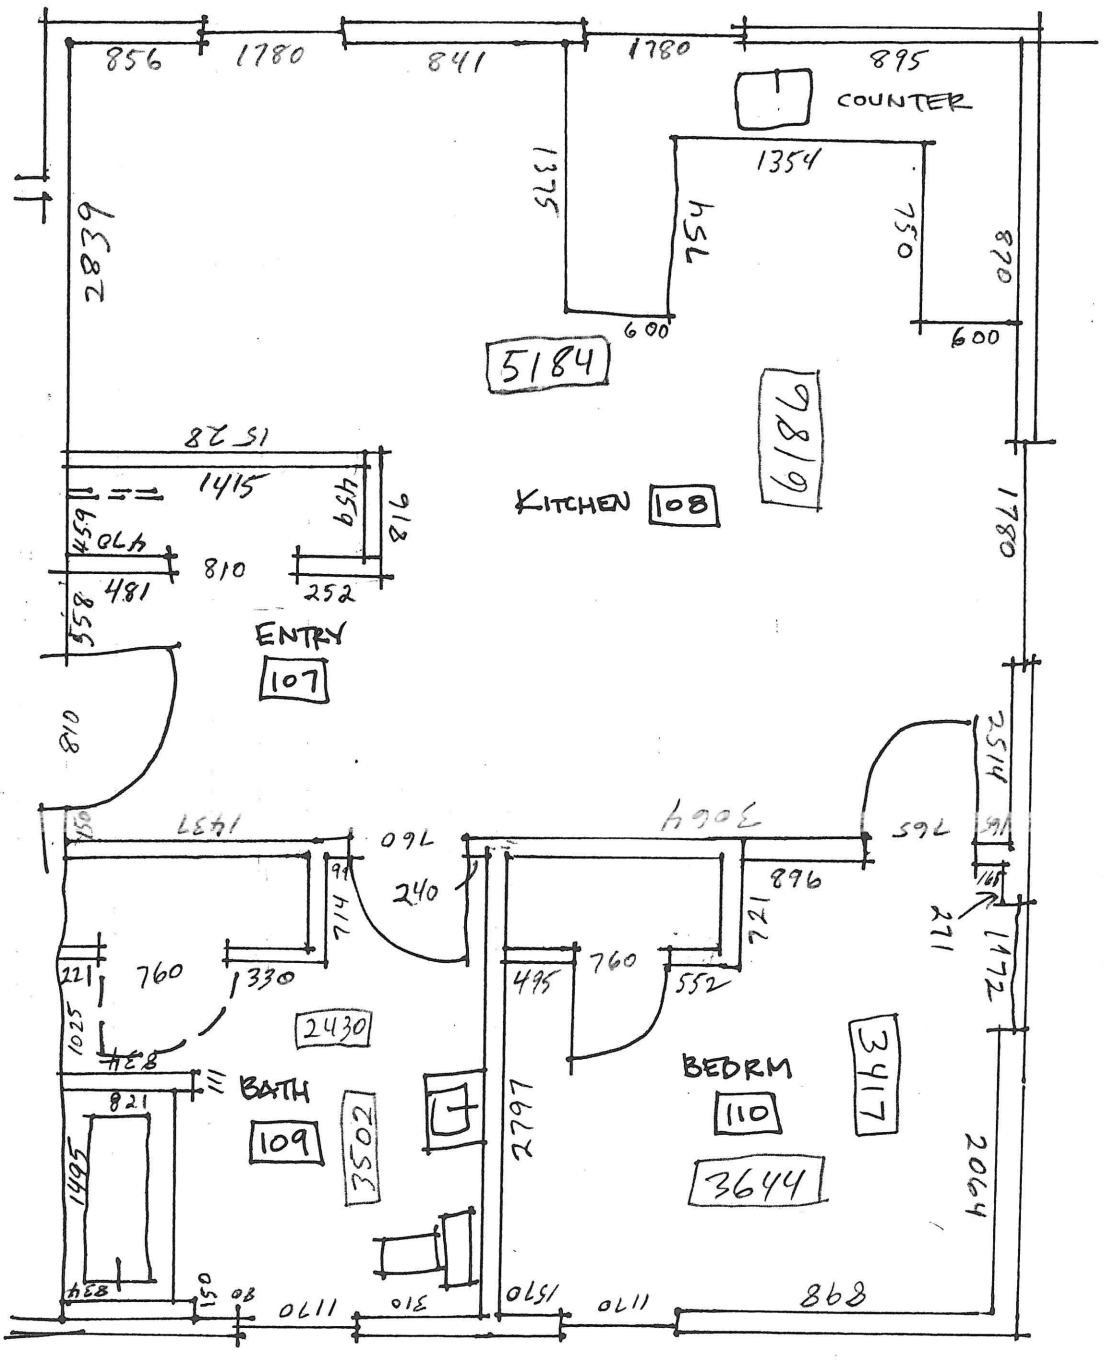

**Elsa, Yukon**
**Building #41 - Apartment Building**
Beside Staff House
Field Notes by K.D. Drafting Ltd.
Sept 2009 **FIELD NOTE SHT #41-2**

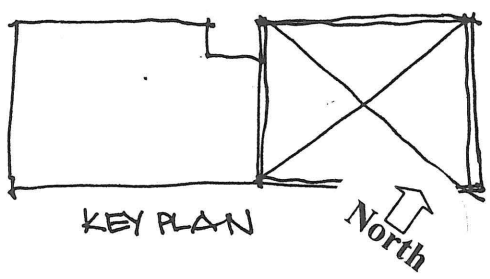




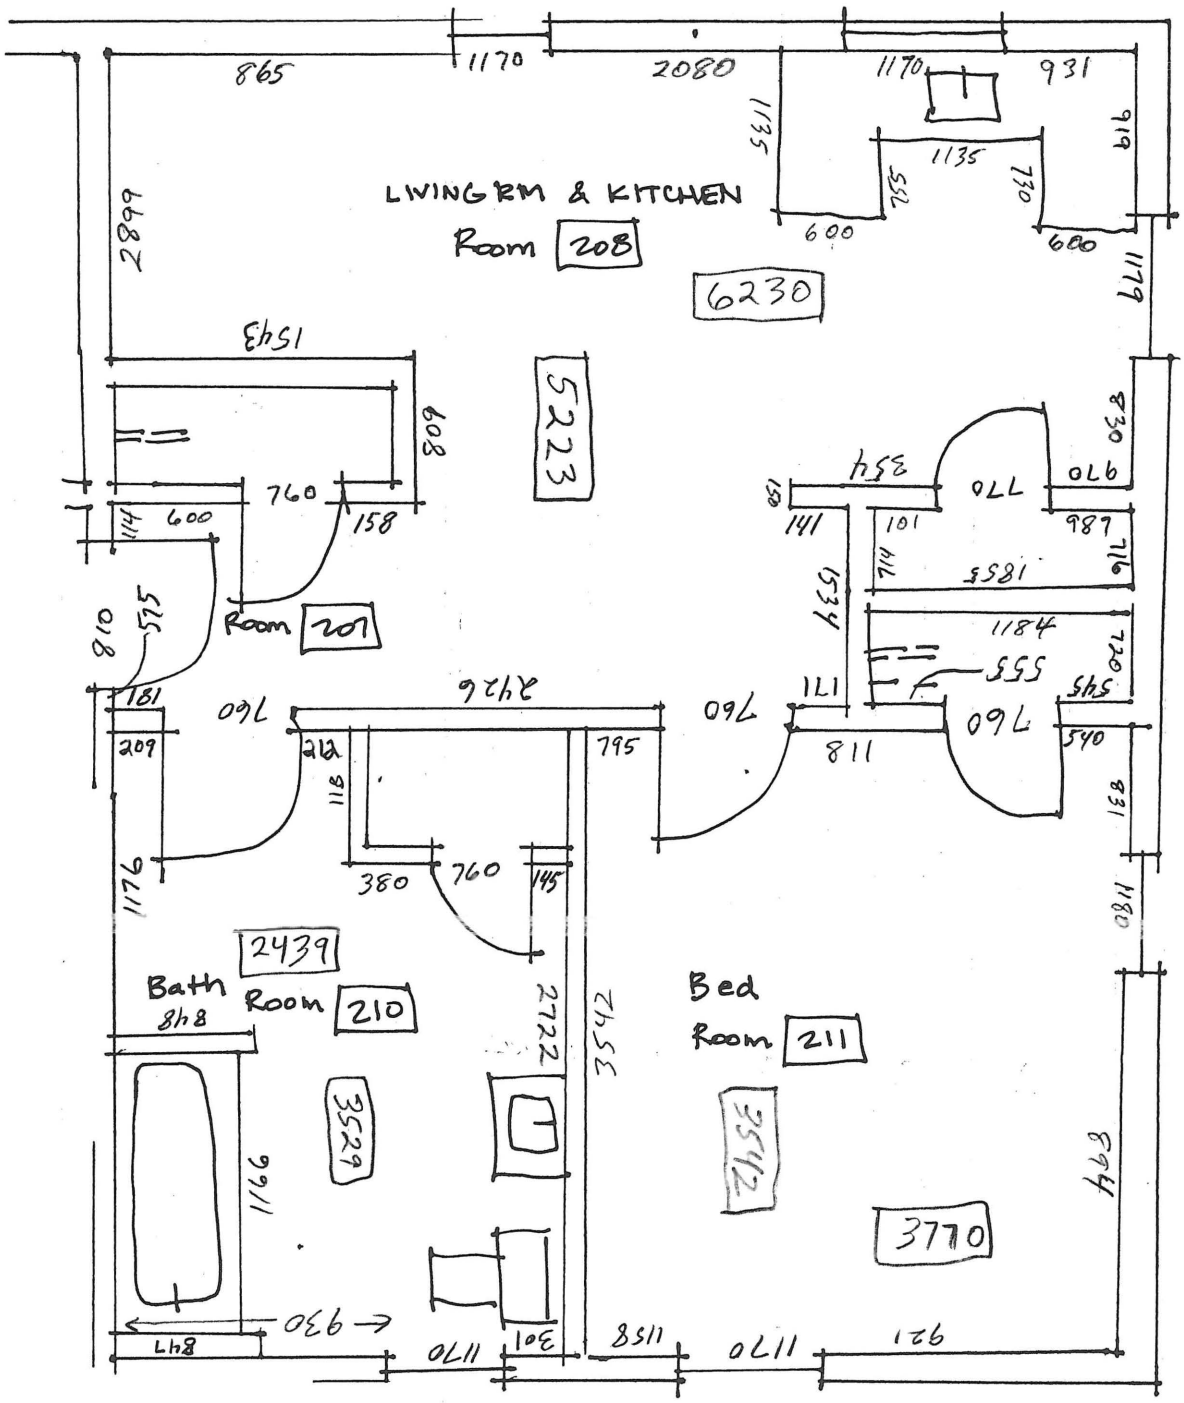

**Elsa, Yukon**
**Building #41 - Apartment Building**
Beside Staff House
Field Notes by K.D. Drafting Ltd.
Sept 2009 **FIELD NOTE SHT #41-3**




2nd FLOOR

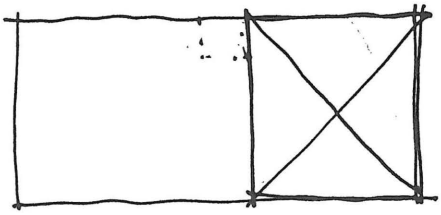
North




KEY PLAN

North

**Elsa, Yukon**
**Building #41 - Apartment Building**
Beside Staff House
Field Notes by K.D. Drafting Ltd.
Sept 2009 **FIELD NOTE SHT #41-5**

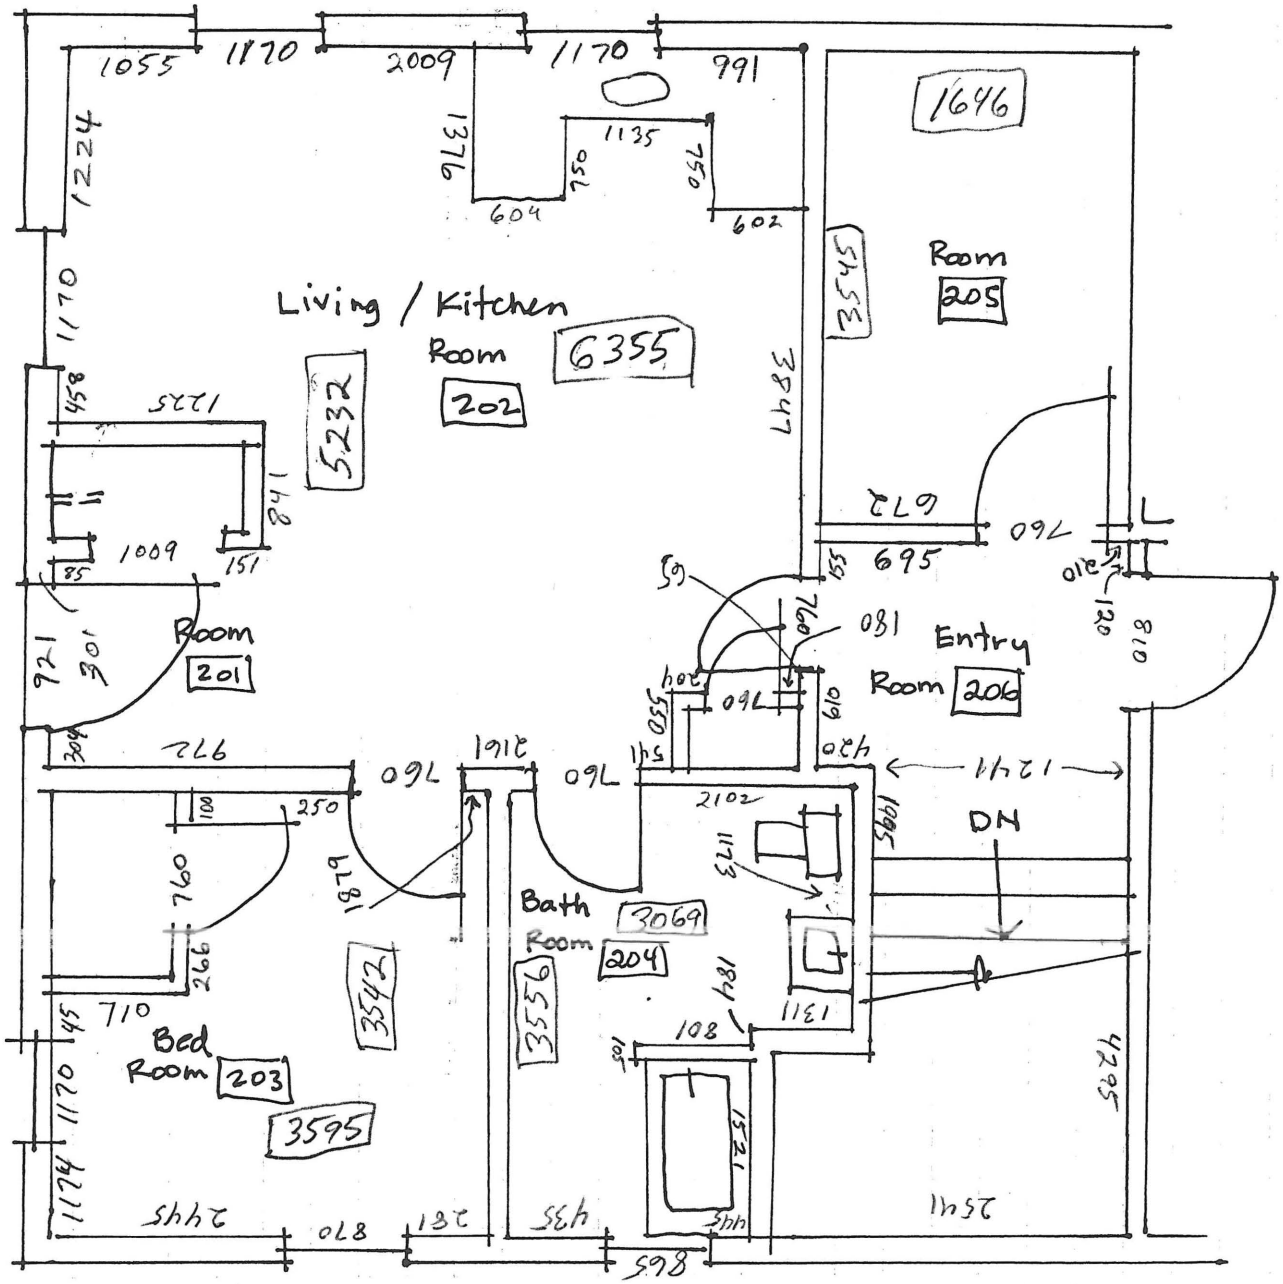



2nd FLOOR

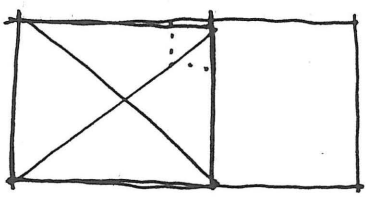

MAIN FLOOR


North

**Elsa, Yukon**
**Building #41 - Apartment Building**
Beside Staff House
Field Notes by K.D. Drafting Ltd.
Sept 2009 **FIELD NOTE SHT #41-4**

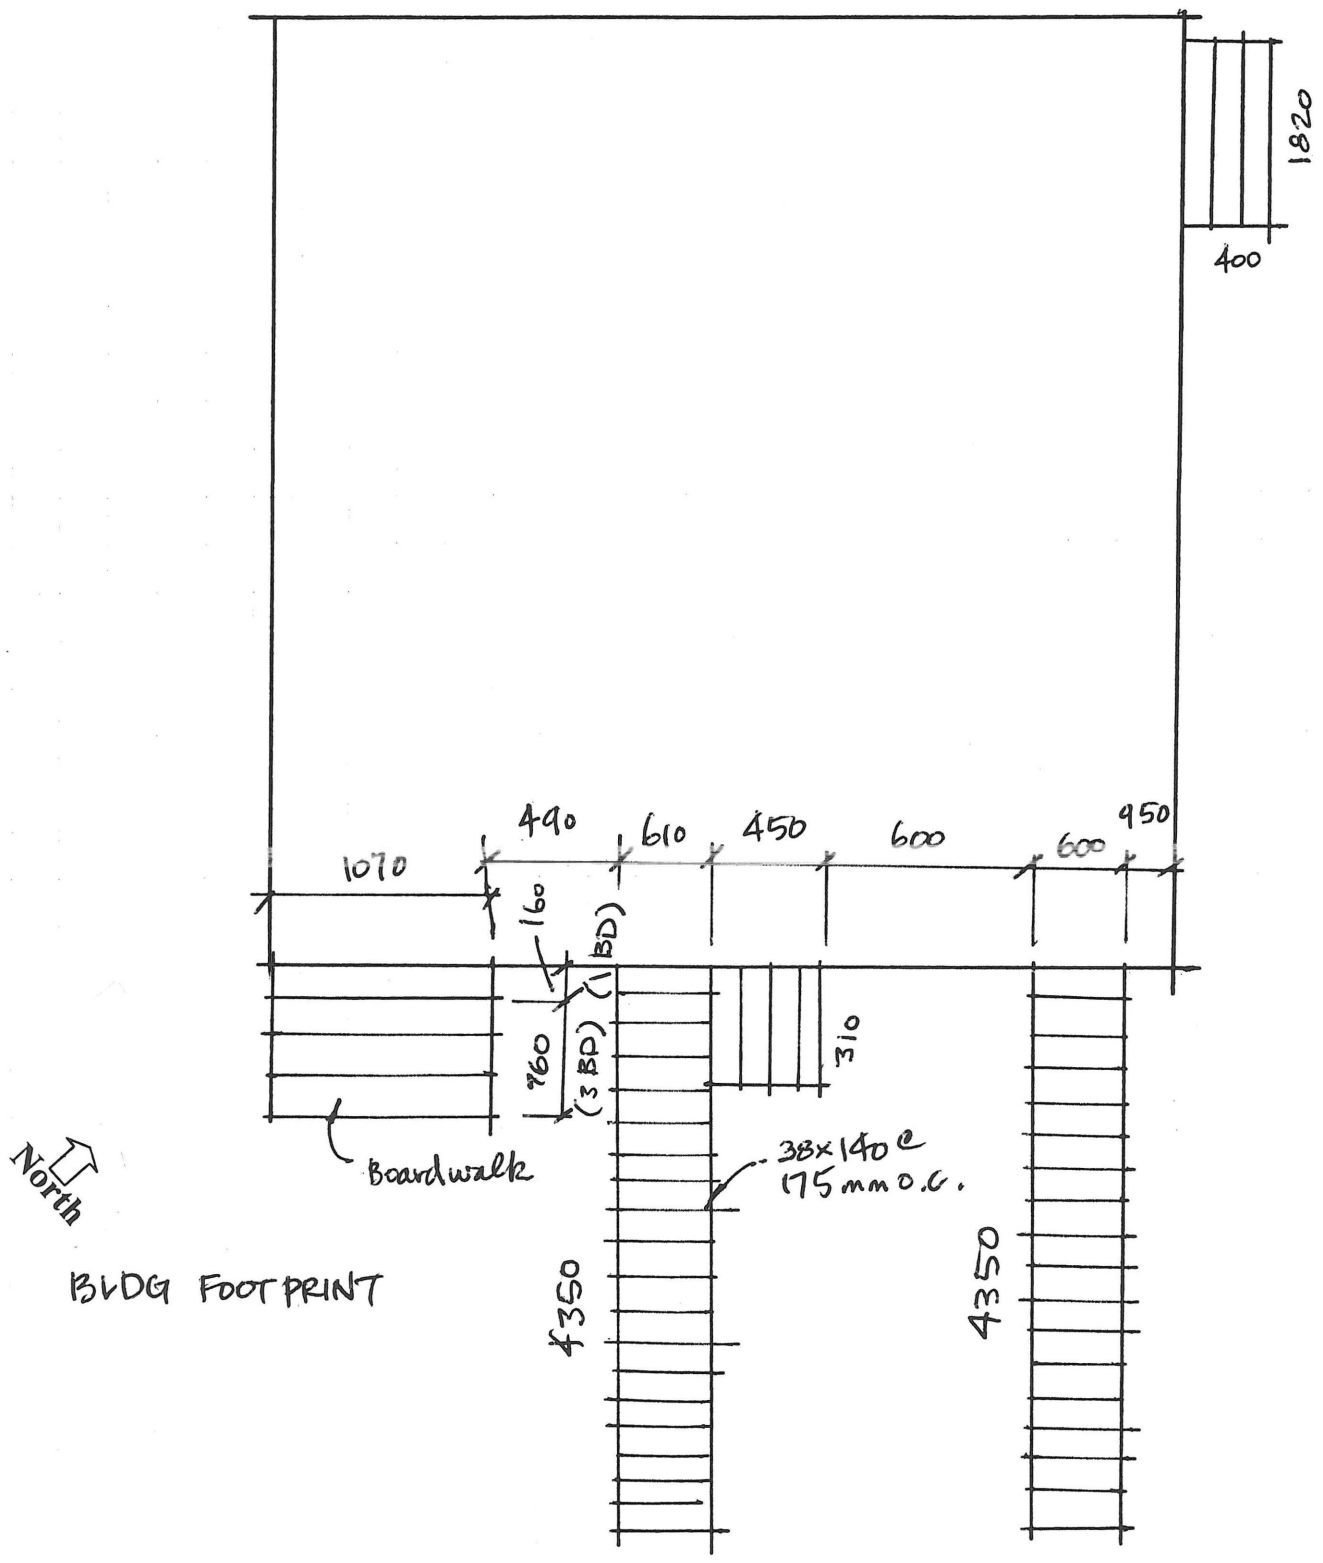



BLDG FOOTPRINT


**Elsa, Yukon**
**Building #42 - Garage**
Across from church
Field Notes by K.D. Drafting Ltd.
Sept 2009 **FIELD NOTE SHT #42-1**

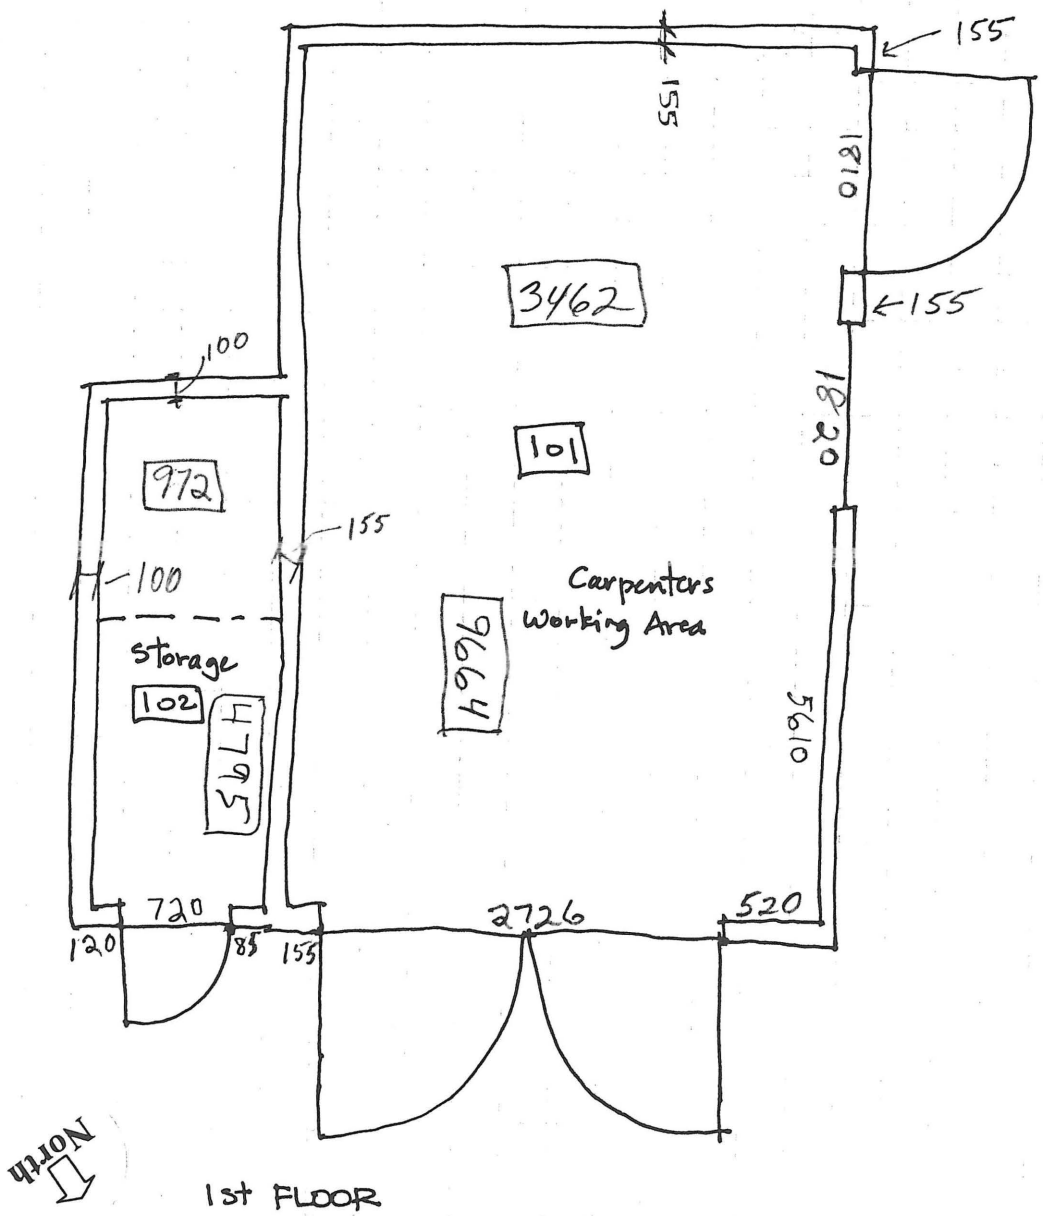


**Elsa, Yukon**
**Building #42 - Garage**
Across from church
Field Notes by K.D. Drafting Ltd.
Sept 2009 **FIELD NOTE SHT #42-2**

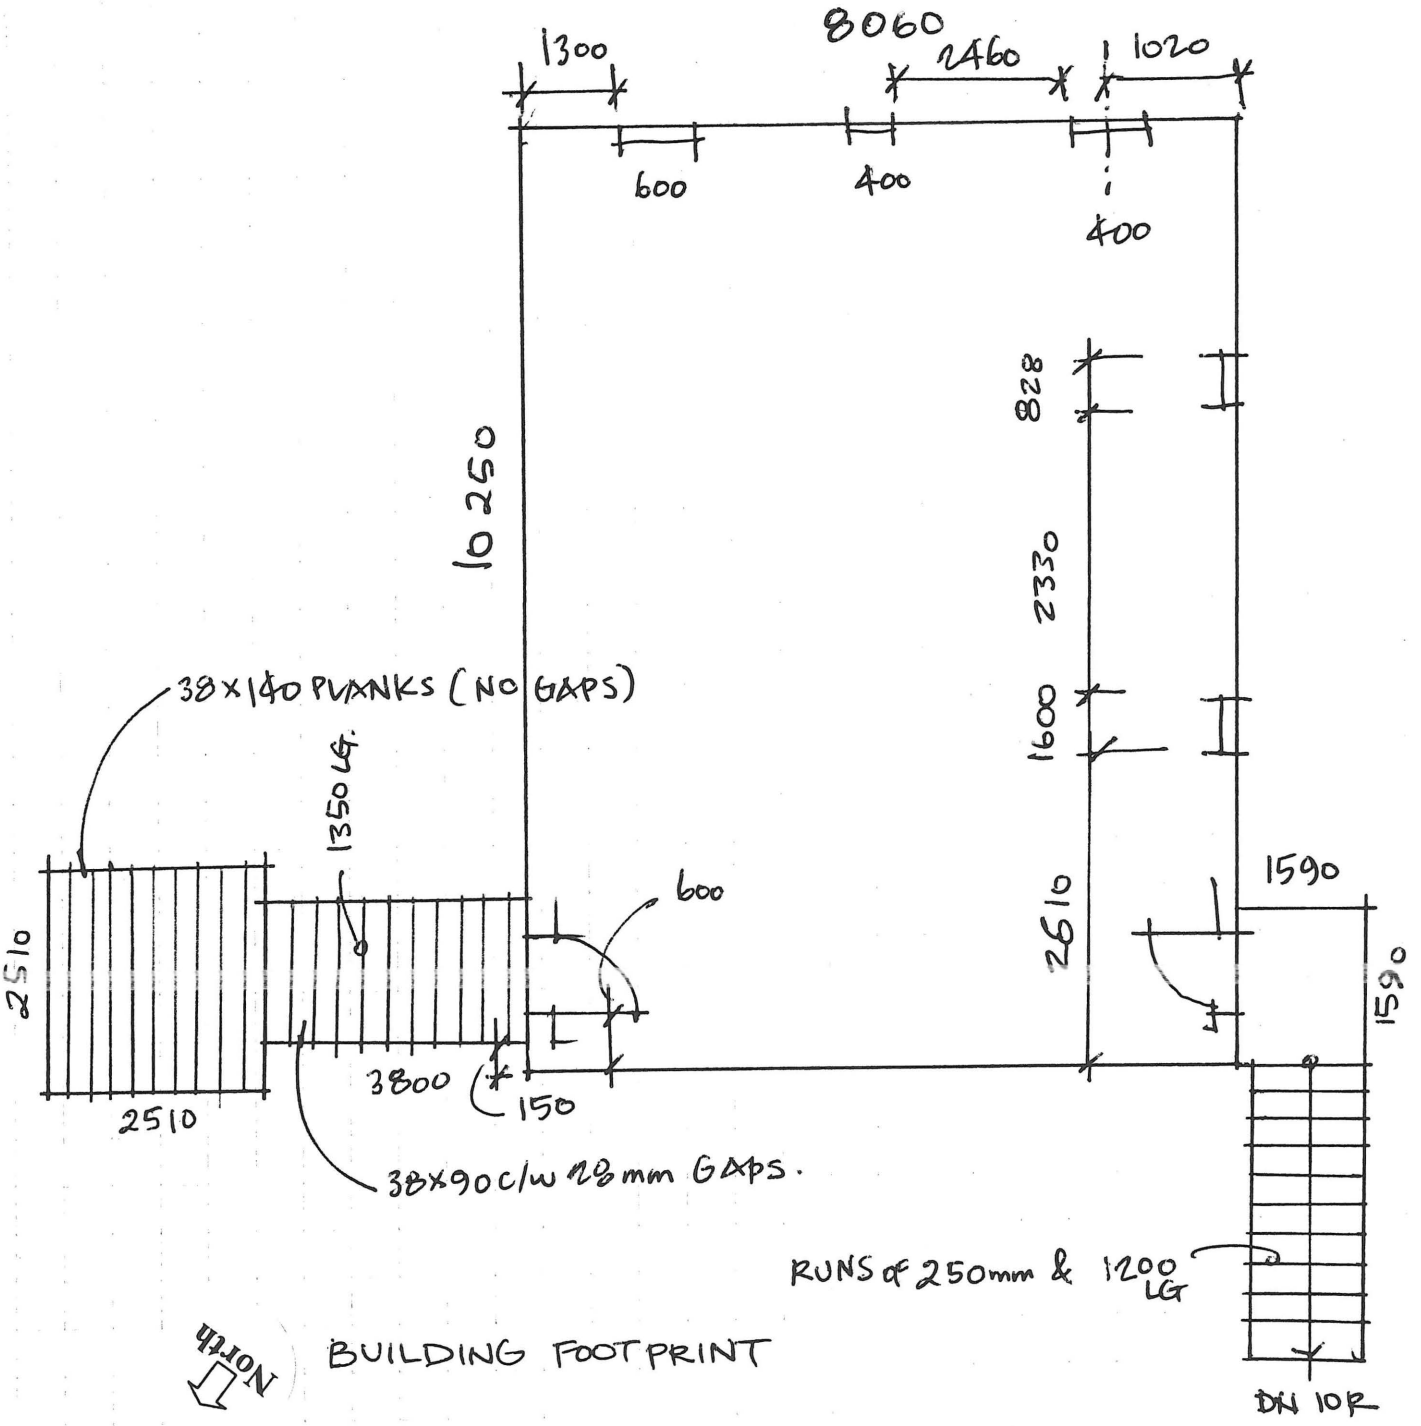


**Elsa, Yukon**
**Building #43-Roman Catholic Church**
On Galkeno 300 Rd before 1st switch back
Field Notes by K.D. Drafting Ltd.
Sept 2009 **FIELD NOTE SHT #43-1**

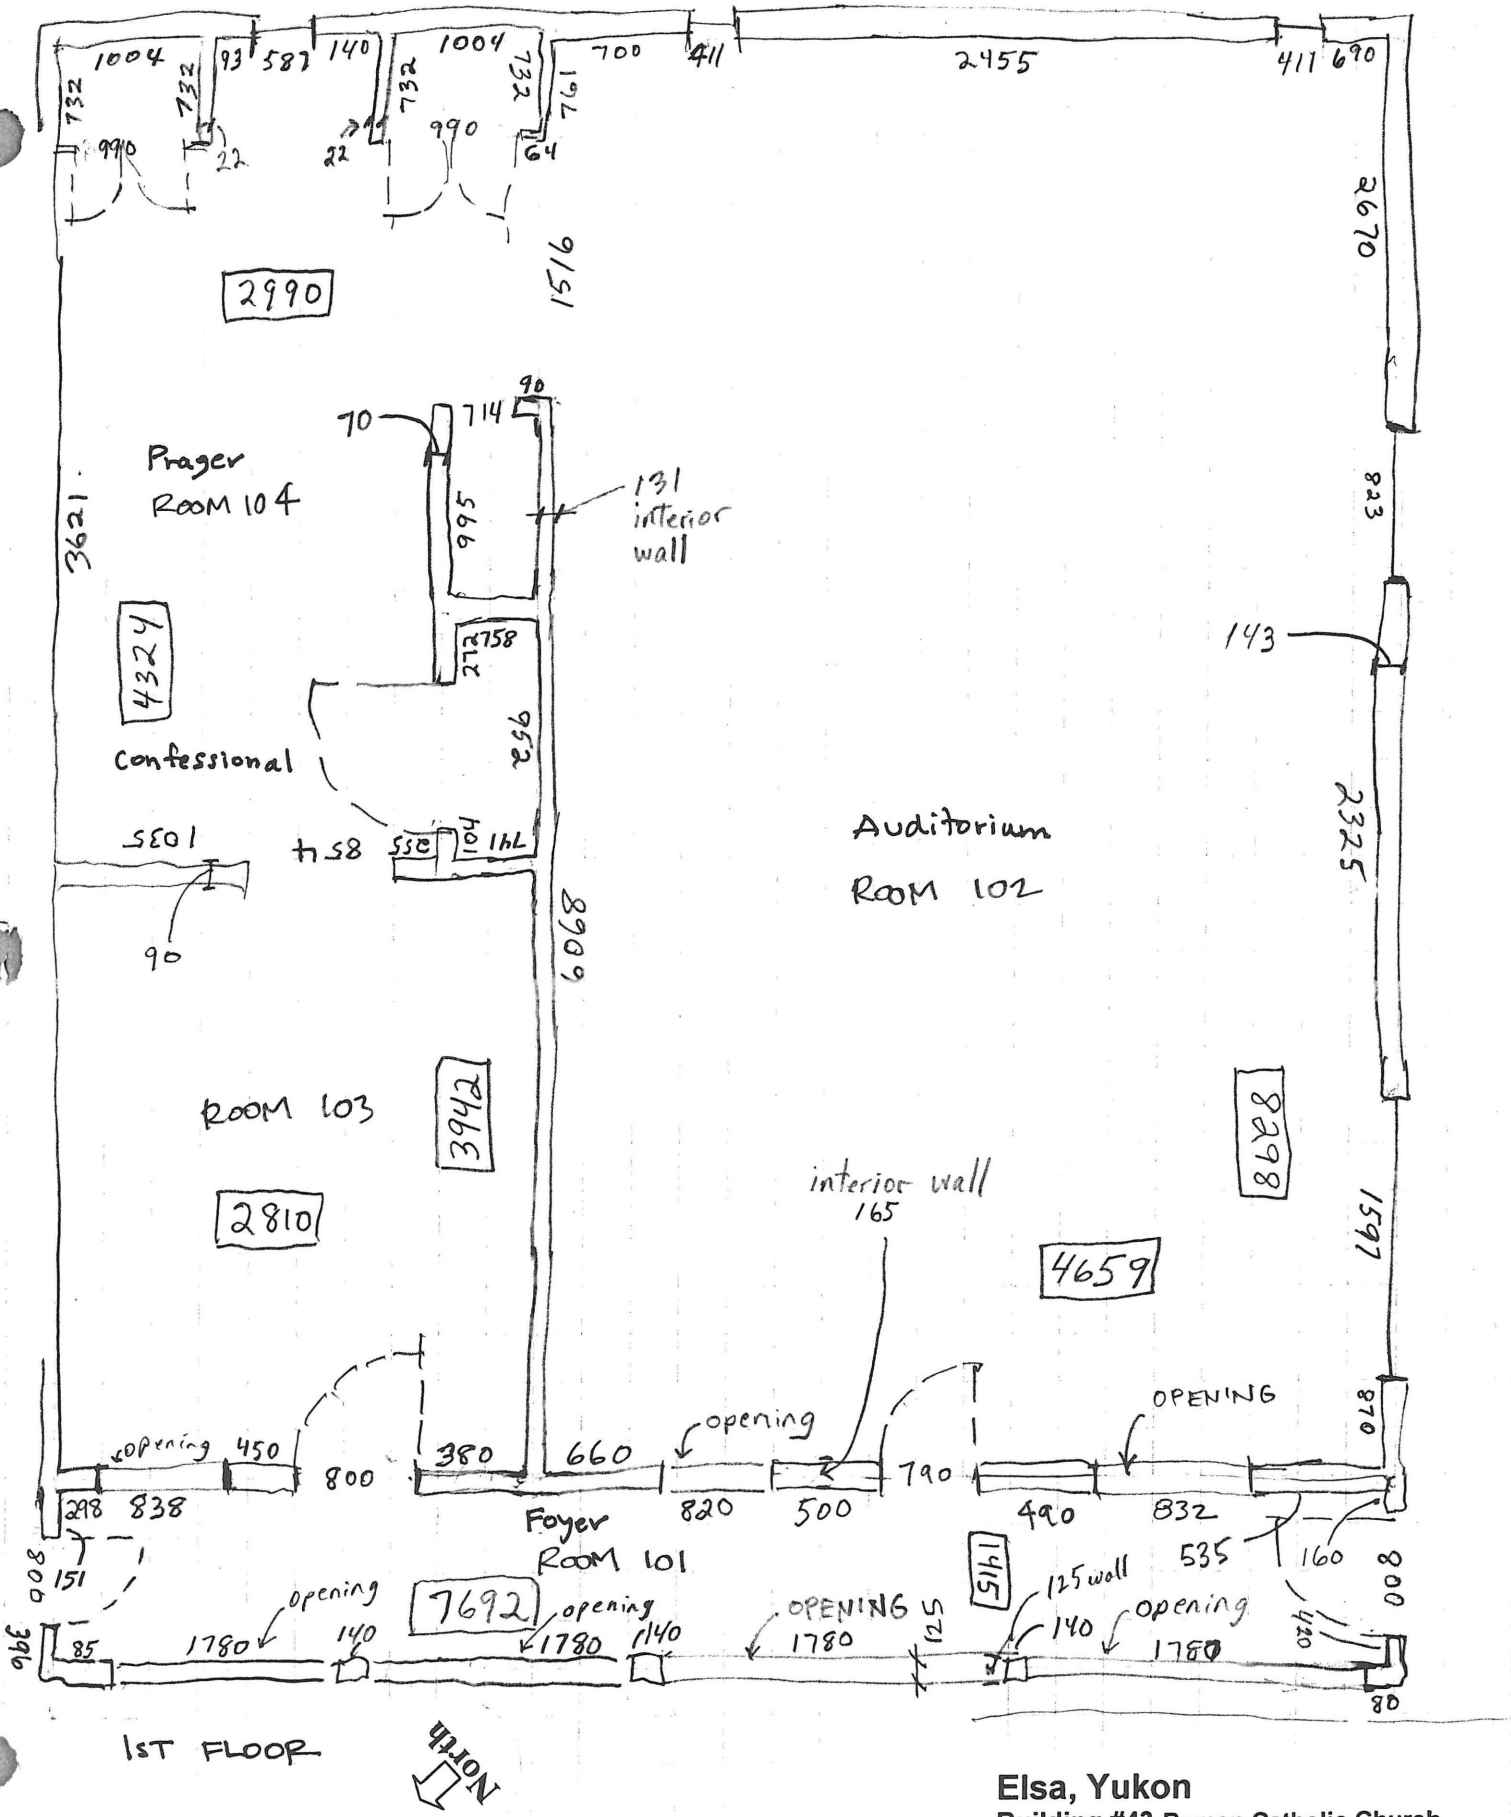


1ST FLOOR

NORTH


**Elsa, Yukon**

**Building #43-Roman Catholic Church**

On Galkeno 300 Rd before 1st switch back

Field Notes by K.D. Drafting Ltd.

Sept 2009 **FIELD NOTE SHT #43-2**

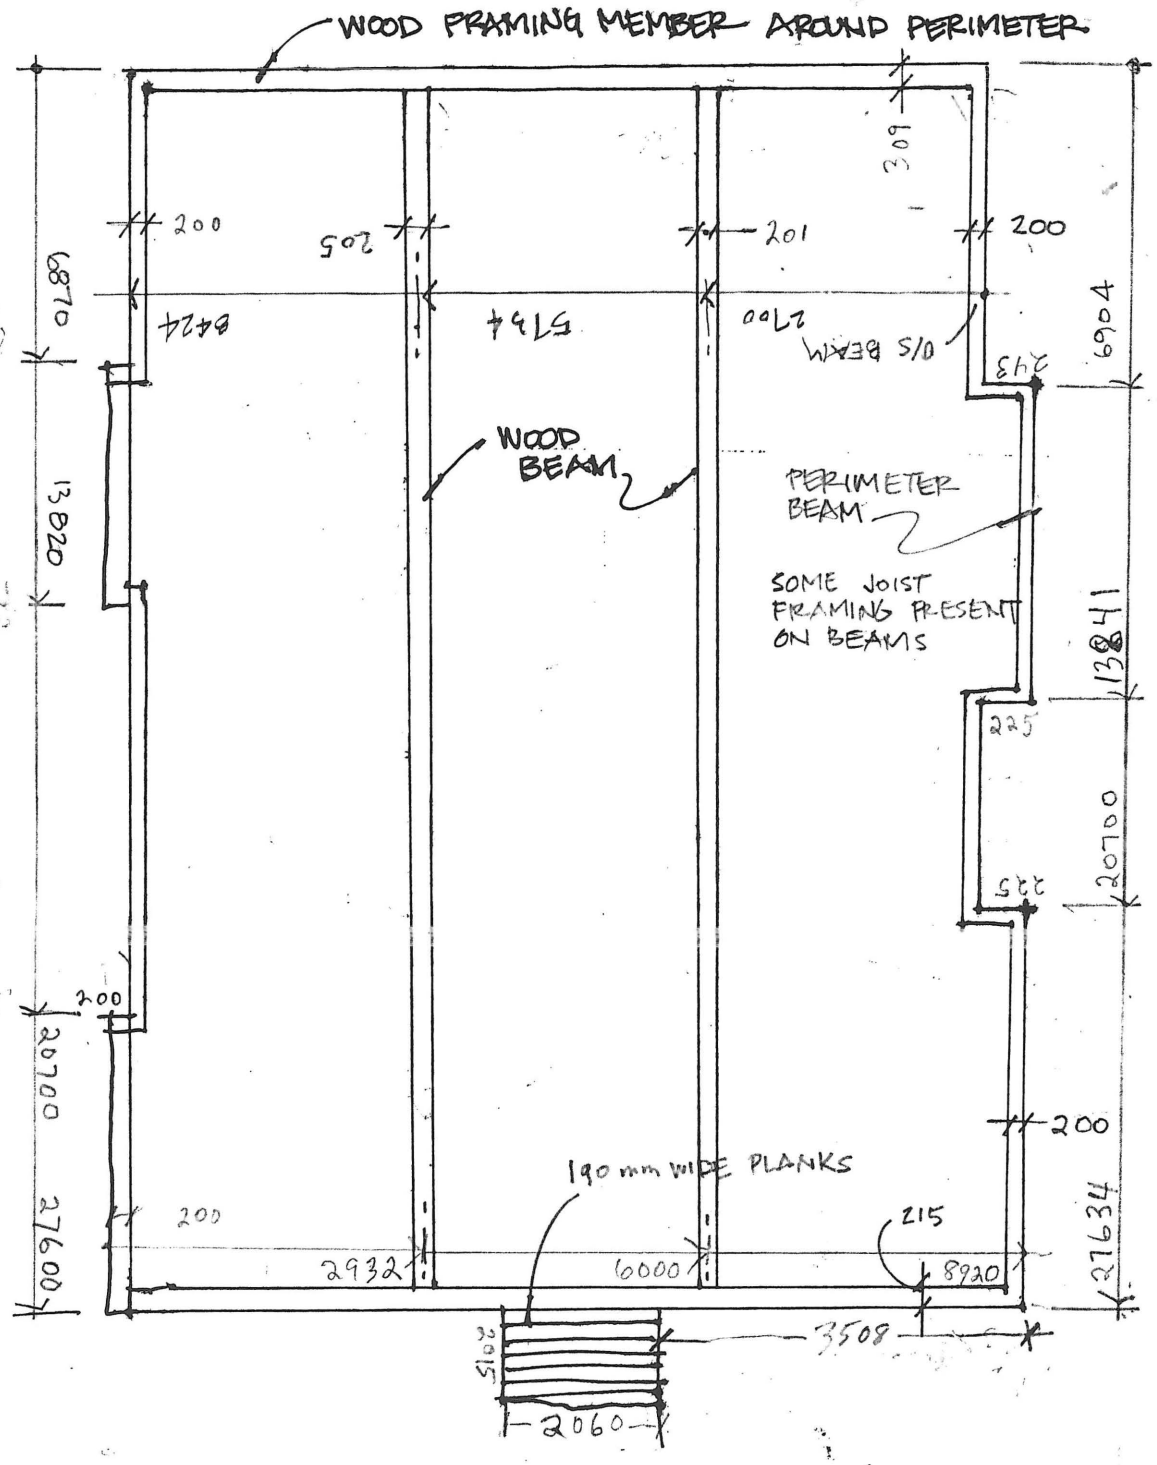



COLLAPSED BUILDING FOUNDATIONS / FLOOR FRAMING

North

MEASUREMENTS TO FLOOR BEAMS "A"

**Elsa, Yukon**
**Collapsed Building #A**
South of Union Shop #14
Field Notes by K.D. Drafting Ltd.
Sept 2009 **FIELD NOTE SHT #A-1**

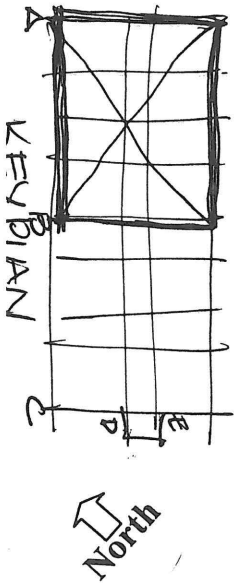


**Elsa, Yukon**
**Collapsed Building #C**
South of Union Shop #14
Field Notes by K.D. Drafting Ltd.
Sept 2009 **FIELD NOTE SHT #C-1**

NOT POSSIBLE TO MEASURE

NOT POSSIBLE TO MEASURE (DAMAGED RIM JOIST (DEPTH CANNOT BE DETERMINED)

SUBFLOOR VISIBLE

VISIBLE BUT INACCESSIBLE DUE TO COLLAPSE

FINISH FLOORING

PLYWOOD

SUBFLOOR VISIBLE

SHOWER FIXTURES

LAVATORIE

VISIBLE BUT INACCESSIBLE DUE TO COLLAPSE

STACK

RAISED PLYWOOD BASE FOR TANK

740

700

560

1080

1340

560 Ø HOT WATER TANK

RESILIENT TILE FINISH 125

100

25 x 740 METAL CARPET STRIP

PLYWOOD

50

740 1300

740 1305

740 1300

PLYWOOD NAILED OVER VARIOUS FINISH FLOORING ON SUBFLOOR

SUBFLOOR VISIBLE

PLYWOOD PANEL UNDER CARPET

FINISH FLOORING ON PLYWOOD

WOOD DECKING

40

3365

3350

3350

95

3355

100

520 1395

520 1335

BOILER PIPING

515 1350

515 1425

125

75

SHIPLAP EXPOSED SUBFLOOR

230

75

75

20 SHIPLAP SHEATHING ON FACE

50


A

B


40

6870

6910

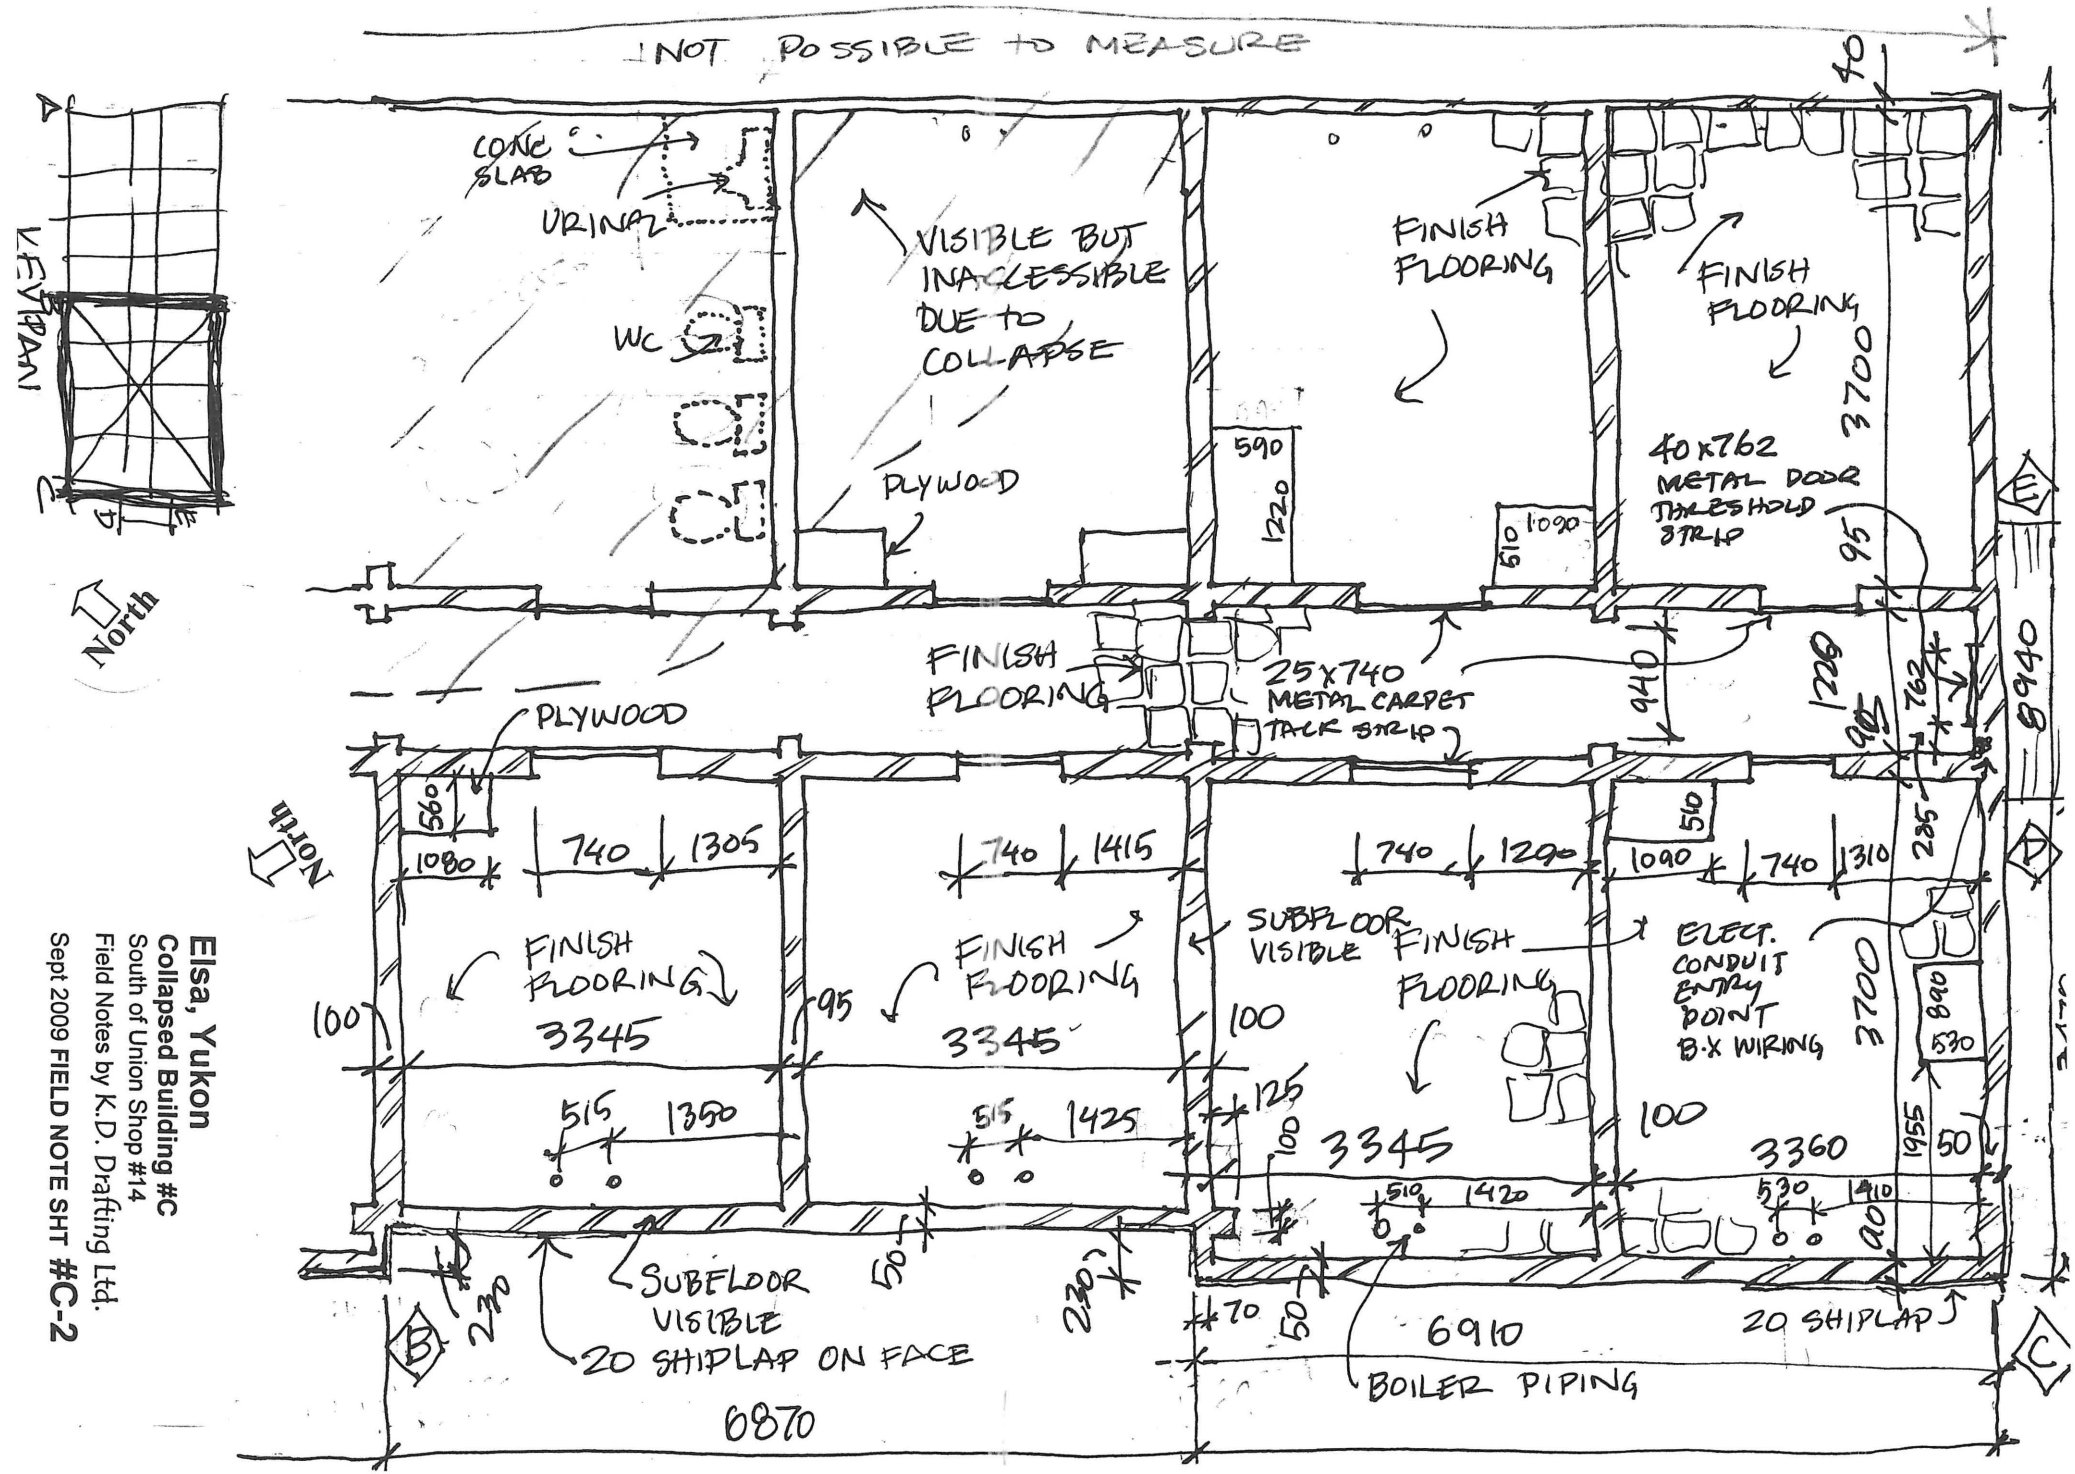


**Elsa, Yukon**
**Collapsed Building #C**
South of Union Shop #14
Field Notes by K.D. Drafting Ltd.
Sept 2009 **FIELD NOTE SHT #C-2**

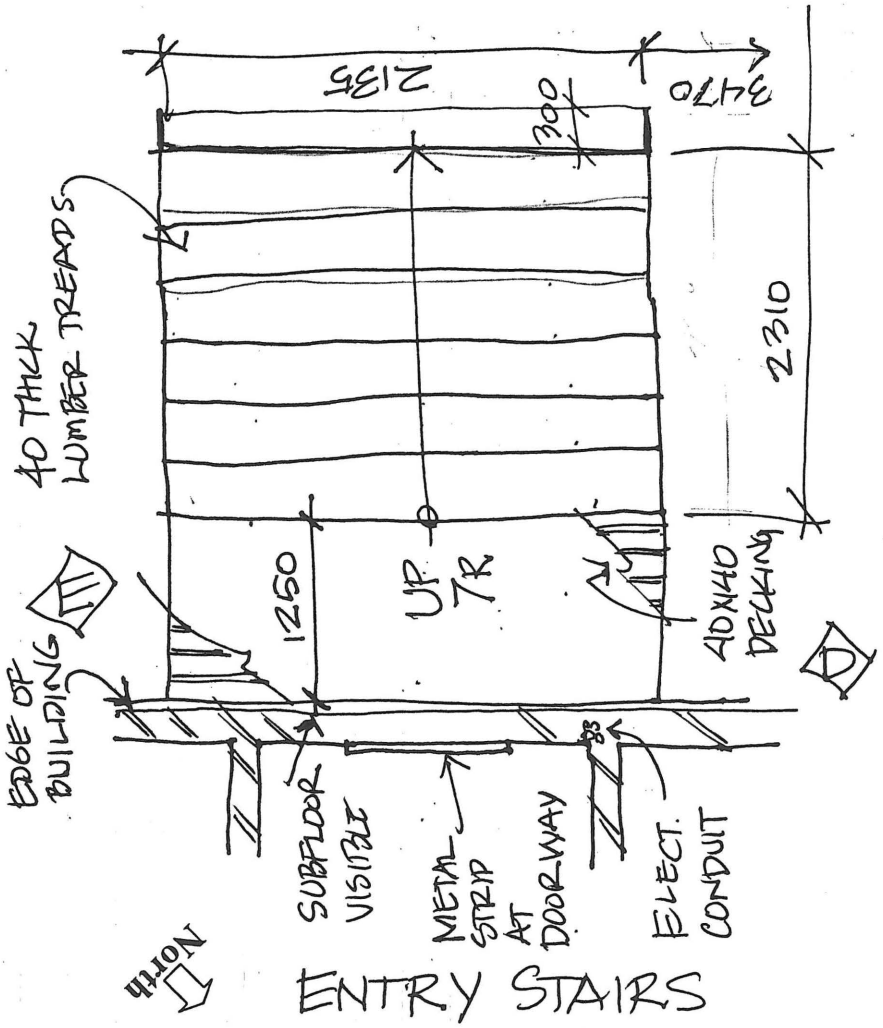


**Elsa, Yukon**
**Collapsed Building #C**
South of Union Shop #14
Field Notes by K.D. Drafting Ltd.
Sept 2009 **FIELD NOTE SHT #C-3**